



GROUND FLOOR

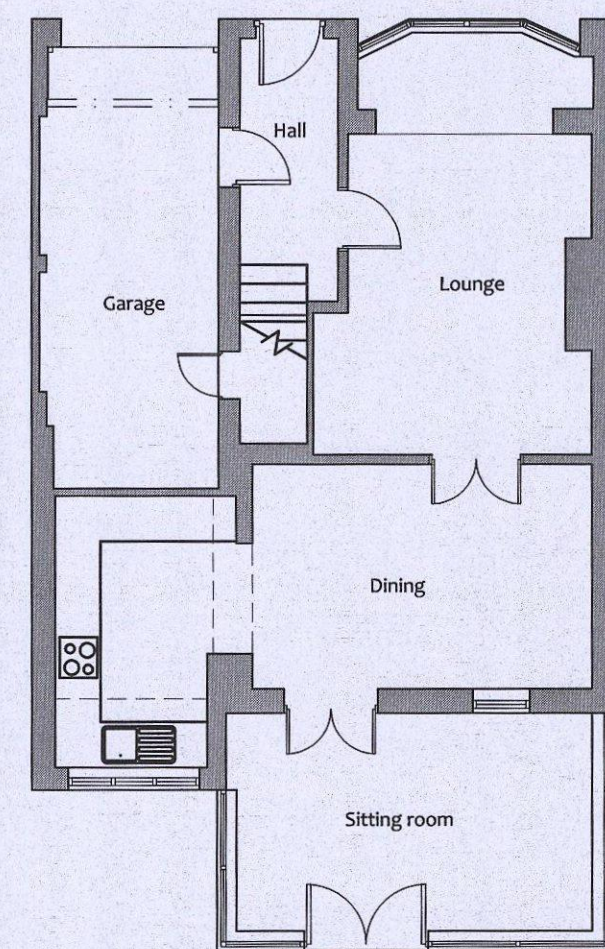


FIRST FLOOR

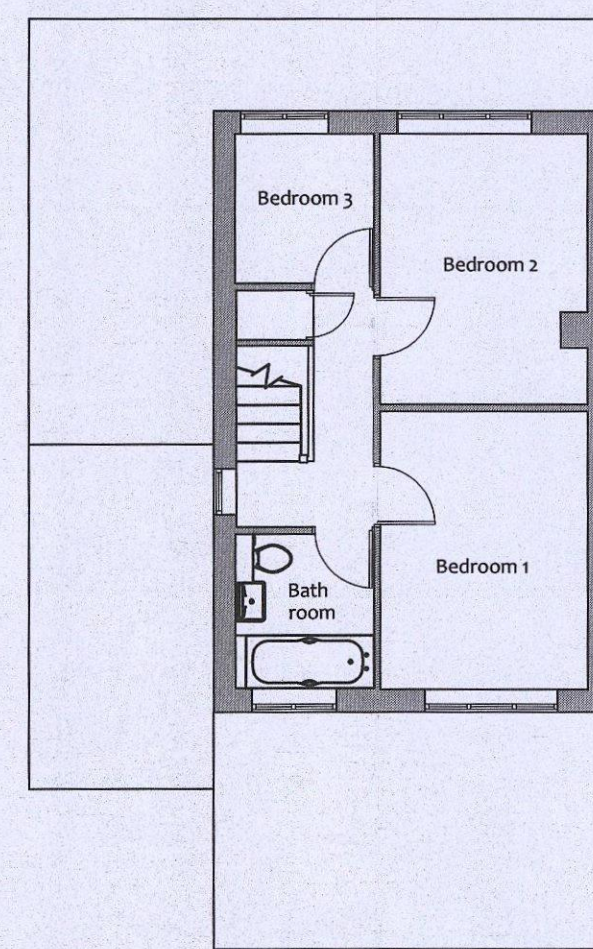


AS EXISTING




FRONT ELEVATION

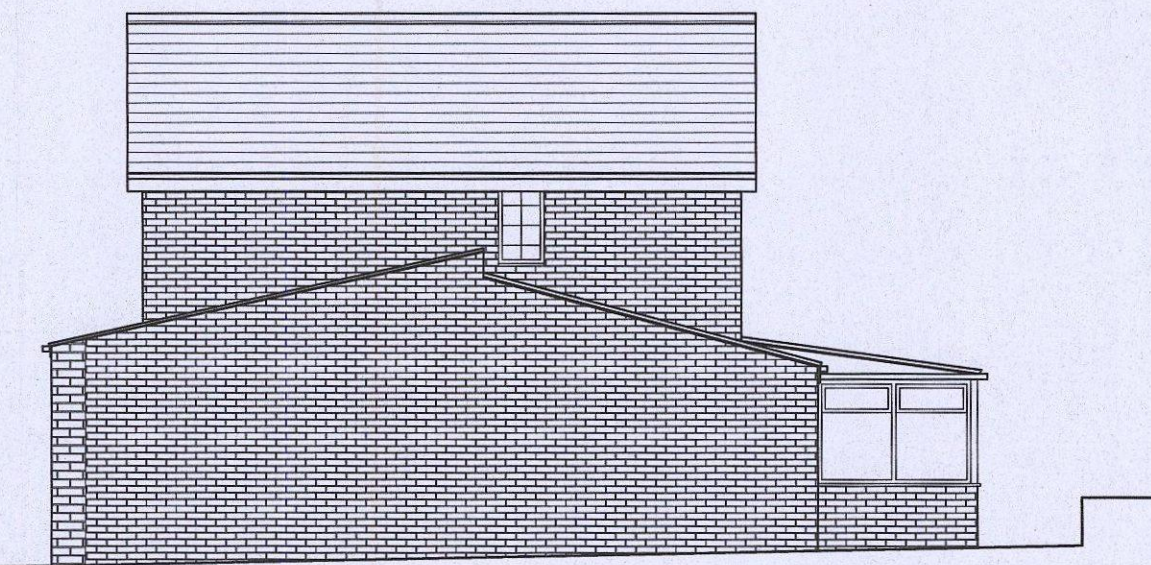


SIDE ELEVATION

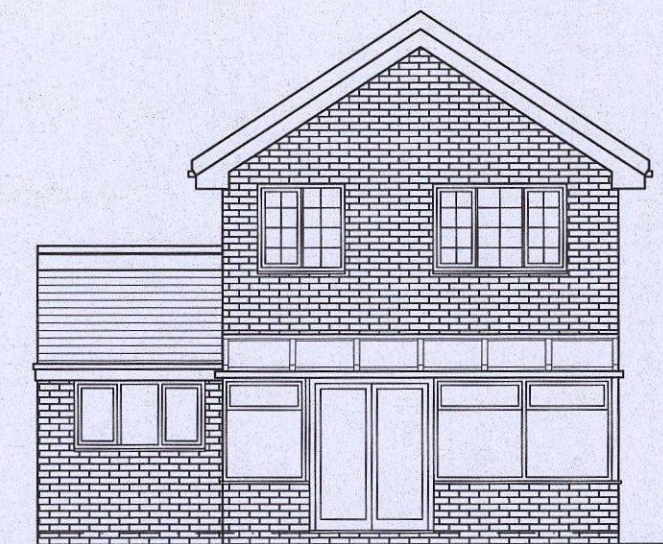

REAR ELEVATION

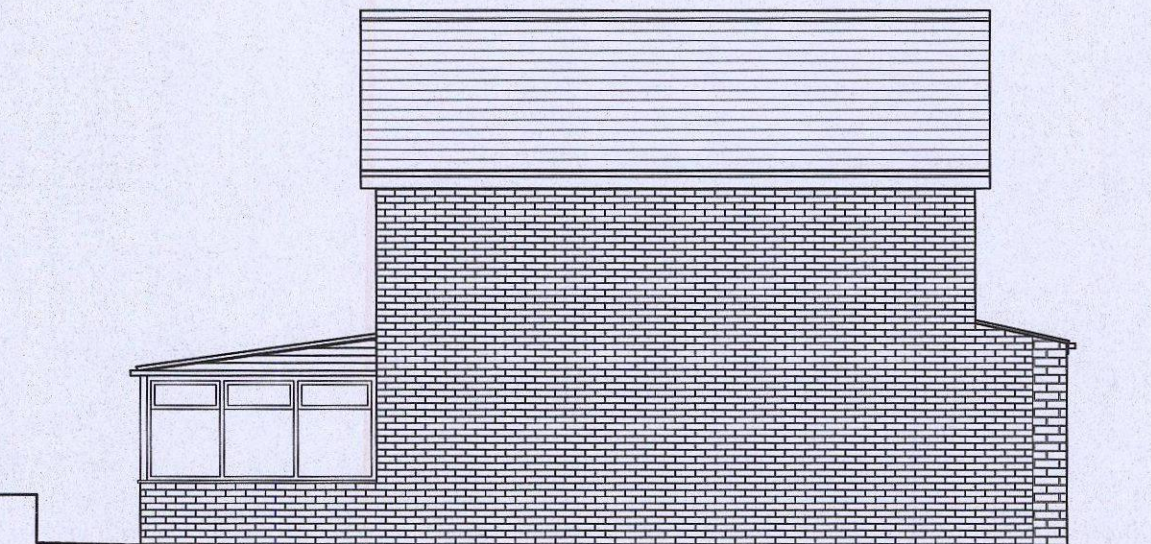


SIDE ELEVATION

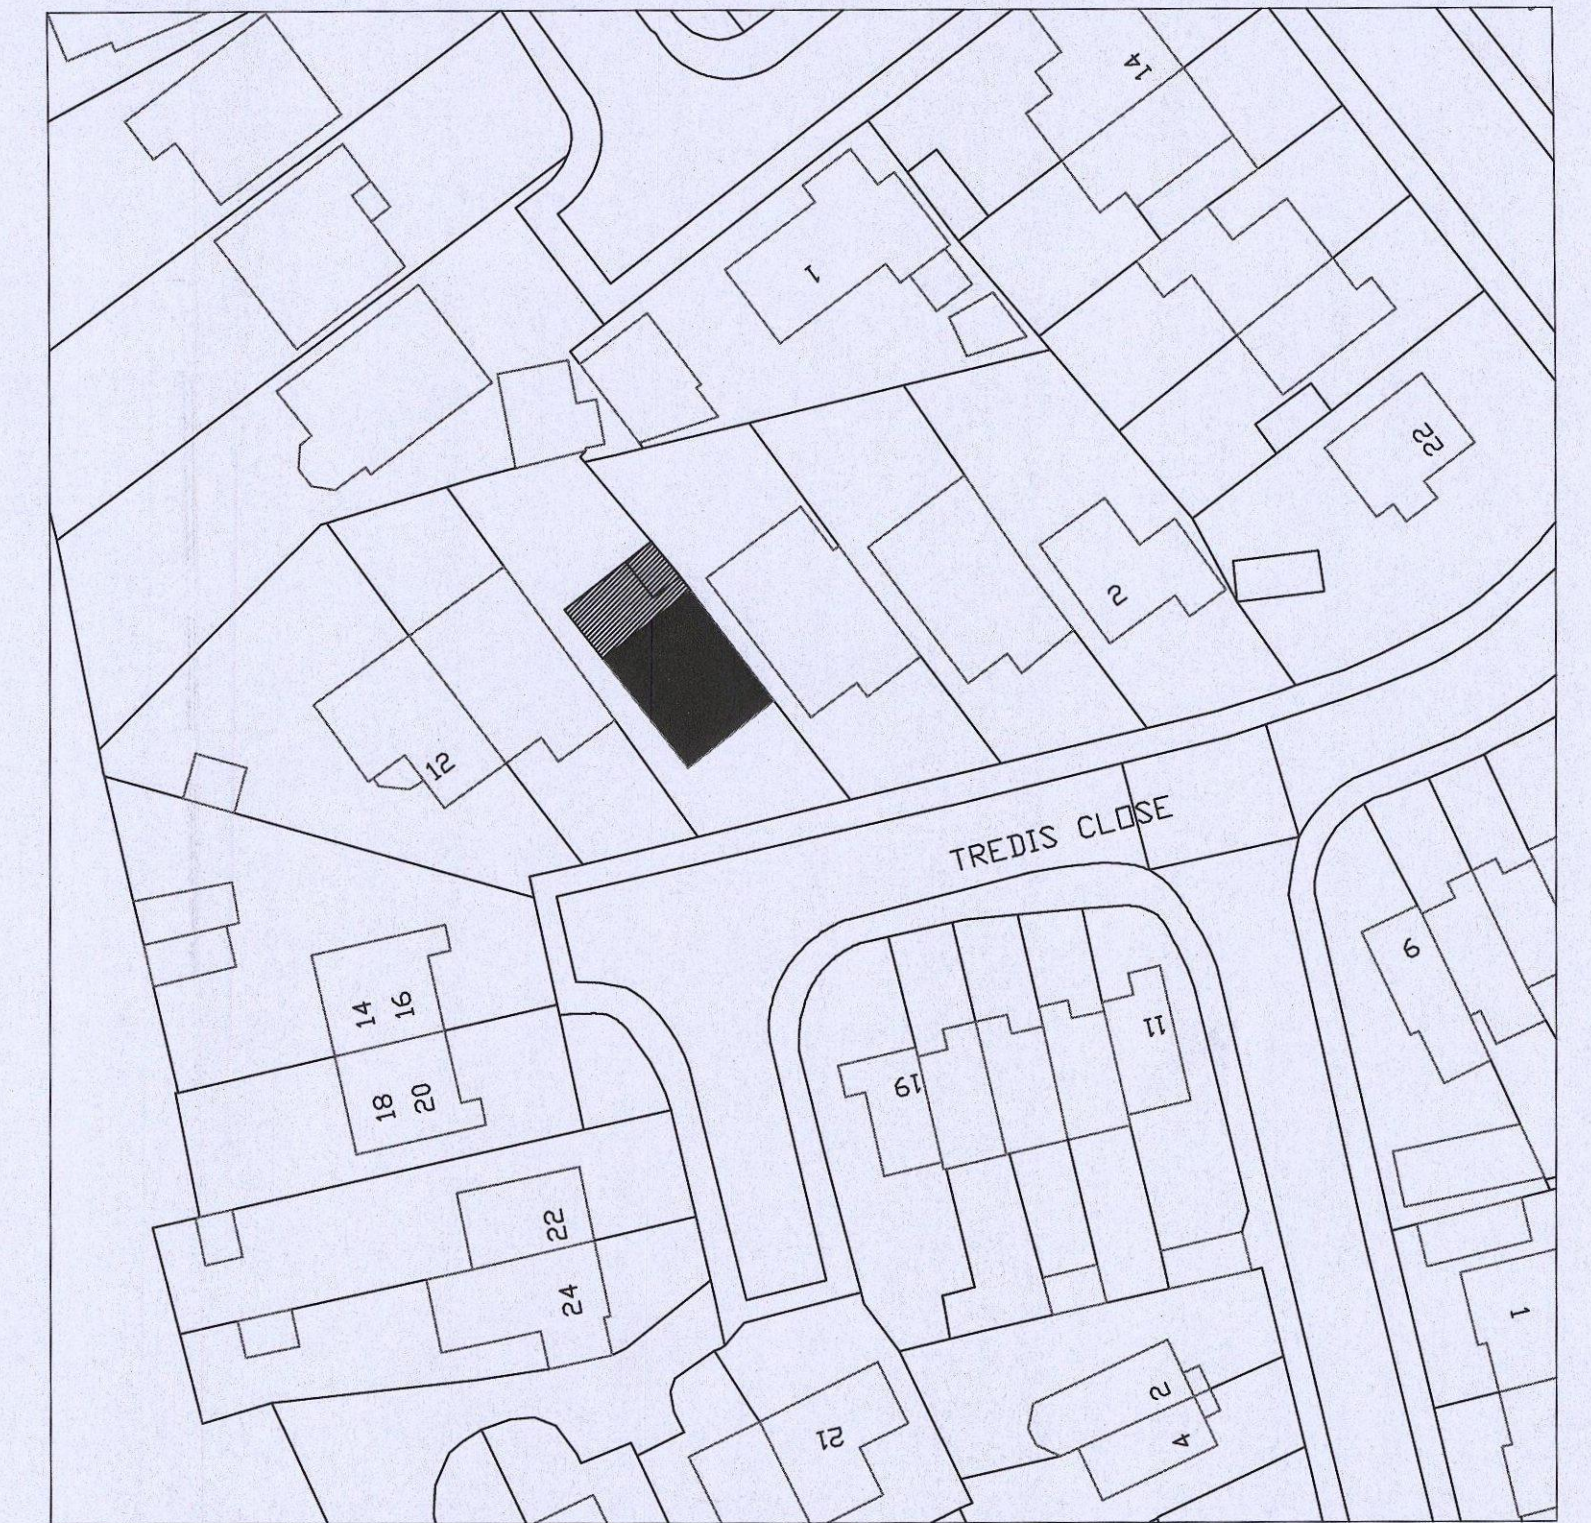


BLOCK PLAN
1:500@A1



GROUND FLOOR

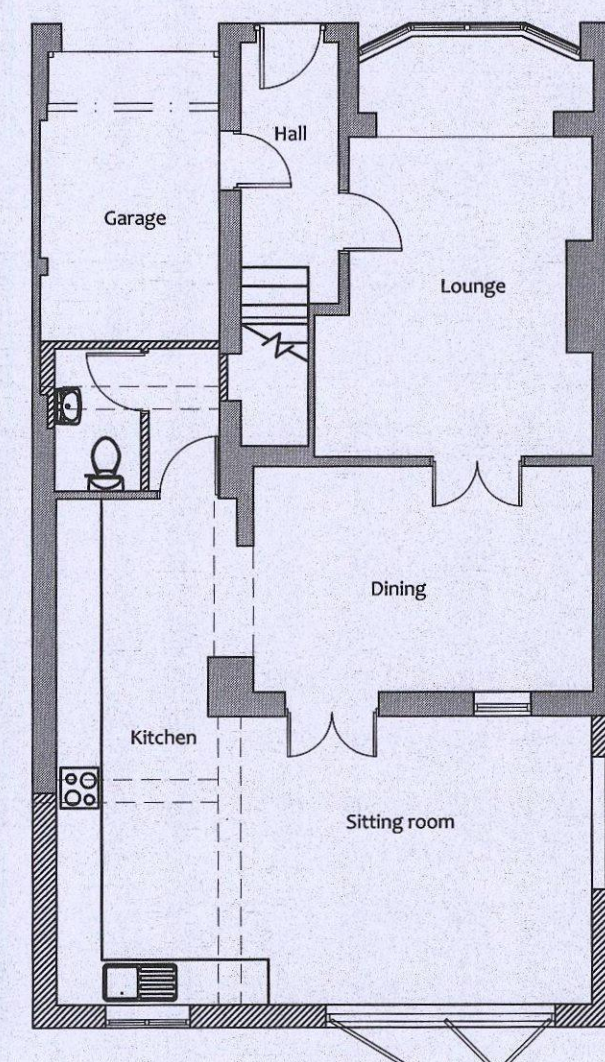


FIRST FLOOR

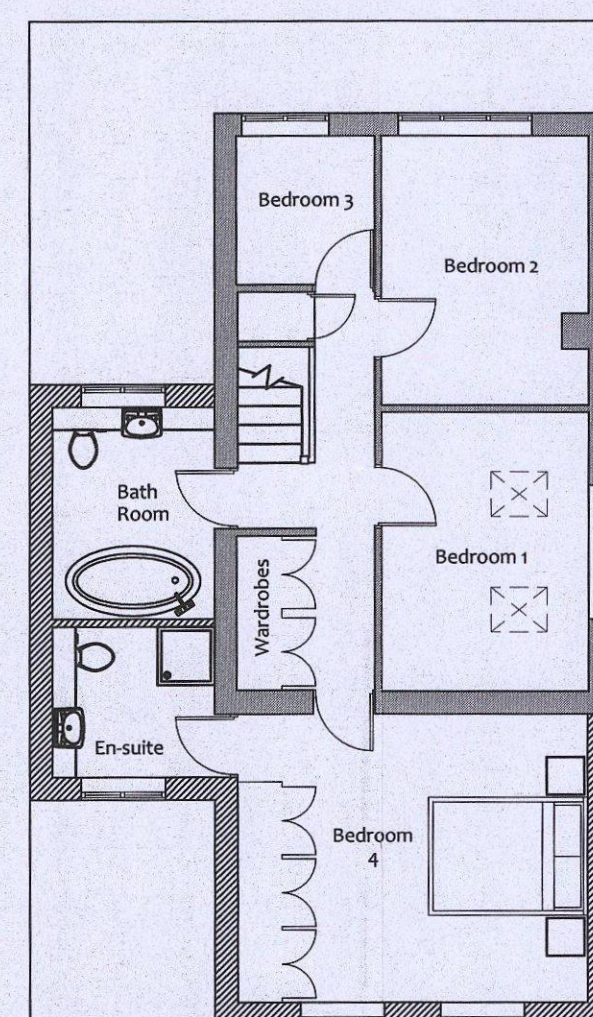

AS PROPOSED




FRONT ELEVATION

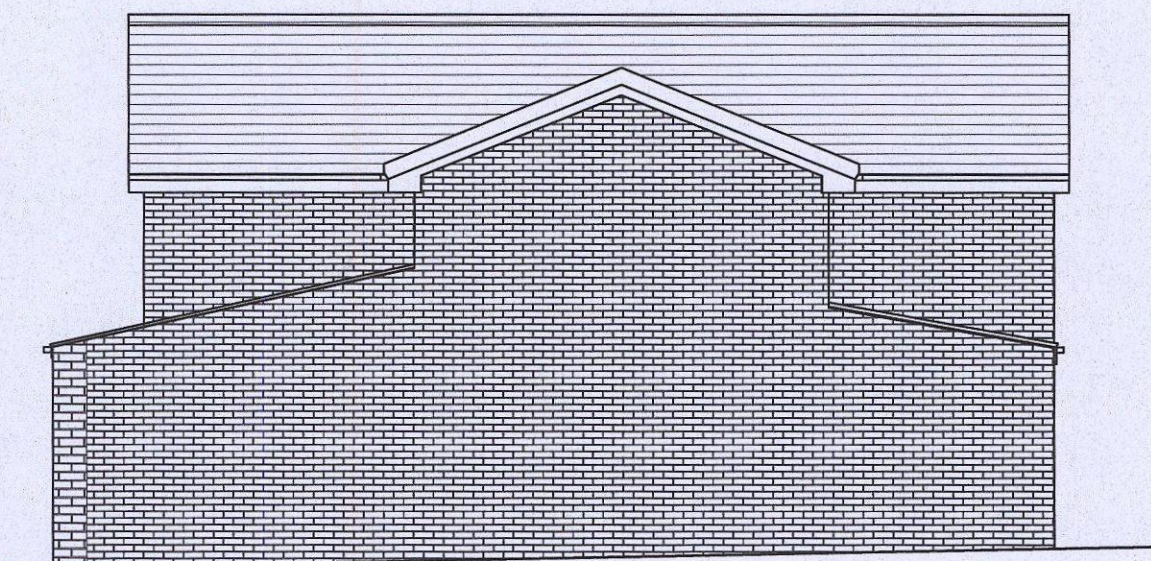

SIDE ELEVATION





REAR ELEVATION

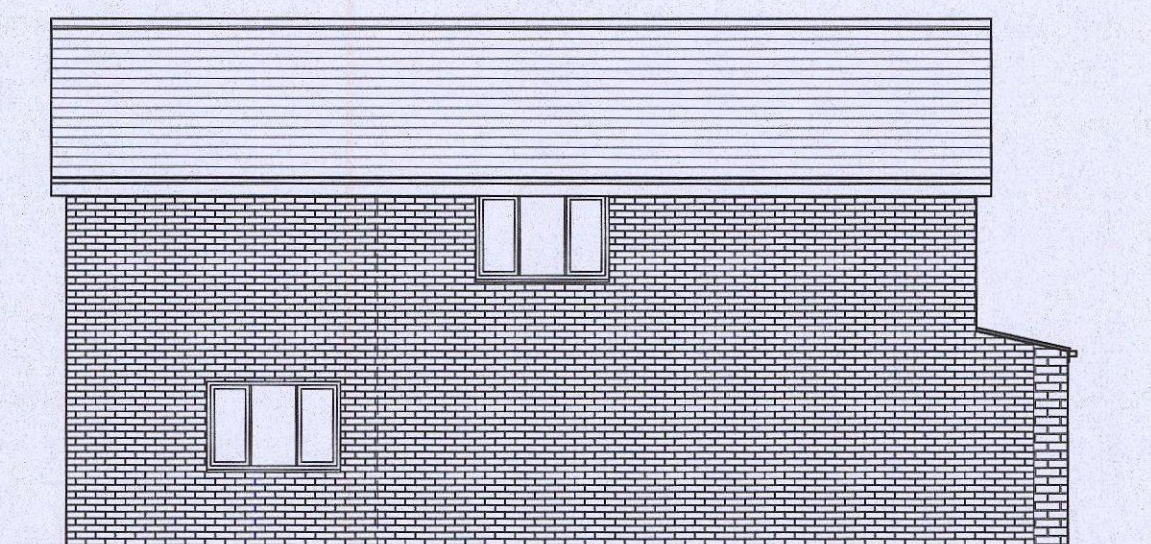

SIDE ELEVATION



LOCATION PLAN
1:1250@A1

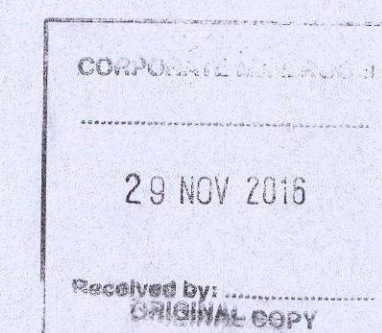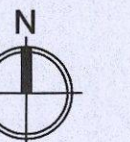

ProMan Consultancy Ltd.
14 LAPWING VIEW
HORSBURY BRIDGE
WAKEFIELD
WF4 5NZ
TEL: 01924 279307
MOB: 0798 504 3518

PROJECT MANAGEMENT & ARCHITECTURAL SERVICES
WEB: www.promanconsultancy.co.uk EMAIL: info@promanconsultancy.co.uk

Project
Mr & Mrs France
8 Tredis Close,
Barnsley, S71 2AL

Drawing title
AS EXISTING & AS PROPOSED

Drawn	DK	Date	Nov 16	Scale	1:100, 1:500, 1:1250@A1
Project no.	1097	Drawing no.	1097-01	Revision	A