






BLOCK PLAN
SCALE 1:500

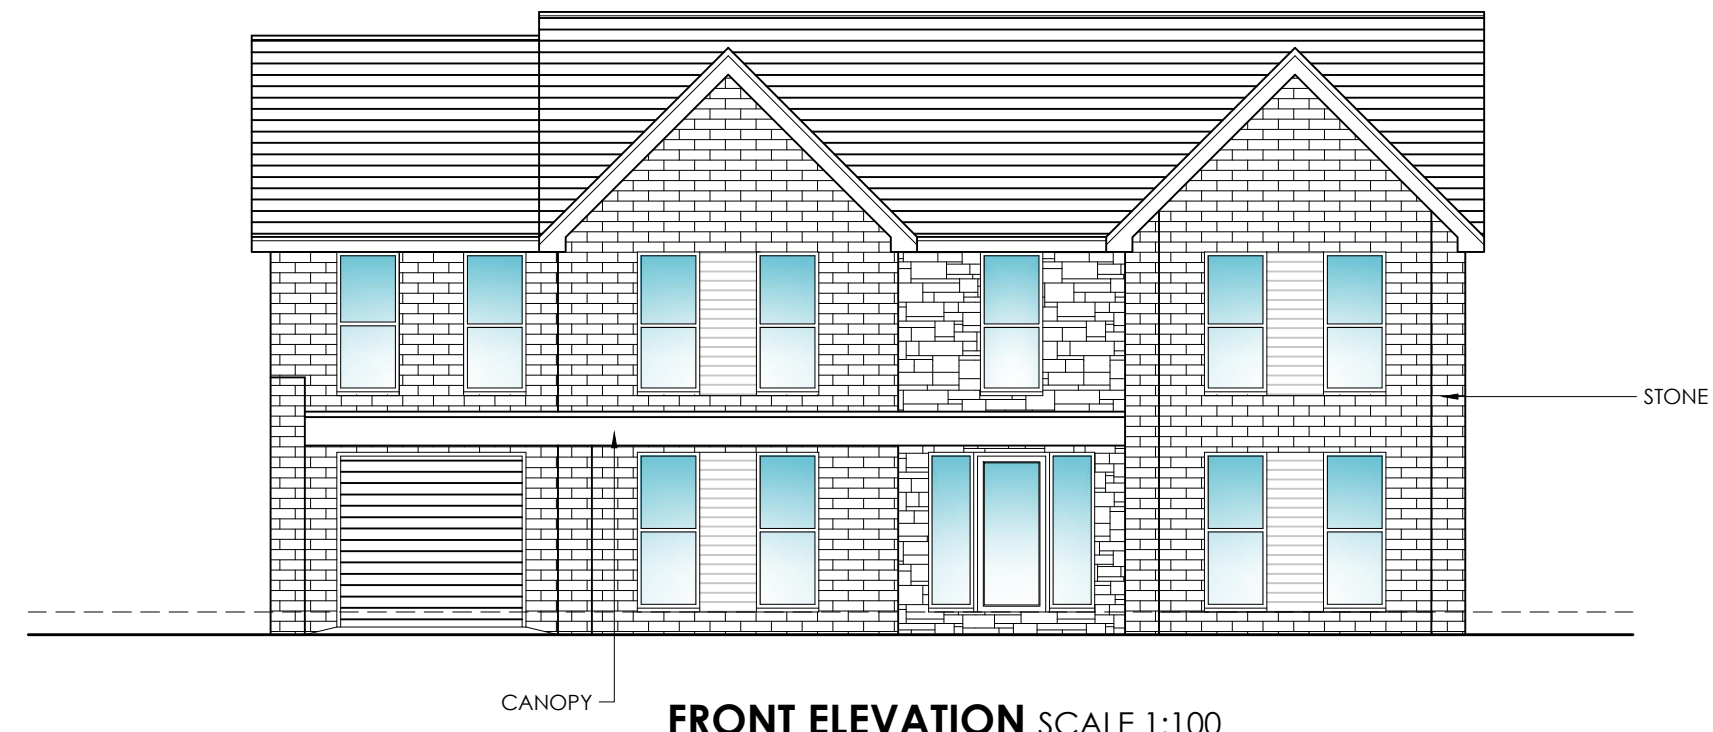

LOCATION PLAN
SCALE 1:1250

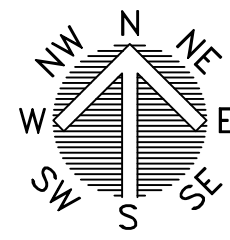


FRONT ELEVATION SCALE 1:100

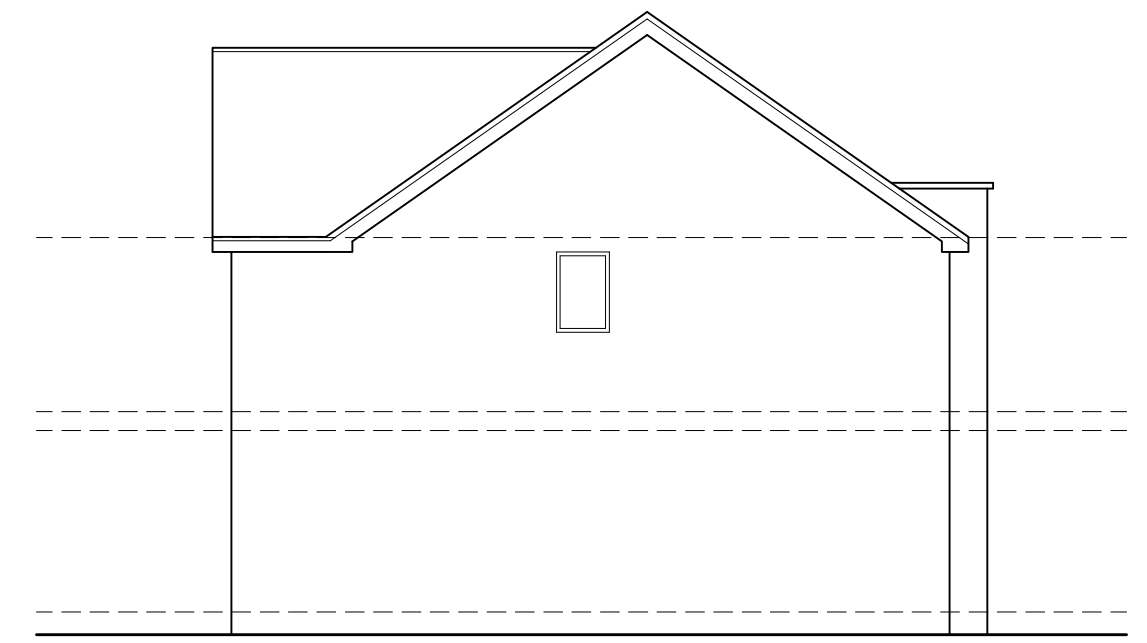


SIDE ELEVATION SCALE 1:100




REAR ELEVATION SCALE 1:100

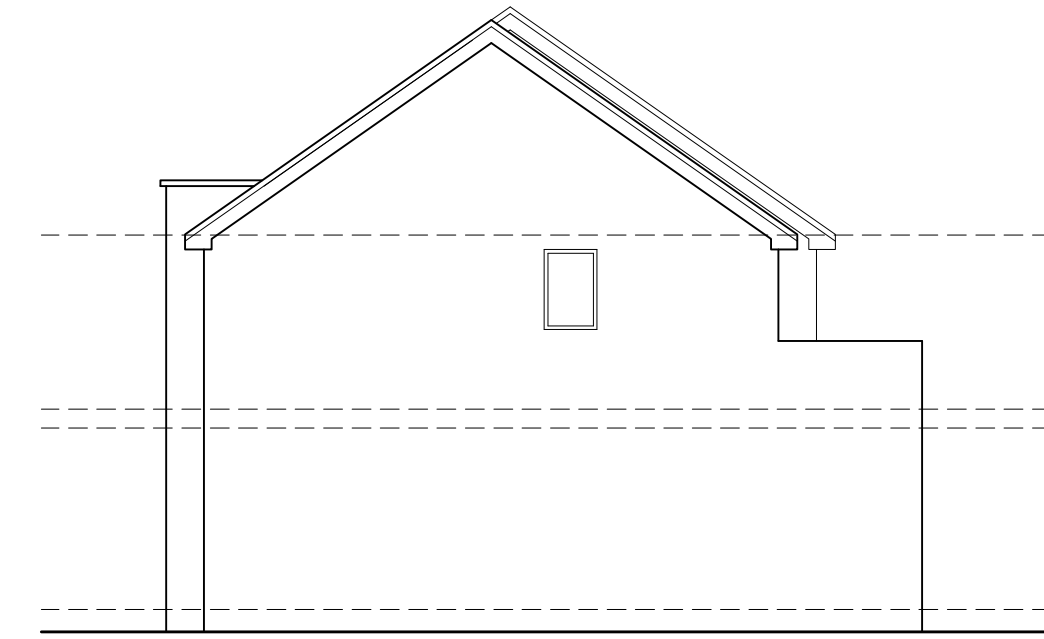

SIDE ELEVATION SCALE 1:100

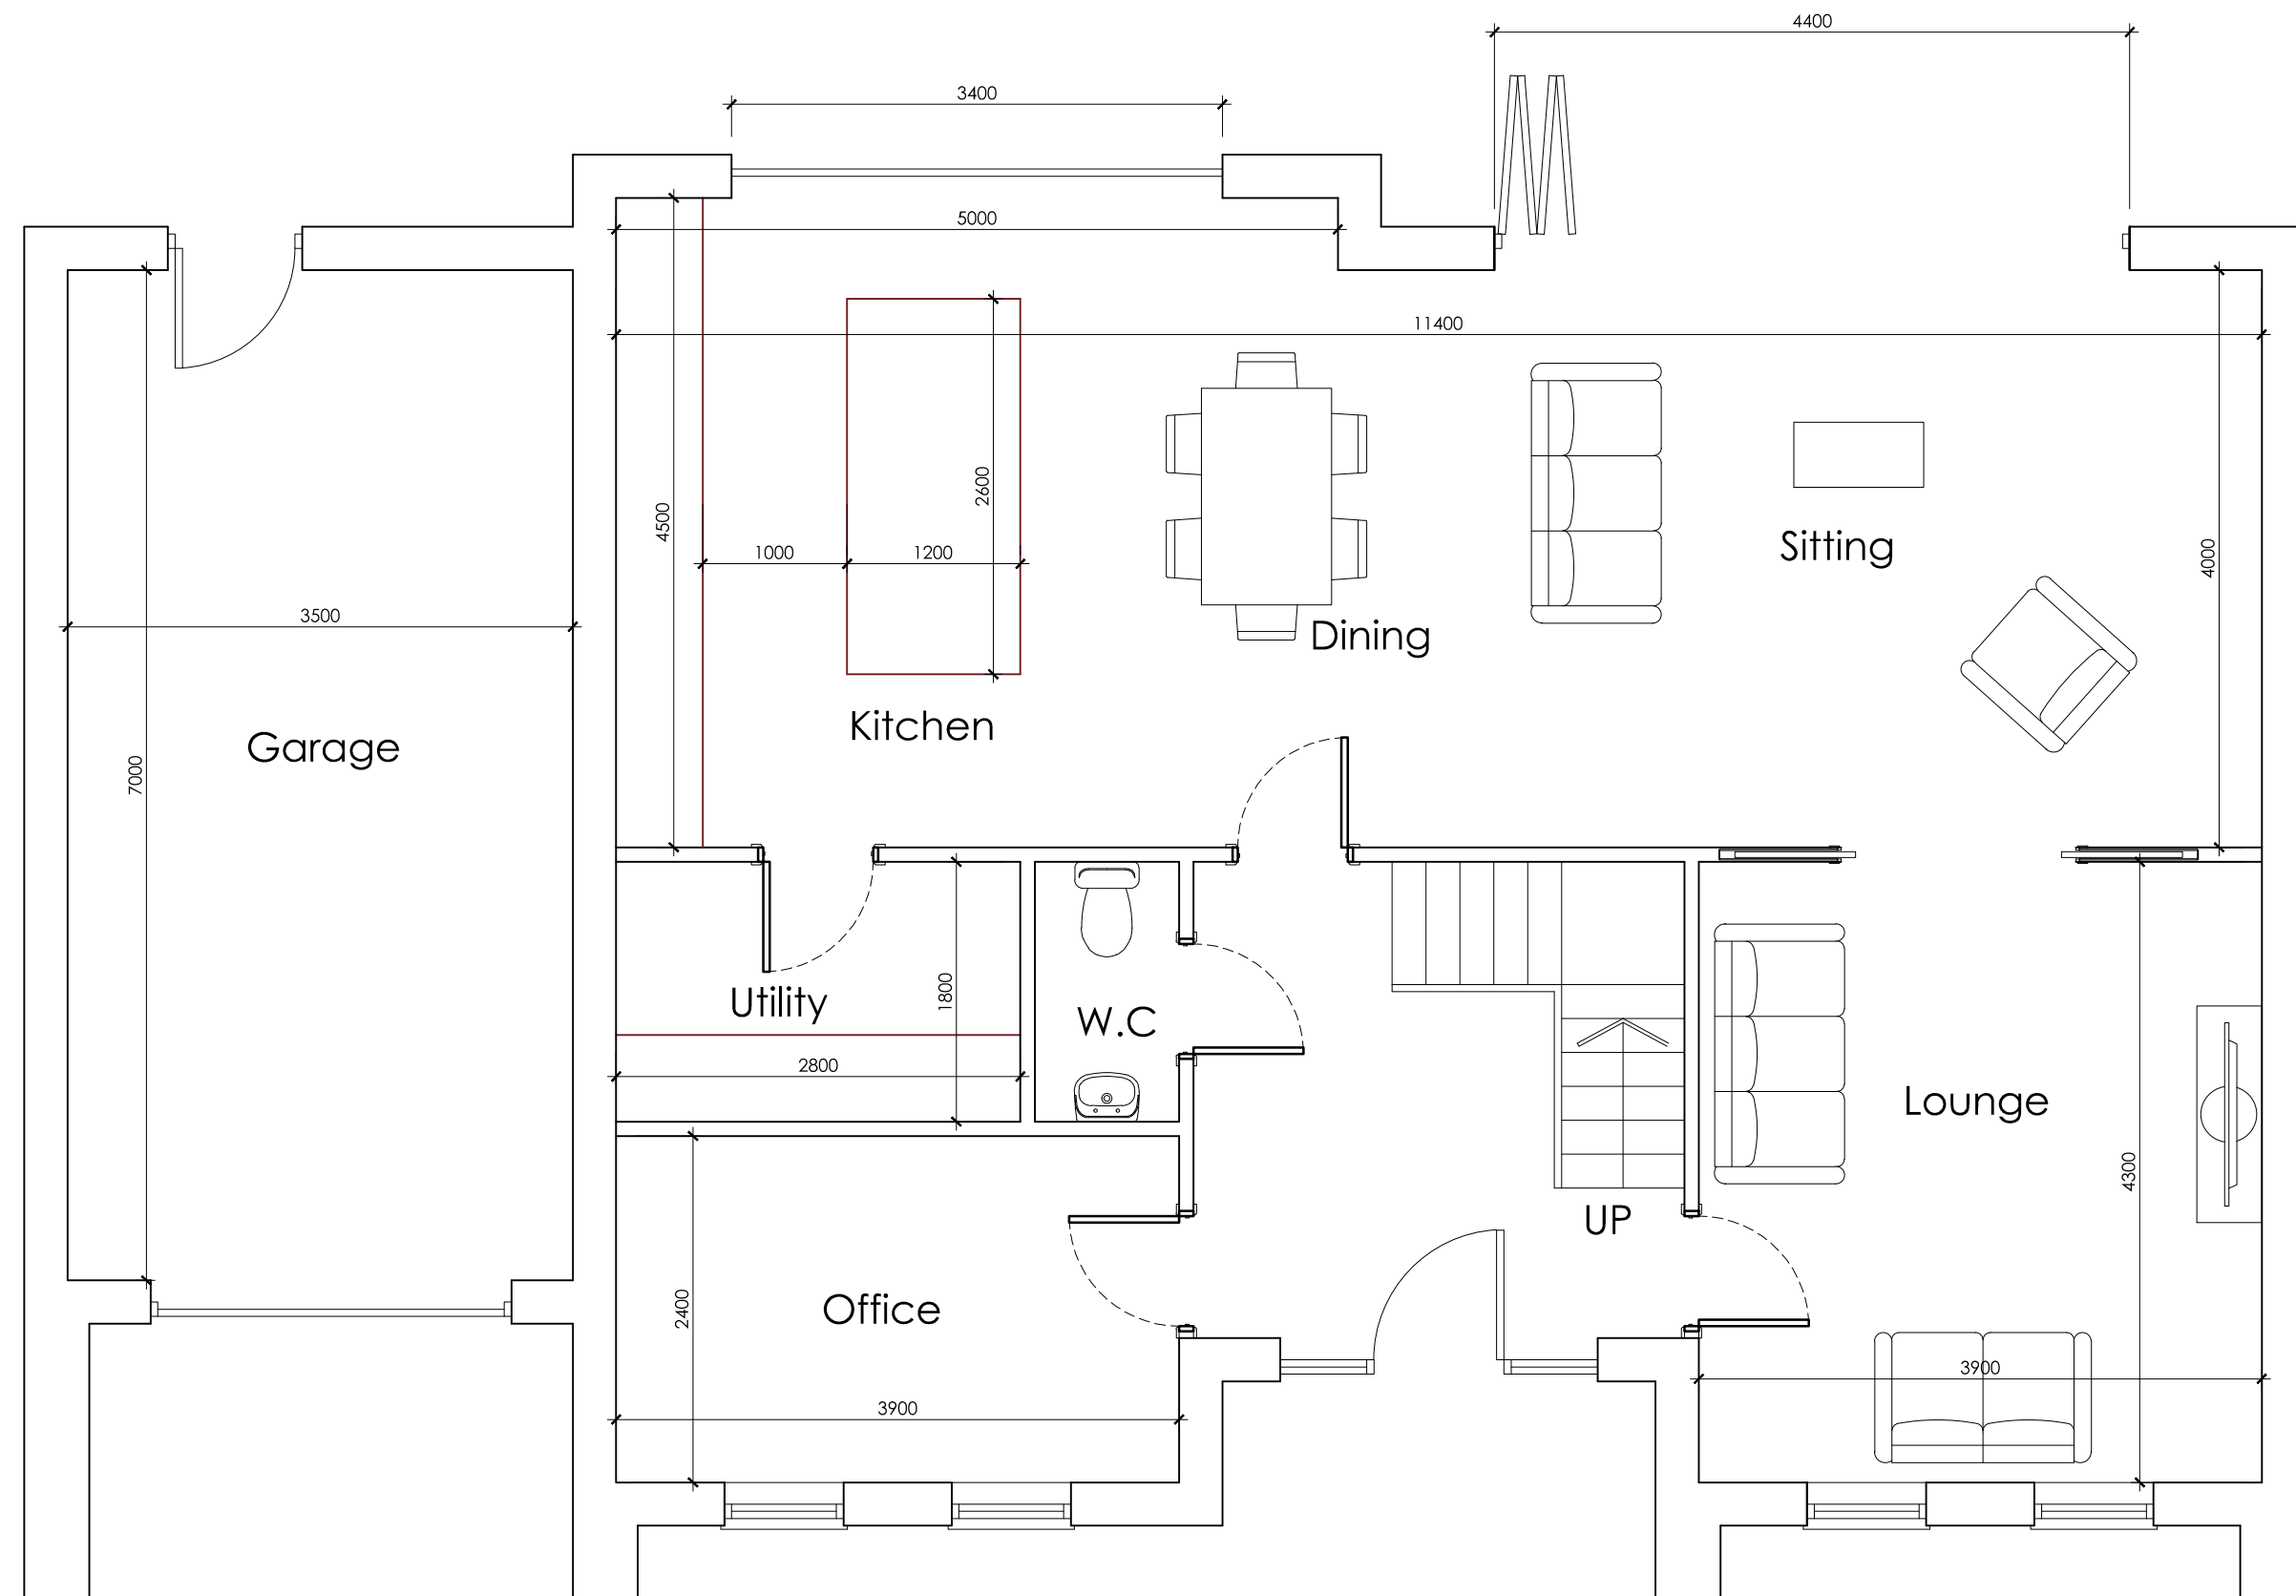

GROUND FLOOR PLAN
SCALE 1:50

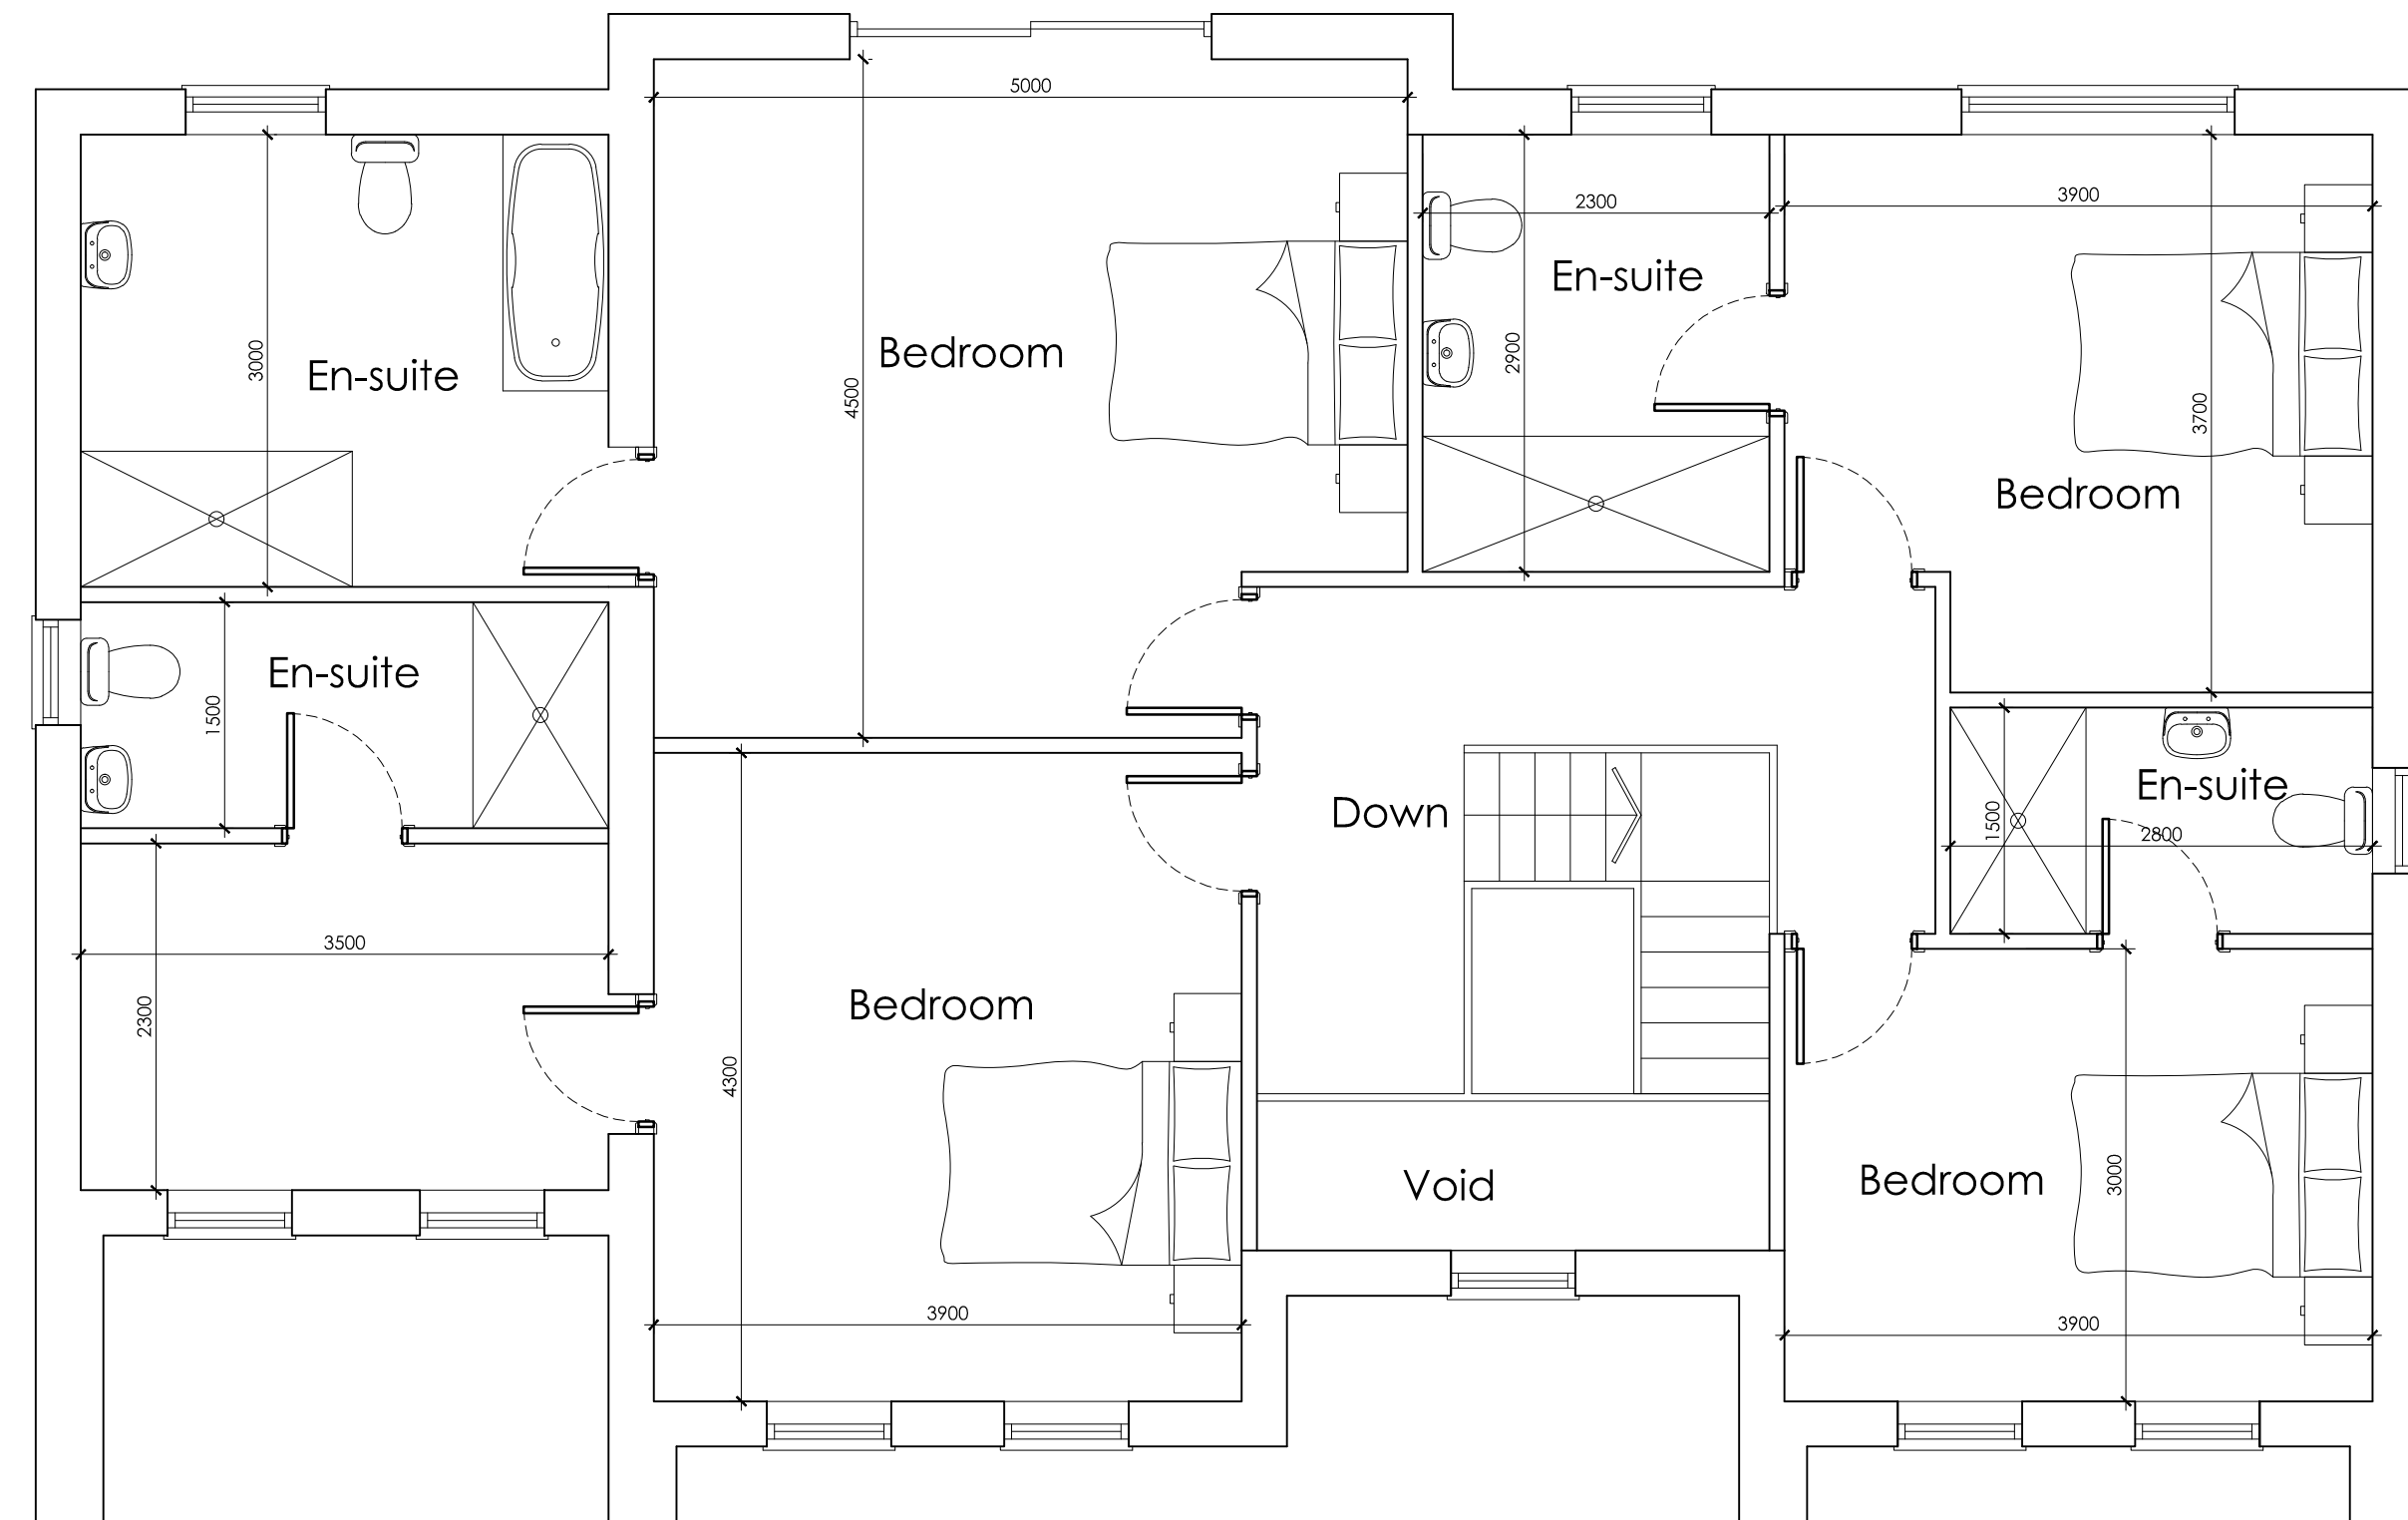

FIRST FLOOR PLAN
SCALE 1:50

 WhiteAgus PARTNERSHIP			OFFICE ONE, 34 VICTORIA ROAD, BARNSELY, S70 2BU			Phone: 01226 208482					
ARCHITECTURAL SERVICES						Email: info@whiteaguspartnership.co.uk Web: www.whiteaguspartnership.co.uk					
Project. RESIDENTIAL DEVELOPMENT AT PLOT 4 HEATHCROFT CHASE, DONCASTER ROAD, BARNSELY, S71 5ER						Client. MR LEE WILCOCK					
Drawing Title. EXISTING PROPOSED PLANS AND ELEVATIONS						Date. MAY 2021		Scale. 1:50 & 1:100 @ A1			
						Ref. 21-055		Dwg. No. 01		Rev. A	
Date		Suffix	Description			Date		Suffix	Description		
01/07/2021		A	REVISED TO CLIENTS REQUIREMENTS								