


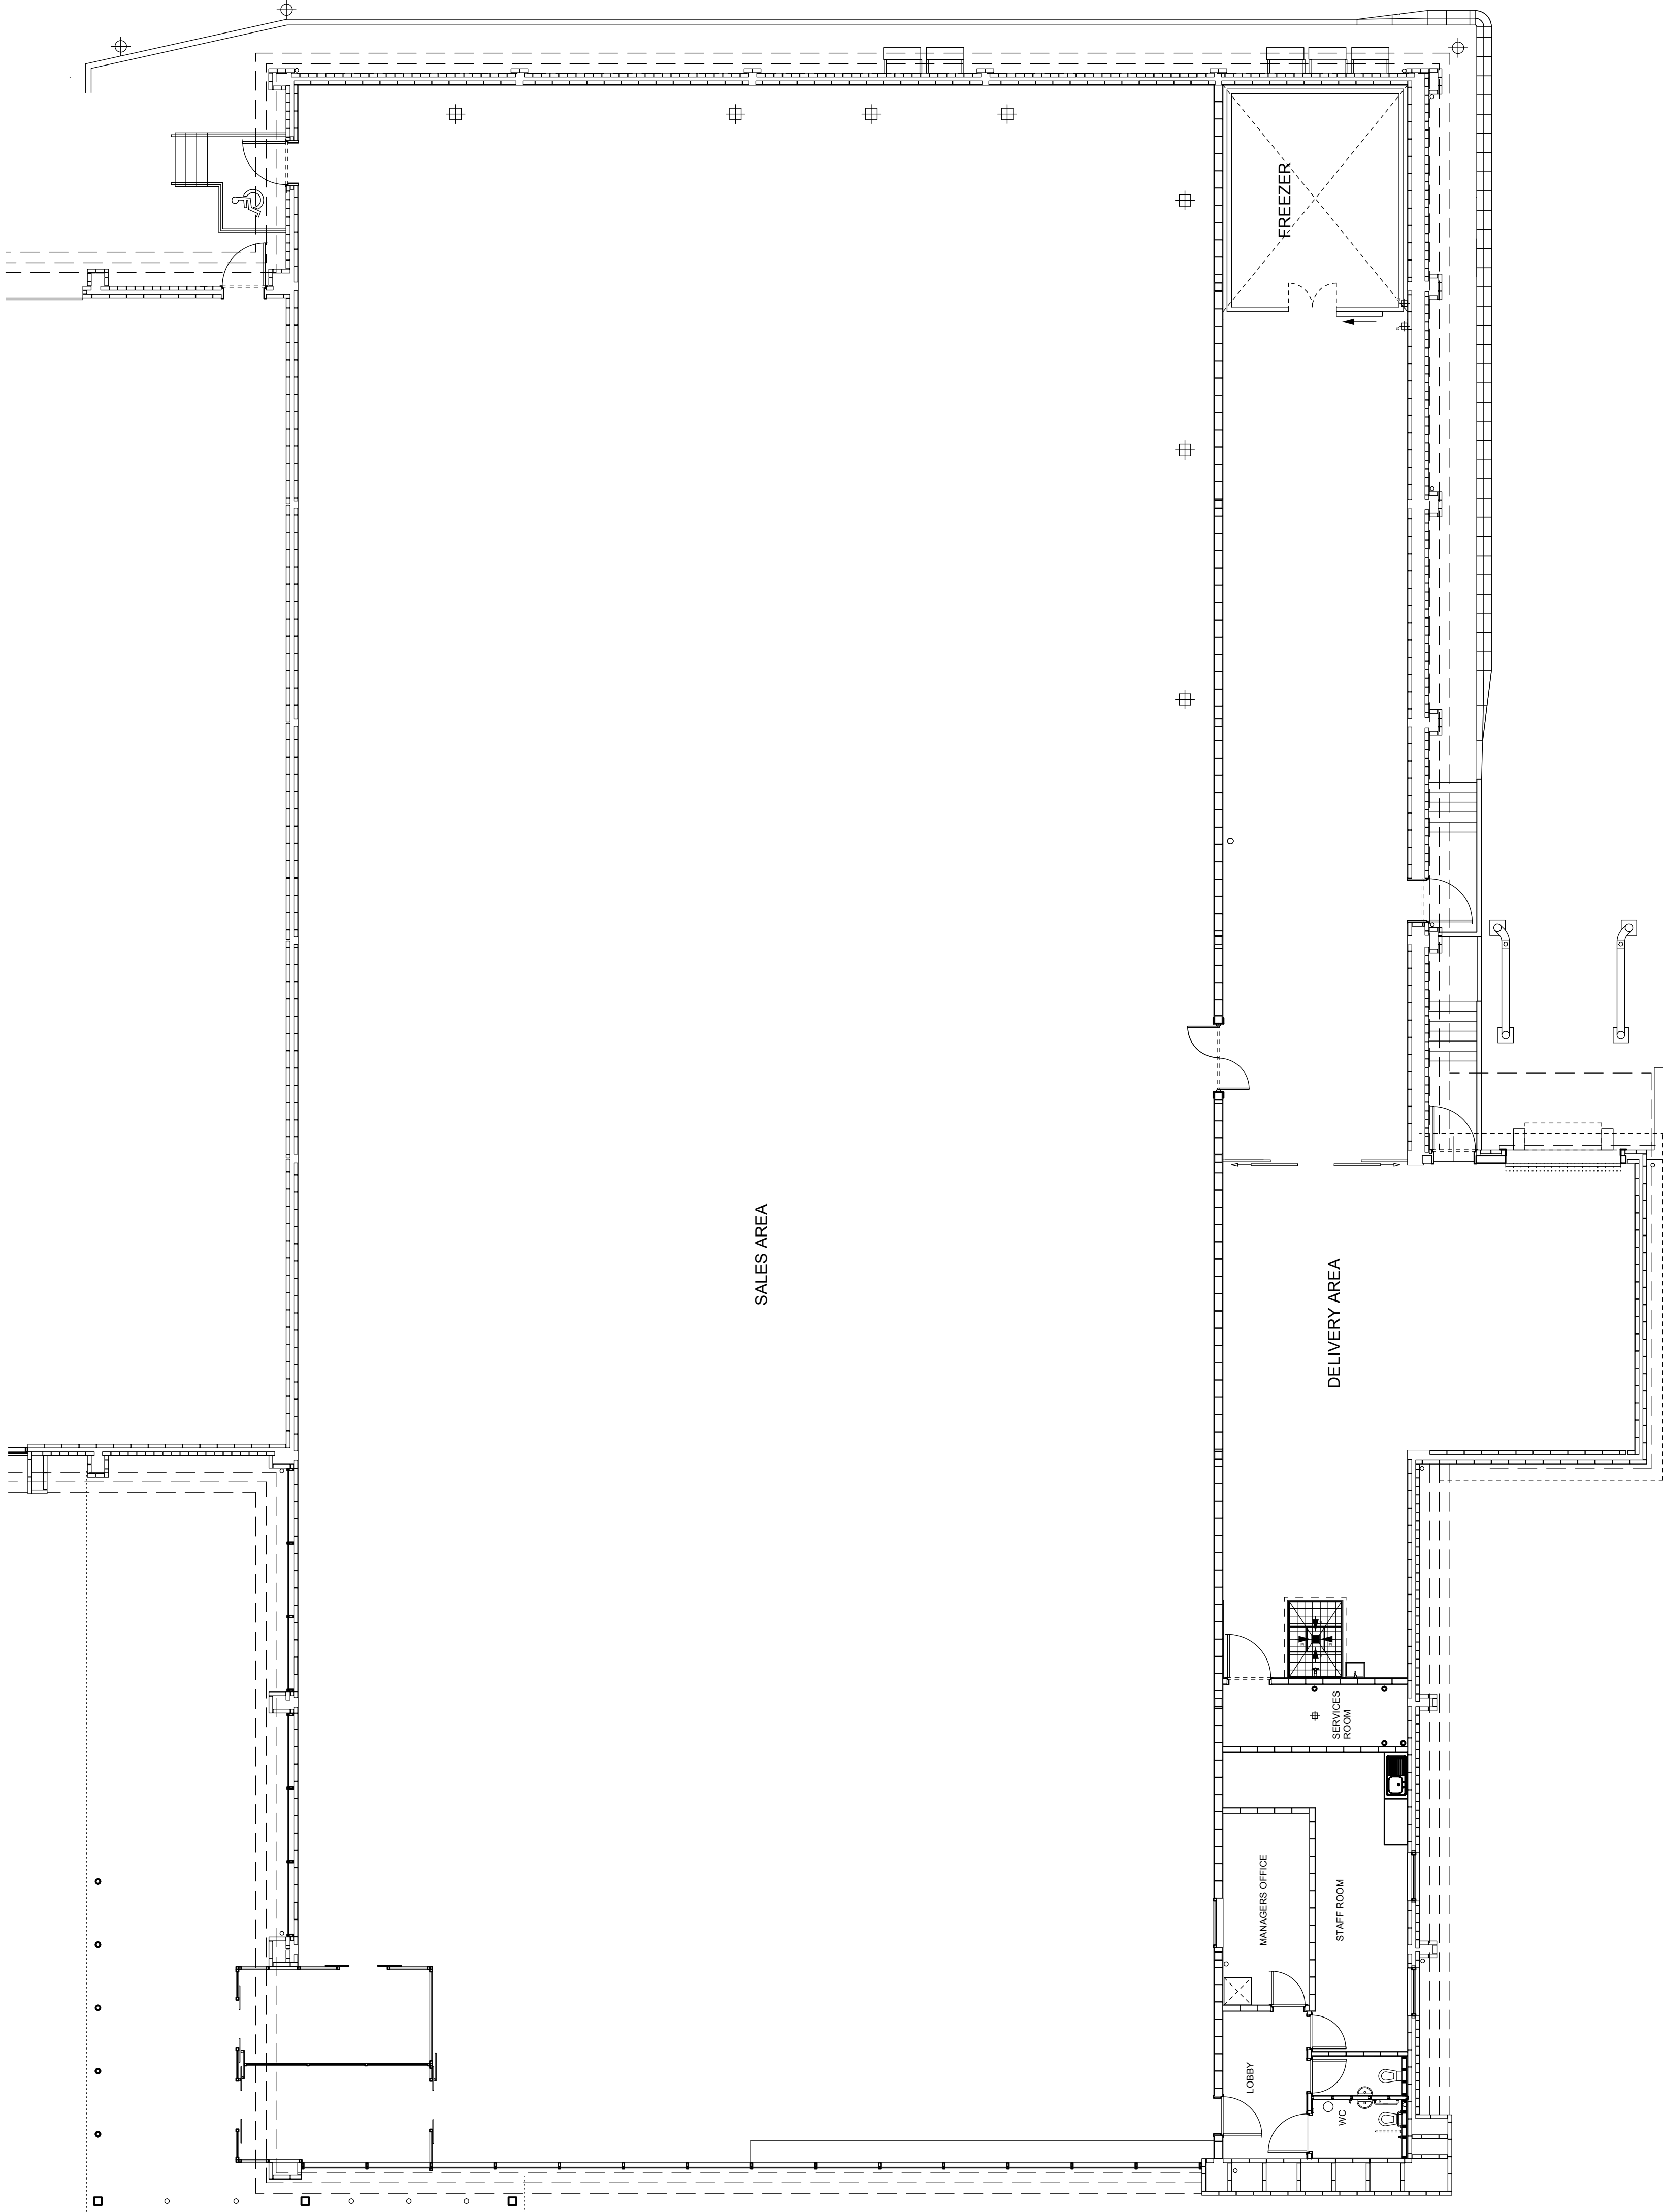

Rev	Date	Description	Drawn

htcarchitects
York Piece Studio
8 Britannia Street
Leeds
LS1 2DZ
t: 0113 244 3457
w: www.htcarchitects.co.uk
e: admin@htcarchitects.co.uk

client
Lidl UK GmbH

project
**Extension to Existing Store,
Peel Street, Barnsley**

drawing title
Existing Floor Plan

date	August 2015
status	Preliminary
scale	1:200 @ A3
drawn	PC
checked	MH
job no.	747-01
dwg no.	313
rev.	-