

Notes:

PLANNING DRAWINGS - THIS DRAWING SHOULD NOT BE USED FOR ANY OTHER PURPOSES THAN THAT SPECIFIED HERE

COPYRIGHT - THIS DRAWING MAY NOT BE REPRODUCED OR MODIFIED IN WHOLE OR PART BY ANY PERSON OR ORGANISATION WITHOUT THE ARCHITECTS CONSENT. ISUING COPIES TO THIRD PARTIES MAY NOT BE DONE WITHOUT THE ARCHITECTS CONSENT

Revision: --

Revision List:

0 5m

EXISTING MATERIALS

Walls - red brick

Roof - concrete tiles

Windows Doors - White PVCu



Project/ Client: 46 Ings Way/ Orrell

Drawing Title: Ground Plan & Elevations - EXISTING


Drawing Number: 2148/LO/003

Scale at A3: 1:100

Date: Oct 22

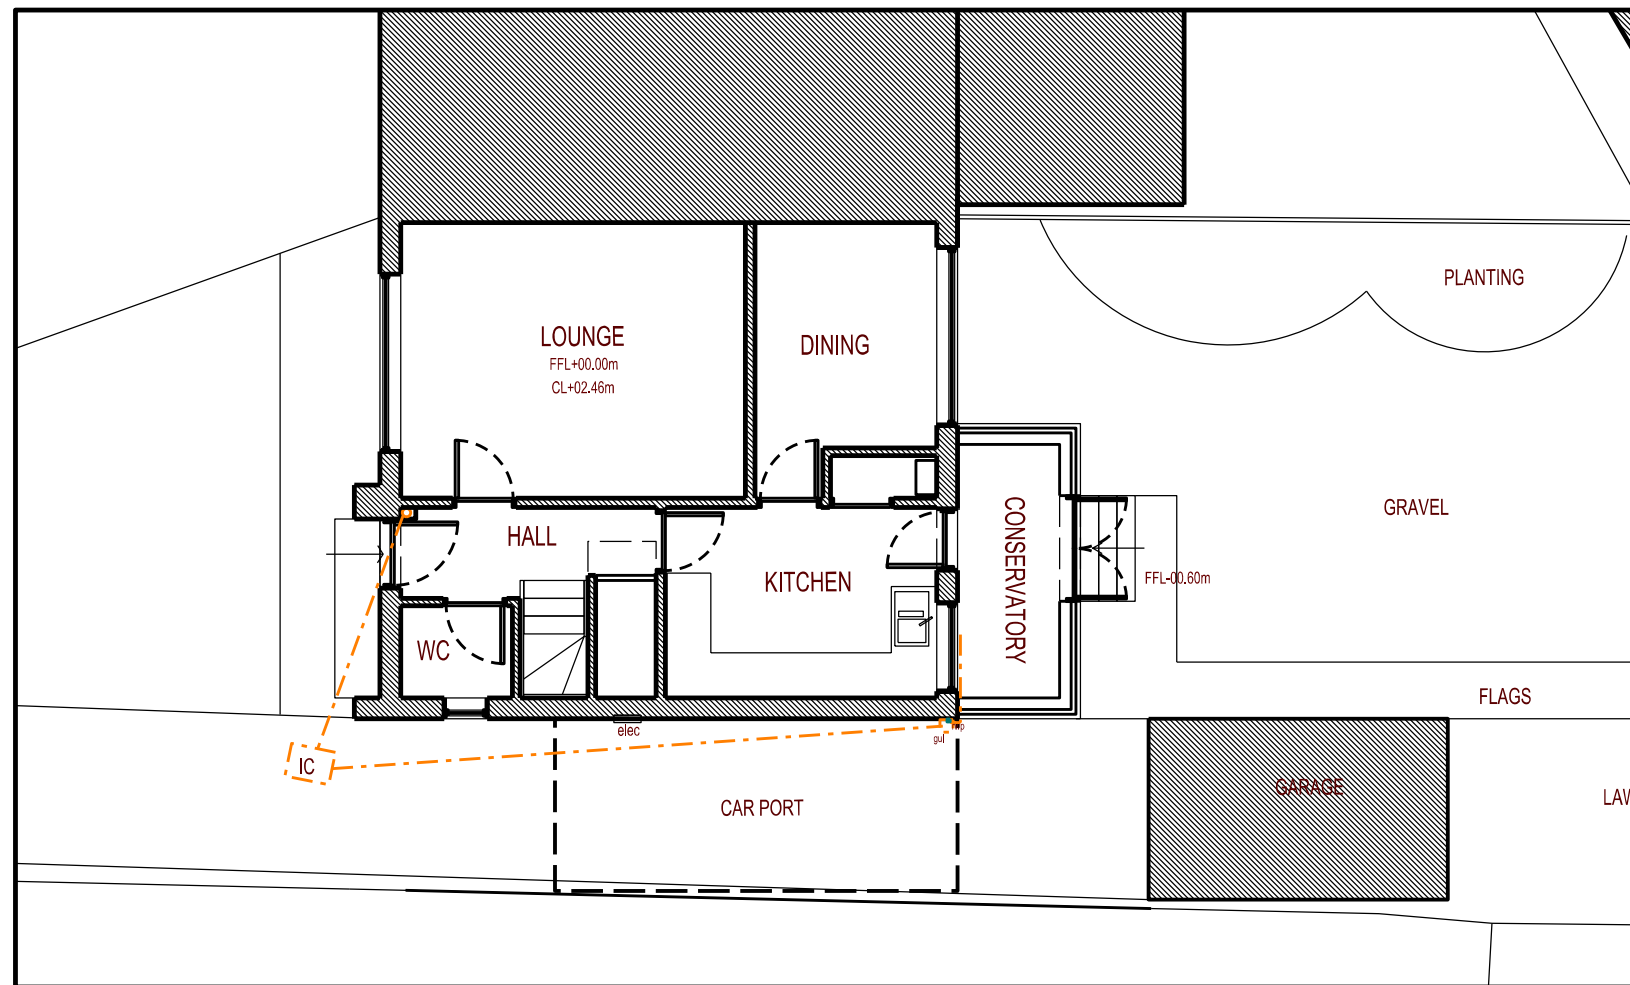 


Ground Floor Plan

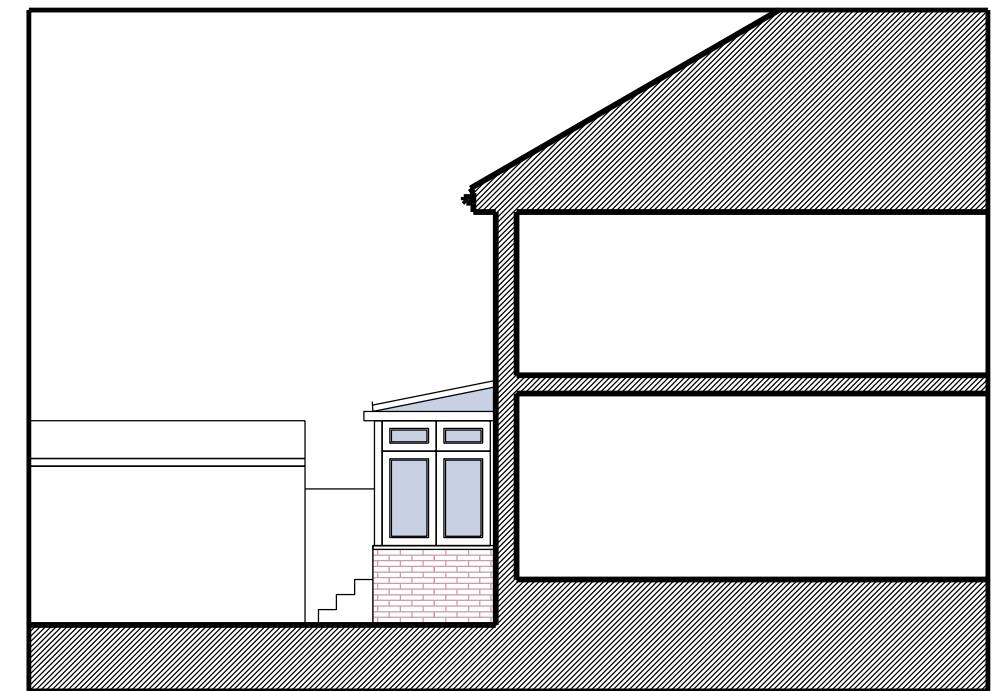

North Elevation



East Elevation

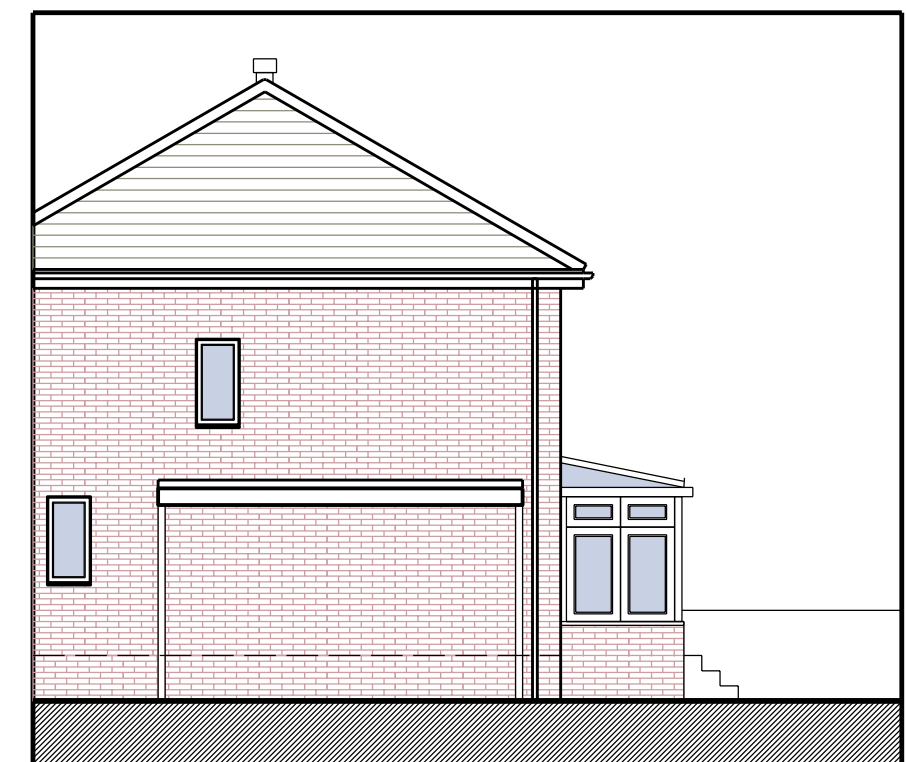

South Elevation