




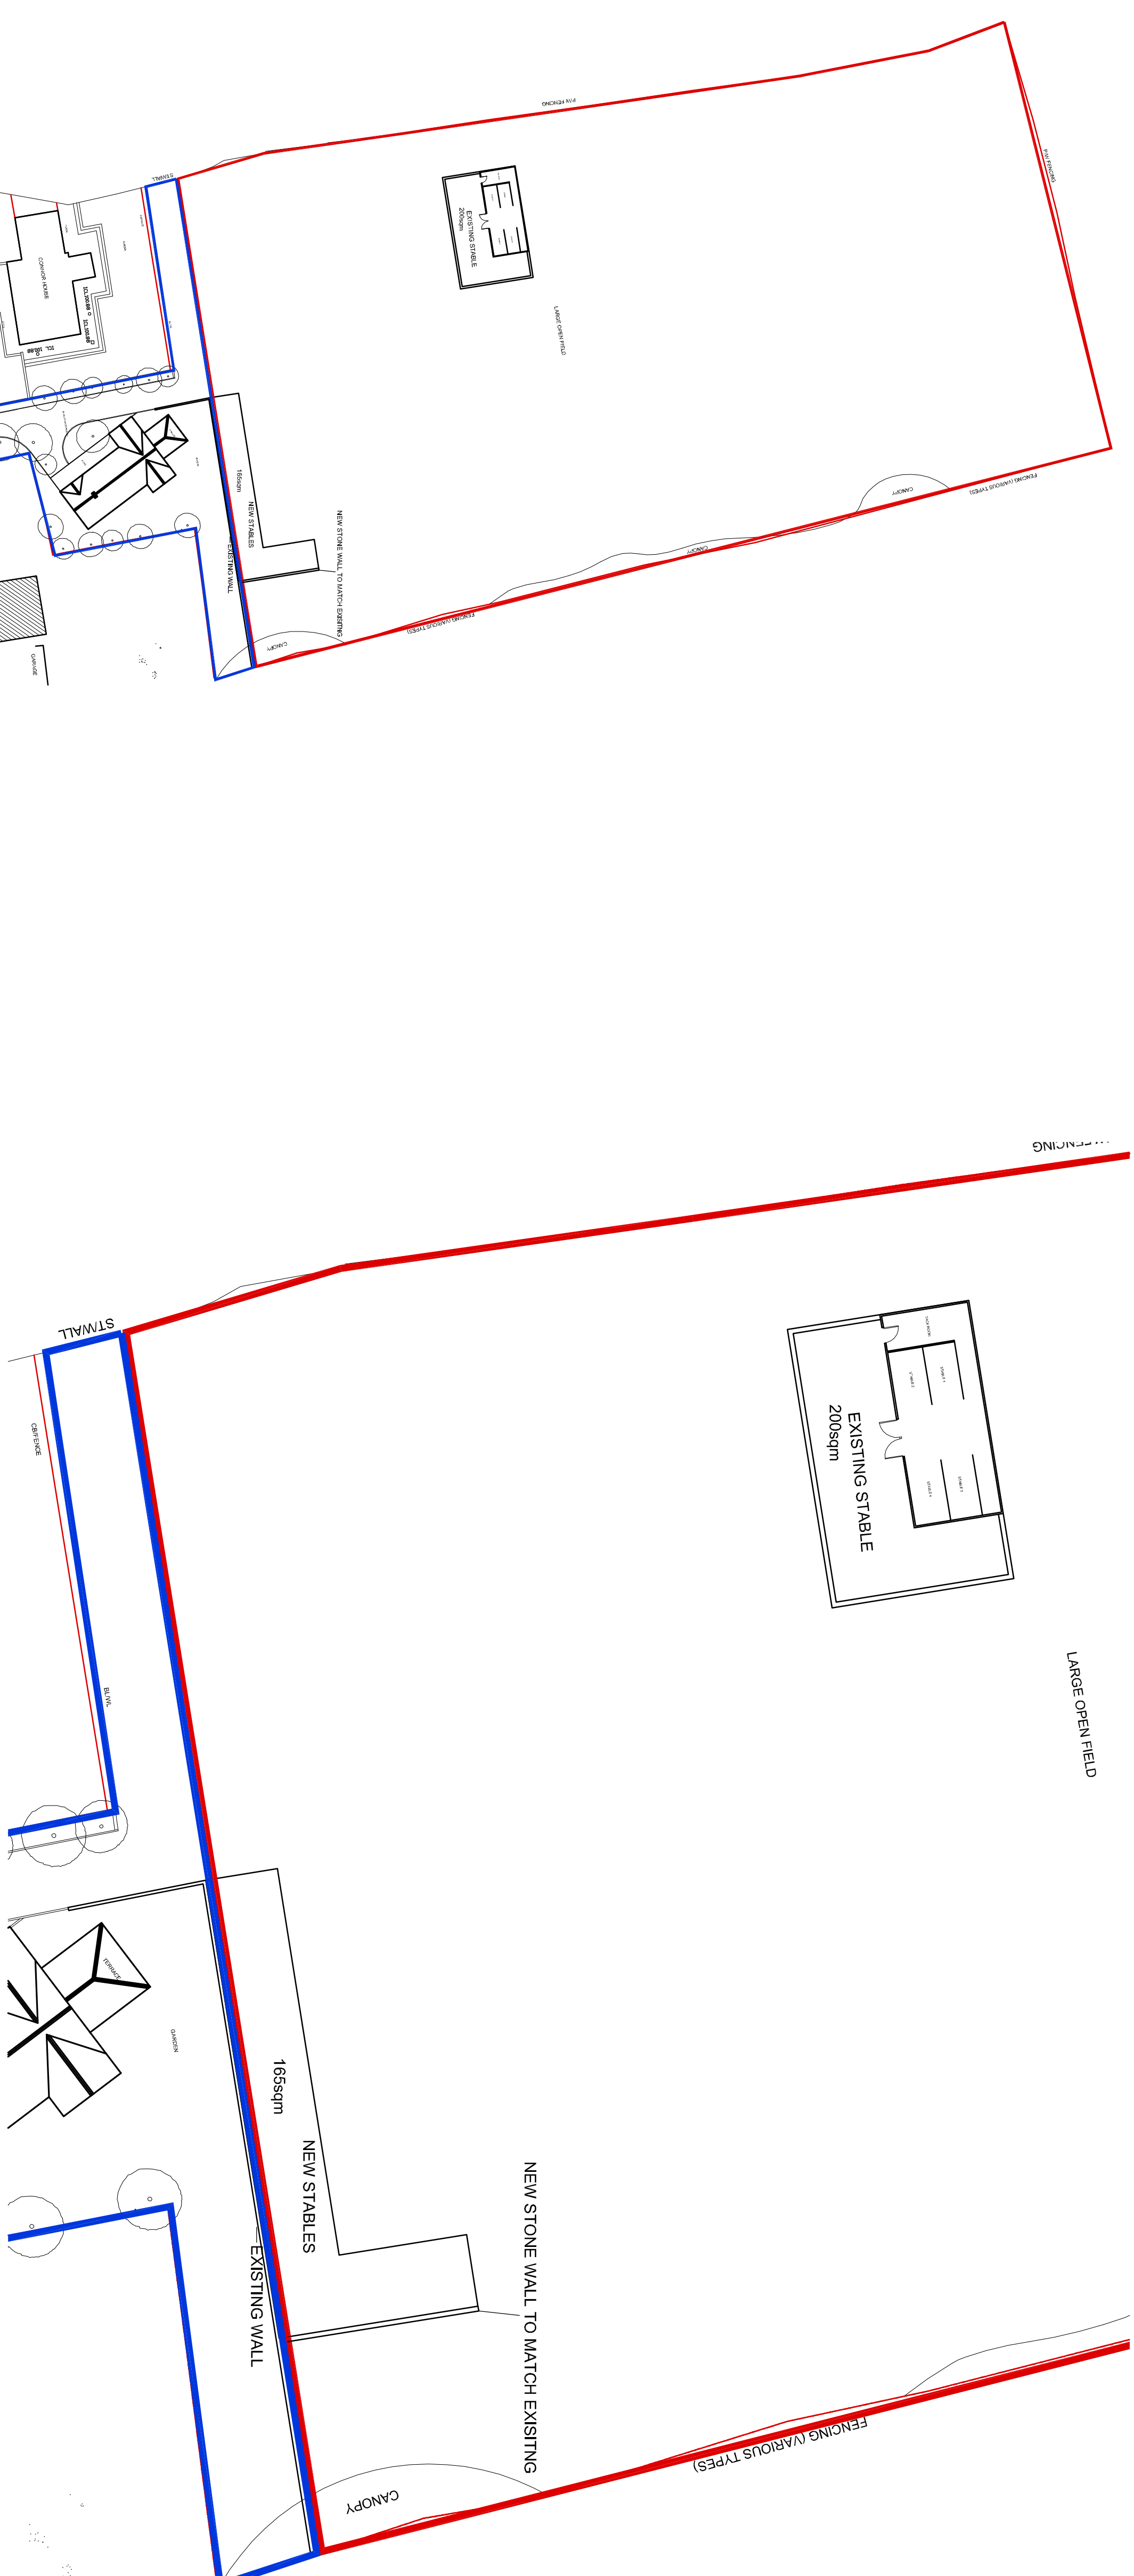


SITE PLAN
SCALE 1:500

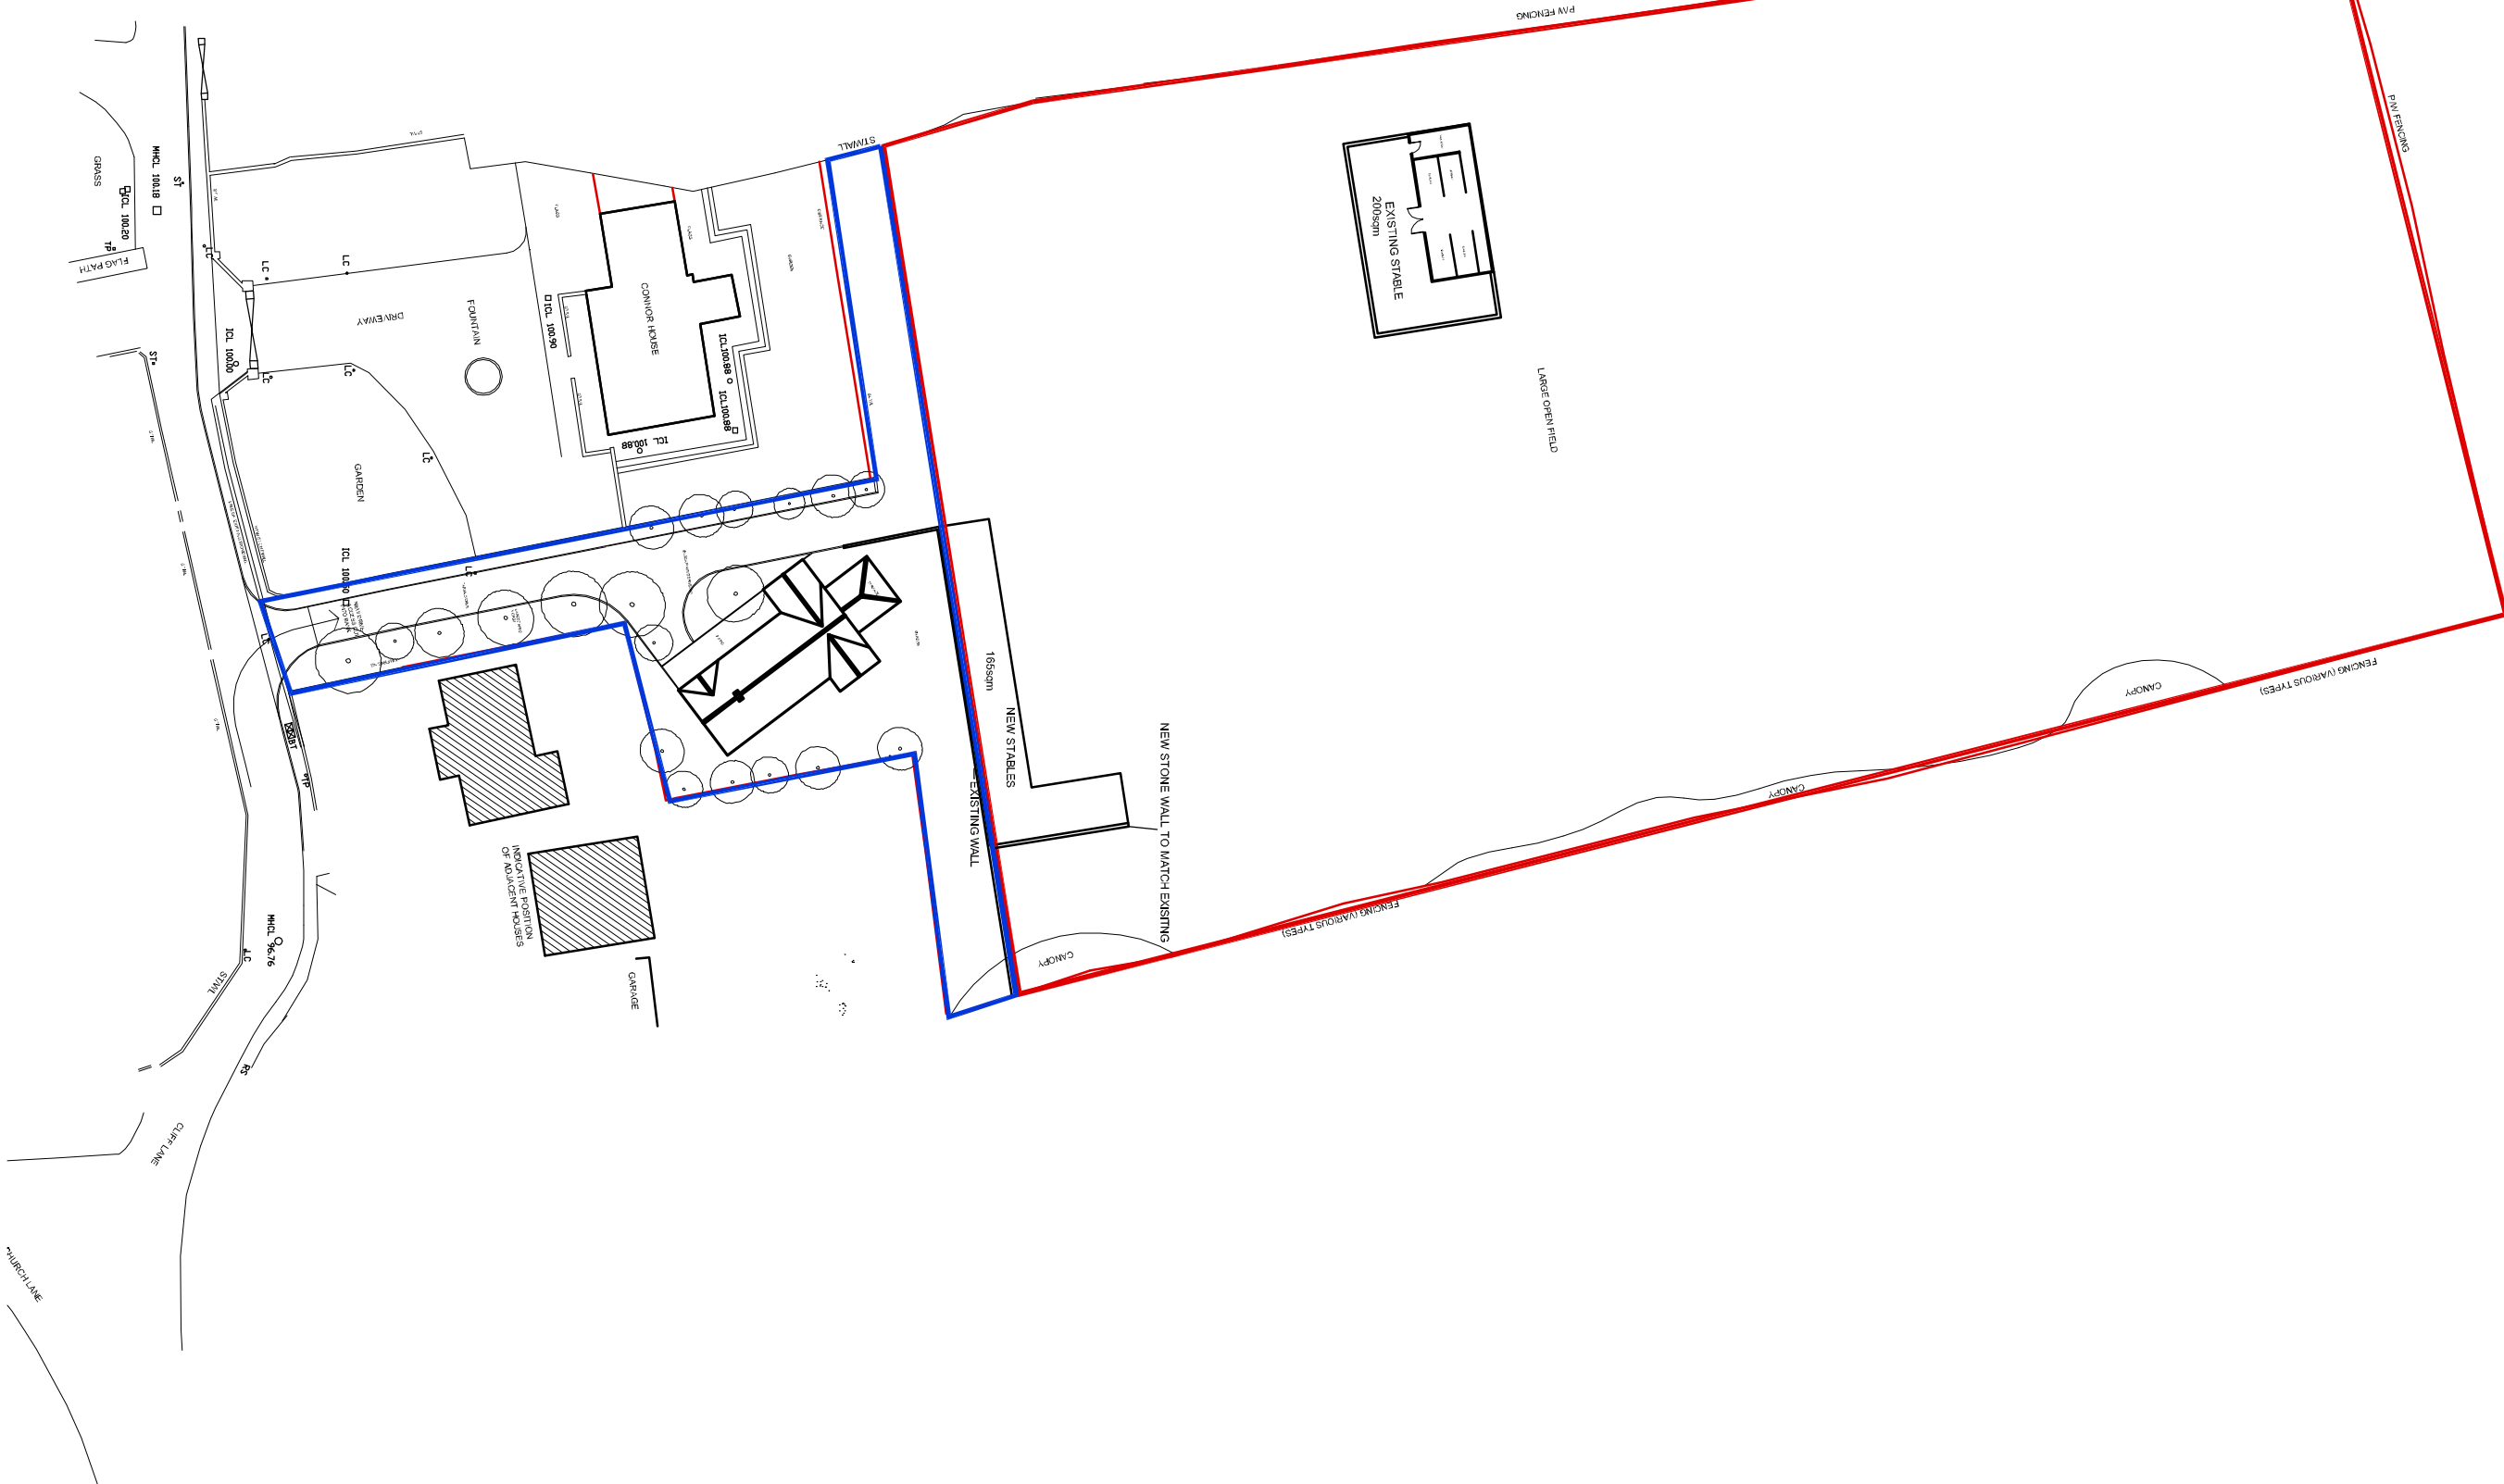

LOCATION PLAN
SCALE 1:1250

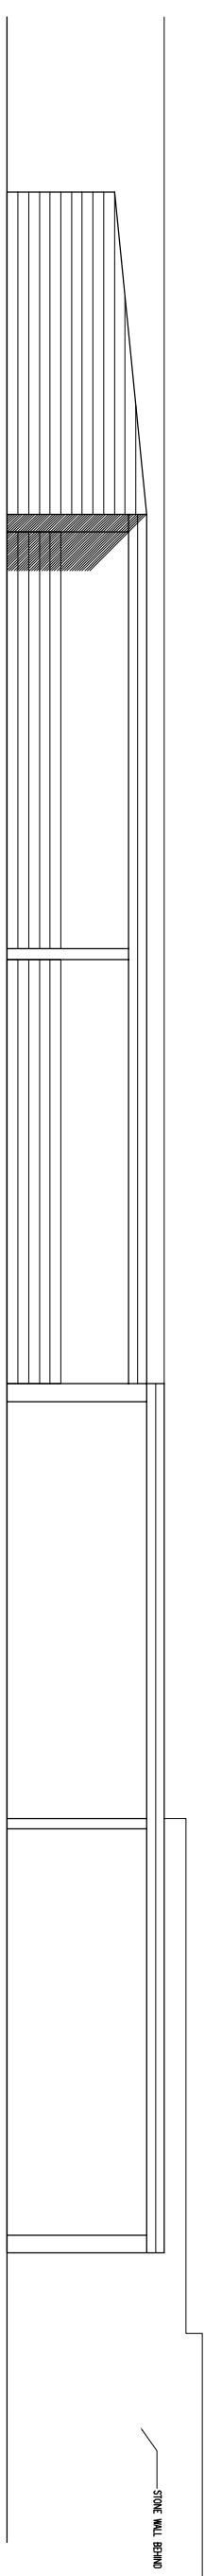

Elevation Stable 1/100

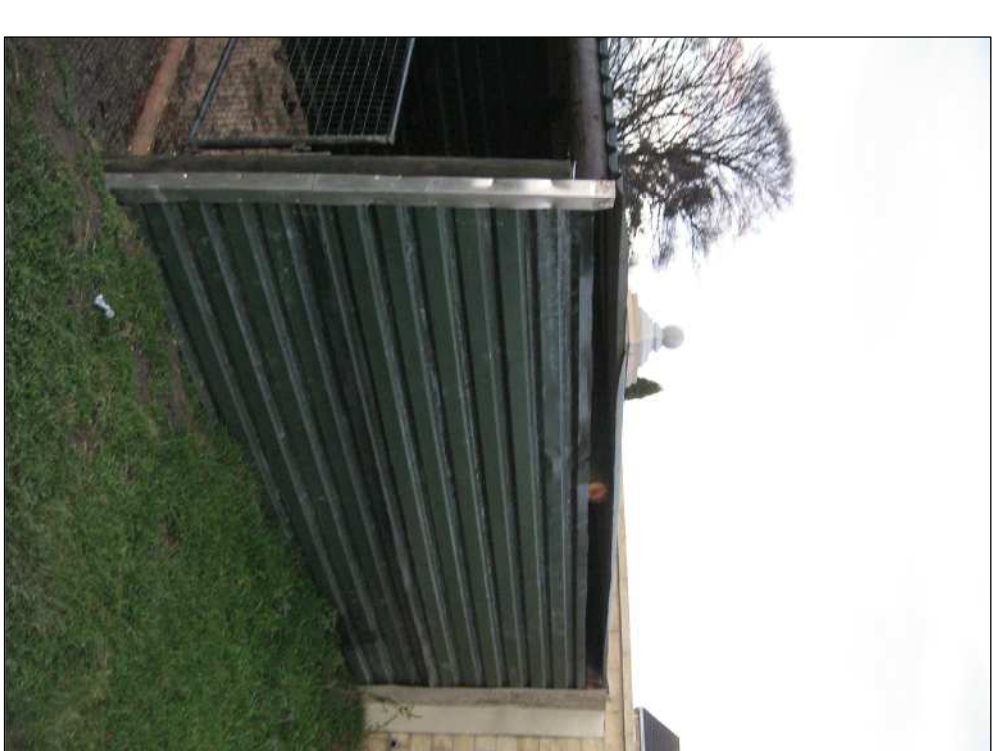

Stable Images

				Coda Studios Ltd Unit 3C Caledonia Works, 41 Monvery Street, Sheffield, S3 8EW T: 0870 990 3085 F: 0870 990 3087 e: info@coda studios.co.uk	
Mr Conner	Client				
Land Behind	Job				
Corner House					
Site plan	Title				
Plans					
DRAWN	CHECKED	DATE	SCALE	A1 ISSUE	
ME		12/2008	1:500	12/20	
REV: A		ST-001			
XREF		FLAMEWORK			

© COPYRIGHT ENDS ON THE DESIGN AND INFORMATION SHOWN ON THIS DRAWING
 THIS DRAWING IS THE PROPERTY OF CODA STUDIOS LTD AND IS NOT TO BE REPRODUCED
 OR COMMERCIAL USE OF ANY KIND. NO DIMENSIONS TO BE SCALED FROM THIS DRAWING
 UNLESS SPECIFICALLY NOTED OTHERWISE. ANY DISCREPANCIES IN DIMENSIONS IMMEDIATELY
 ADVISED TO BE NOTIFIED OF ANY DISCREPANCIES IN DIMENSIONS IMMEDIATELY.