

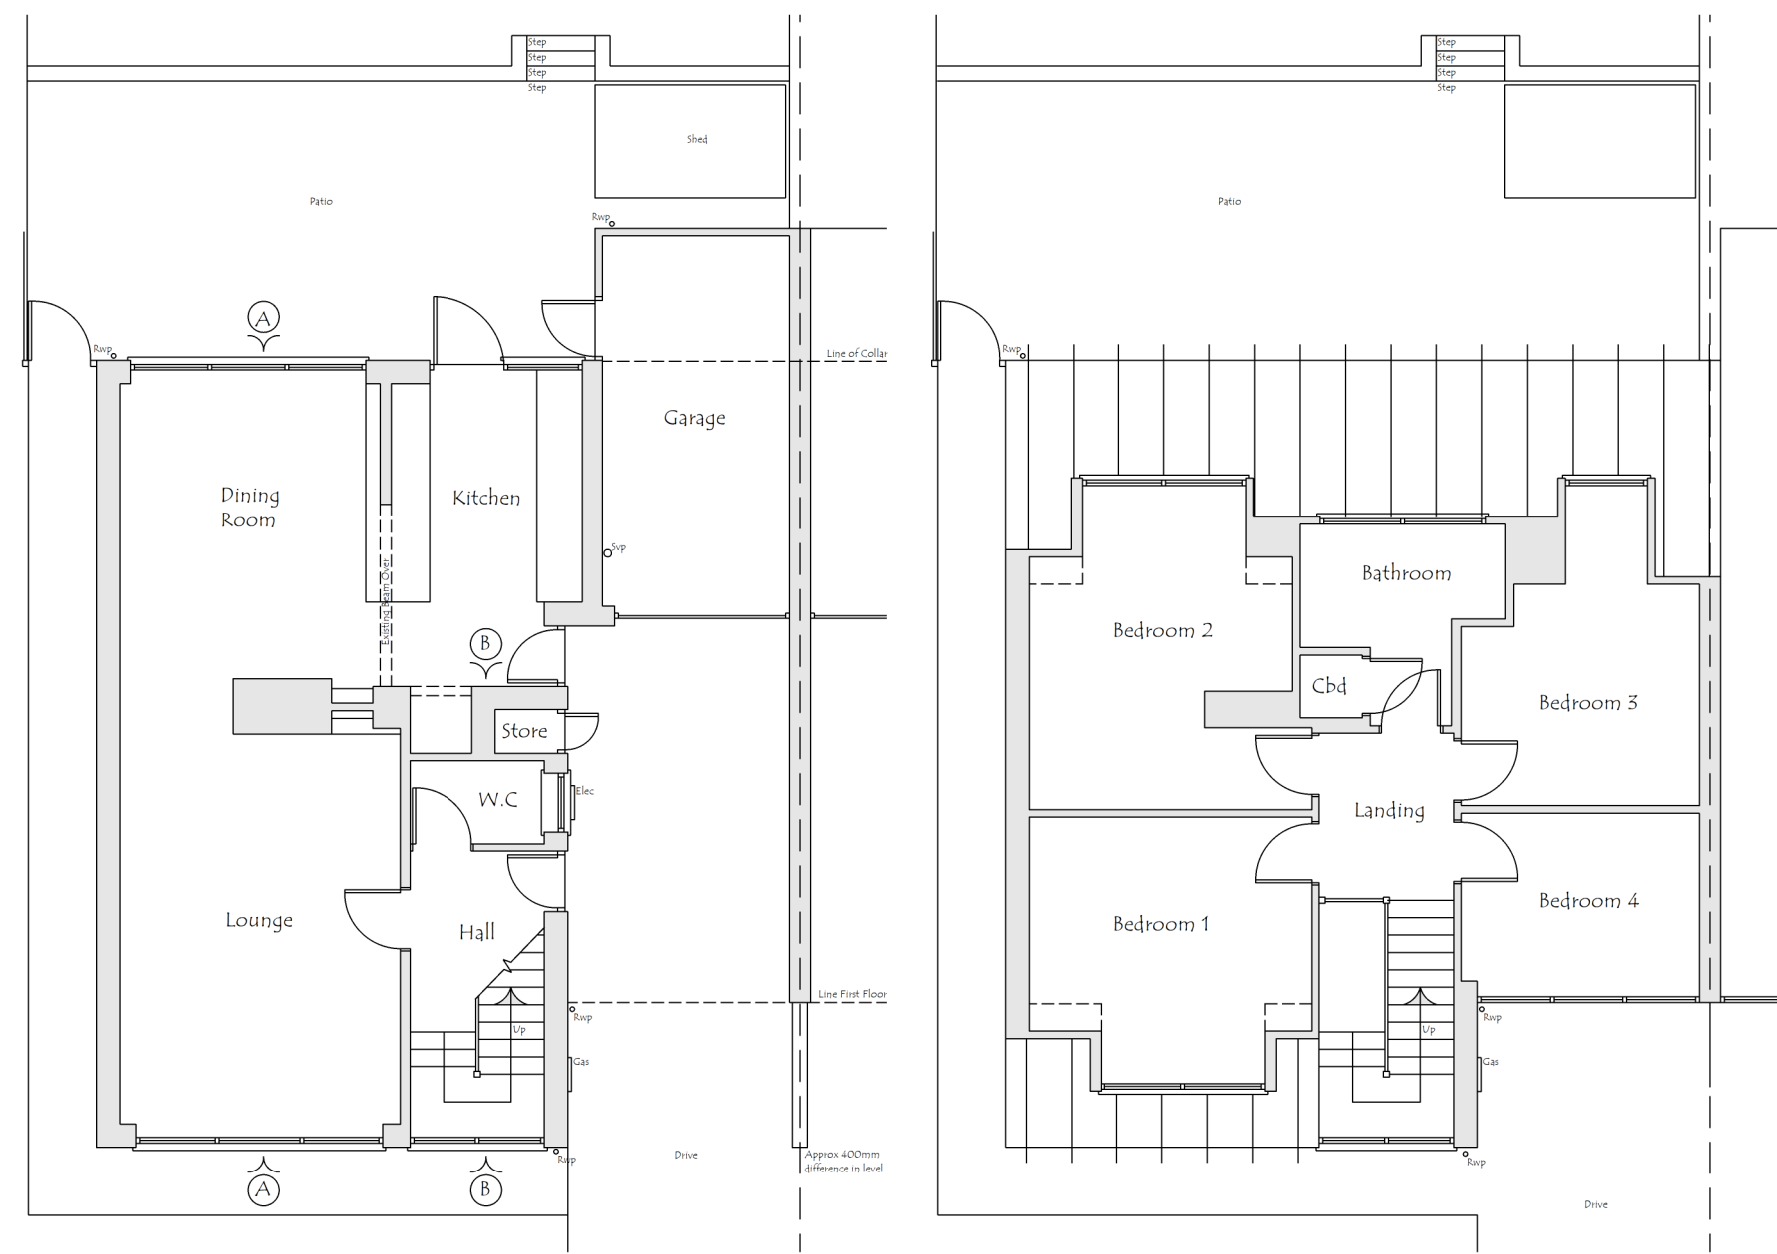


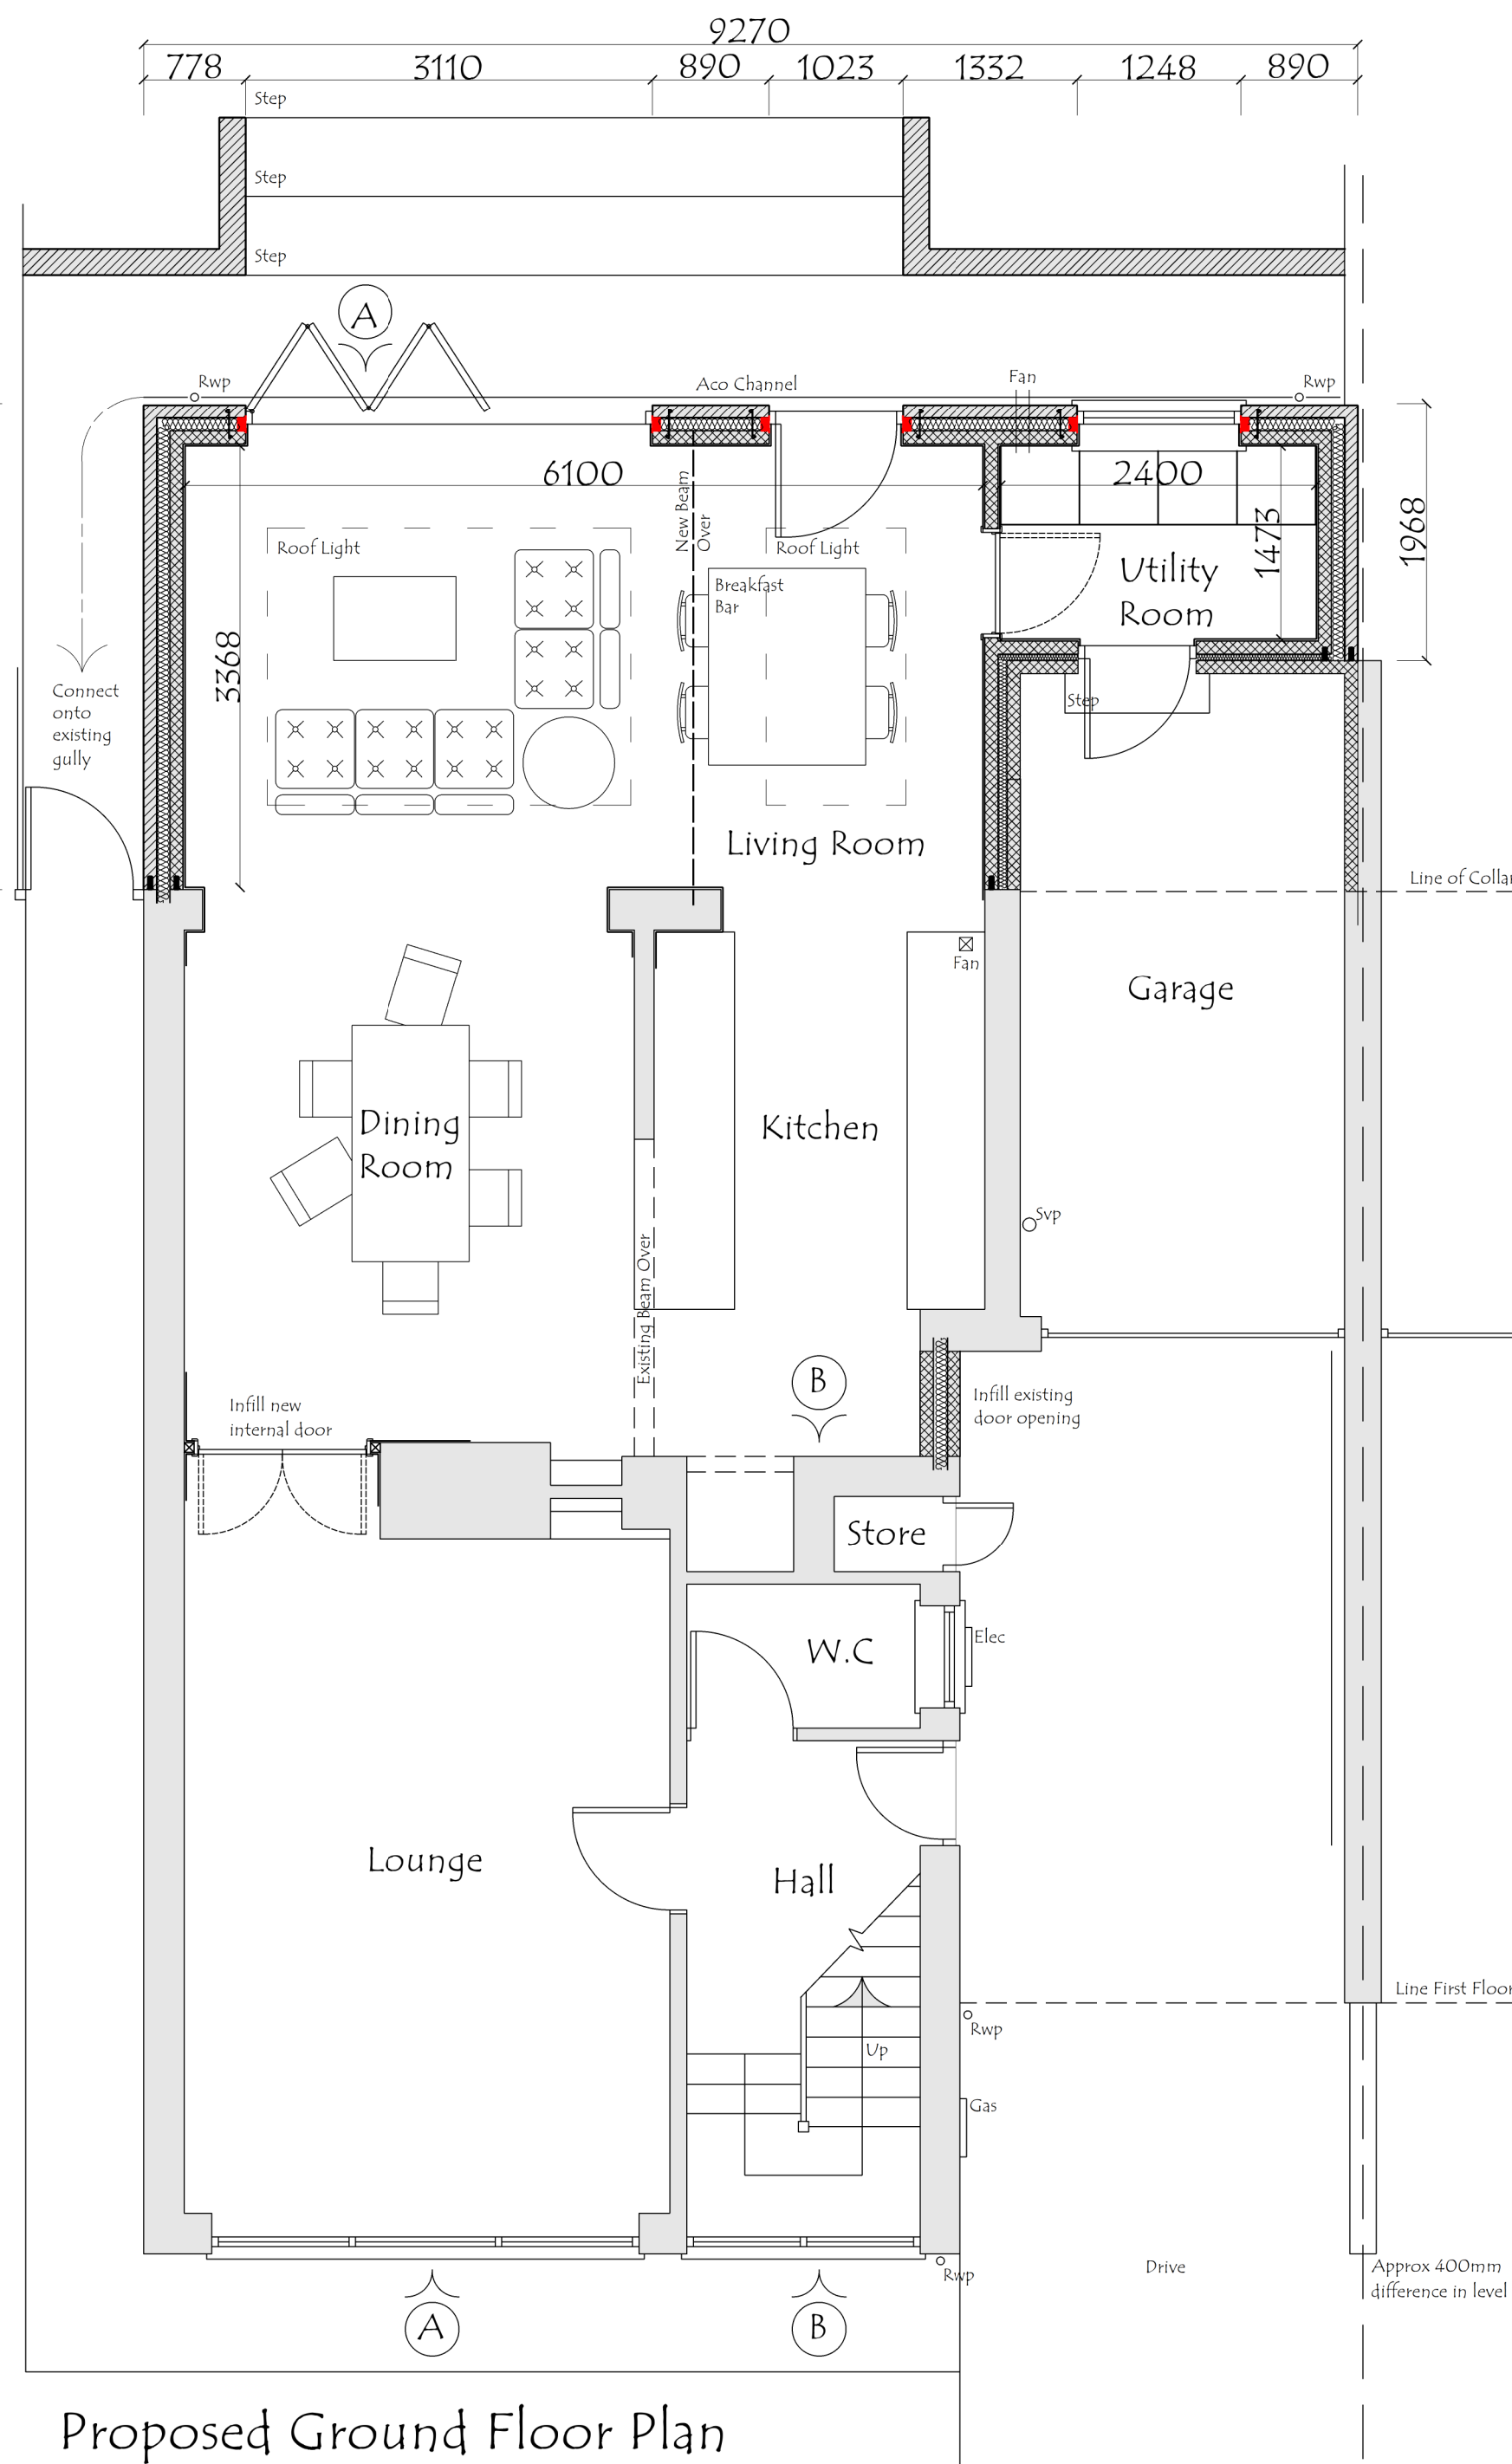


Existing Ground Floor Plan


Existing First Floor Plan

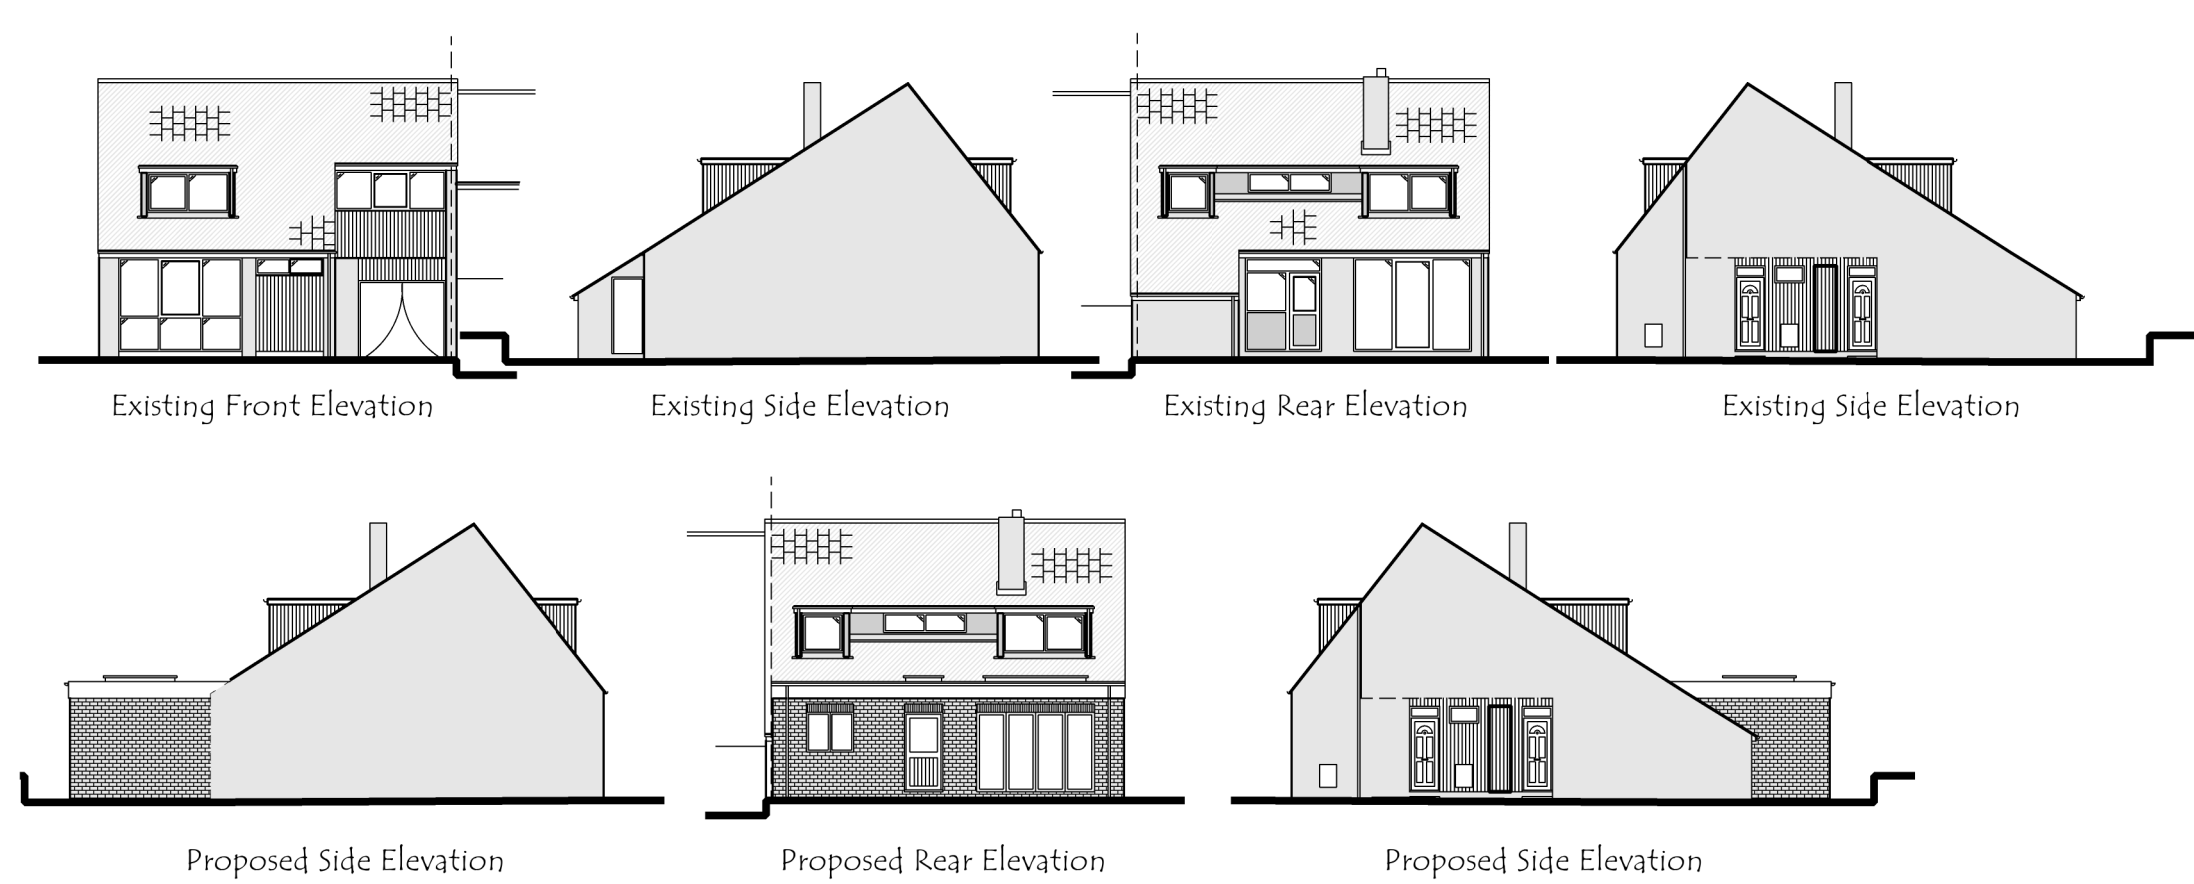

Proposed Ground Floor Plan

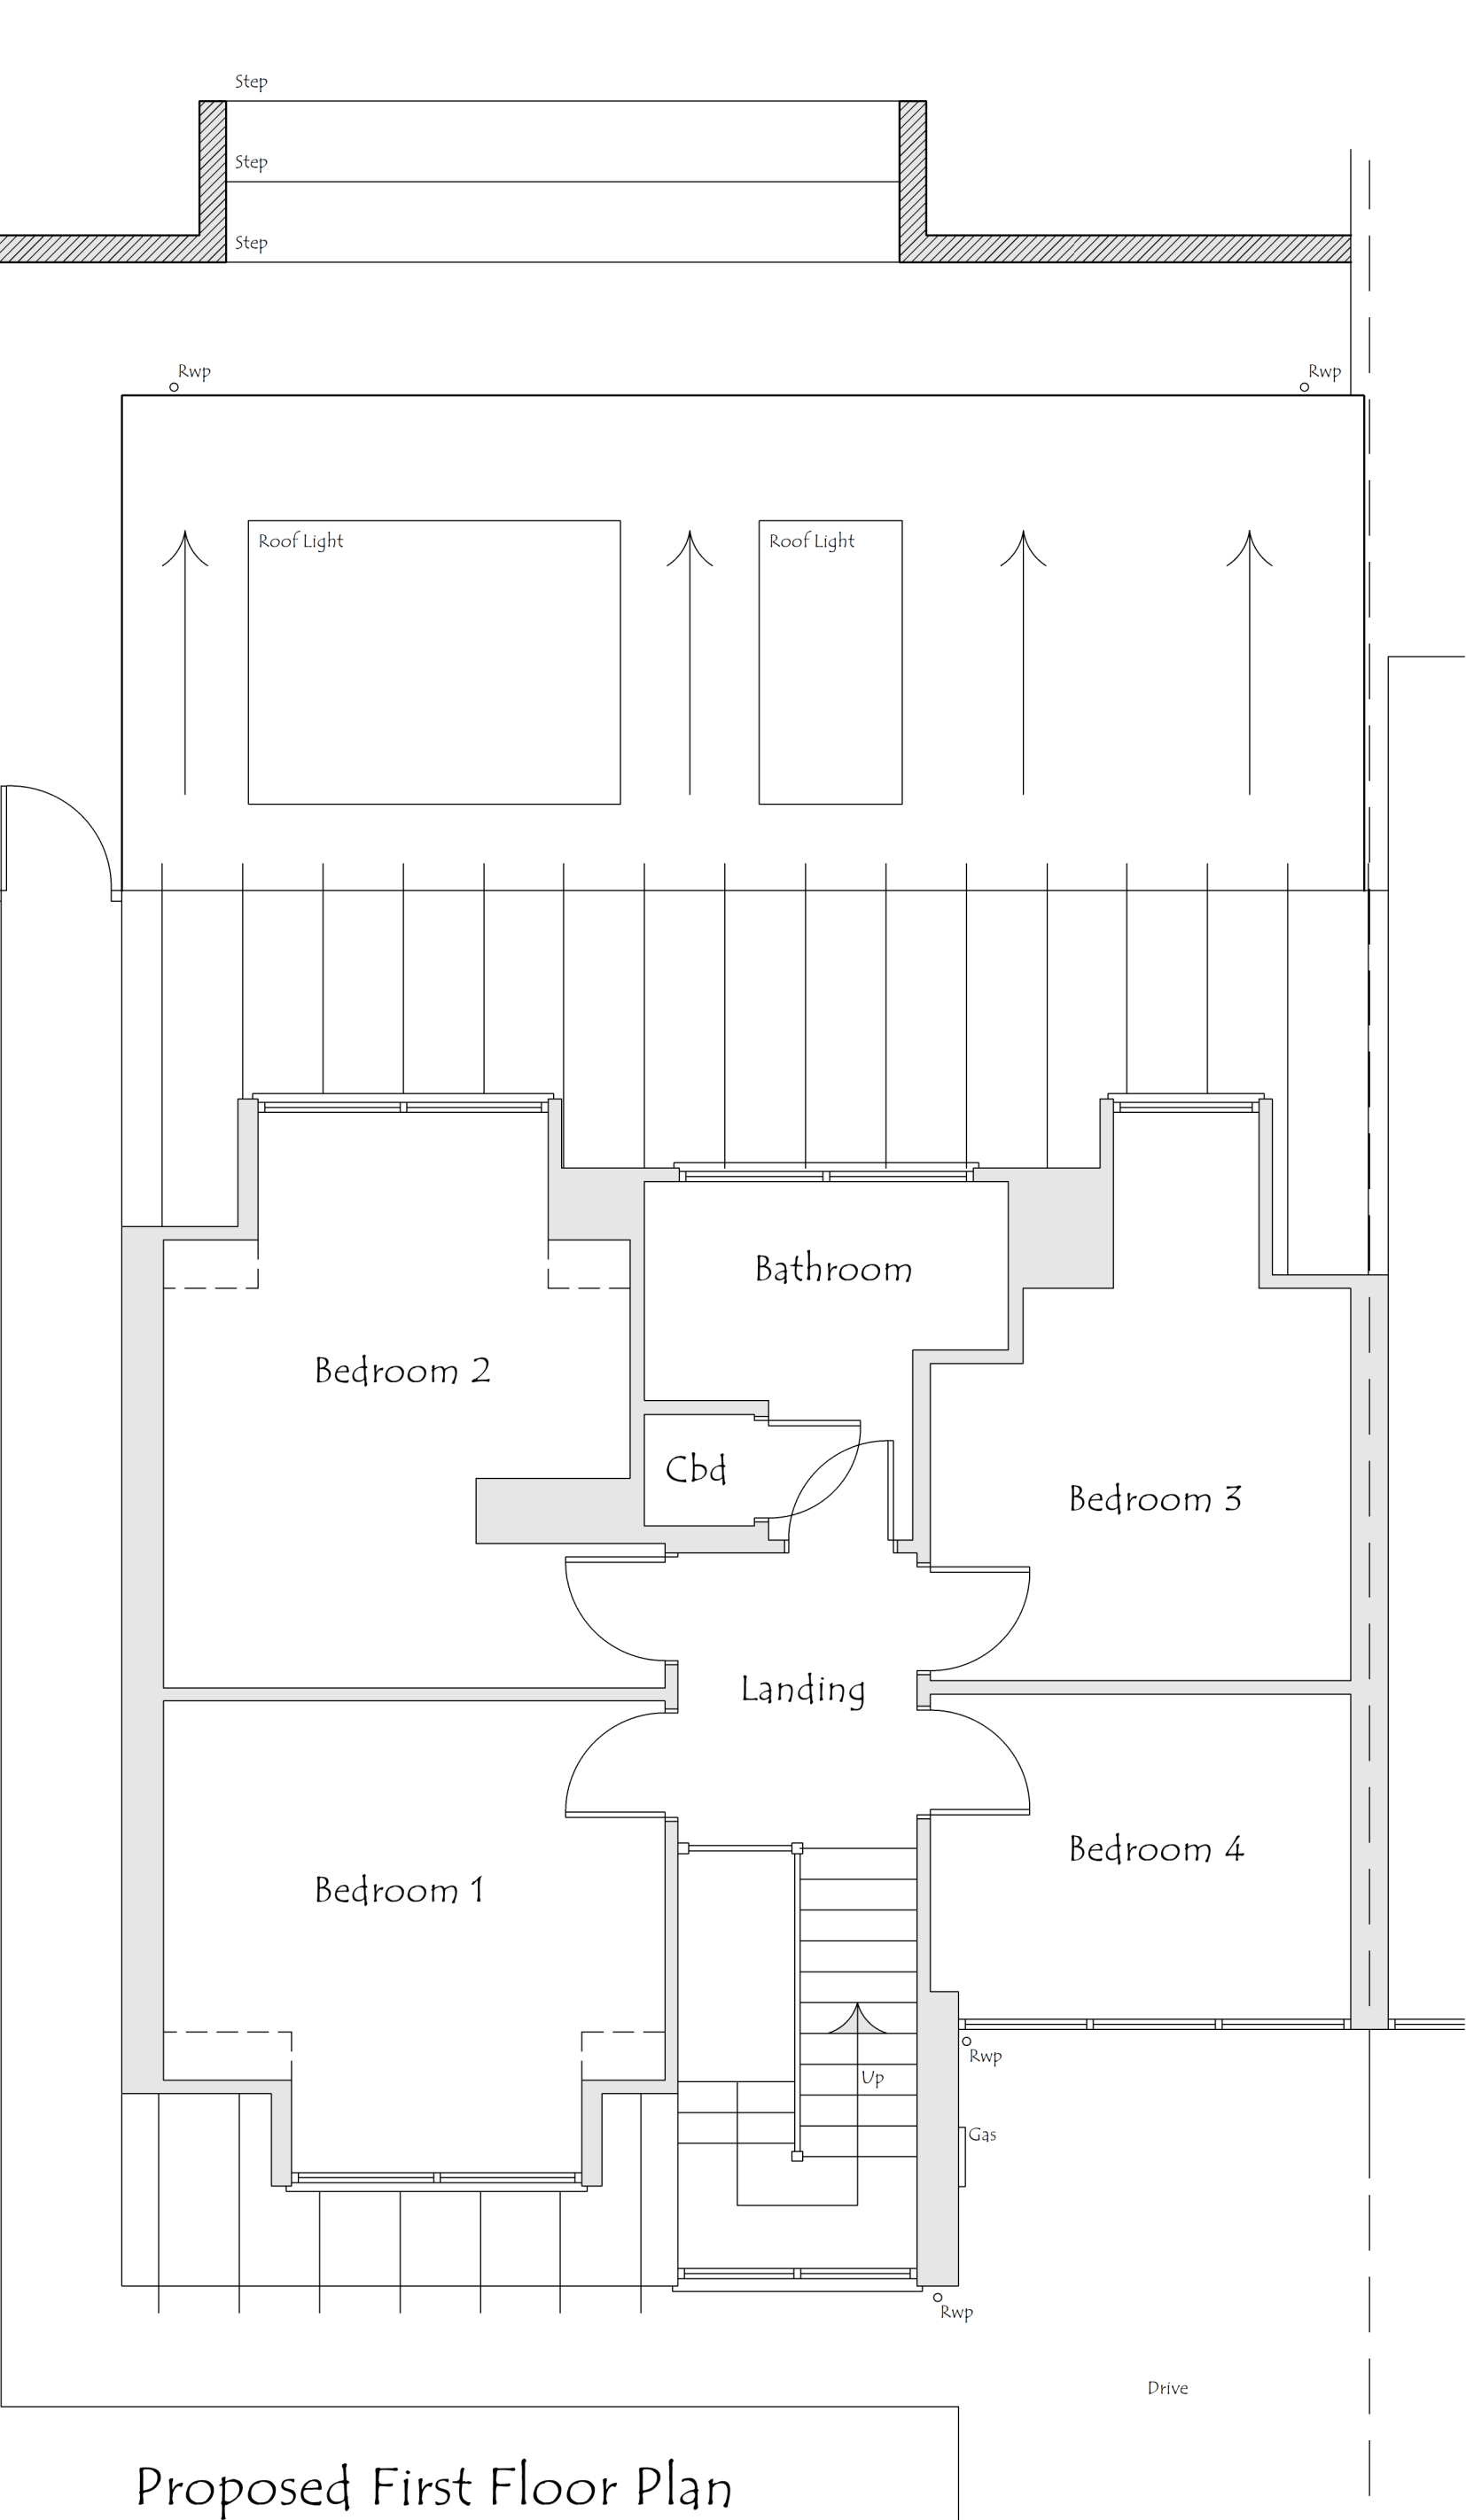

Proposed First Floor Plan

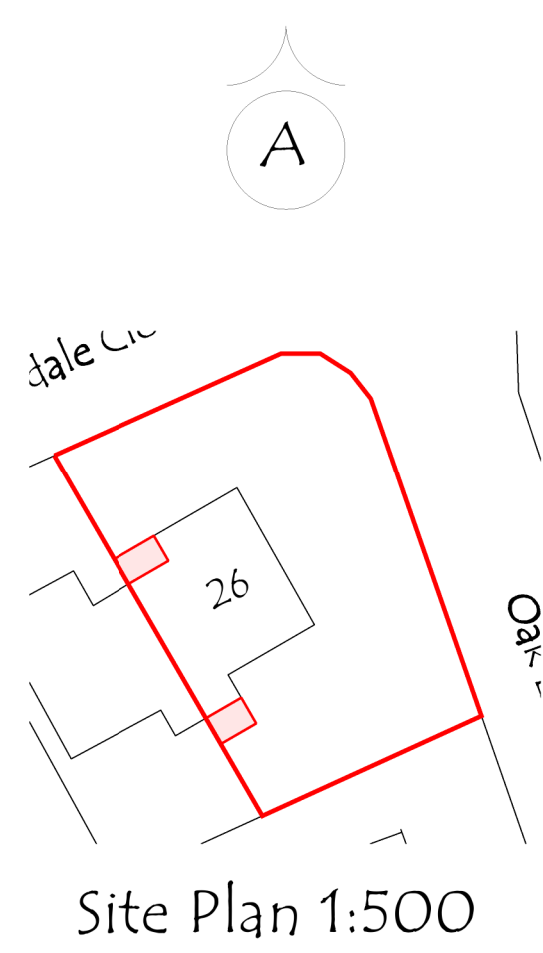

REV	DESCRIPTION	DATE	DRAWN
JDS DESIGNS LTD PROFESSIONAL DESIGNERS & ARCHITECTS TEL - 079834-37397 EMAIL - JDS.DESIGNS@GMAIL.COM			
PROJECT TITLE Proposed Single Storey Rear Extension and Internal Alterations at 26 Tivydale Close Cavthorne Barnsley			
DRAWING TITLE Existing and Proposed Plans			
PROJECT NO. 2020.00170.000		DWG NO. PL001	
SCALE 1:50 / 100		REV. -	