

Do not scale from this drawing. Architectural Drawings Ltd to be notified of any discrepancies in figure dimensions and between site conditions and drawings.

© This drawing and the works depicted within are the copyright of Architectural Drawings Ltd and its use on this site only. Written permission should be obtained from Architectural Drawings Ltd before reproduction in whole or part.


Before commencement of the works, the contractor must ensure that the design is fully understood and that all relevant sewer outfalls, level levels and connection points are identified and agreed with the relevant authorities. This drawing must be read in conjunction with and checked against the specification and design layout and engineering drawings.

Discrepancies must be reported to Architectural Drawings Ltd.


The contractor must satisfy himself with the adequacy of the design and ensure that the design is fully understood and that all relevant sewer outfalls, level levels and connection points are identified and agreed with the relevant authorities. This drawing must be read in conjunction with and checked against the specification and design layout and engineering drawings.

This drawing should not be relied upon to give information on ground conditions and foundations.

This Contractor is to sign out the work in compliance with the Building Regulations, relevant current British Standards

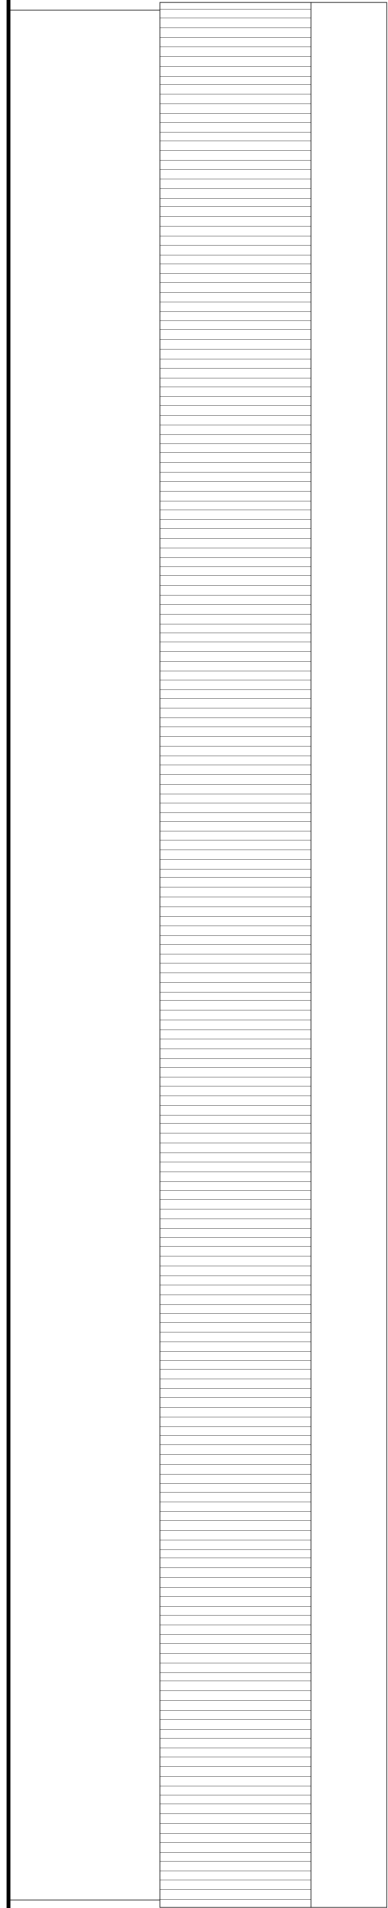

NORTH ELEVATION AS PROPOSED

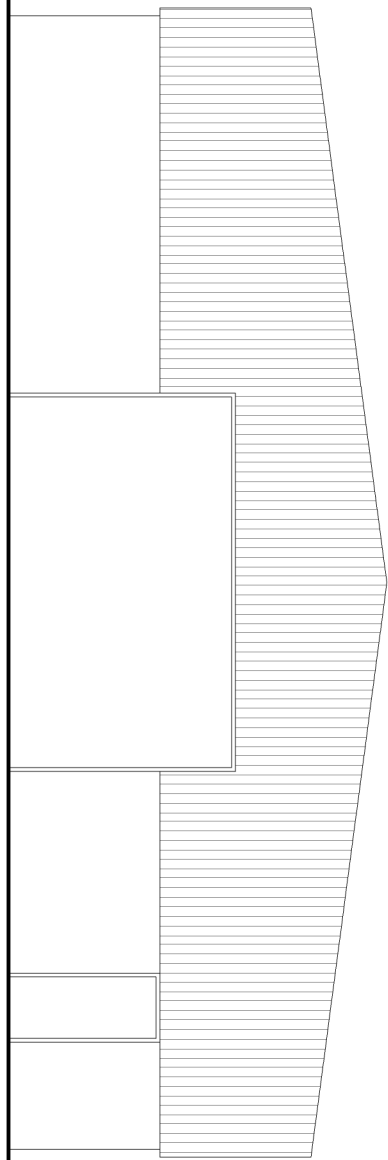

WEST ELEVATION AS PROPOSED


PROPOSED BUILDING

MAX HEIGHT TO RIDGE 5M
DIMENSIONS 25 X 15M


WALLS: CONCRETE PANELS/BLOCK TO 2M
CLAD IN YORKSHIRE BOARDING (GREEN)
THEN GREEN STEEL CLADDING ABOVE

ROOF: GREEN STEEL CLADDING

ROLLER SHUTTER DOOR TO ONE GABLE AND
PEDESTRIAN DOORS AS REQUIRED

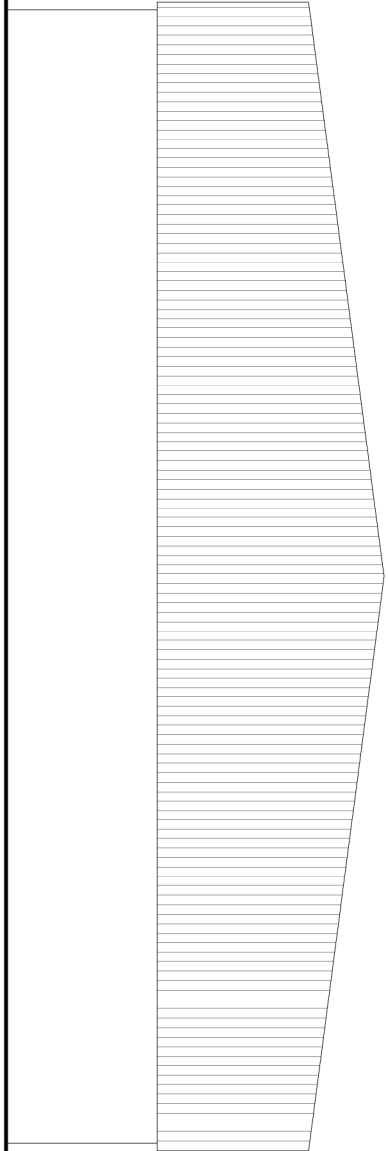

EAST ELEVATION AS PROPOSED

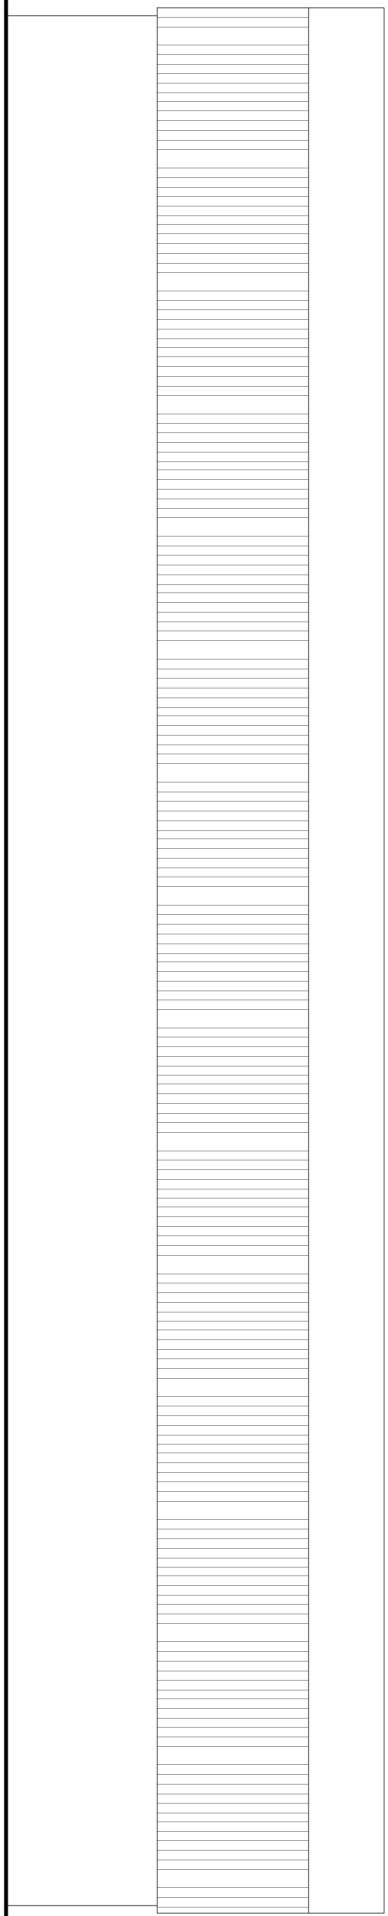

SOUTH ELEVATION AS PROPOSED

REVISIONS



44 Park Road, Barnsley, S19 7YE

01224 850000

info@architecturaldrawingsltd.co.uk

www.architecturaldrawingsltd.co.uk

REVISIONS

CLIENT

FOX HOUSE FARM
HOLMFIRTH
HD9 2TF

TITLE

PROPOSED AGRICULTURAL
BUILDING
ELEVATIONS 1:100

DRAWING STATUS

INFORMATION

SCALE 1:100 @ A1

DATE APRIL 2020

JOB NO.	DRAWING NUMBER	REV
879	02	.