


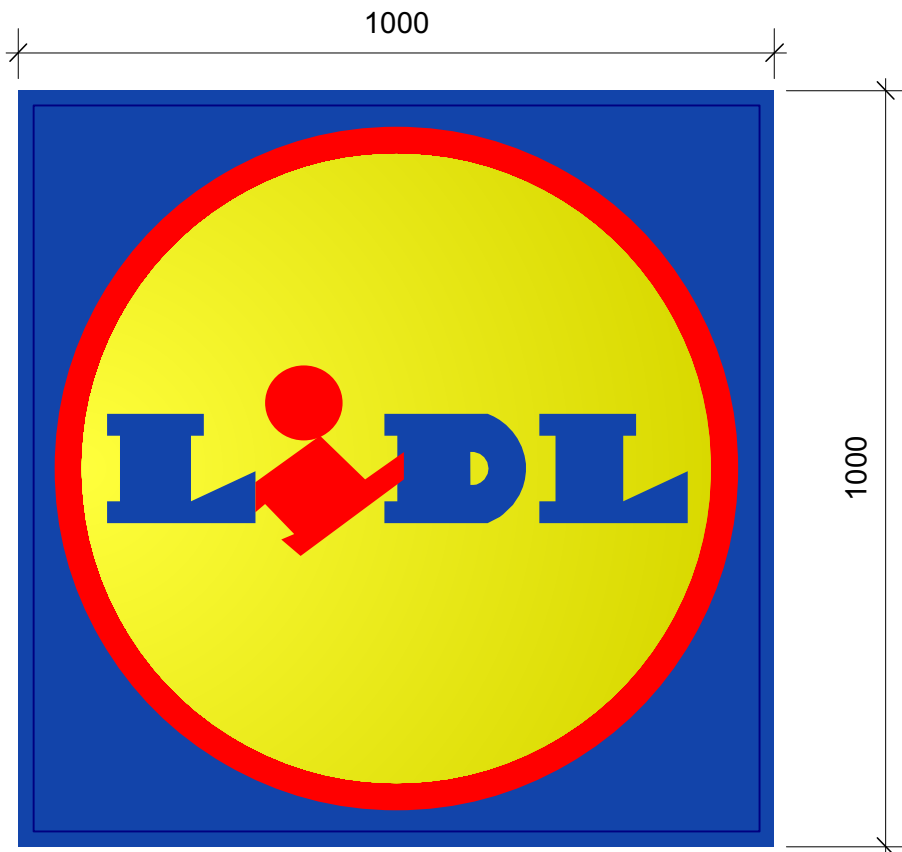


Front Elevation

Side Elevation

SPECIFICATION

1m square, aluminium single sided lightbox (approx 1800mm from ground level). Aluminium dual case type extrusion, comprising 4 mitred sections with welded inner steel frame.

Face panel - 5mm Opal acrylic 40% light transmission decorated with Lidl Logo graphic. Colours: Blue RAL 5010, Red RAL 3020, Yellow RAL 1021

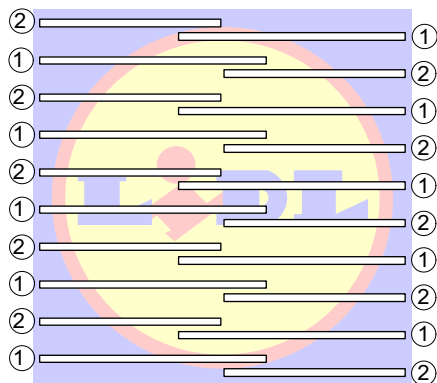

Lidl Sign Lighting

SPECIFICATION

Luminance (Candela / m2 = cd/m2) of the illuminated sign for the different colours;

- Blue Surface = 12-15 cd/m2
- Blue Typeface = 12-15 cd/m2
- Yellow Surface = 550 cd/m2
- Red Surface = 85 cd/m2

20 fluorescent tubes -10 x 1500mm / 58W
-10 x 1200mm / 36W

- ① = 1500mm / 58W
- ② = 1200mm / 36W

Rev	Date	Description	Drawn
-----	------	-------------	-------

htcarchitects

York Place Studio
8 Bishopscourt Street
Leeds
LS1 2DZ
T: 0113 244 3457

W: www.htcarchitects.co.uk
E: info@htcarchitects.co.uk

client
Lidl UK GmbH



project
Wakefield Road,
Mapplewell

drawing title
Wall Mounted 1000 x 1000
Lidl Signage

date July 2018
status Planning Issue
scale 1:10/1:50 @ A4
drawn AB checked LS
job no. 1744 dwg no. P505 Rev. -