




EXISTING

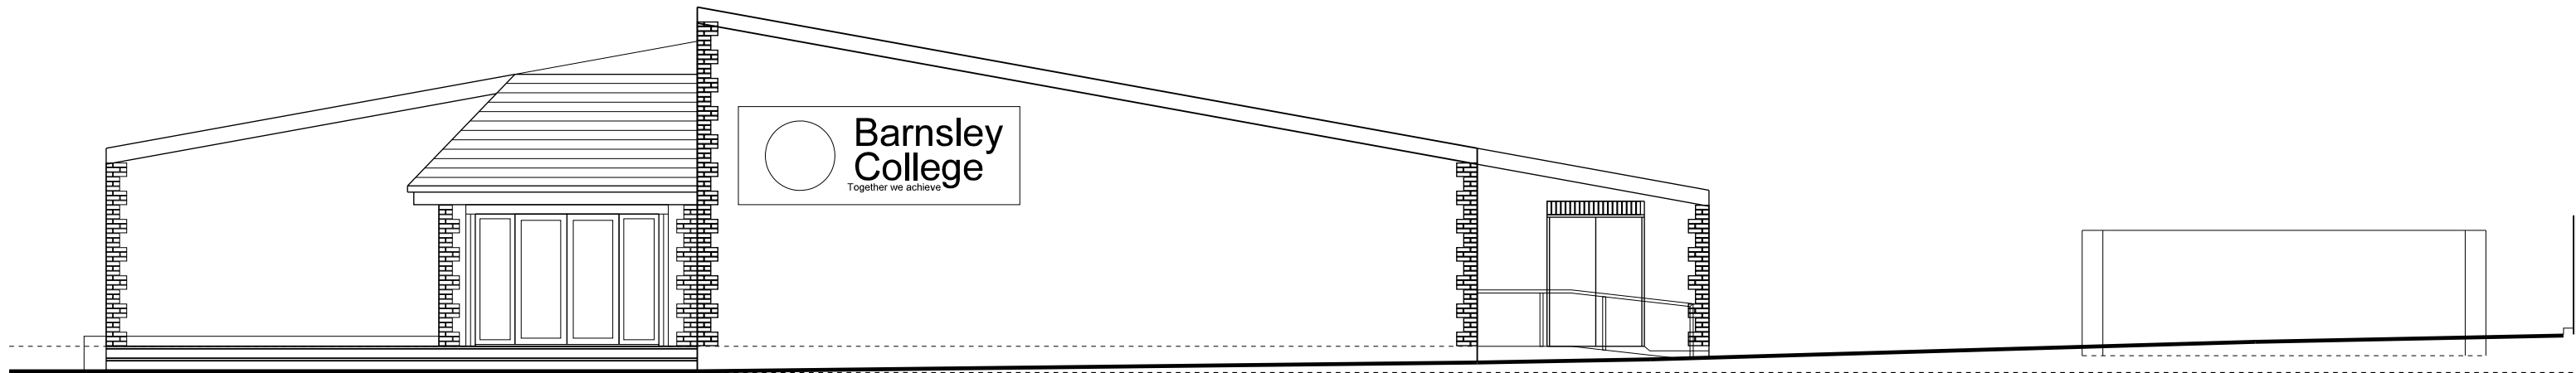

NORTH-WEST ELEVATION

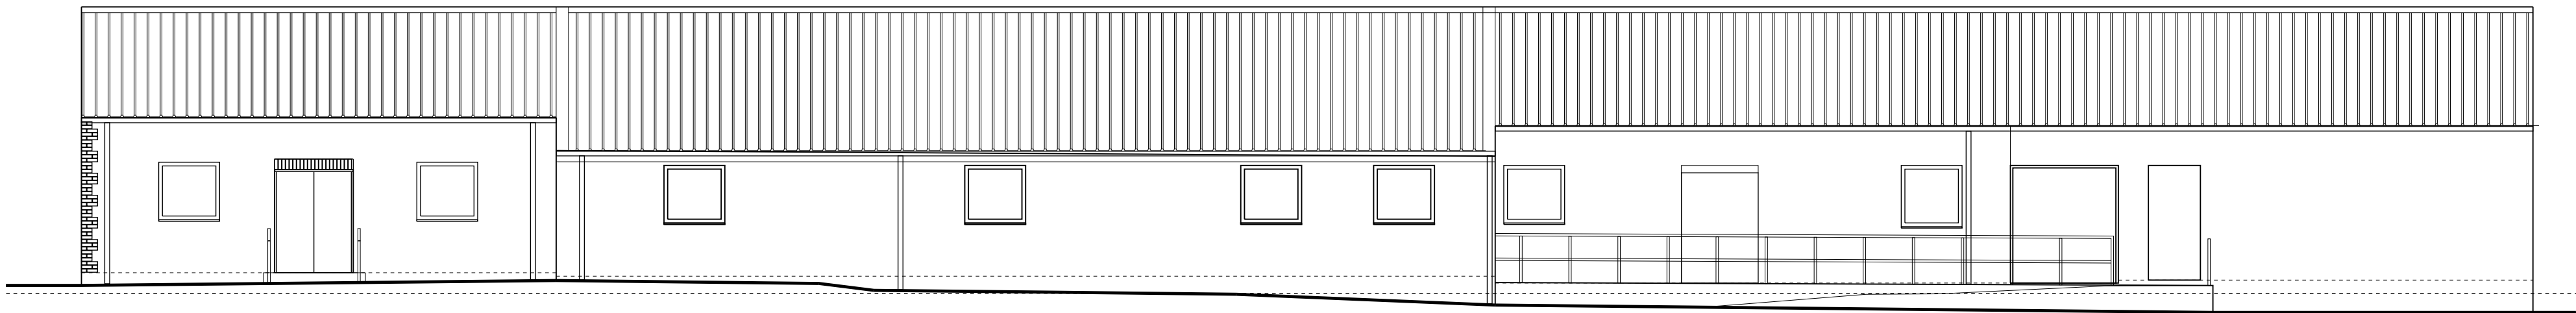


SOUTH-WEST ELEVATION

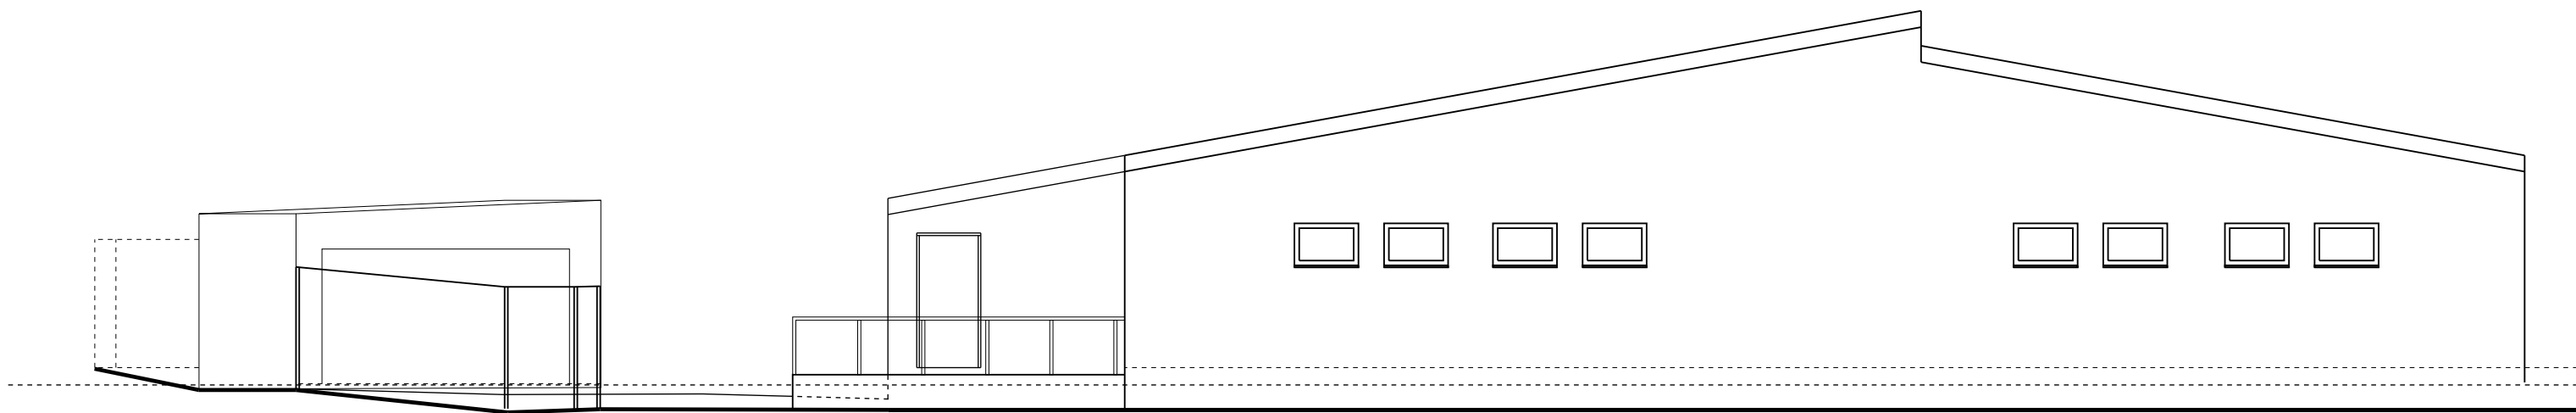


SOUTH-EAST ELEVATION

PROPOSED


SUBJECT TO PLANNING APPROVAL
MATERIALS TO MATCH EXISTING

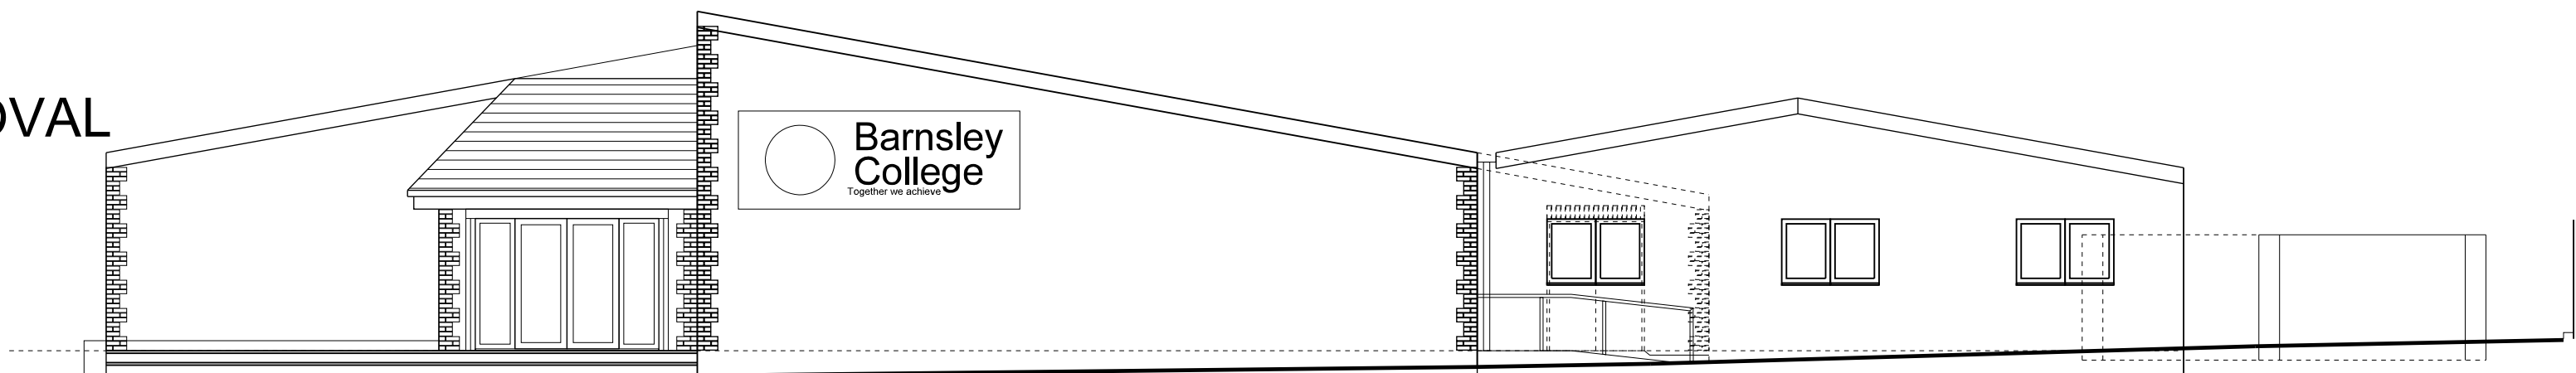

NORTH-WEST ELEVATION

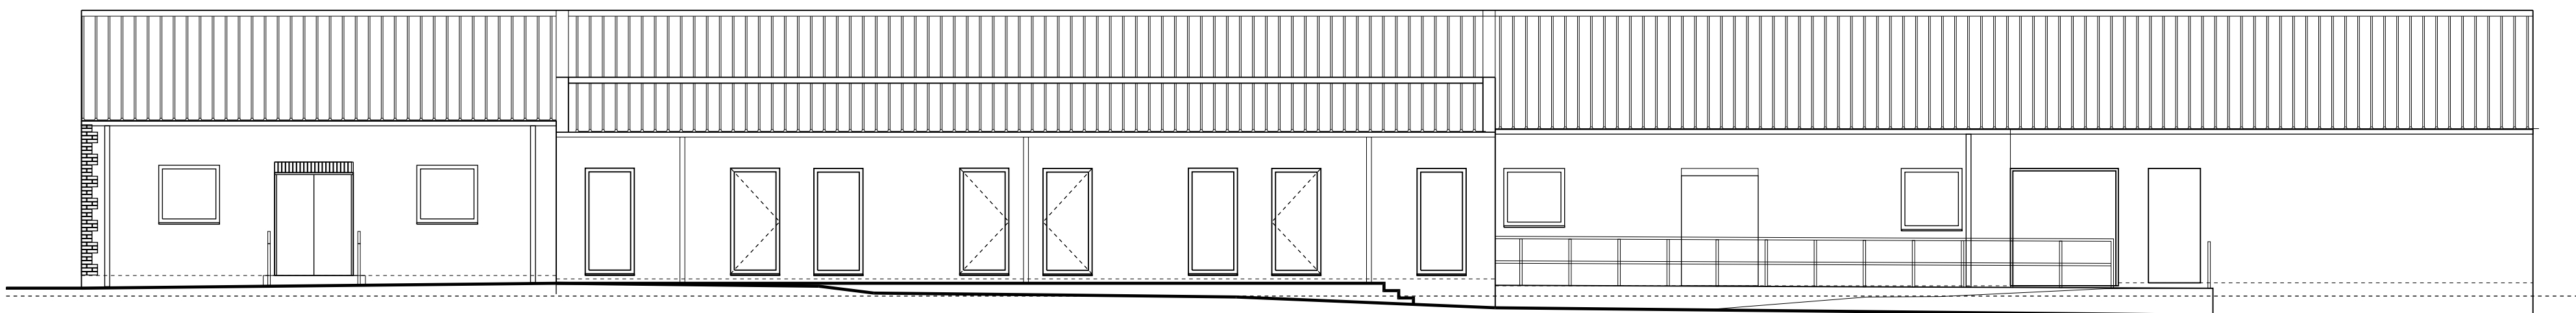

SOUTH-WEST ELEVATION

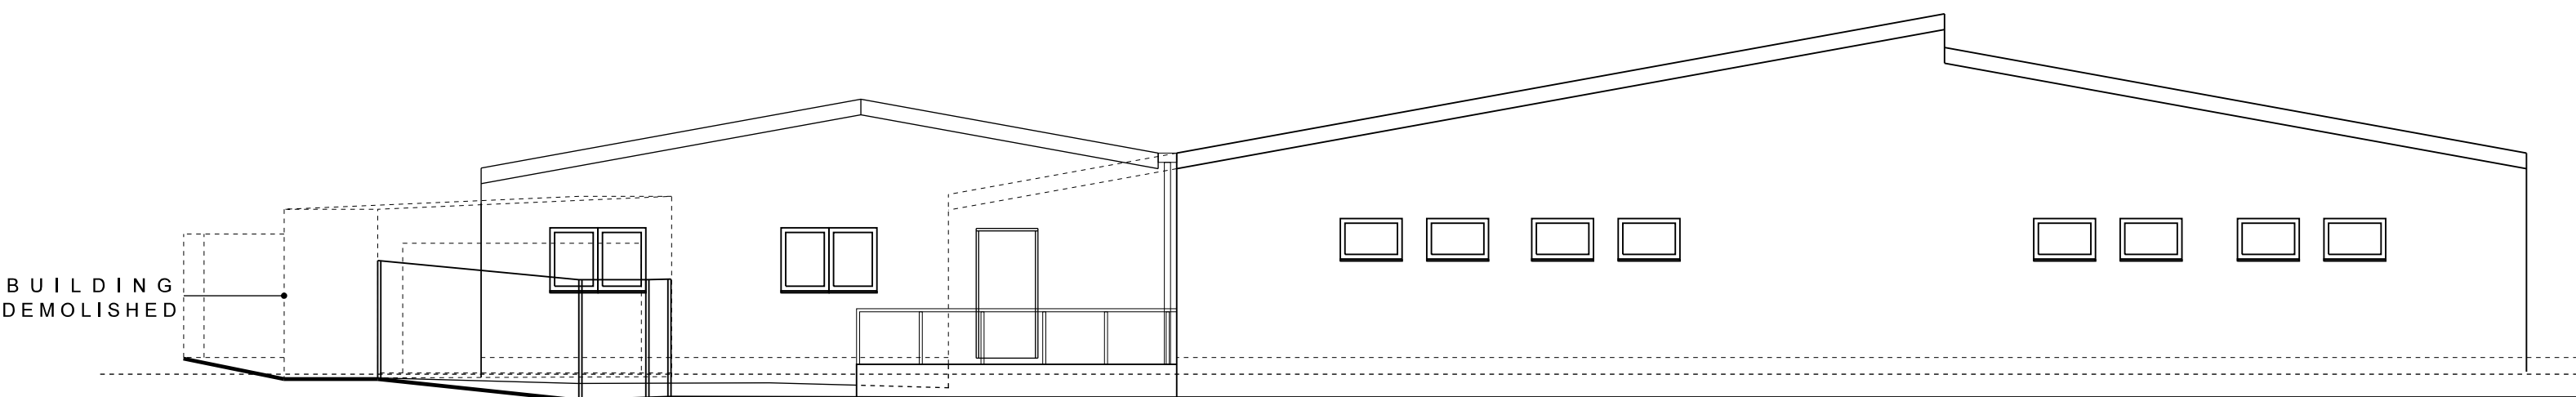


SOUTH-EAST ELEVATION

- NOTES
1. CONTRACTORS AND SUB-CONTRACTORS MUST CHECK AND AGREE ALL DIMENSIONS BEFORE PREPARING DRAWINGS OR COMMENCING WORK ON SITE
 2. CONTRACTORS ARE TO BE RESPONSIBLE FOR INFORMING THE ARCHITECT OF ANY DISCREPANCY ON THIS DRAWING OR BETWEEN THIS DRAWING AND ANY OTHER RELATED DOCUMENT ISSUED UNDER THE STANDARD FORM OF CONTRACT
 3. WRITTEN DIMENSIONS ONLY ARE TO BE USED FROM THIS DRAWING - IF ANY ANY DOUBTS EXIST-ASK FOR CLARIFICATION

BUILDING MATERIALS

WALLS RENDERED BLOCKWORK (WHITE)
ROOF PROFILED METAL ROOFING,
COLOUR TO BE CONFIRMED
WINDOWS WHITE UPVC FRAMES

 

1:100 SCALE IN METRES

DATE LET REVISION DWN CHK



ARCHITECTS INTERIOR DESIGNERS PROJECT MANAGERS PRINCIPAL DESIGNERS

CONTRACT
EXTENSION
BARNSELY COLLEGE
THE FLEETS
BARNSELY
DRAWING
EXISTING / PROPOSED
ELEVATIONS

SCALE 1:100
AT A1
DRAWN AC
CHECKED
DATE 19/04/23
DRAWING NUMBER 4818/05
REVISION

THIS DRAWING AND THE COPYRIGHTS AND PATENTS THEREIN ARE THE ARCHITECTS PROPERTY AND MAY BE USED OR REPRODUCED ONLY UNDER CONTRACT