




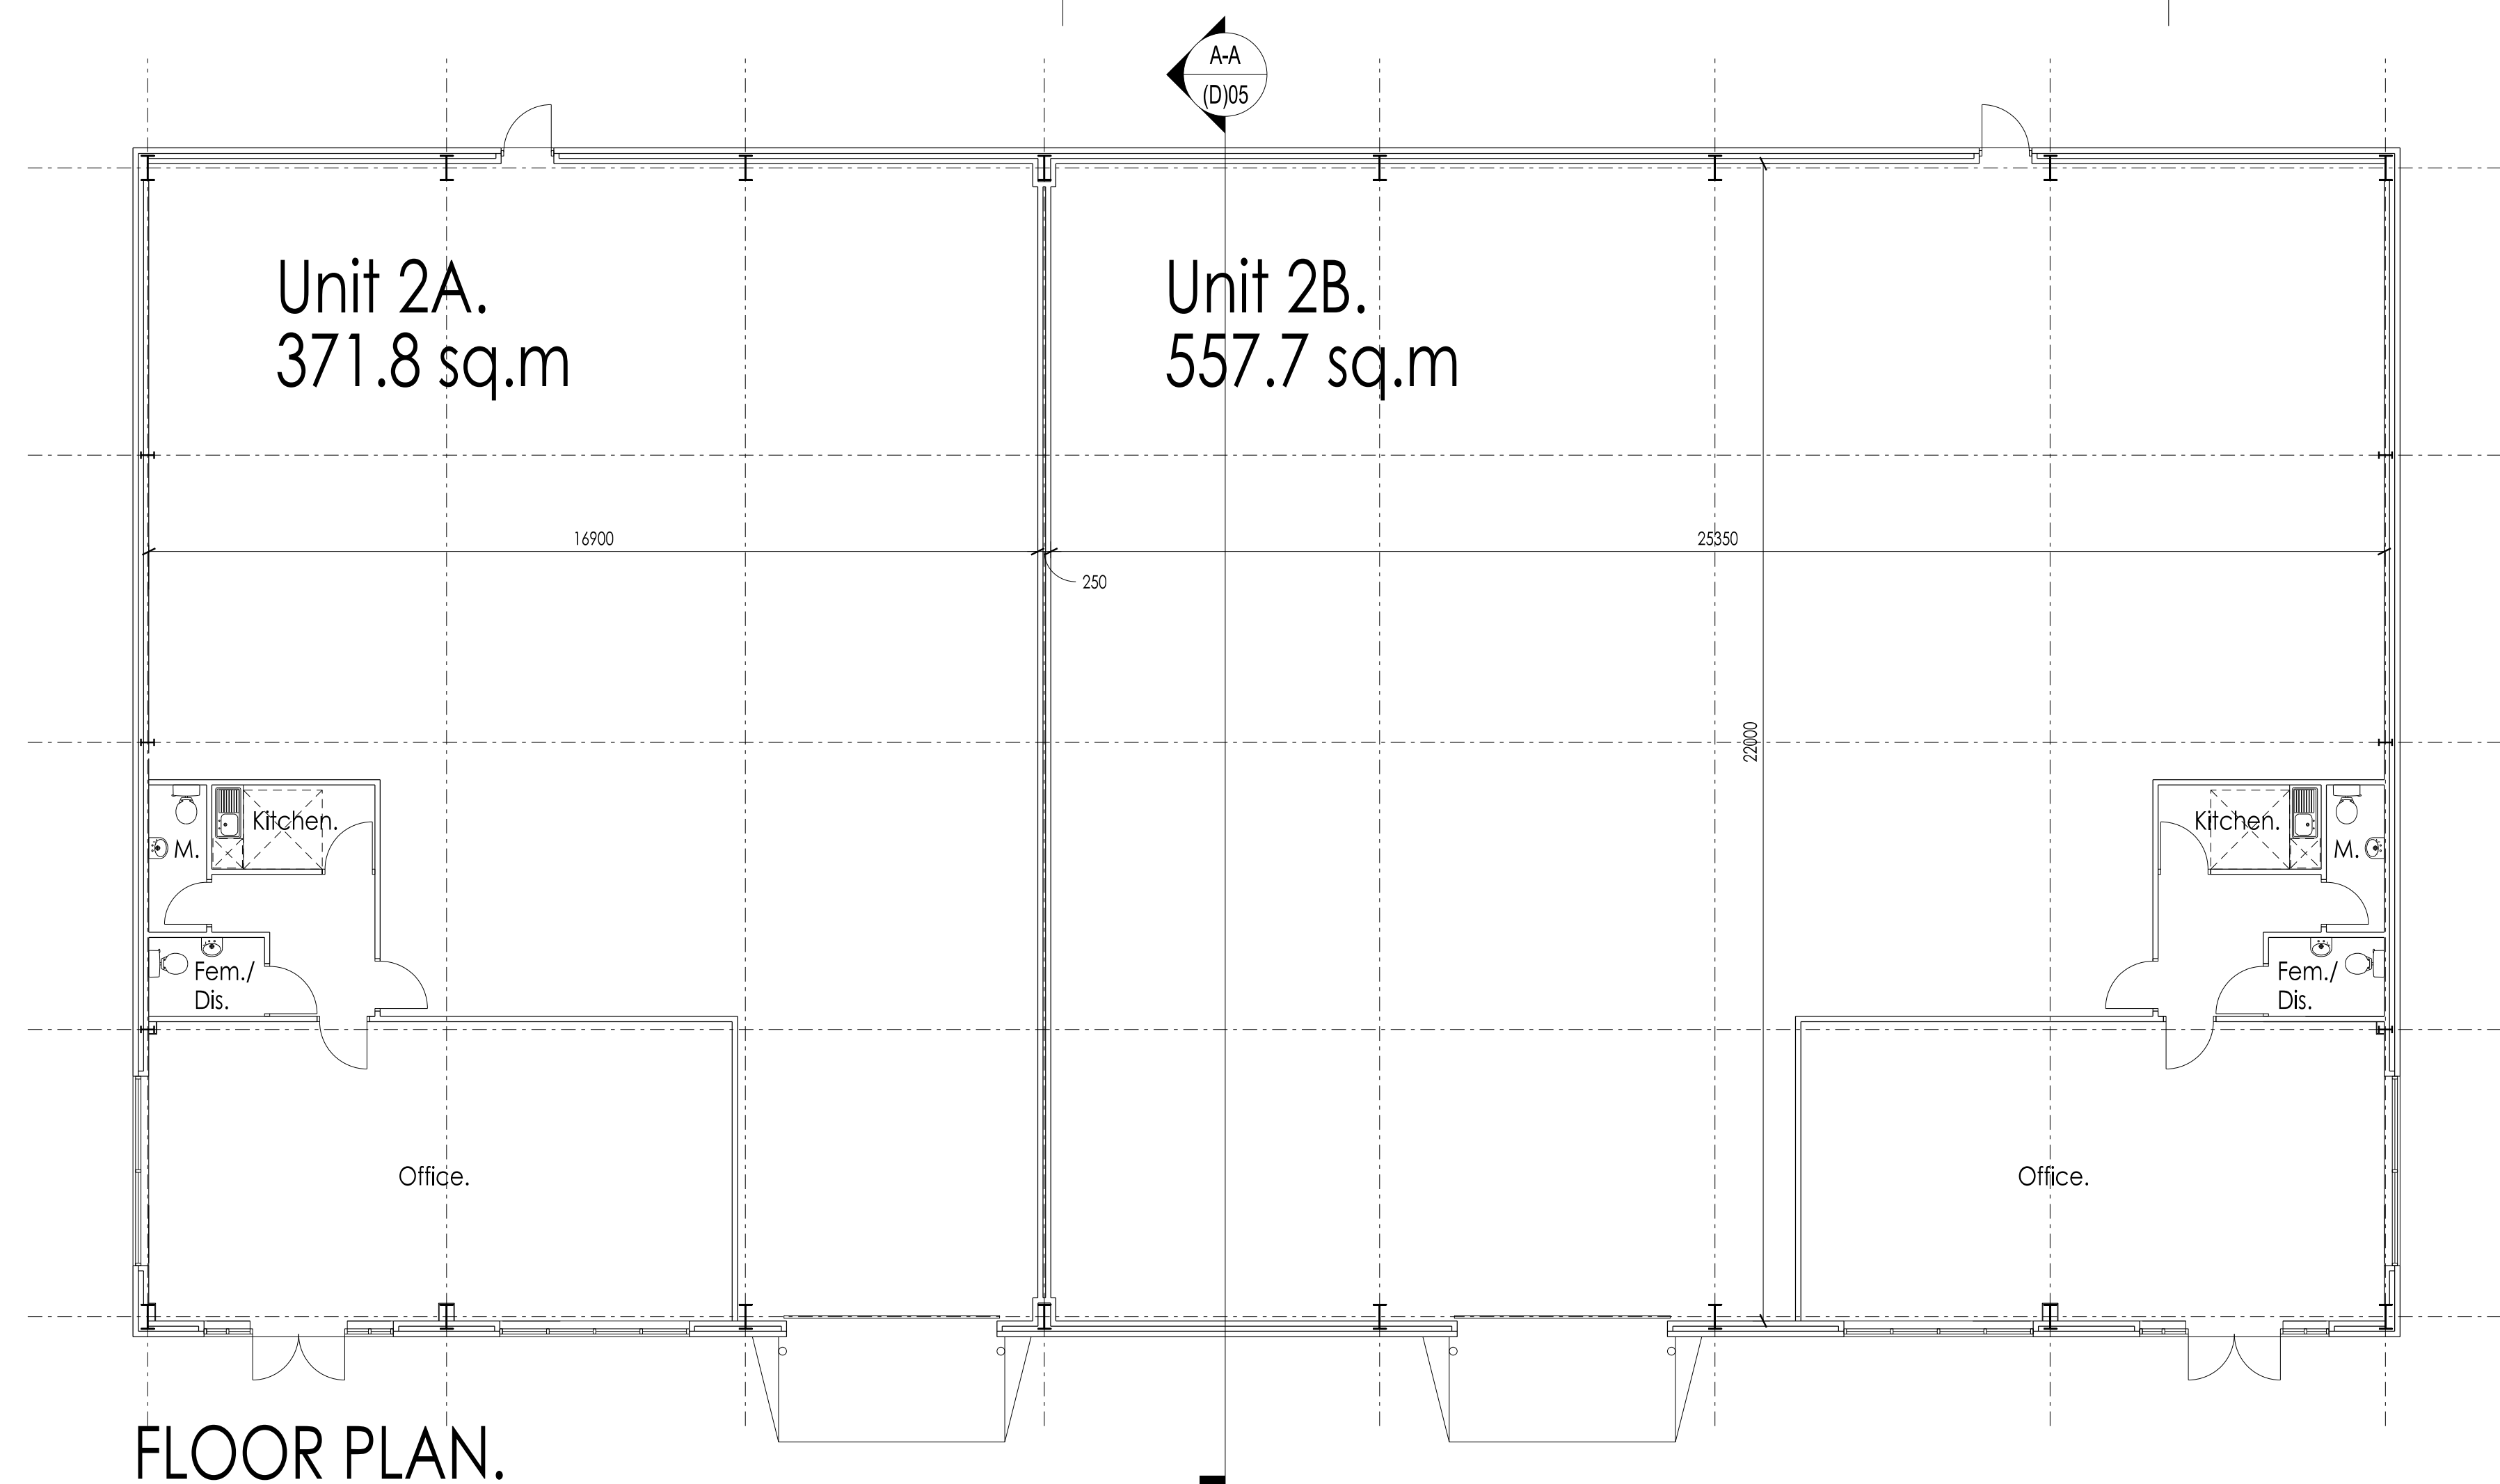


FLOOR PLAN.

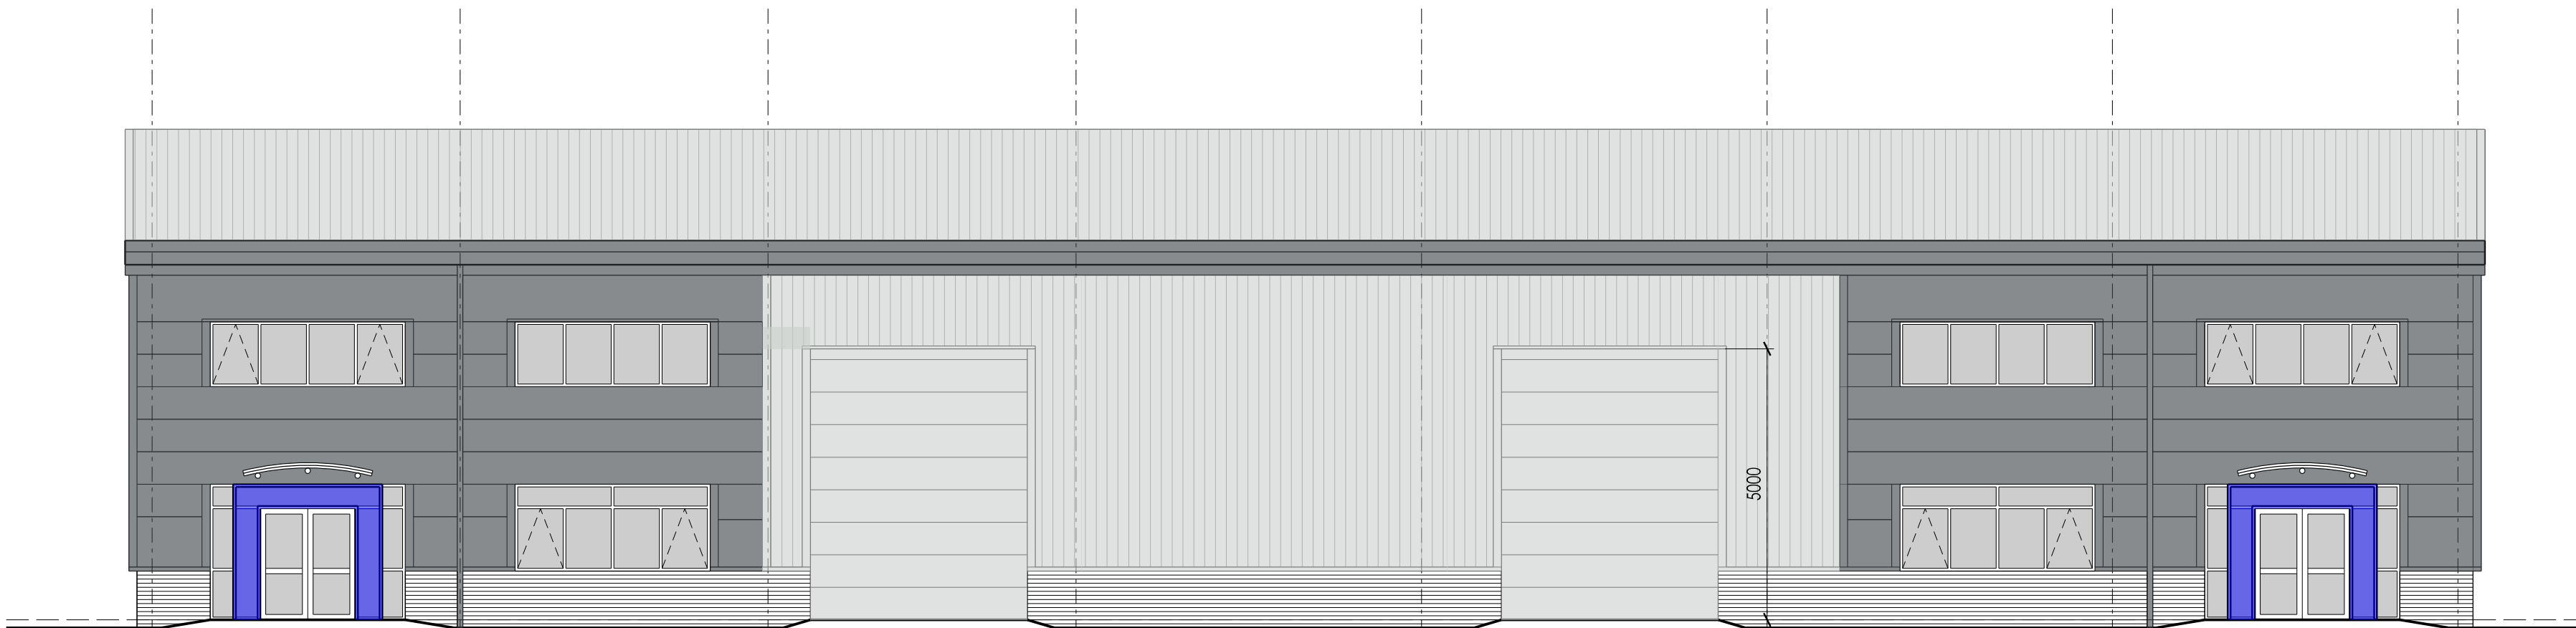


NORTH.

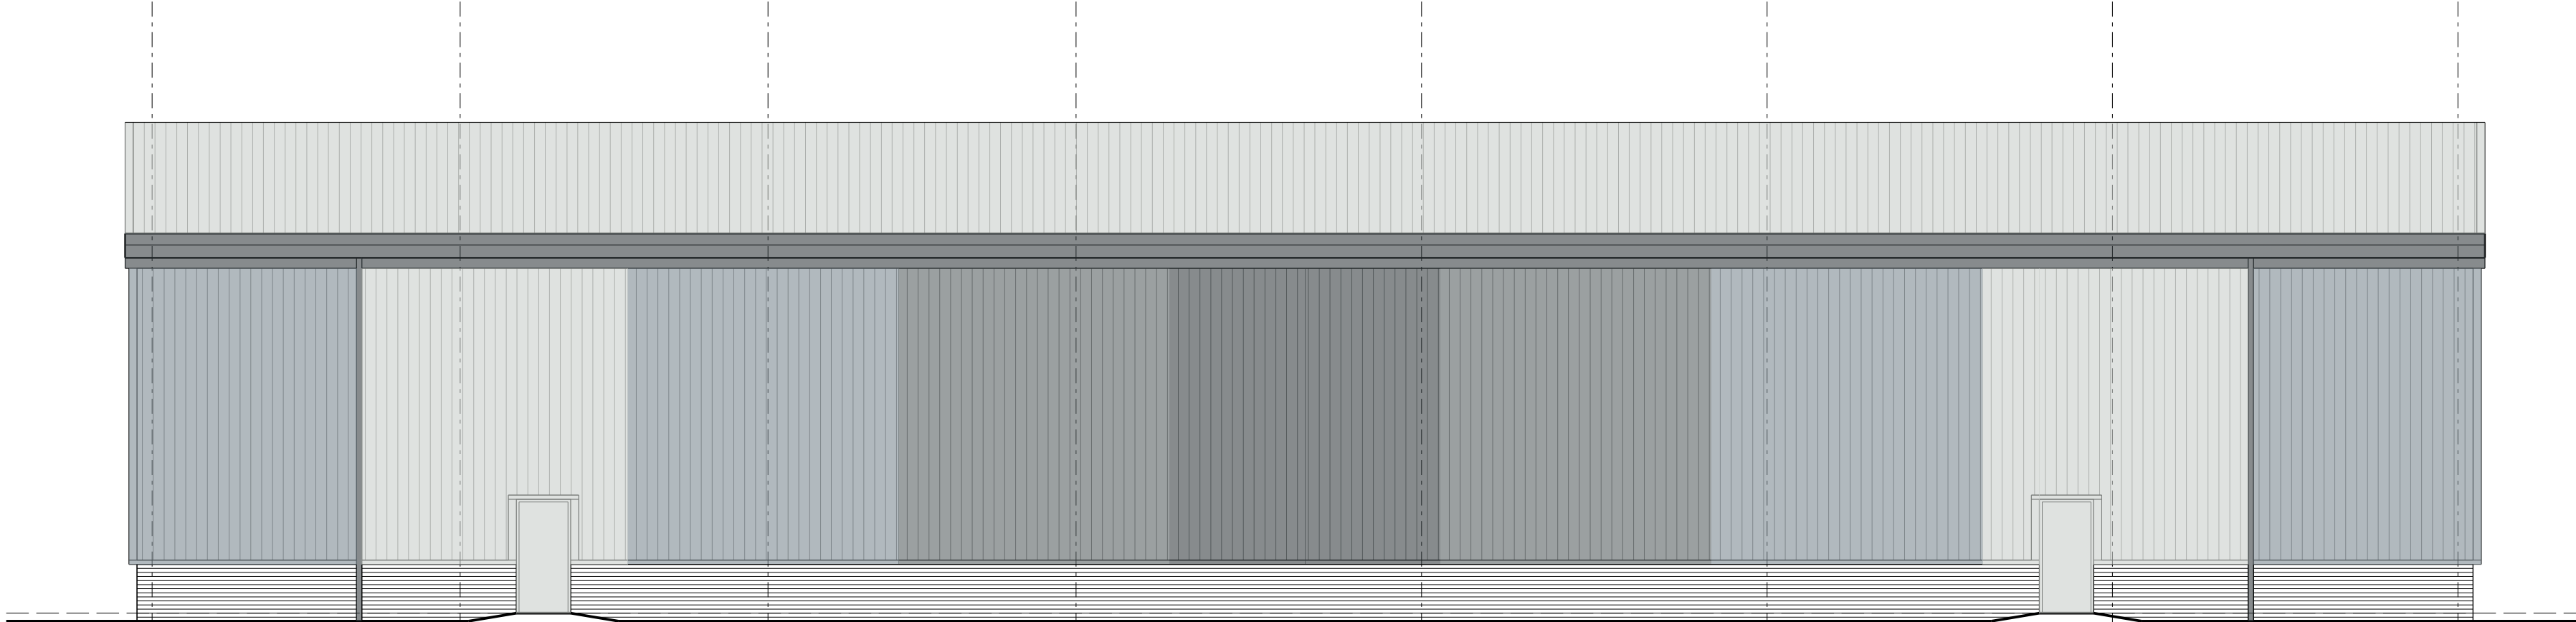

SOUTH.

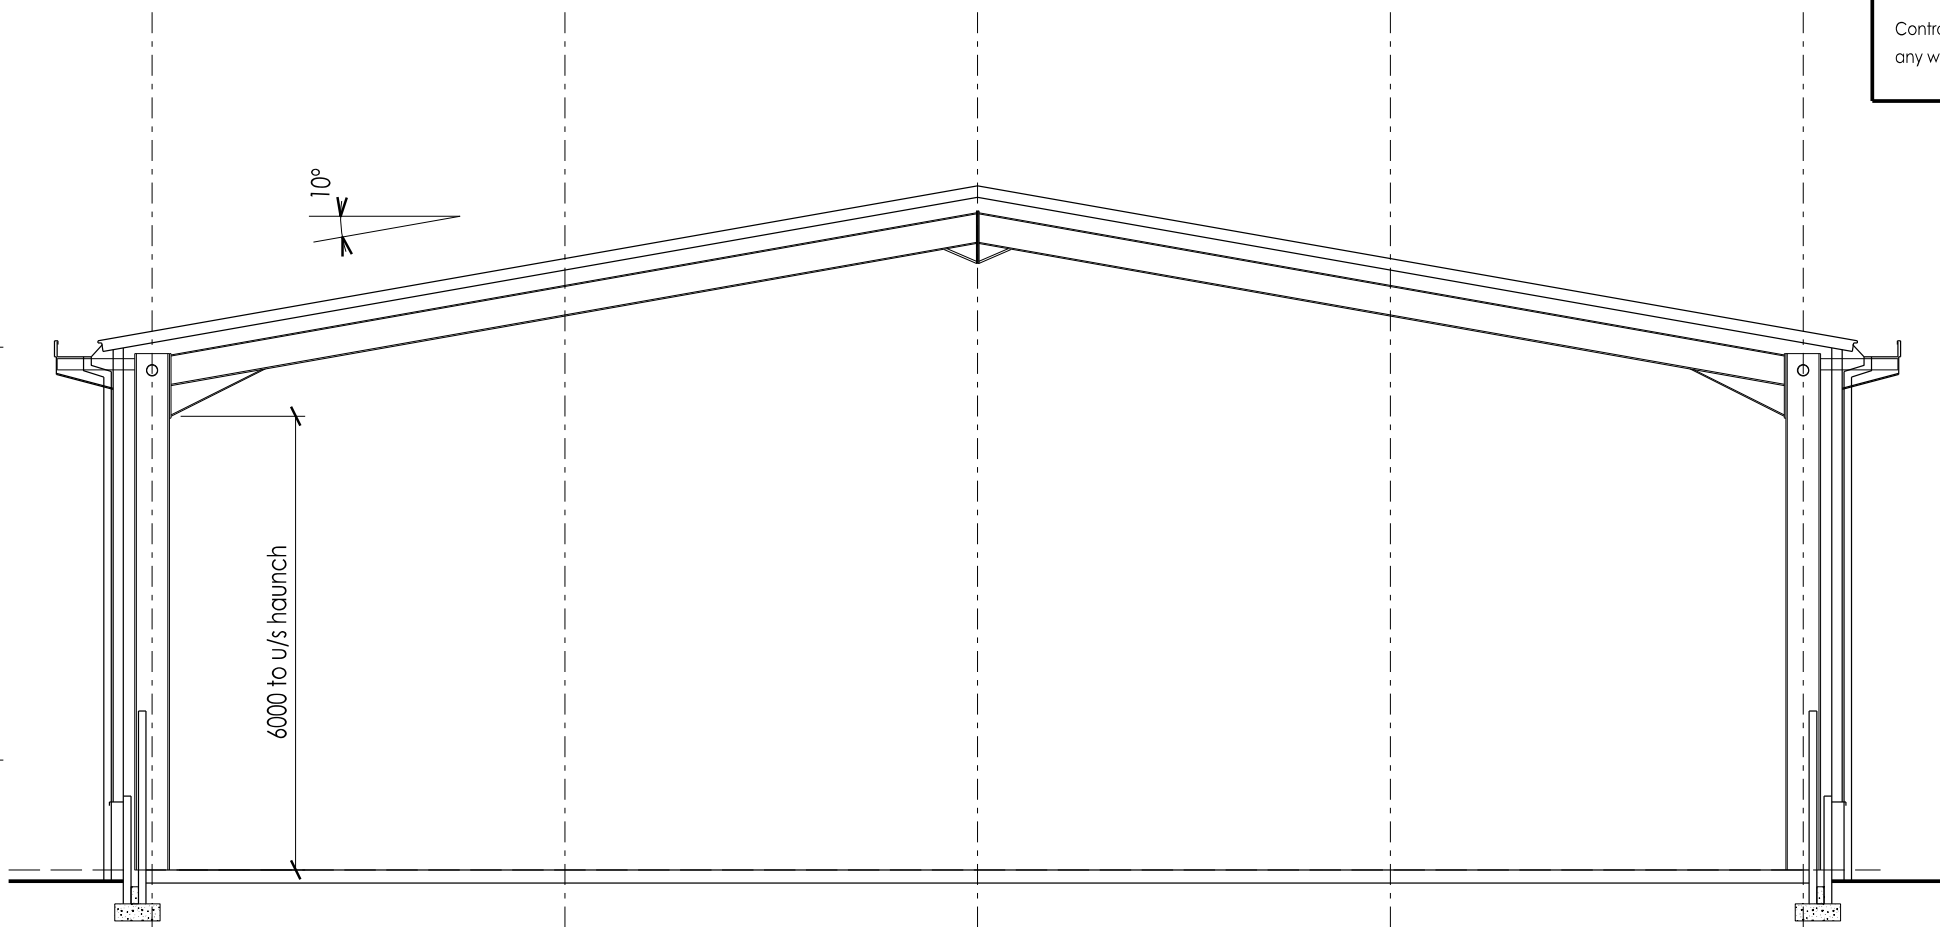

SECTION A - A.

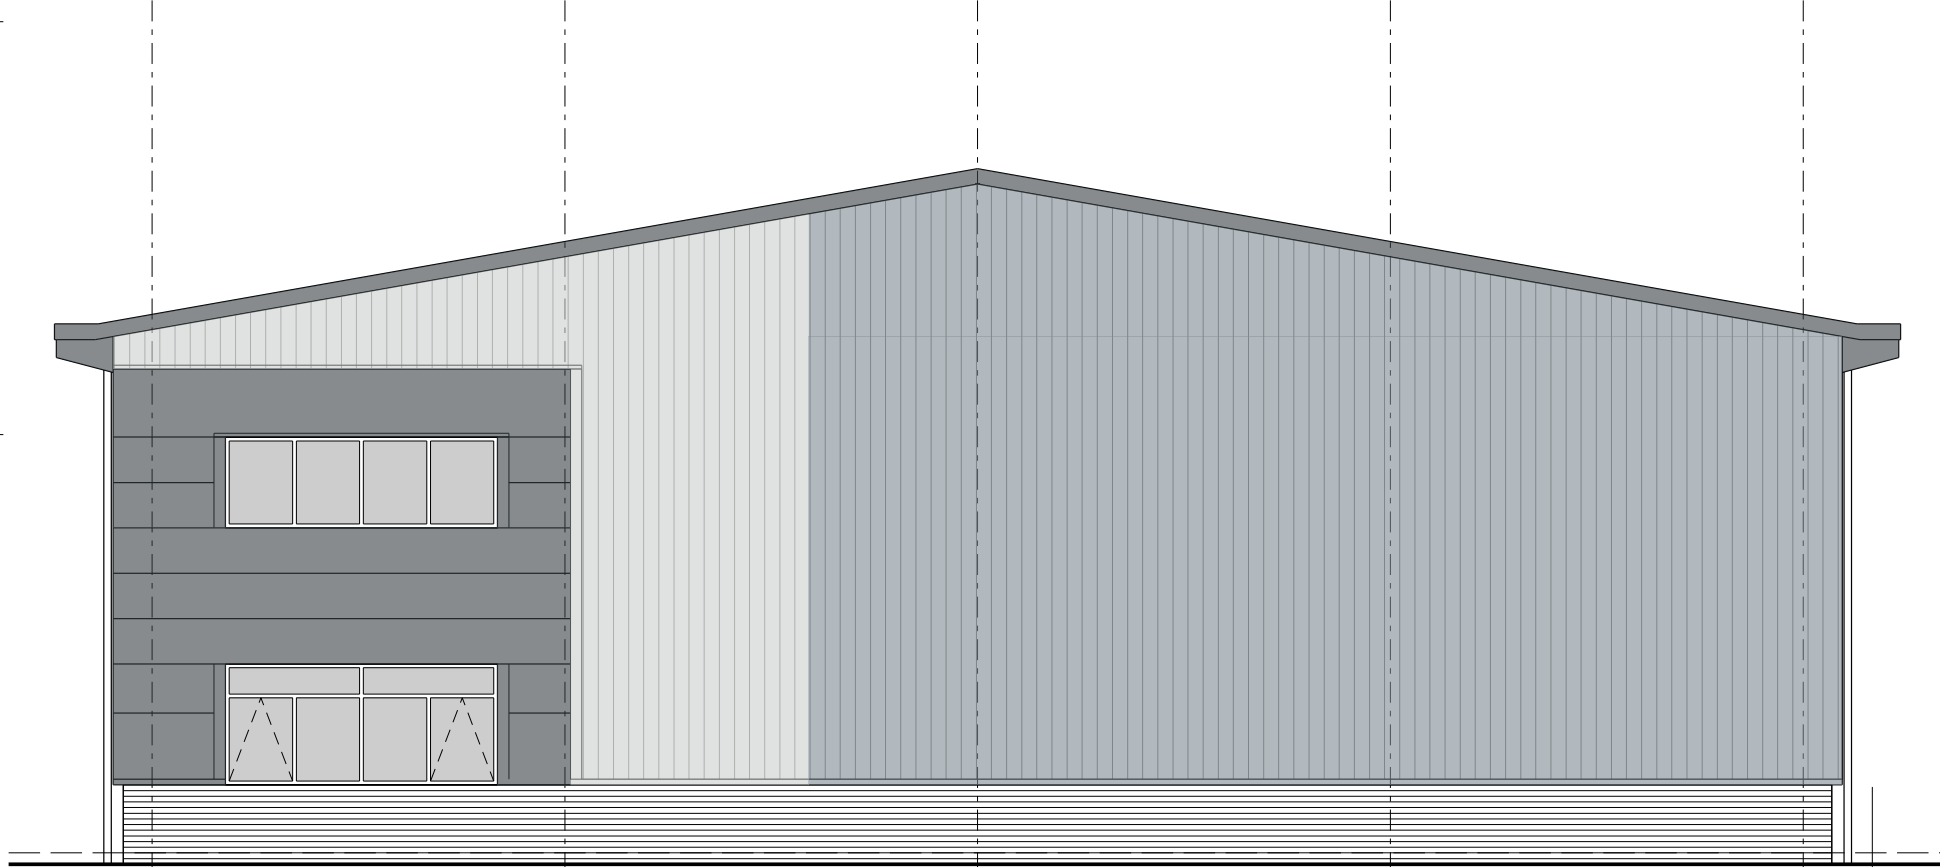

WEST. (EAST SIMILAR)

ELEMENT	MATERIALS
Brickwork	Dark grey facing brickwork, with natural mortar.
Wall Cladding	Steel trapezoidal cladding systems, laid vertically to main areas. Kingspan Micro-rib KS600/900 MR, laid horizontally to office areas. All to incl. all necessary flashings
Roof	Steel cladding system, with fascia and soffit as shown, incl. all necessary flashings. Roof to have triple skin rooflights to 10% of roof area. Colour Moonstone.
Loading Doors	Factory finished to match cladding. Colour to match adj. wall cladding colour.
Office EntranceDoors/Windows	Powder coated aluminium, double glazed, colour Basalt, with dark grey tinted anti-sun glass & glass look alike infill panels.
Fire Exit Doors	Gloss painted steel, to match adj. cladding colour.
Note. All colours/materials subject to the approval of the Employer and the Planning Department.	

William Saunders is the trading name of Wm Saunders Partnership LLP. Wm Saunders Partnership Limited Liability Partnership is registered in England and Wales with the Registration number OC 308023. The Registered Office is Sheppard Lockton House, Cafferata Way, Newark on Trent, Notts, NG24 2TN.

This drawing & any design thereon is the copyright of Wm Saunders Partnership LLP and must not be reproduced without their written consent.

Contractors must verify all dimensions, levels and coordinates of the site before commencing any work or making any shop drawings: no dimensions to be taken from drawing.

This drawing is subject to Planning and Building Regulations approval.

Wall cladding colours to be Kingspan Spectrum (or similar approved)

- Onyx RAL 7016
- Basalt RAL 7012
- Adventura RAL 7000
- Moonstone RAL 7035

Roof to be Moonstone, with Onyx fascia, soffits and rwps.

Office glazing to be Basalt.

B	Glazing amended.	MB	SW	04/15
A	Status amended.	MB	SW	04/15
-	Issued for information	SW	NAC	03/15
Rev	Description	Drm	Vf'd	Date
In accordance with CDM Regulations 7, 11 and 18, any significant risks (as defined in the Approved Code of Practice paragraph 133) relating to the design features shown on this drawing have been identified and are annotated thus: ☒				
☒ No significant risks have been identified.				
☐ Significant risks have been identified - refer to notes on drawing for information on residual risks and any control measures to be employed.				
Refer to the current Designer's Risk Assessment sheets for further details.				
Designer's Signature		SW	Date	
			03/15	

Drawing Status **PLANNING.**

williamsaunders
architecture: engineering: building consultancy
Sheppard Lockton House Tel: 01636 704361
Cafferata Way Fax: 01636 702809
Newark-on-Trent W: wms-saunders.co.uk
Nottinghamshire, NG24 2TN

Project Plot 2, Ashroyd BP			
Client Ackroyd & Abbott Ltd			
Title Unit 2 - Plans, Elevations & Section.			
Drawn SW	Date March 2015	Scale 1:100	@ A1
Discipline Arch.	Project Number 9018	Drawing Number (D)05	Revision B