

Existing Materials:
Buff facing brickwork
White Upvc windows
Concrete Grey Roof Tiles
White Upvc fascia and soffit
Black plastic downpipes, gutters and syp
White garage door




Existing Front Elevation
1:100


Existing Side Elevation
1:100

Existing Rear Elevation
1:100


Existing Side Elevation
1:100

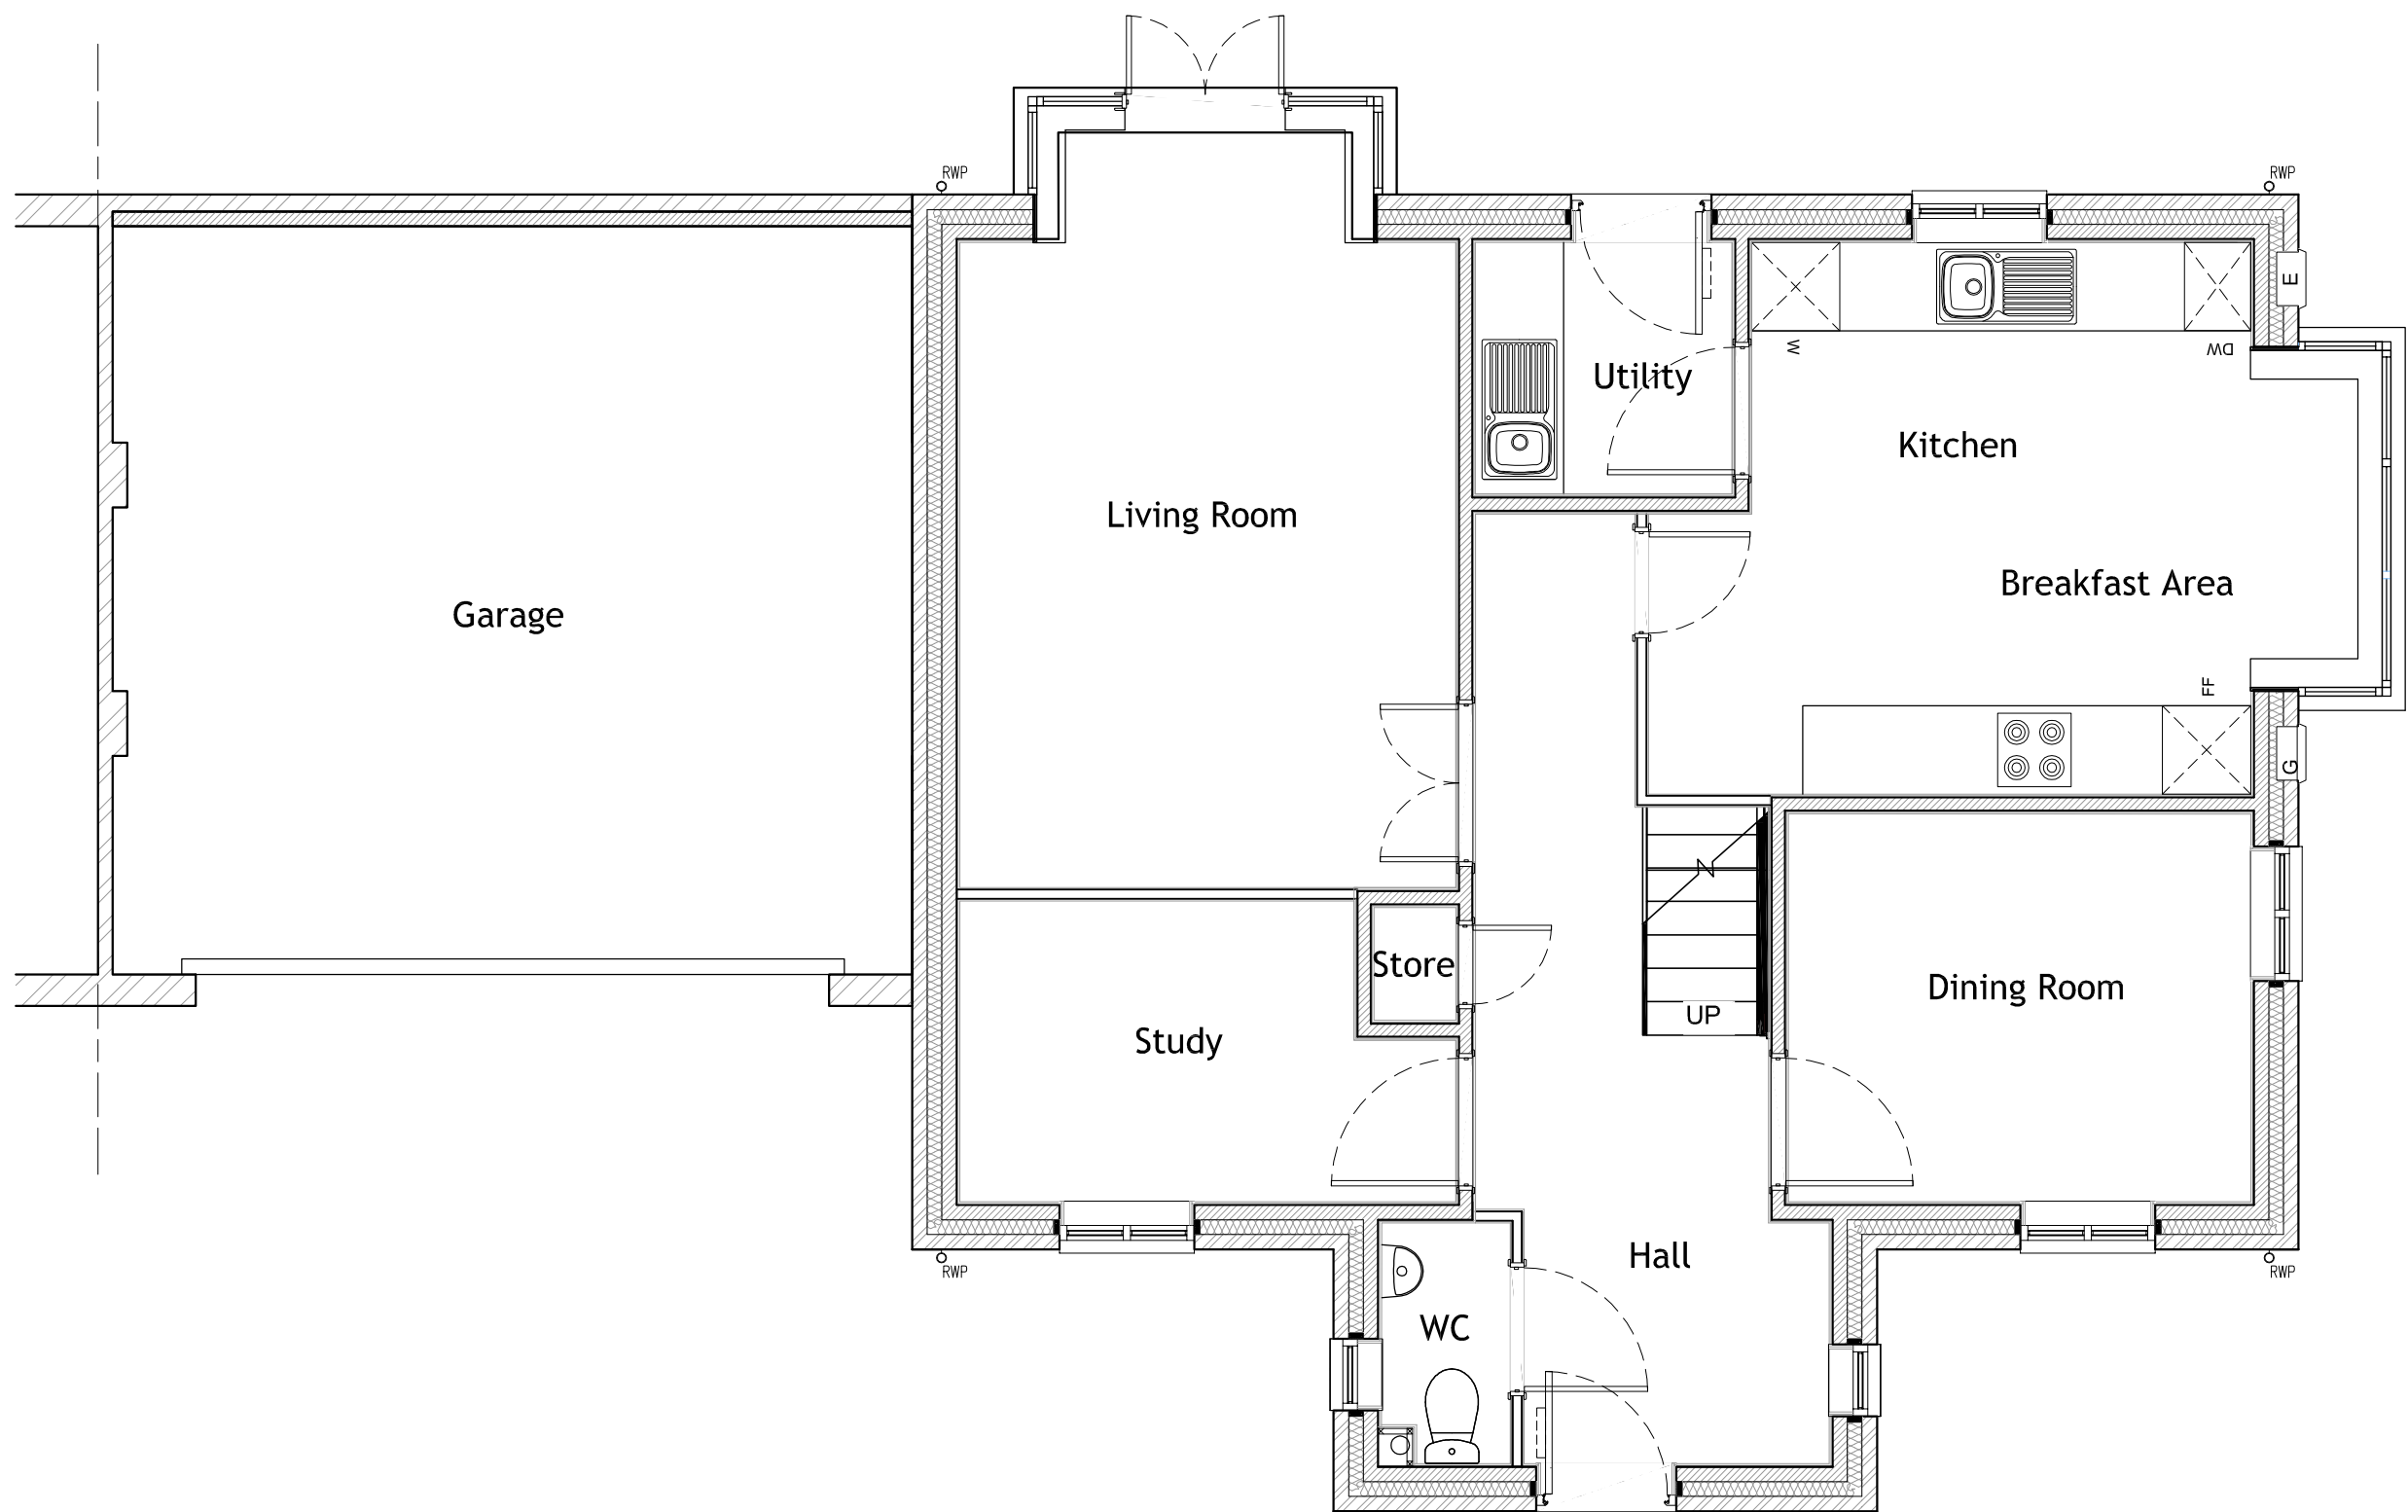

Existing Ground Floor
1:50

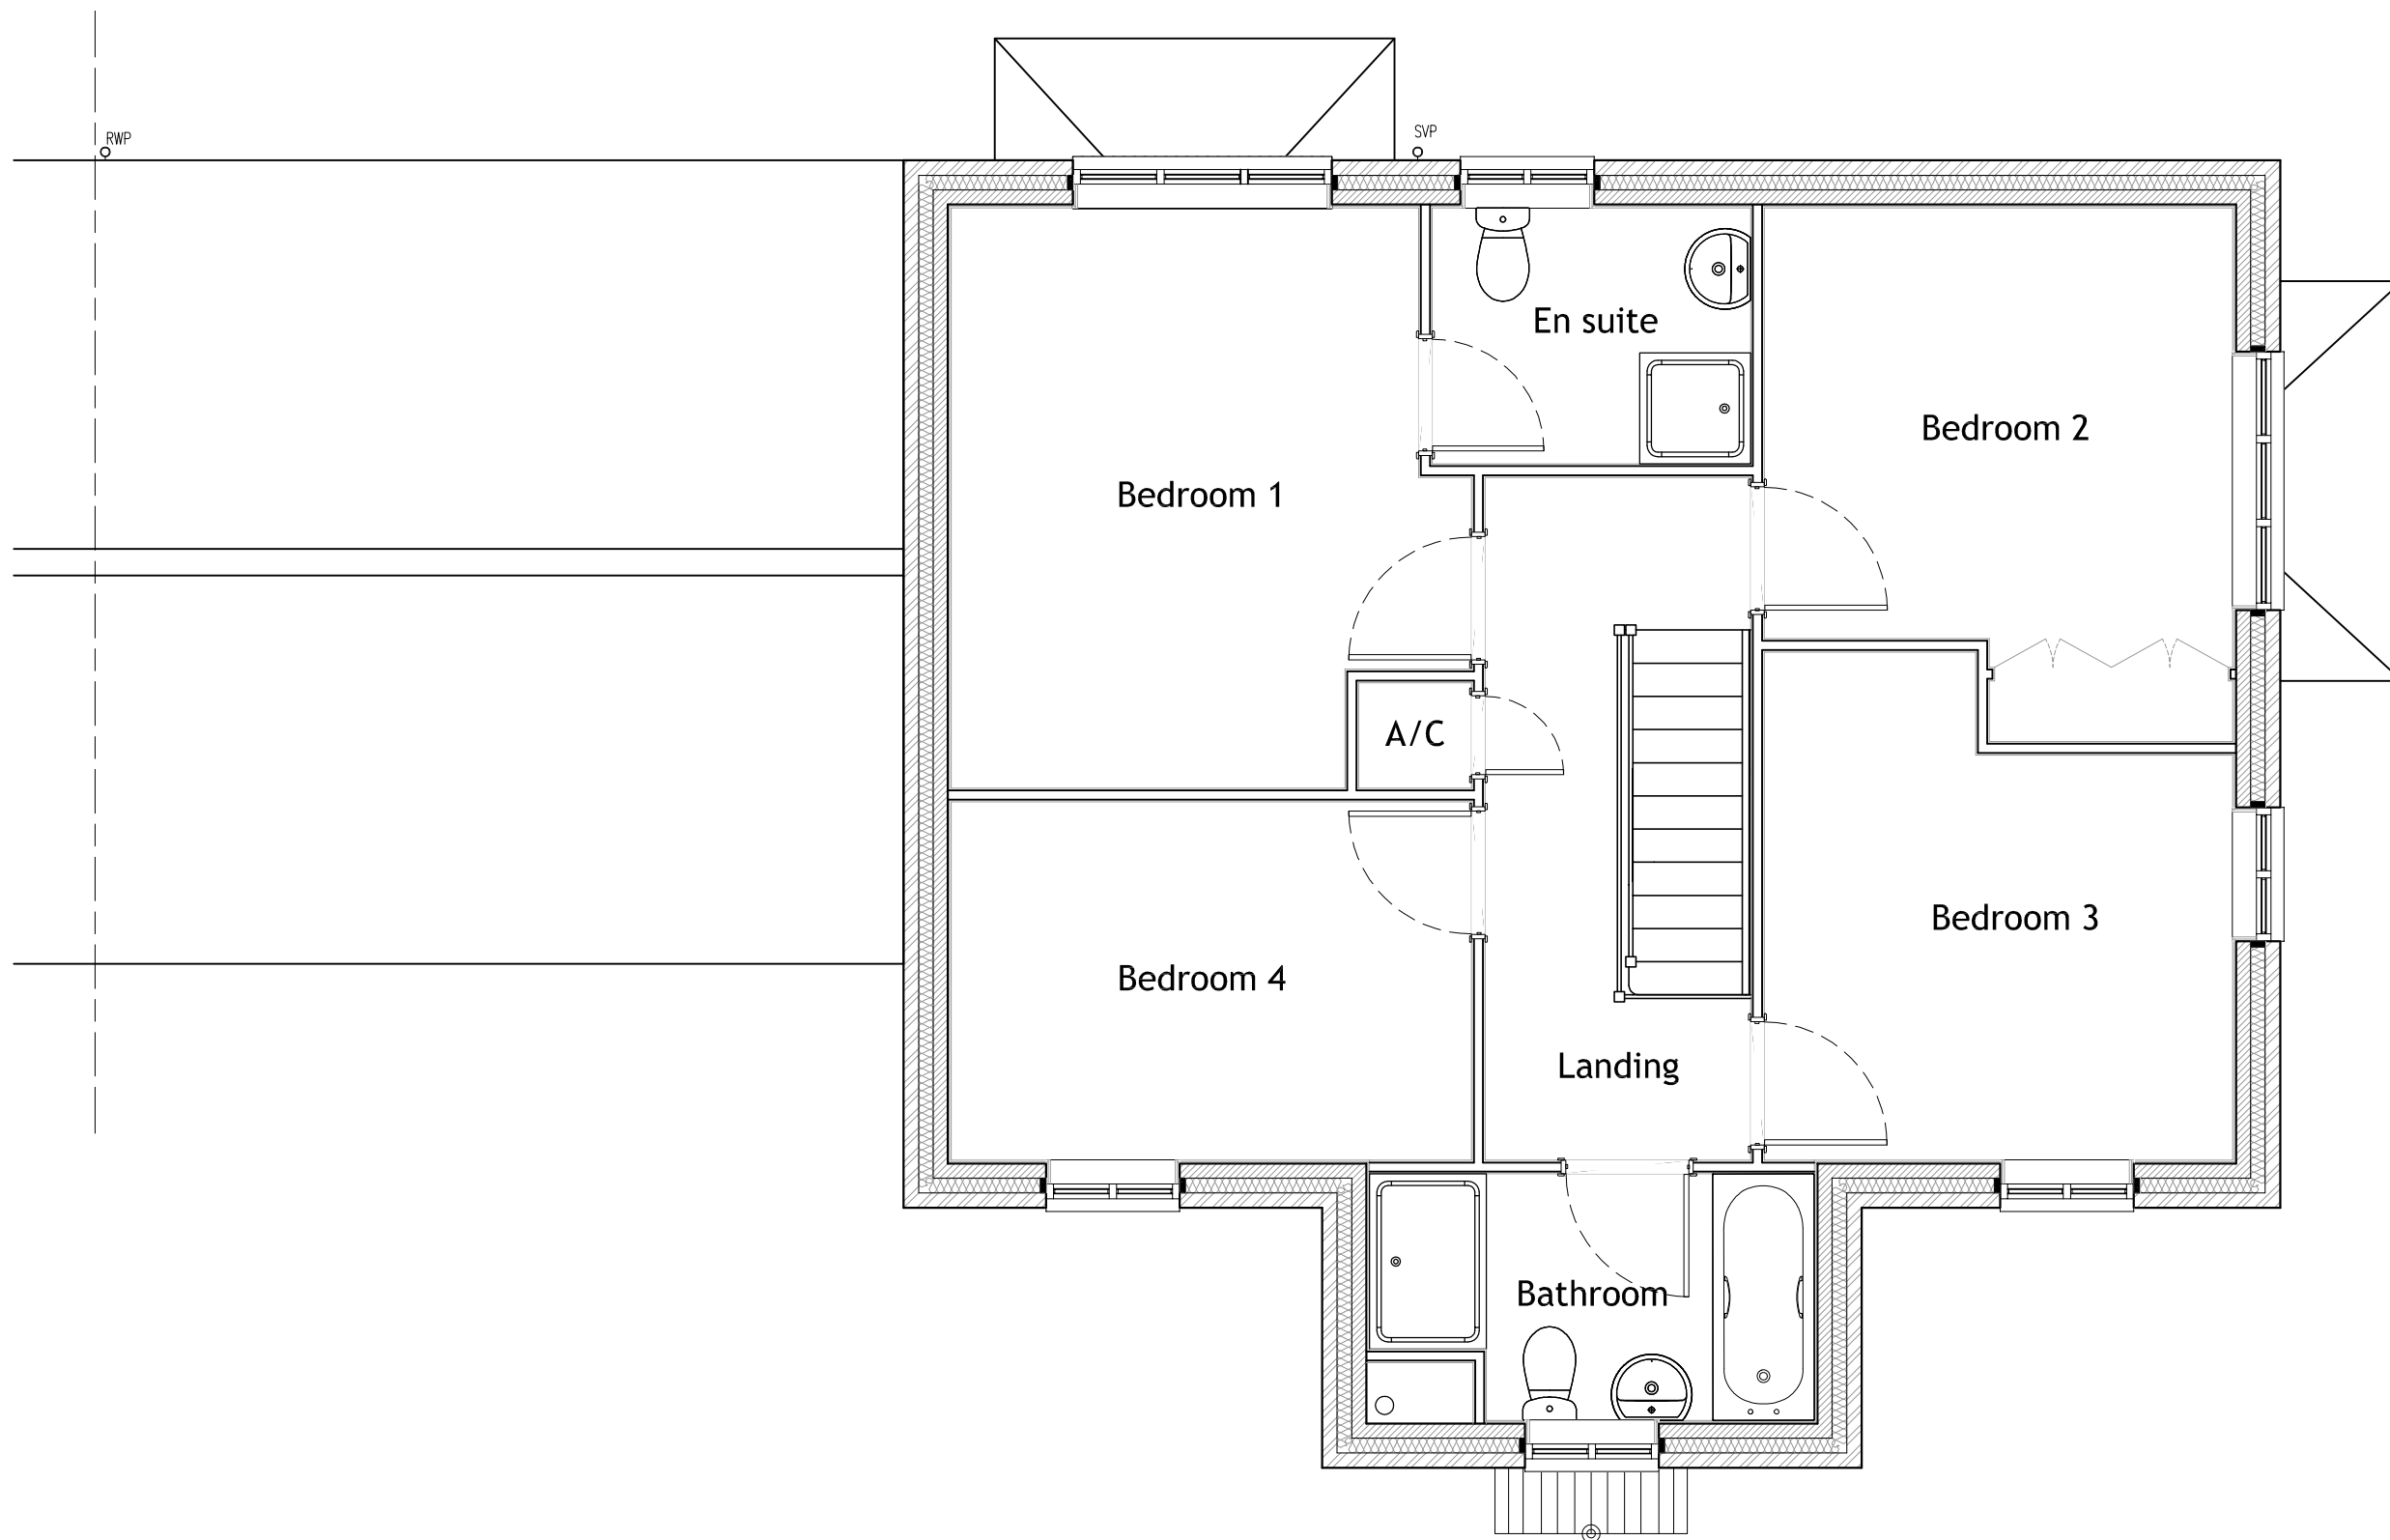

Existing First Floor
1:50

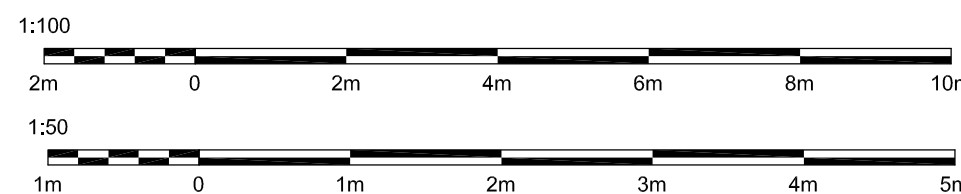

Rev	Details	Date	By	Chk
DATE	23.07.20	DRAWN	JB	
SCALE	As Shown @ A1	CHK	H51	

31 Bells Croft, Barnsley, S73 0UZ

Existing Layouts & Elevations

Dwg No BC-002

Rev --

