




Drawing No.	Rev No.
MGB001 -003	

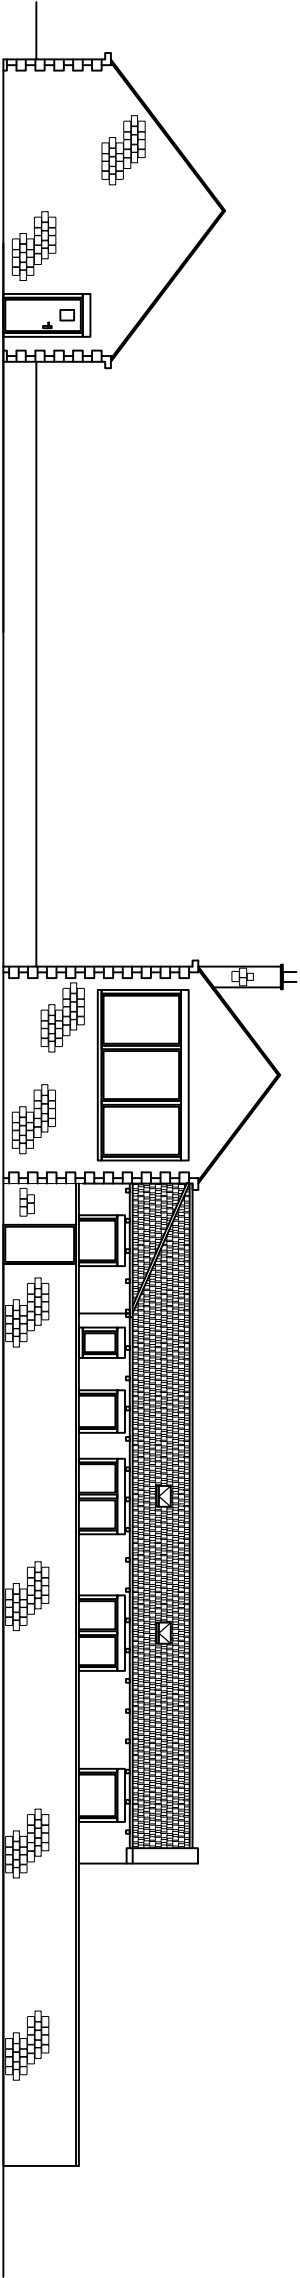


PROPOSED FRONT ELEVATION
SCALE 1:200 AT A3

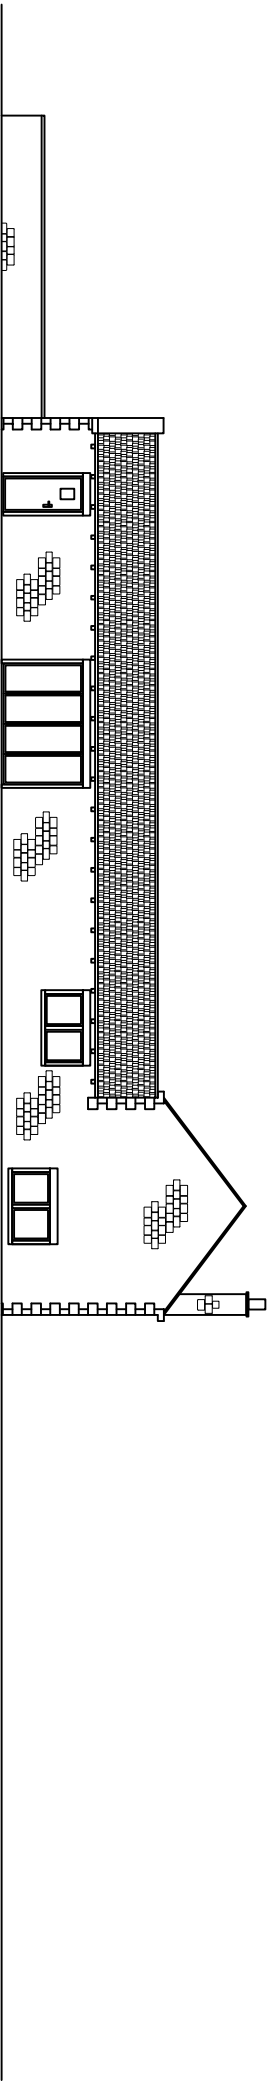

PROPOSED REAR ELEVATION
SCALE 1:200 AT A3

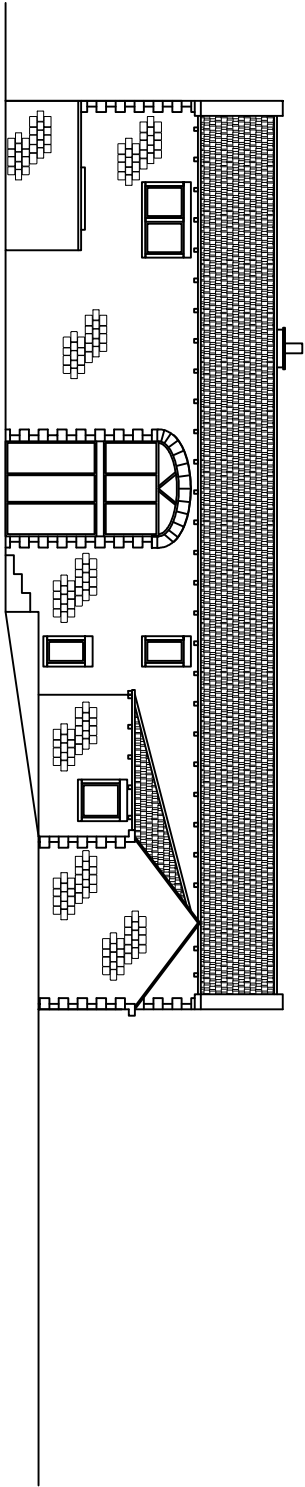

PROPOSED SIDE ELEVATION
SCALE 1:200 AT A3

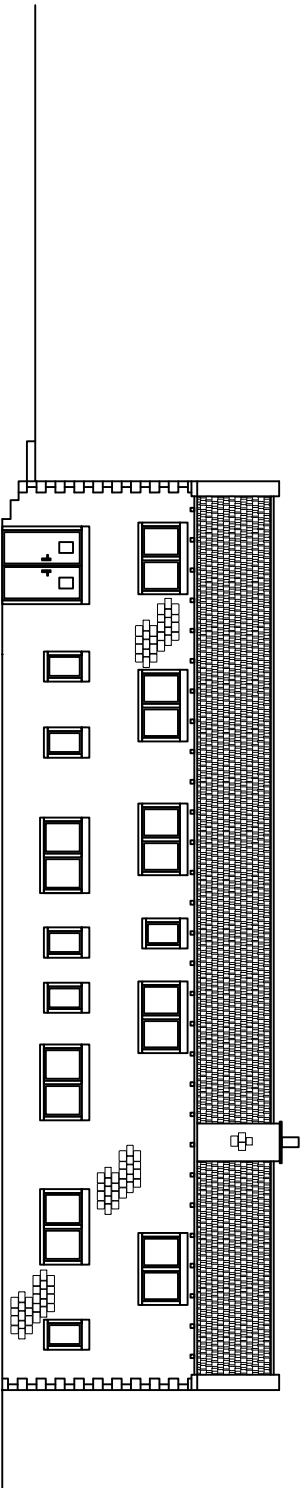

PROPOSED SIDE ELEVATION
SCALE 1:200 AT A3

DO NOT SCALE: Contractor to check all dimensions and report any omissions or errors

NOTES

Rev	Description	By	Chk	App	Date
-----	-------------	----	-----	-----	------

JRB DESIGNS LTD
1 Saville Road
Cudworth
Barnsley
S72 8LT
Tel: 01226 383542
Fax: 01226 380078
Mob: 07970 541192
Email: joine@jrbdesigns.co.uk
This drawing is copyright. © Jrbdesigns Ltd.

Client

MR G BEEVER

Drawing Title

PROPOSED ELEVATIONS

Address

LITTLE ROYD
HALIFAX ROAD
HOYLANDSWAINE
SHEFFIELD S36 7EY

Project Title:

PROPOSED NEW TWO STOREY
DWELLING

Purpose of Issue:

PLANNING

Drawing Status

FIRST ISSUE

Scale at A3 AS SHOWN	Drawn By JRB	Date 05/03/2013	
Checked By	Date 05/03/2013	Approved By	Date 05/03/2013
Project No. MGB001	Drawing No. 003	Revision -	

APPROVAL ☒ INFORMATION ☐ TENDER ☐ CONTRACT ☐ CONSTRUCTION ☐