

PROPOSED FRONT ELEVATION
SCALE 1:100

PROPOSED SIDE ELEVATION
SCALE 1:100

PROPOSED REAR ELEVATION
SCALE 1:100

PROPOSED SIDE ELEVATION
SCALE 1:100

EXISTING FRONT ELEVATION
SCALE 1:100


EXISTING SIDE ELEVATION
SCALE 1:100

EXISTING REAR ELEVATION
SCALE 1:100


EXISTING SIDE ELEVATION
SCALE 1:100




PROPOSED GROUND FLOOR PLAN
SCALE 1:50

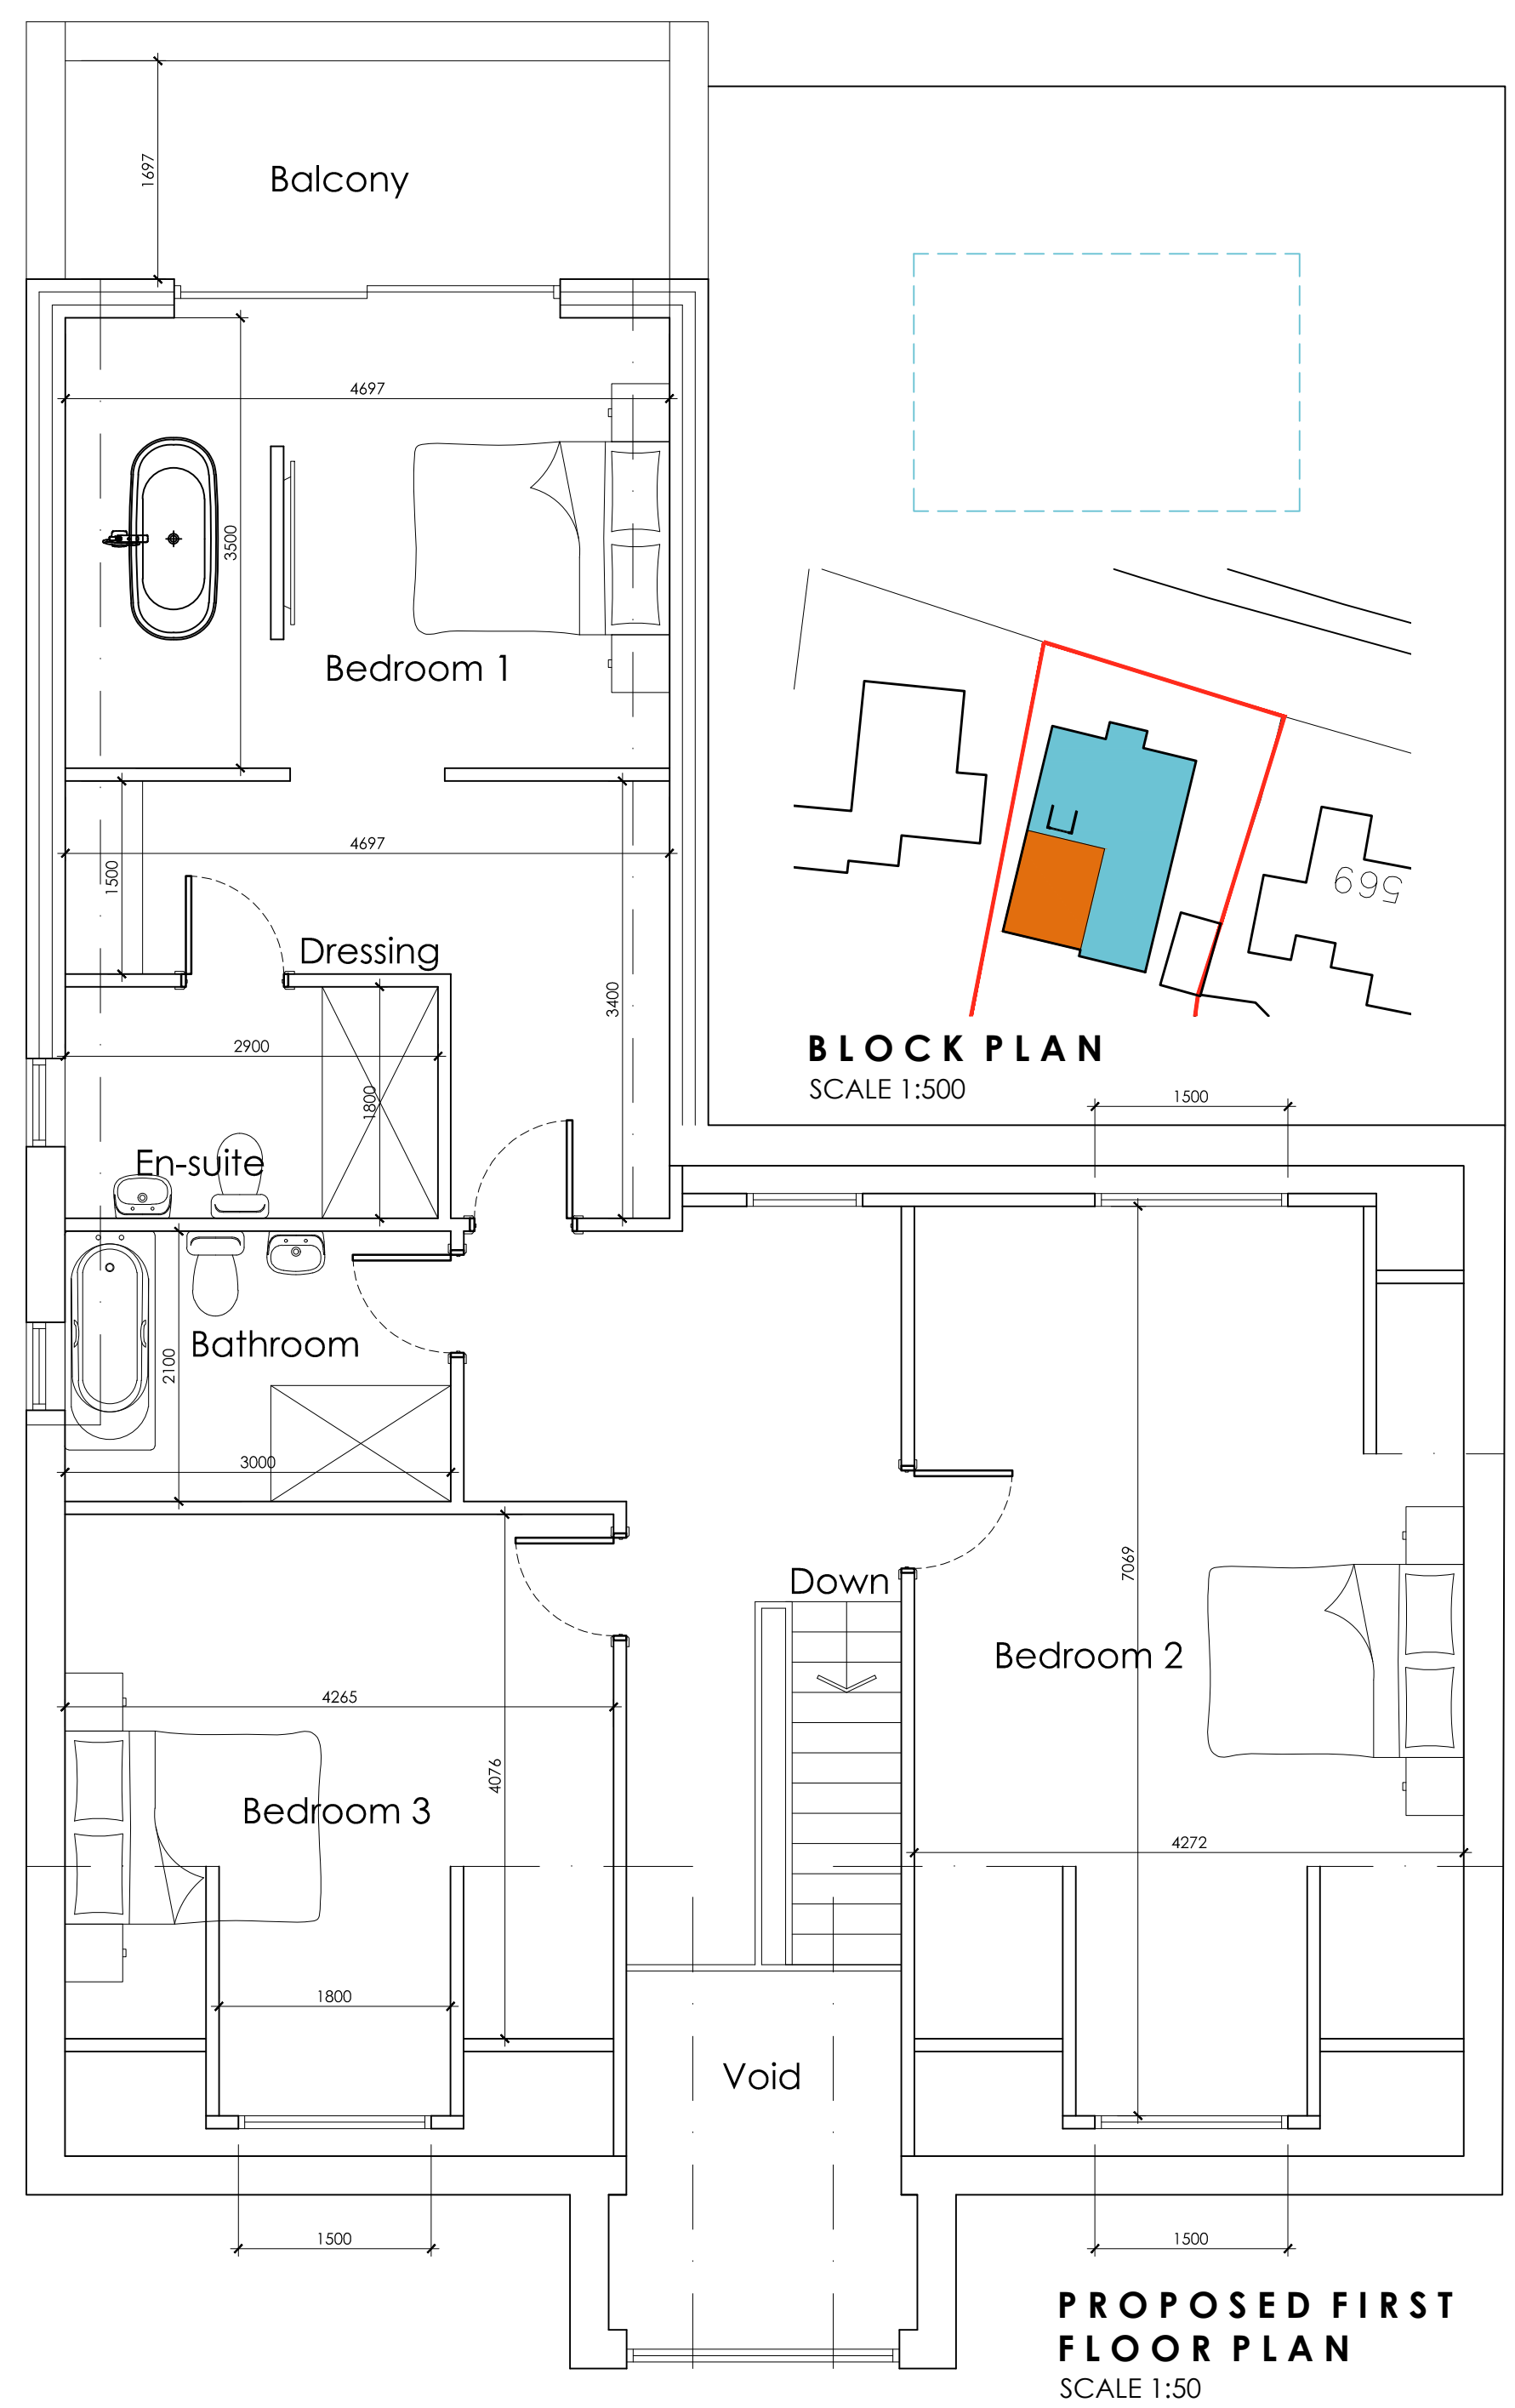

PROPOSED FIRST FLOOR PLAN
SCALE 1:50

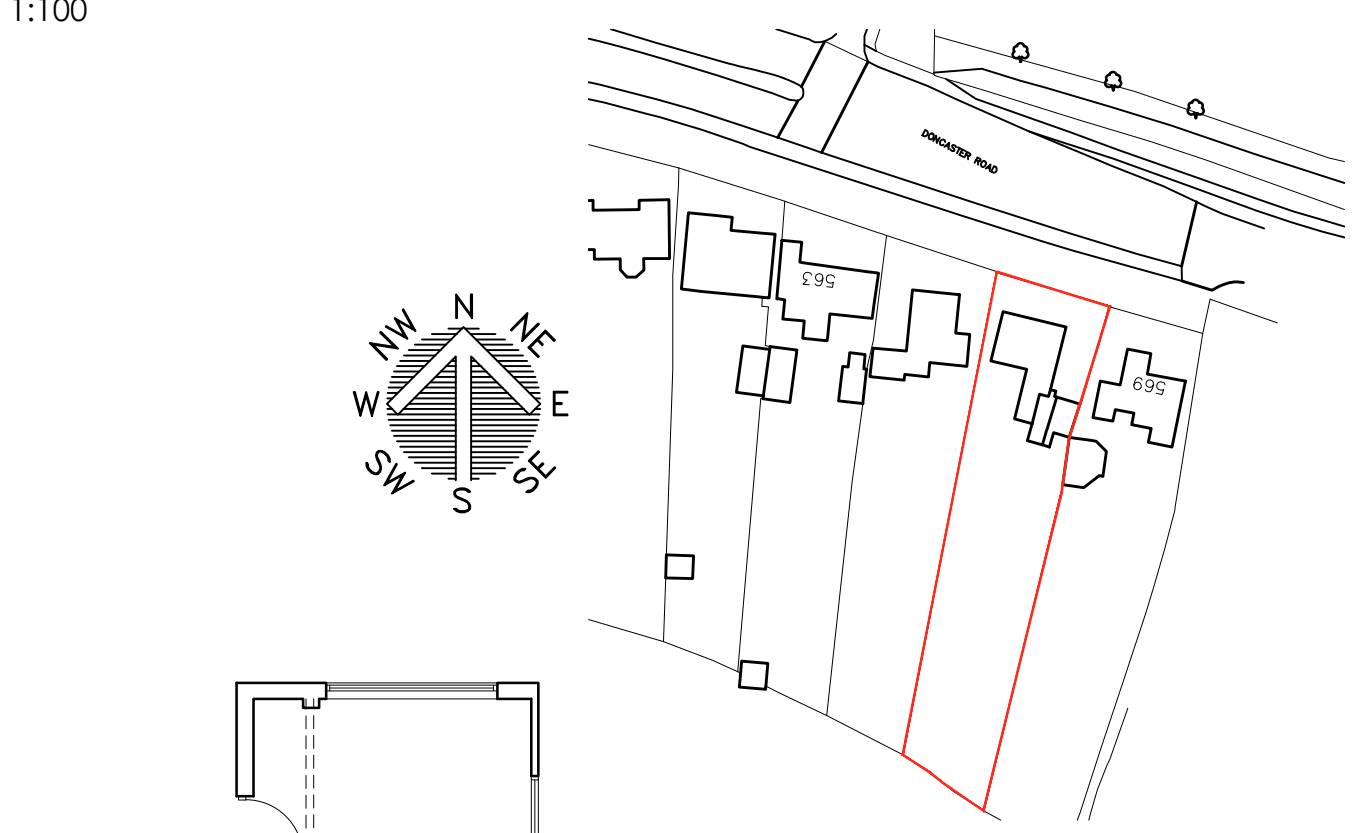

LOCATION PLAN
SCALE 1:1250

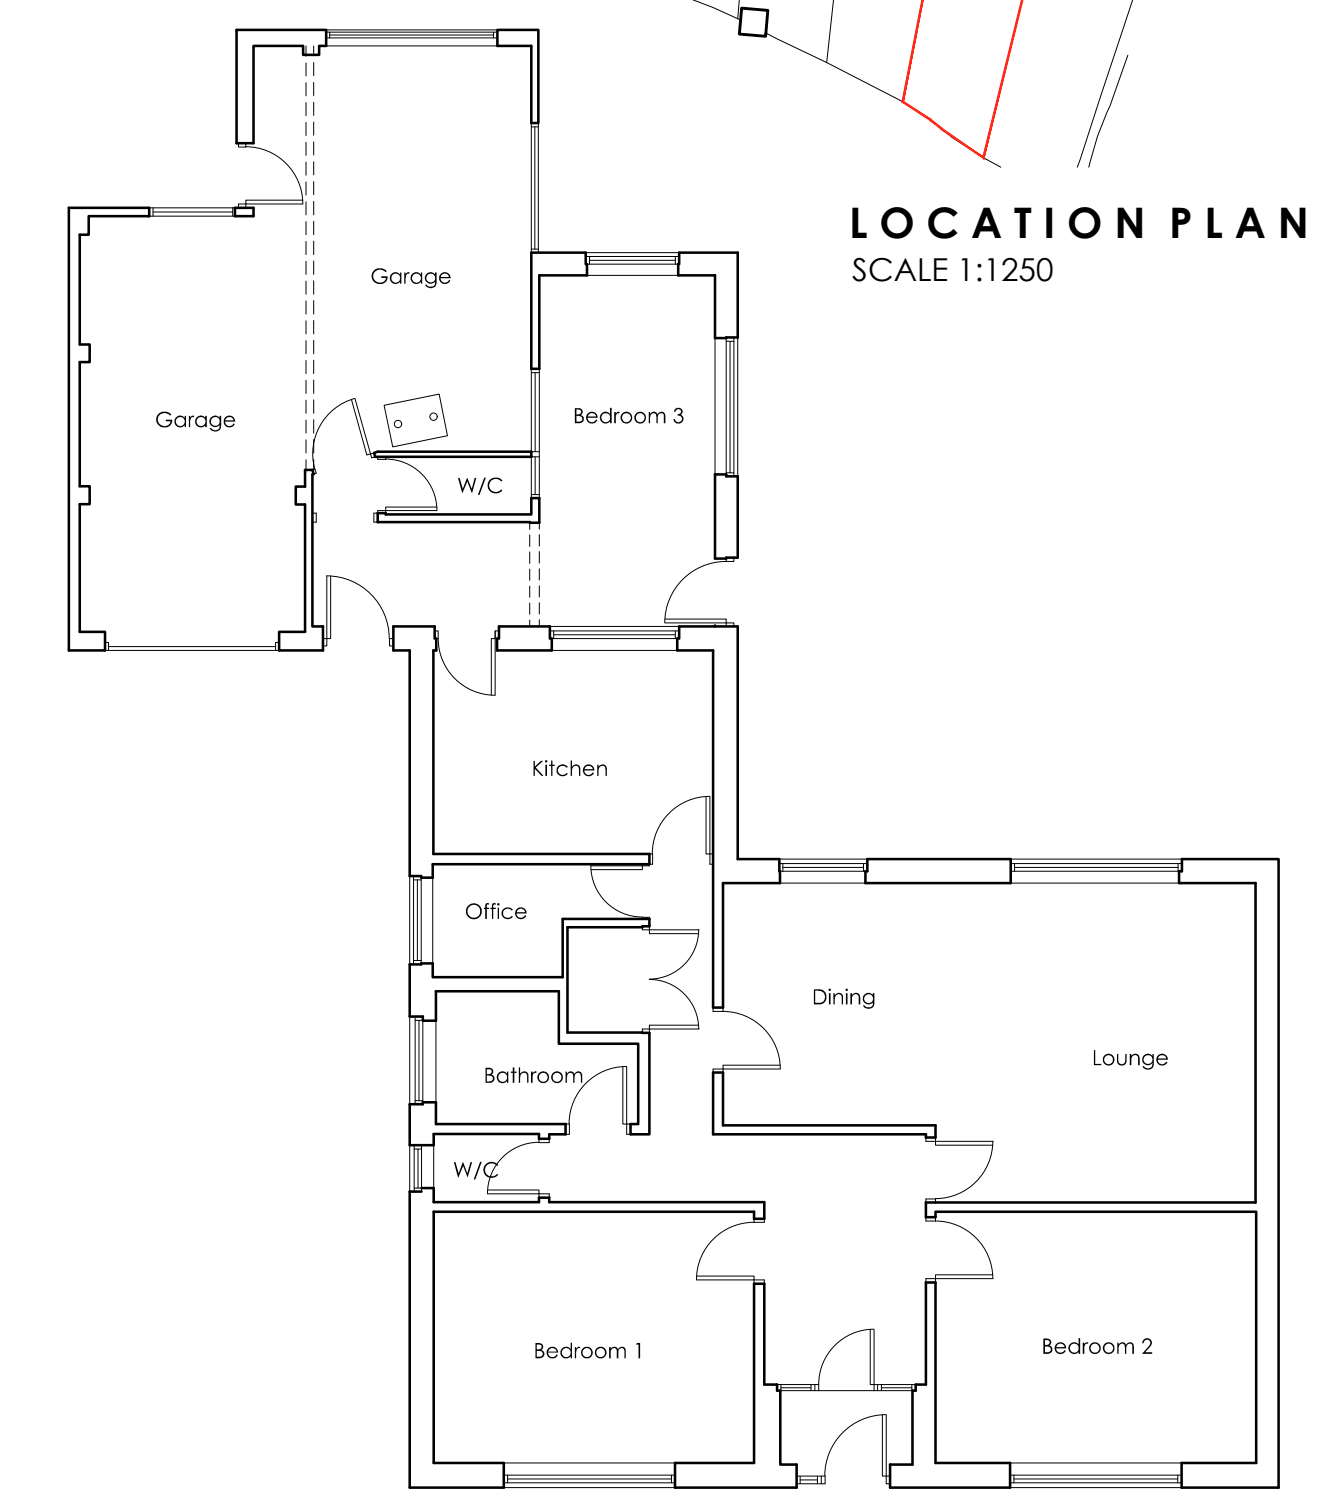

EXISTING FLOOR PLAN
SCALE 1:100

			OFFICE ONE, 34 VICTORIA ROAD, BARNSELY, S70 2BU			Phone: 01226 208482		
ARCHITECTURAL SERVICES			Email: info@whiteaguspартnership.co.uk			Web: www.whiteaguspартnership.co.uk		
Project.			PROPOSED WORKS 567 DONCASTER ROAD BARNSELY, S71 5ER			Client. MR N CLARKE		
Drawing Title.			PLANS AND ELEVATIONS			Date. AUG 2022		
Ref.			22-086			Scale. 1:50 & 1:100 @ A1		
Dwg. No.			01			Rev. G		
Date	Suffix	Description	Date	Suffix	Description	Date	Suffix	Description
27/09/2022	A	REVISED TO CLIENTS REQUIREMENTS	02/02/2023	F	ROOF LOWERED			
07/10/2022	B	REVISED TO CLIENTS REQUIREMENTS	16/02/2023	G	DORMER REVISED			
10/10/2022	C	REVISED TO CLIENTS REQUIREMENTS						
10/01/2022	D	MATERIALS REVISED						
18/01/2023	E	MATERIALS REVISED						