

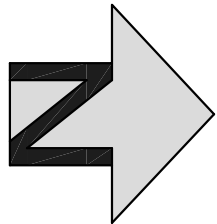


REGULATION NO. 123, 123456789. ANY WORKS WHICH ARE STARTED BEFORE APPROVALS WILL BE AT OWNERS RISK. NO RESPONSIBILITY WILL BE TAKEN FOR WORKS WHICH ARE MADE WHICH ARE BEYOND THE CONTROL OF THE AGENT.


NOTES

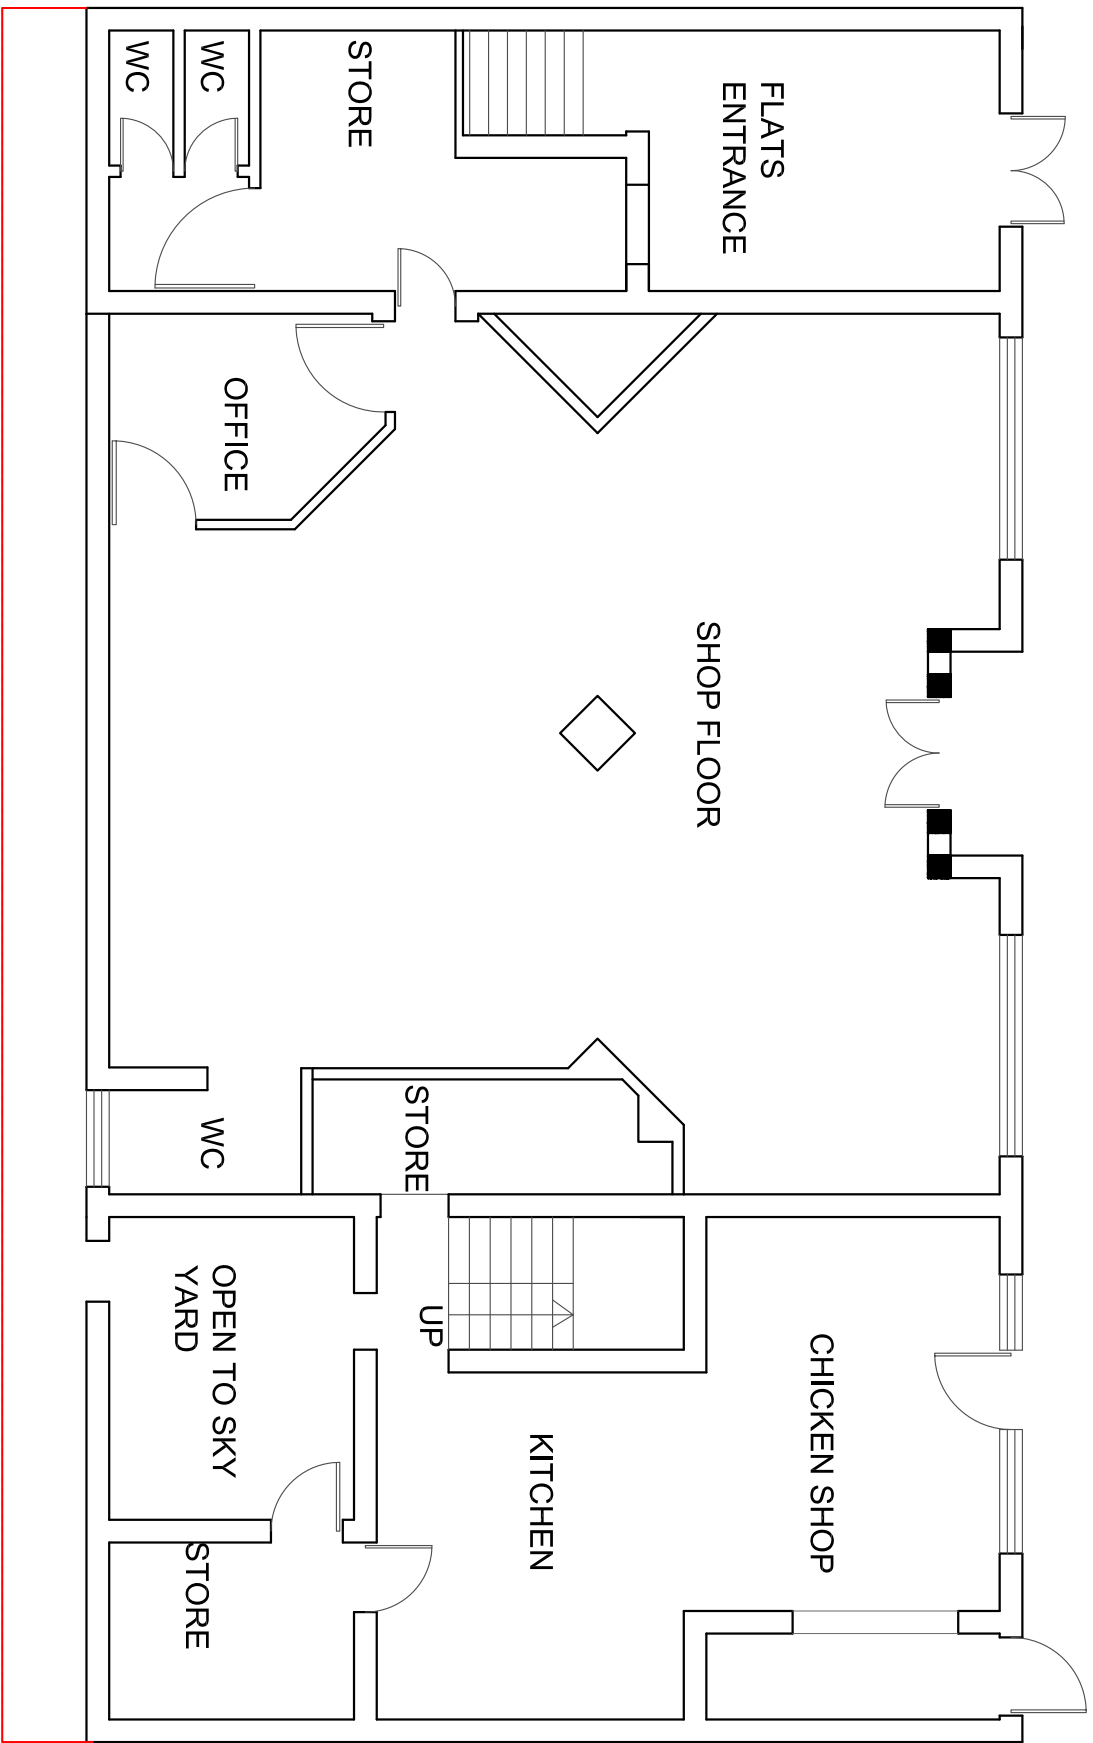


EXISTING GROUND FLOOR

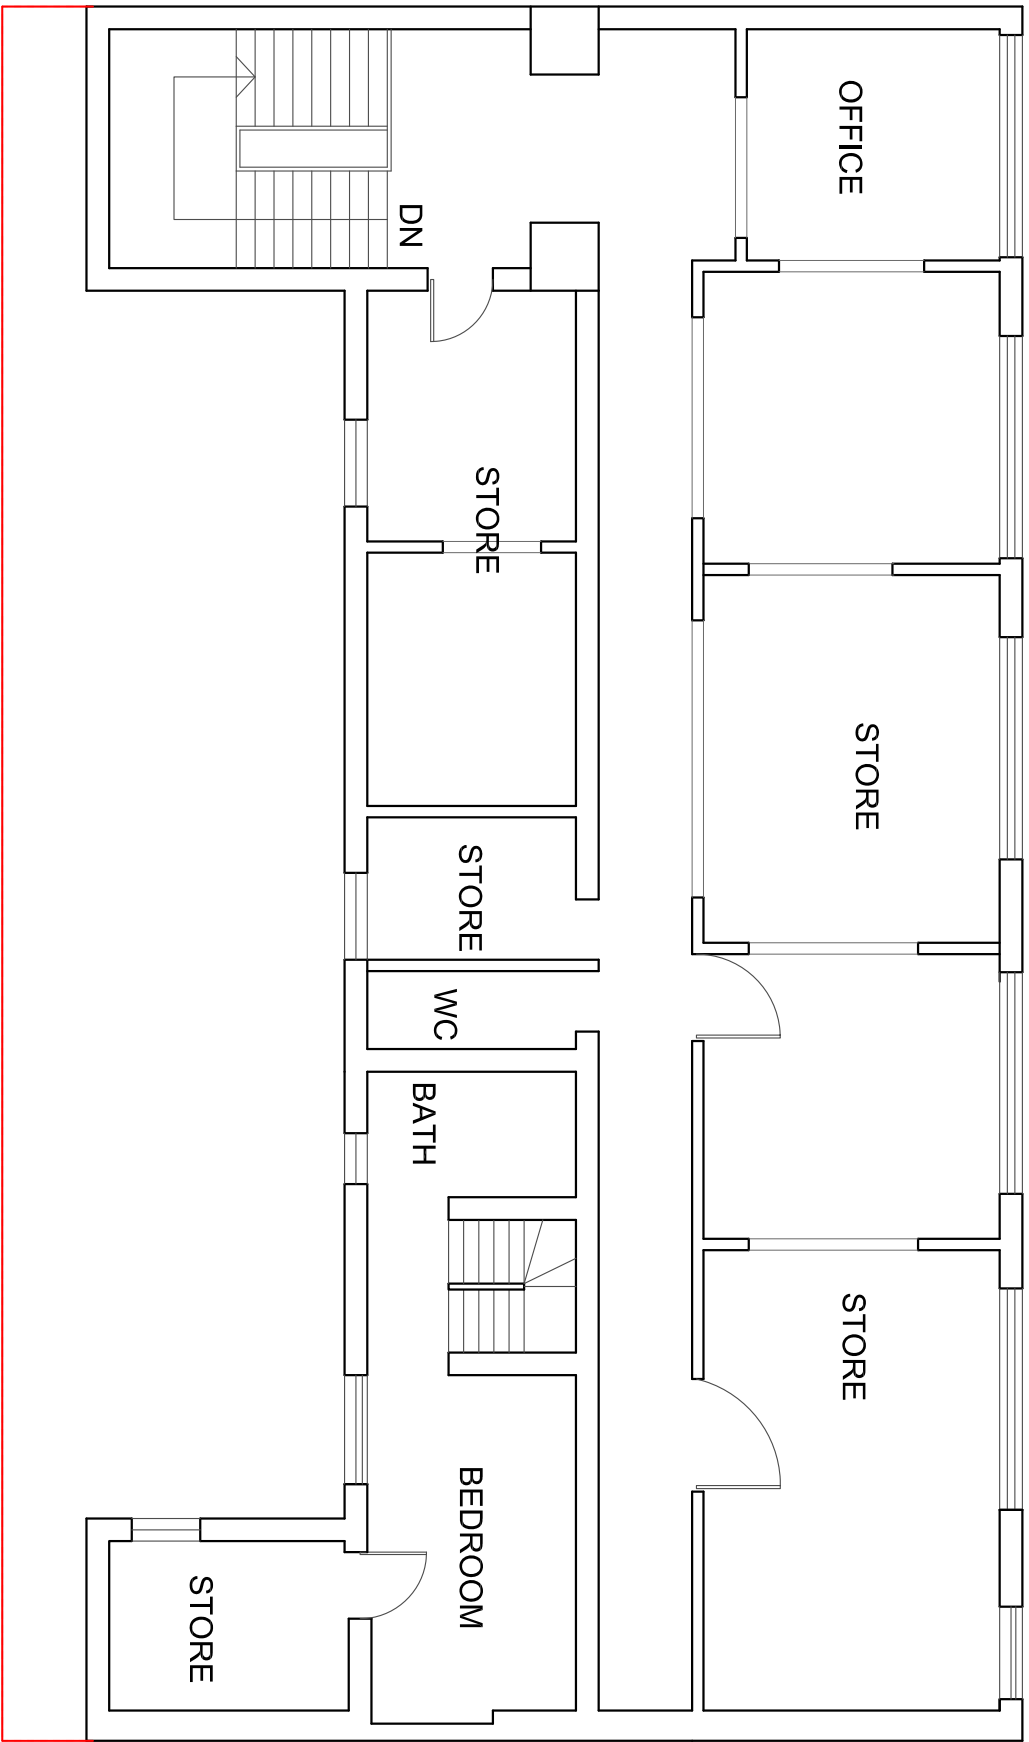


EXISTING FIRST FLOOR

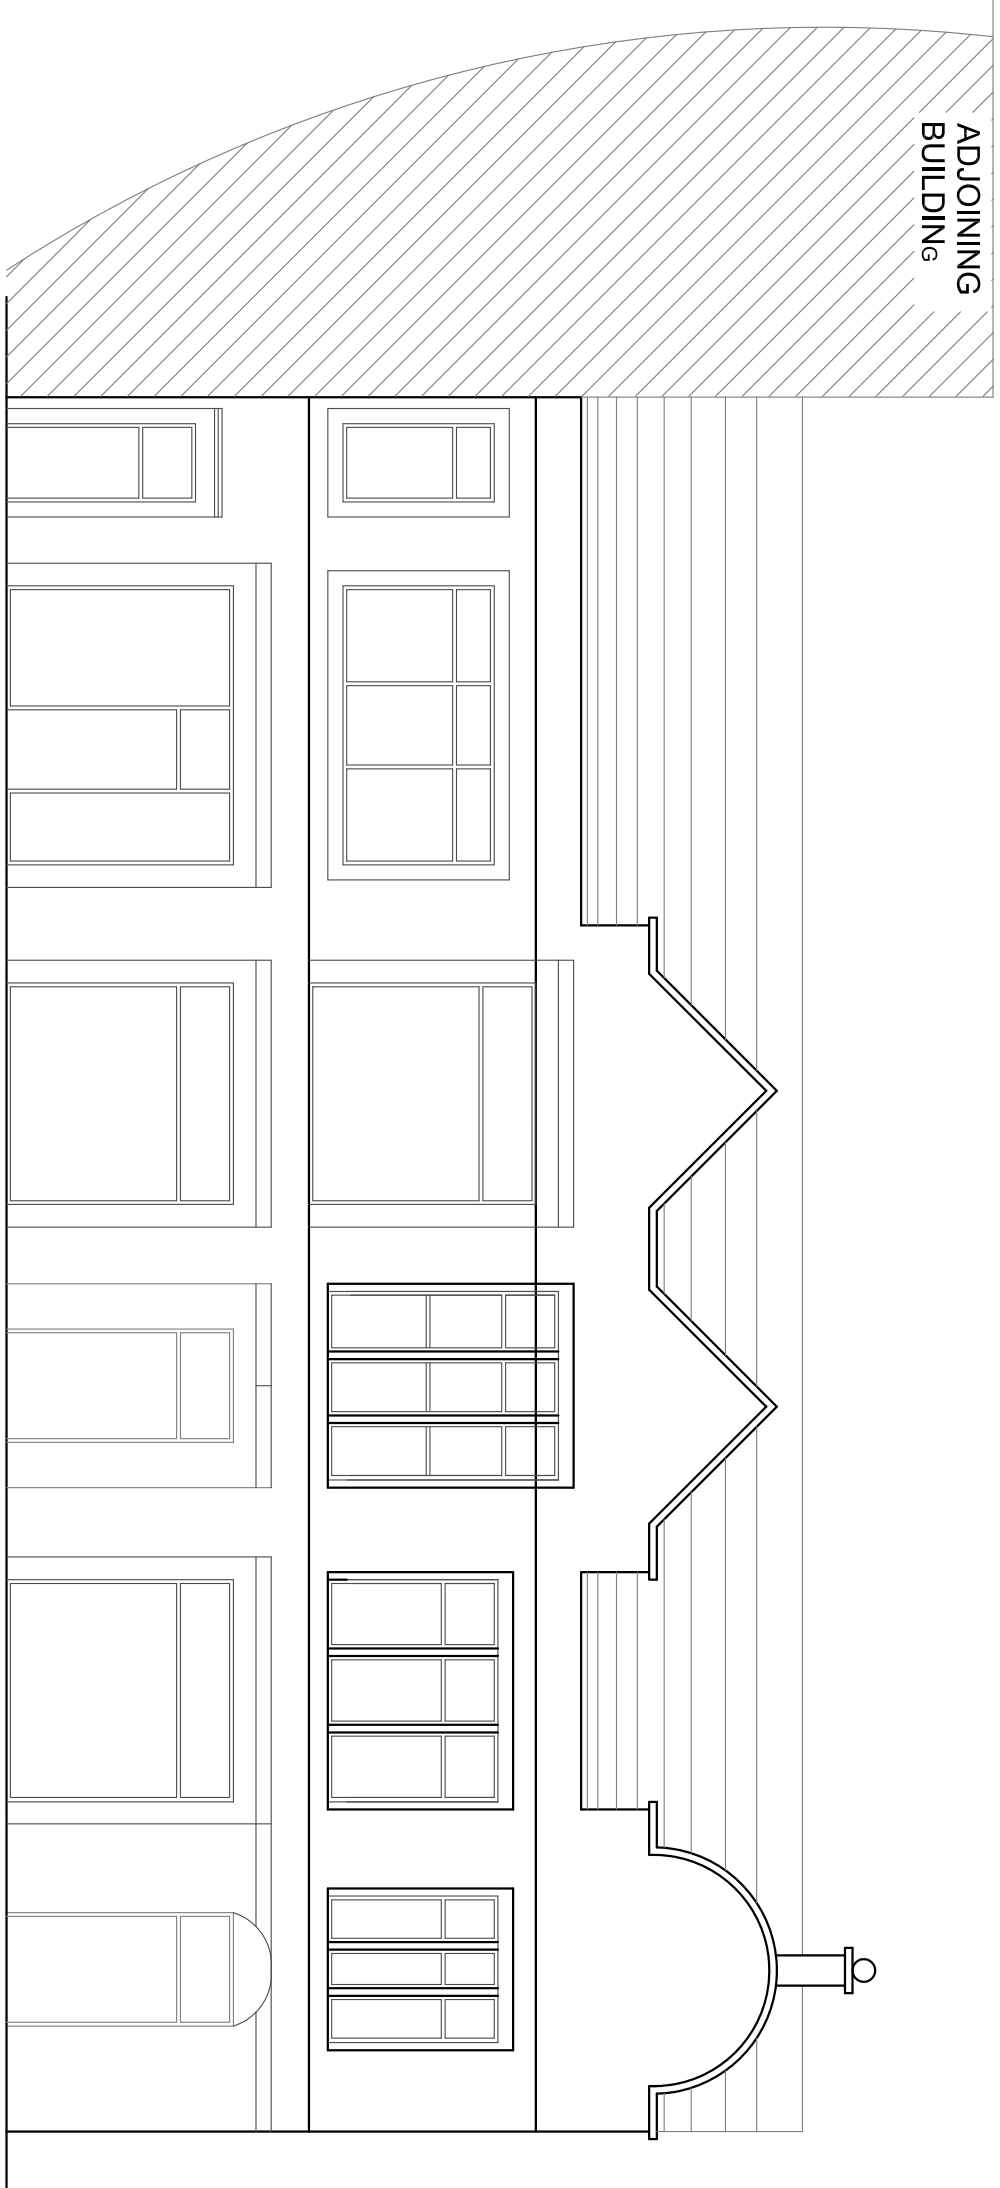


EXISTING FRONT ELEVATION

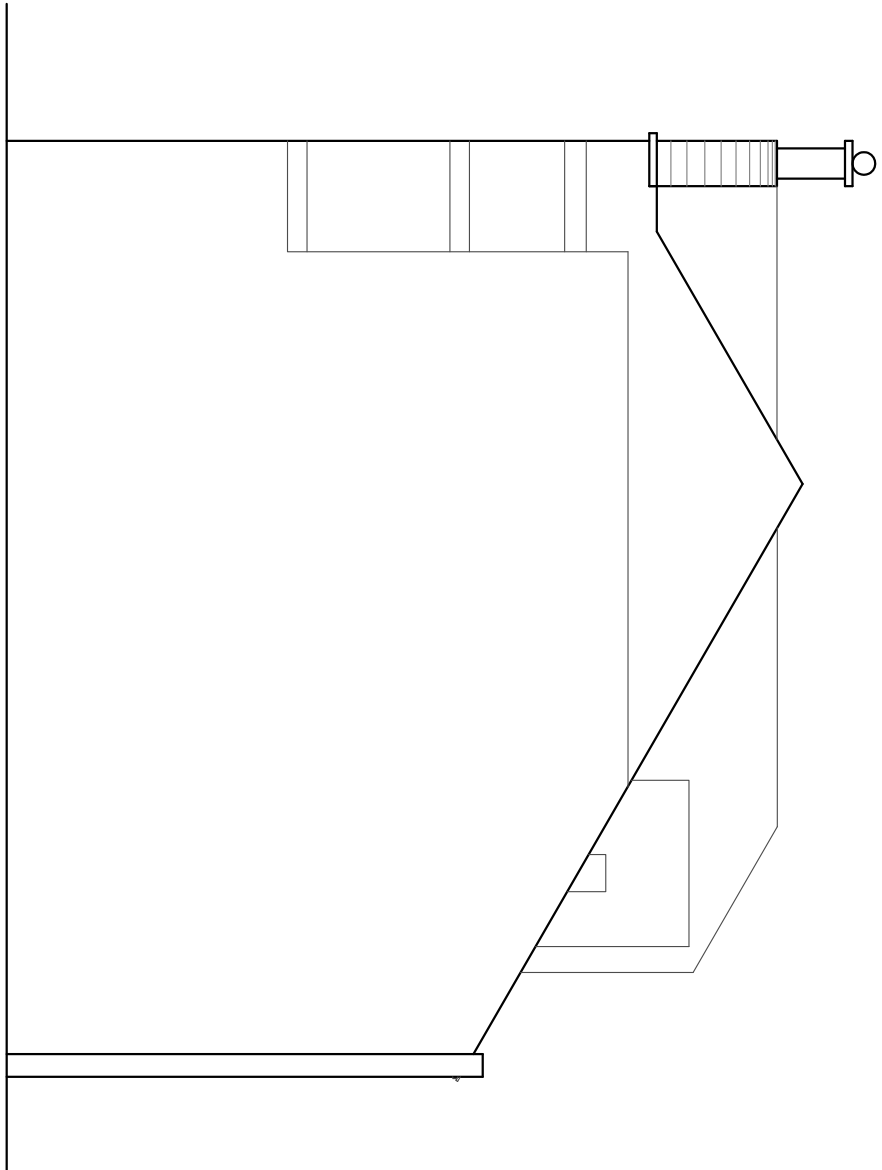

EXISTING SIDE ELEVATION

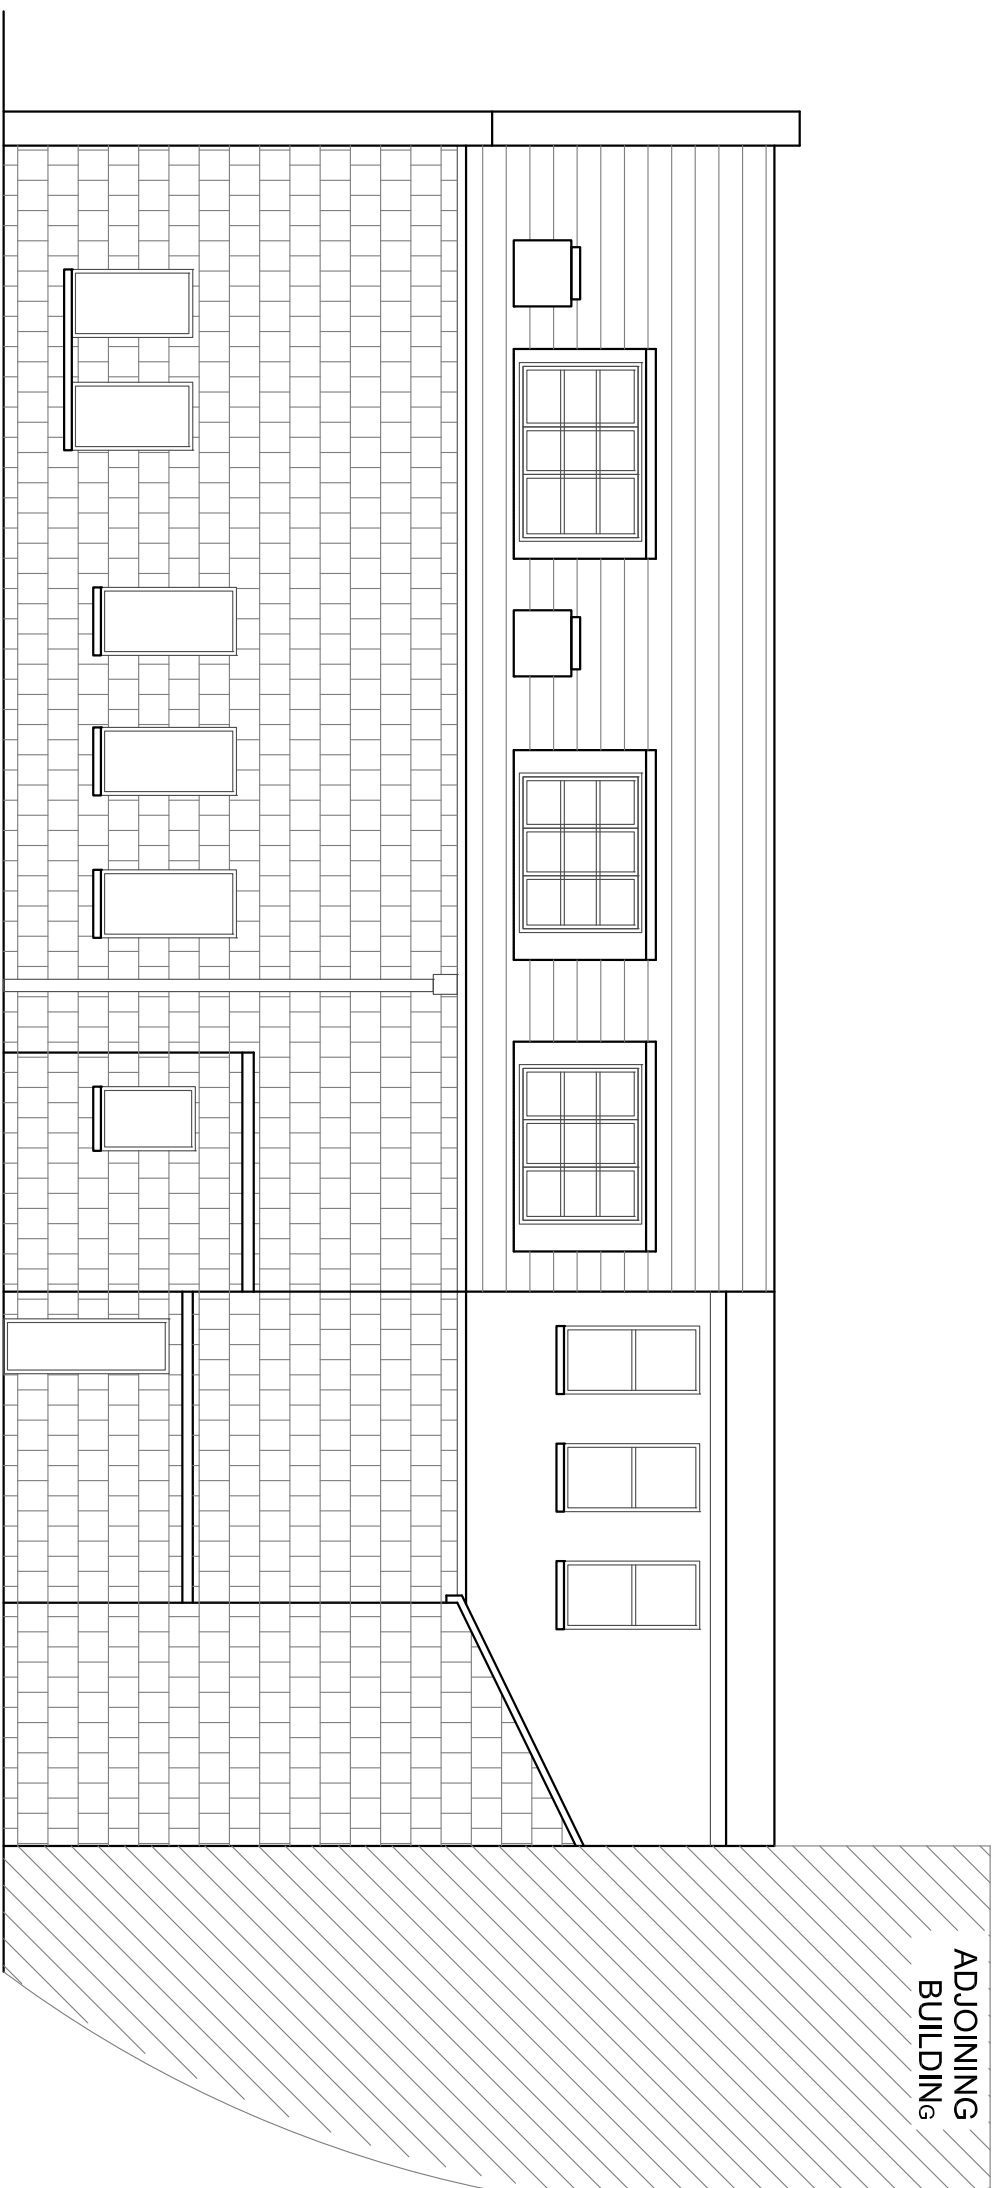

EXISTING REAR ELEVATION

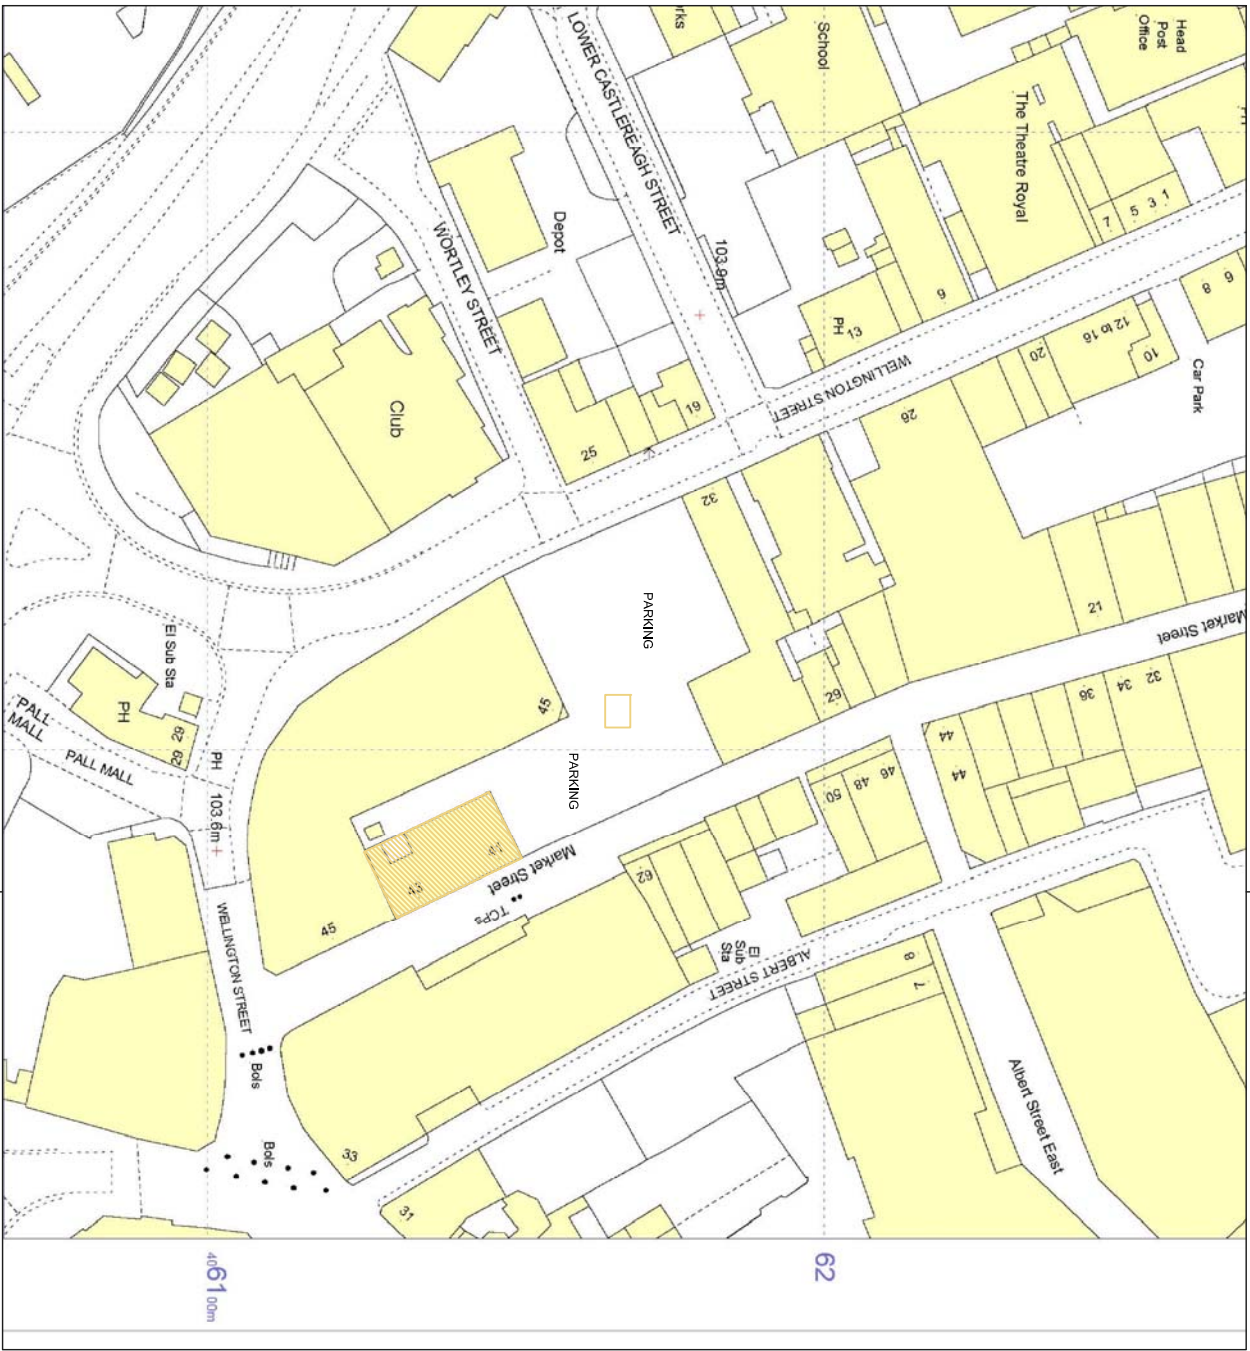

LOCATION PLAN
SCALE=1:250

REVISIONS		DATE
© PLANNING ISSUE		
design studio		
T A M E E R		
10, Essex Parade, Seven Kings, IG3 8BY Ilford, Essex. Fax:020 8590 0022 Fax:020 8590 8868		
PROJECT PROPOSED EXTENSION OF EXISTING PART TWO / THREE STOREY BUILDING TO A FOUR STOREY BUILDING TO HOUSE THREE UPPER FLOORS WITH 9 RESIDENTIAL FLATS ON 39-43 MARKET STREET, BAENSLEY, S70 1SN		
DRAWING EXISTING PLANS ELEVATIONS AND LOCATION PLAN		
CLIENT MR.HANIF TALATI		
DATE	MARCH 2010	SCALE 1 : 100 @A1
DRG NO.	TP/103901	REVISIONS