




Drawing No.	Rev No.
MIG003 -005	A

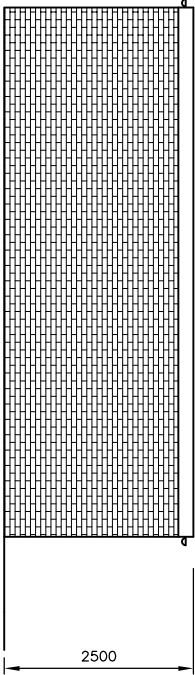


PROPOSED SIDE ELEVATIONS
SCALE 1:100 AT A3

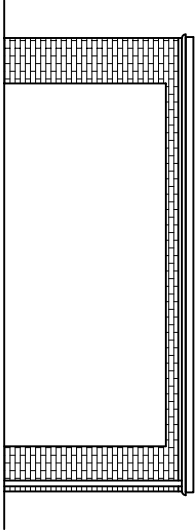

PROPOSED REAR ELEVATION (A)
SCALE 1:100 AT A3

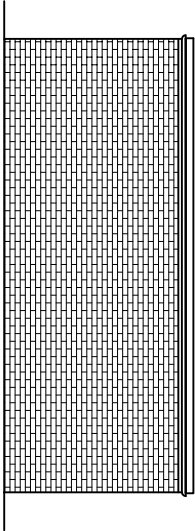

PROPOSED FRONT ELEVATIONS
SCALE 1:100 AT A3

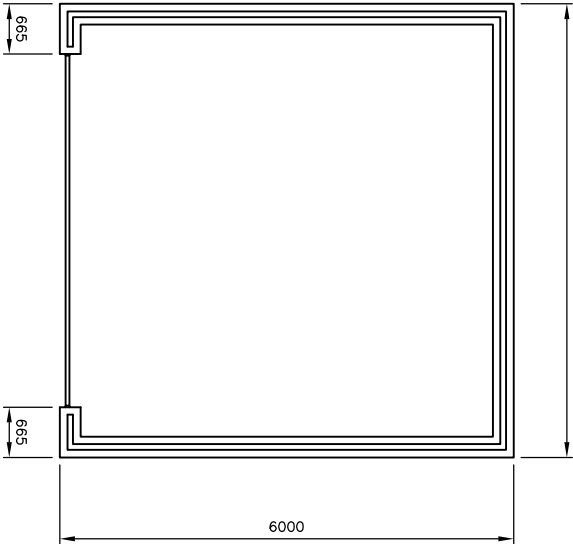

PROPOSED GARAGE PLAN
SCALE 1:100 AT A3

DO NOT SCALE: Contractor to check all dimensions and report any omissions or errors

NOTES

A	Garage now flat roof	JRB			30/01/13
Rev	Description	By	Chk	App	Date

JRB DESIGNS Ltd
1 Saville Road
Cuddworth
Barnsley
S72 8LT
Tel: 01226 383542
Fax: 01226 380078
Mob: 07970 541192
Email: joine@jrbdesigns.co.uk

This drawing is copyright. © Jrbdesigns Ltd.

Client

MR I GRUMET

Drawing Title

PROPOSED PLANS GARAGE

Address

108 WOOD WALK
WOMBWELL
BARNSLEY

Project Title:

PROPOSED DETACHED GARAGE

Purpose of Issue:

PLANNING

Drawing Status

FIRST ISSUE

Scale at A3 AS SHOWN	Drawn By JRB	Date 31/05/2012	
Checked By	Date 31/05/2012	Approved By	Date 31/05/2012
Project No. MIG003	Drawing No. 005		Revision A

APPROVAL ☒ INFORMATION ☐ TENDER ☐ CONTRACT ☐ CONSTRUCTION ☐