


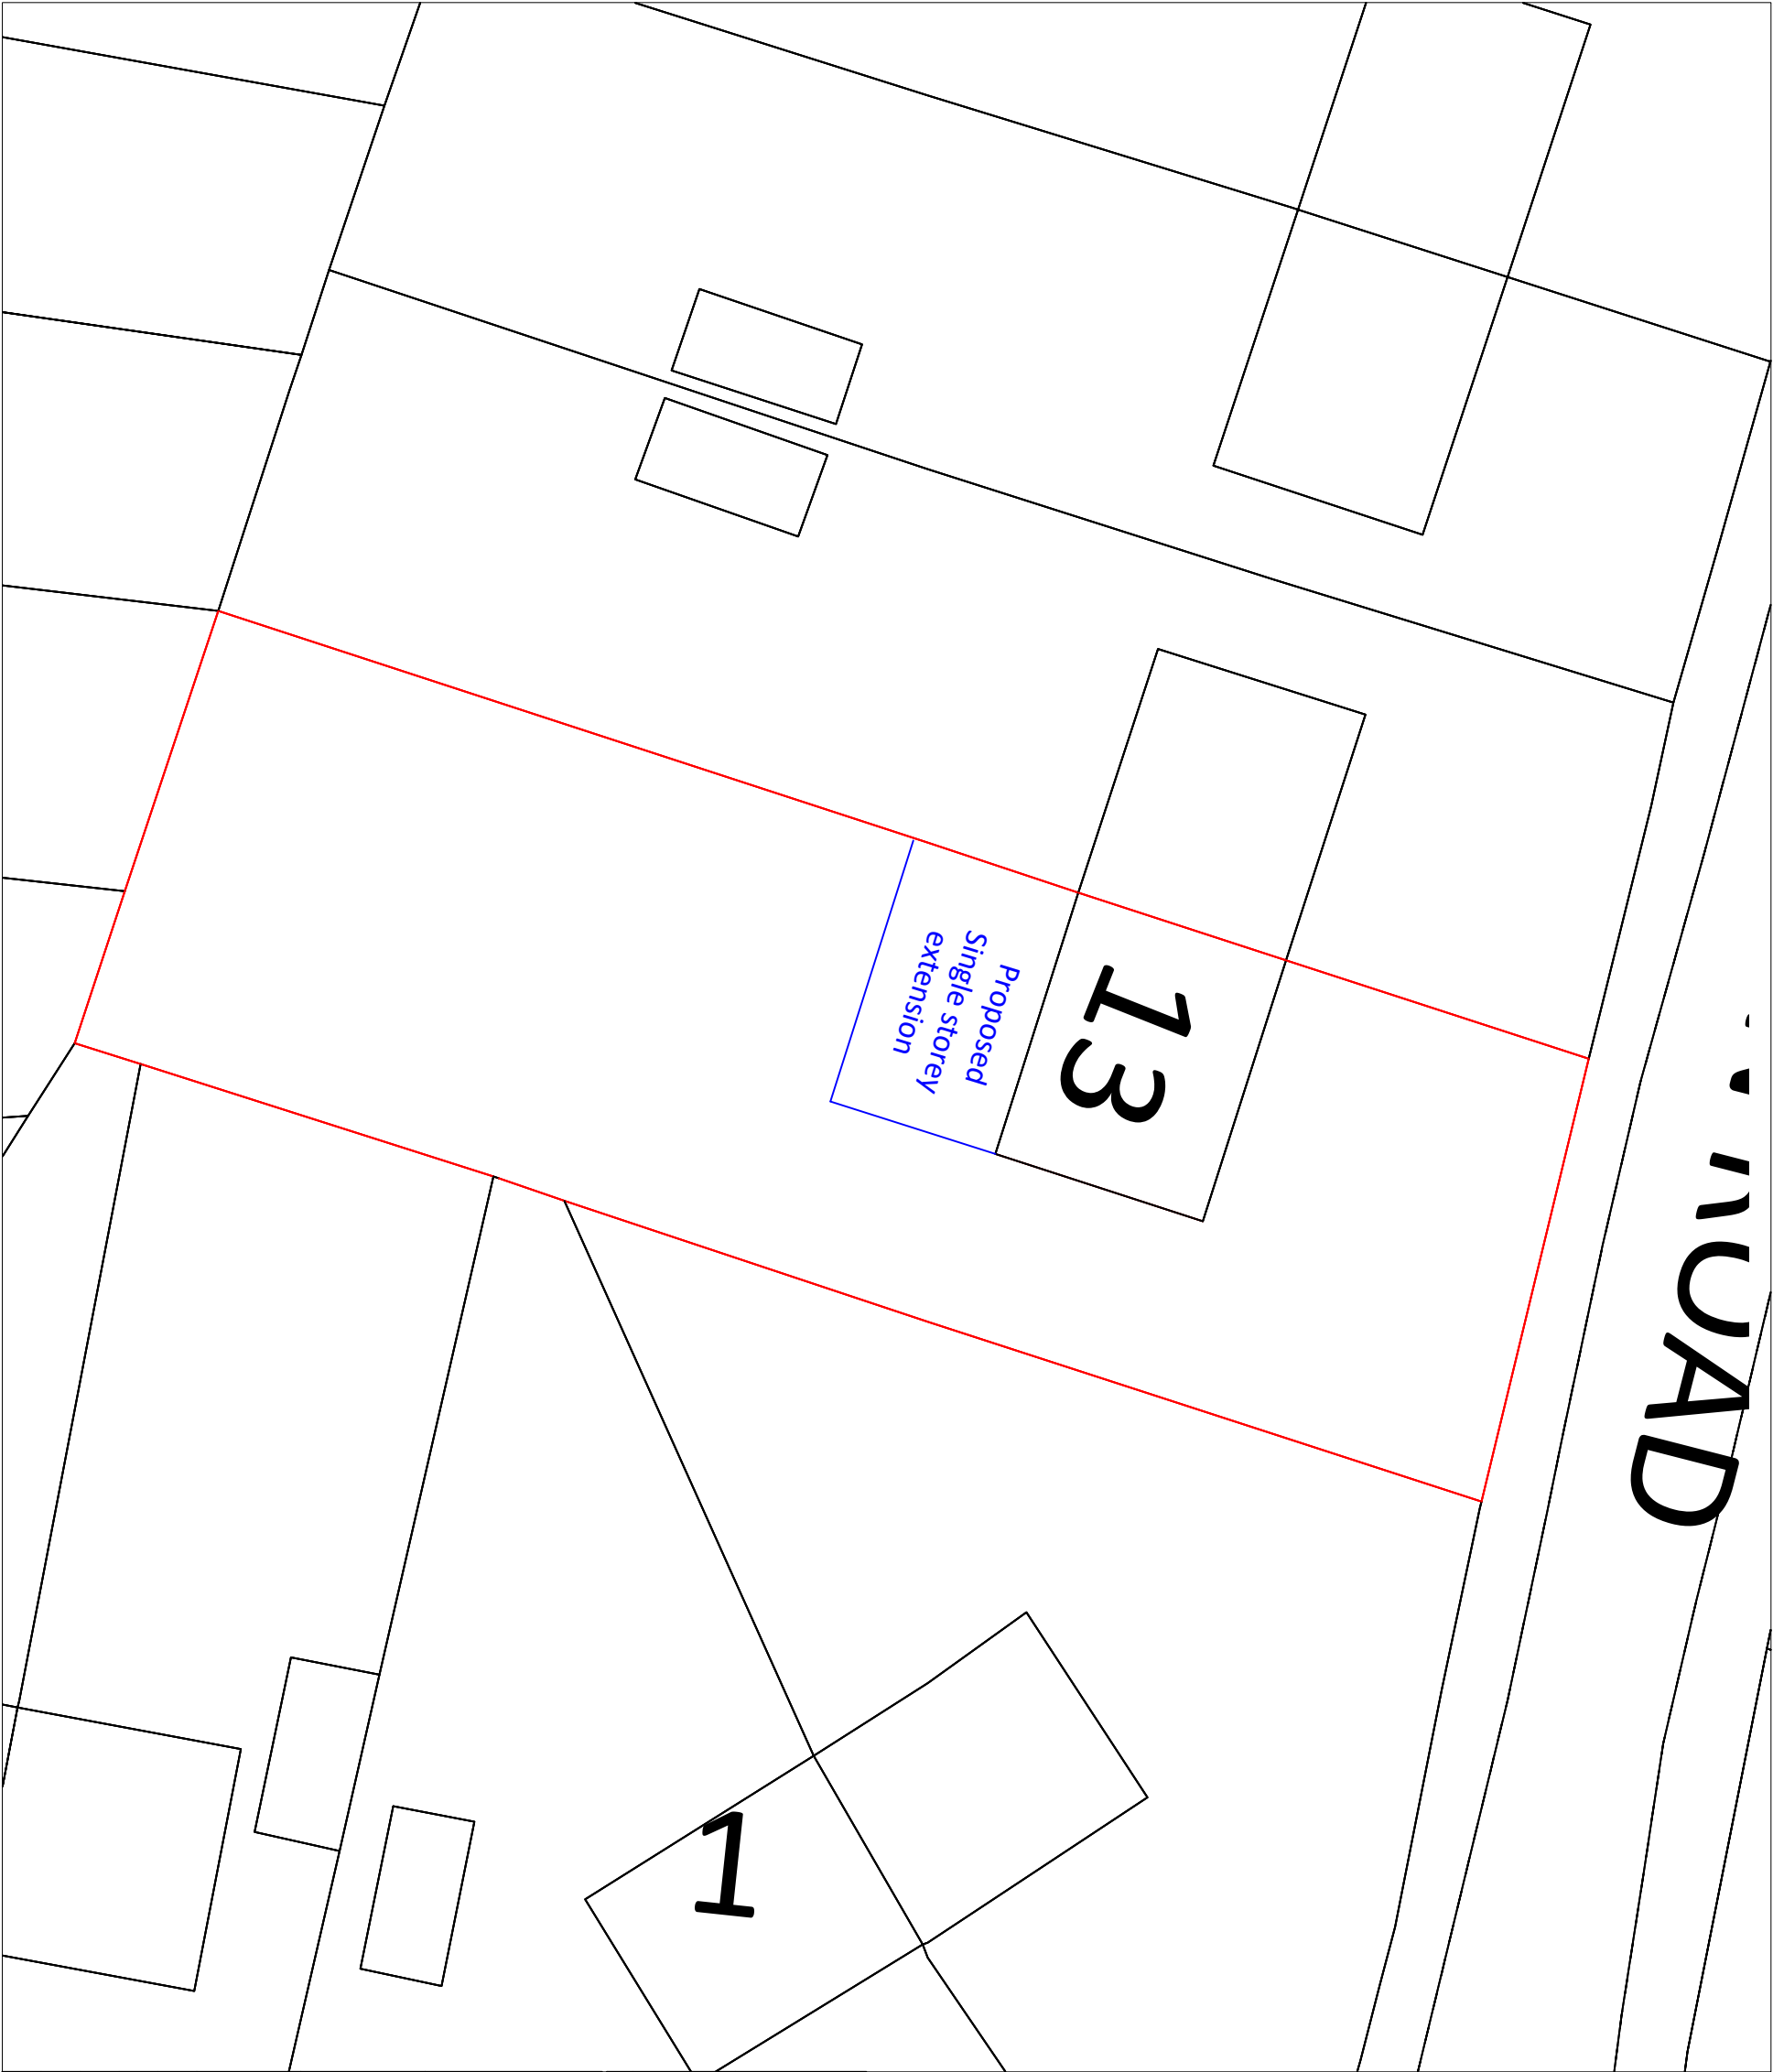

No scale measurements to be taken from this drawing Site dimensions to be taken before commencing any work. Any discrepancies to be notified to Contract Administrator prior to commencement of works. All work and materials to be in accordance with Statutory Requirements and any discrepancies to be brought to the attention of CBA Ltd.	
This drawing is the property of CBA Ltd. Copyright is reserved by them and the drawing is issued on the condition that it is not copied, reproduced, retained or disclosed to any unauthorized person(s), either wholly or in part without their consent in writing.	
Revision Details:	
CBA CHRIS BAKER ASSOCIATES LTD CHARTERED BUILDING SURVEYORS	33 Lindhurst Ro: Barnsley South Yorkshire S71 3DB CB.CBA@outlook.c
13 BUXTON ROAD BARNSELEY SOUTH YORKSHIRE S71 3SN	
Drawing Title:	
PROPOSED SITE PLAN	
Drawn By: LEK	
Date: 10.04.14	
Scale: 1:200 on A3	
Drawing No: LK/Gen/Emb/D-001	
Revision:	