


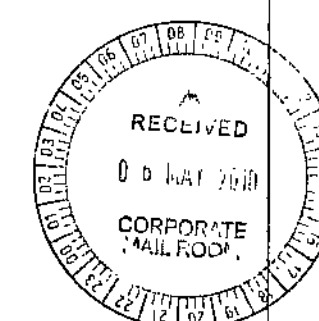
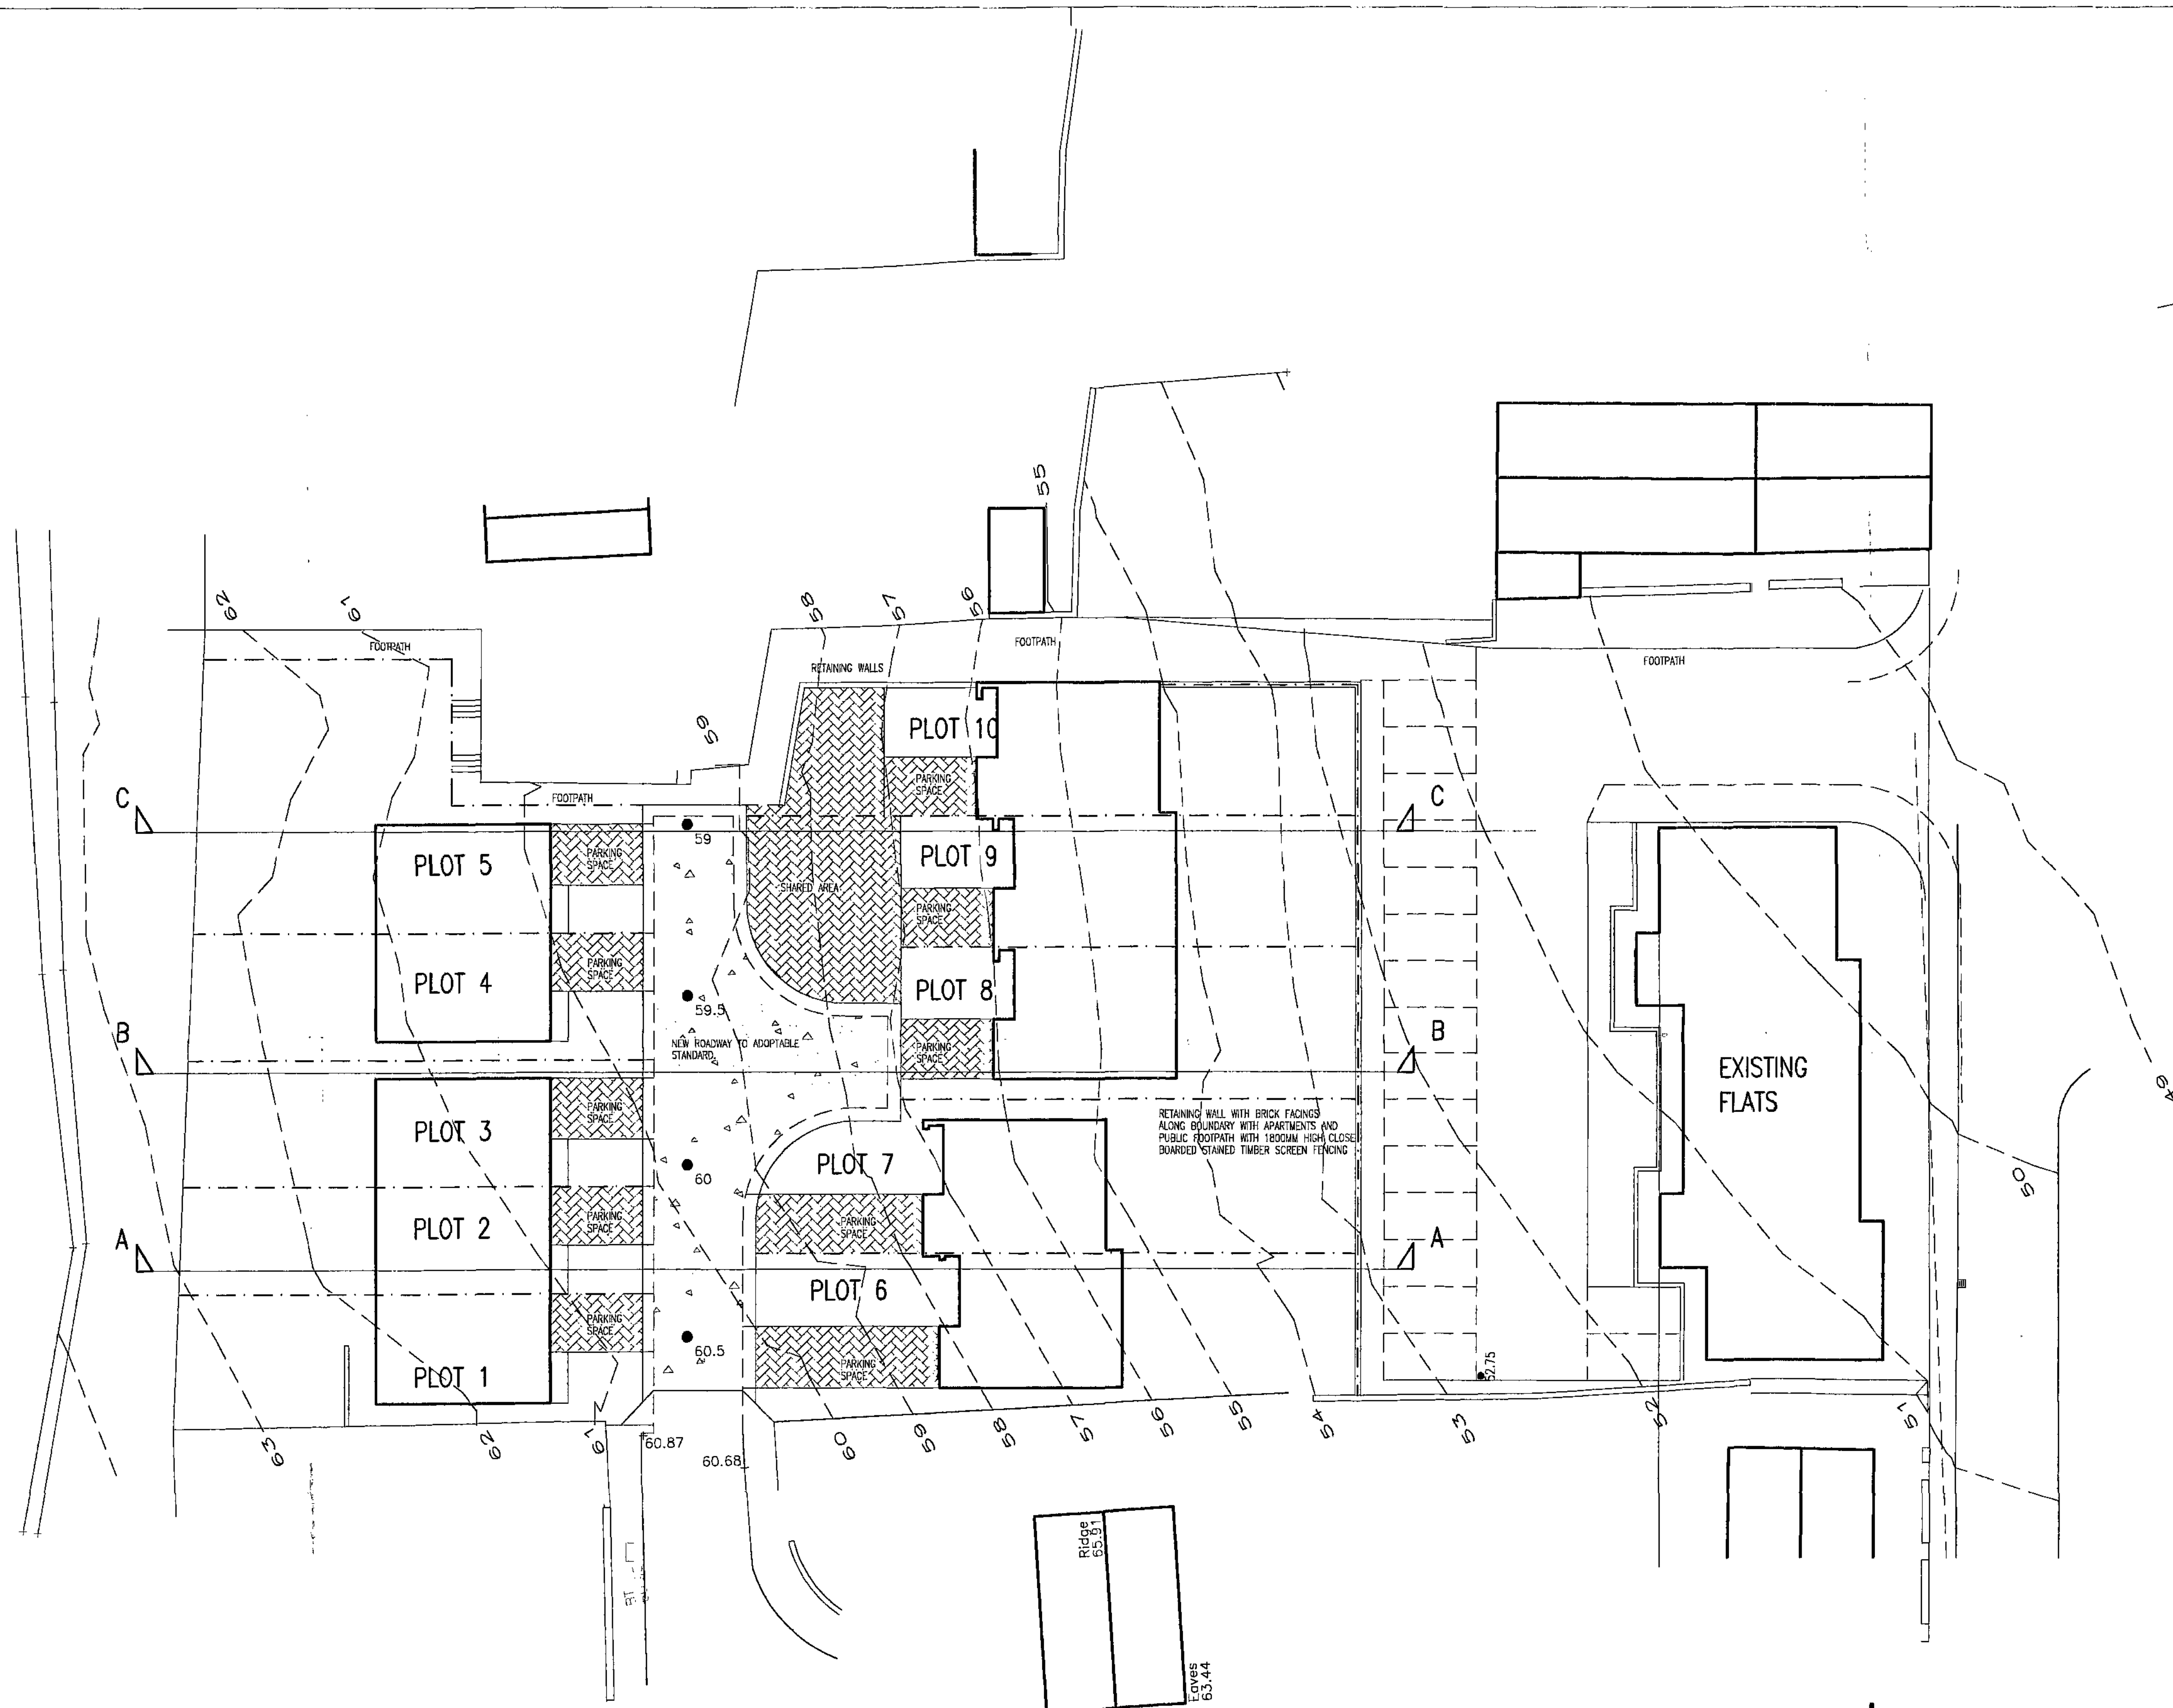
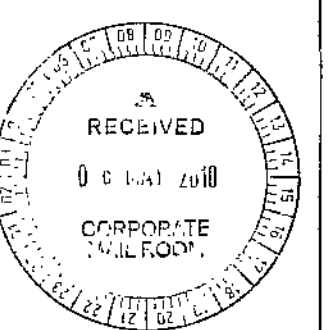


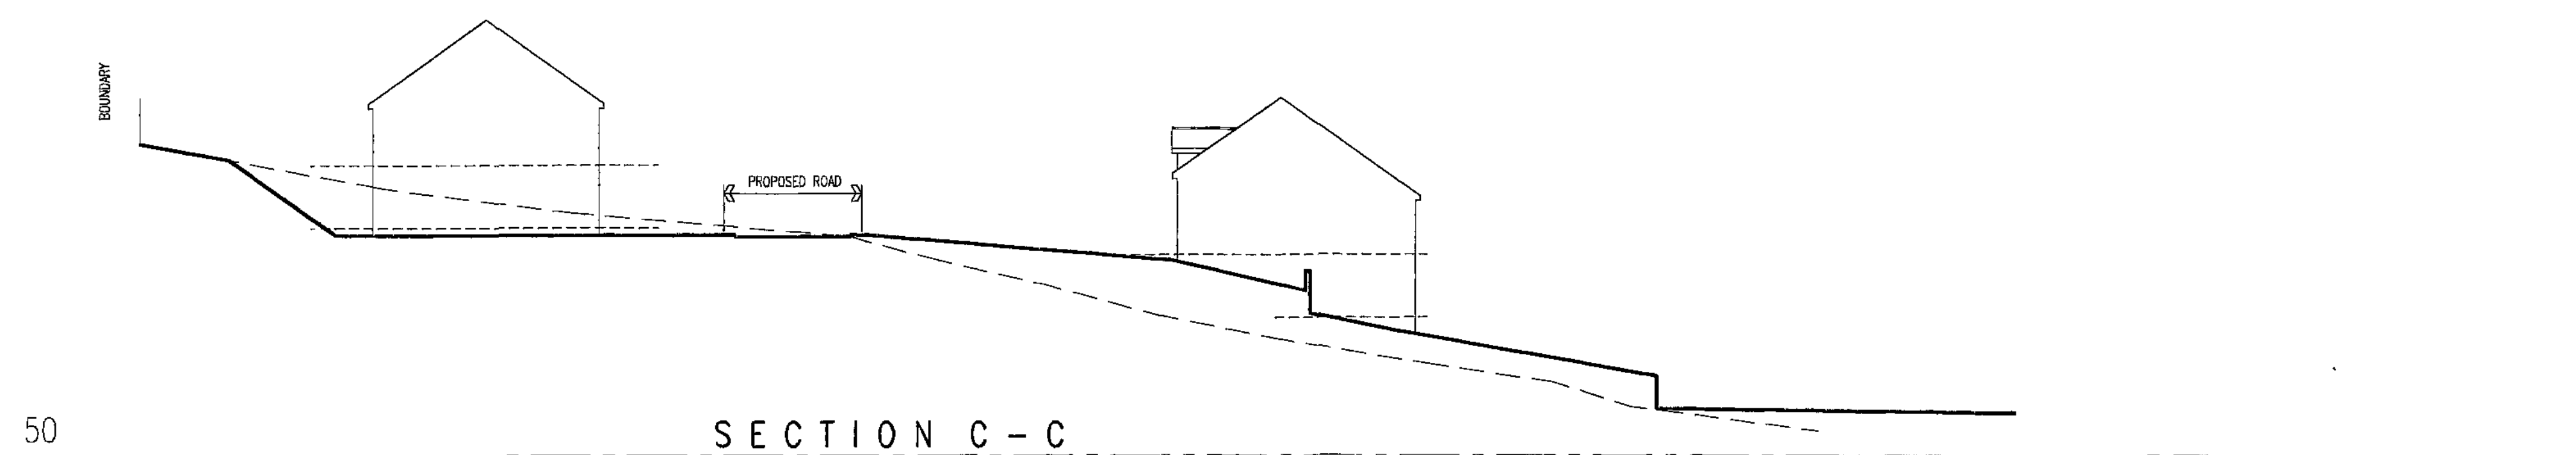

White Agus Partnership 128B, NEW ROAD, STAINCROSS, BARNSELEY, S75 6PP PHONE/FAX: 01228 218839/208482 E-mail: agus@btinternet.com			CHARTERED SURVEYORS AND BUILDING DESIGN CONSULTANTS		
Project: PROPOSED DEVELOPMENT NEW ROAD, STAINCROSS, BARNSELEY			Client: DJJR DEVELOPMENTS		
Drawing Title: SITE SECTIONS			Date: MAY 2005		Scale: 1:200
Ref: 03-75			Dwg. No: 106		Rev.
Date	Suffix	Description	Date	Suffix	Description

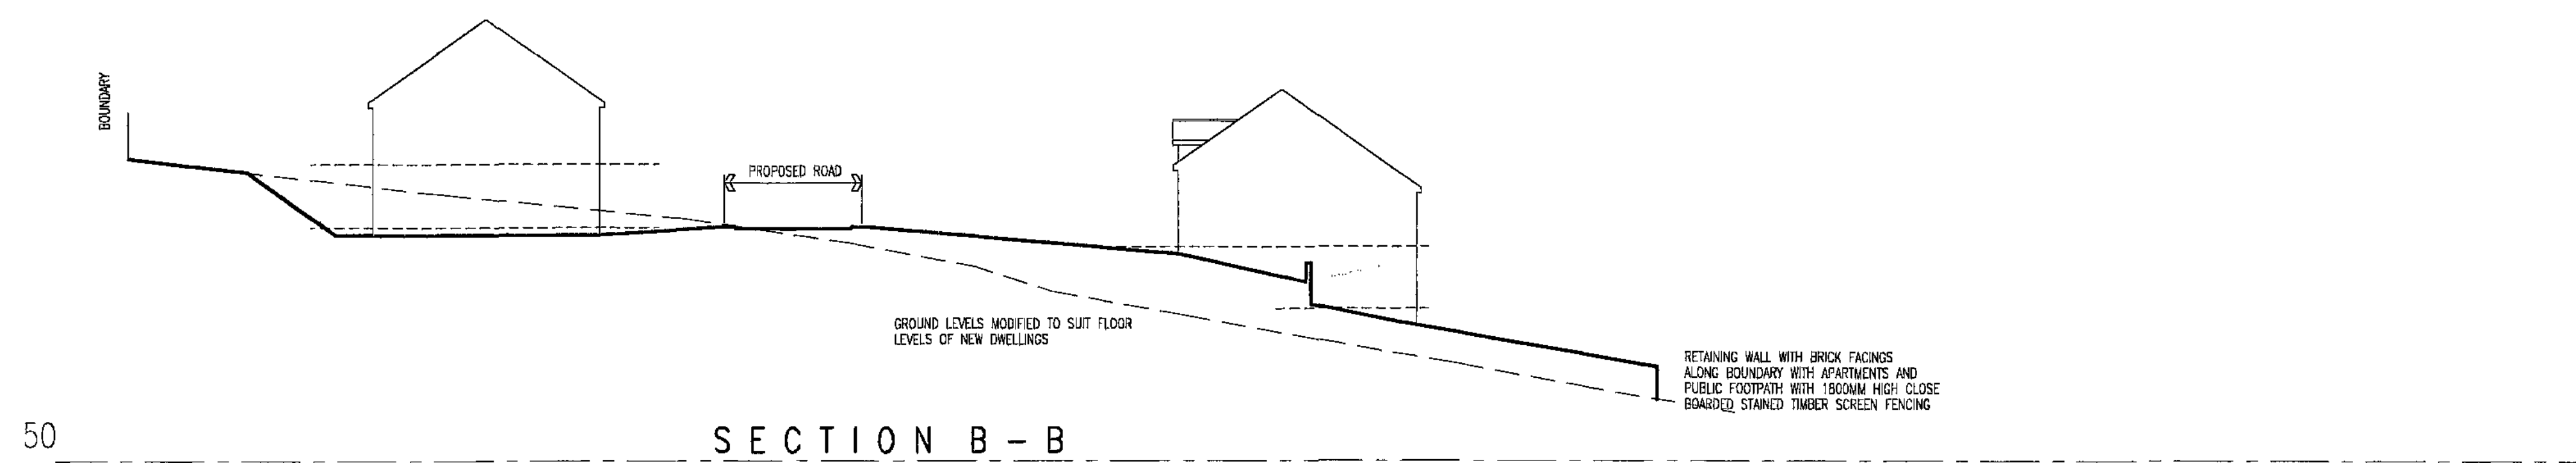

White Agus Partnership			1289, NEW ROAD, STAINCROSS, BARNLEY, S75 6PP CHARTERED SURVEYORS AND BUILDING DESIGN CONSULTANTS			PHONE/FAX 01228 218639/208482 E mail: agus@btinternet.com			
Project: PROPOSED DEVELOPMENT NEW ROAD, STAINCROSS, BARNLEY						Client: DJJR DEVELOPMENTS			
Drawing Title: SITE SECTIONS						Date: MAY 2005		Scale: 1:200	
Ref: 03-75						Dwg. No. 107		Rev.	
Date	Suffix	Description	Date	Suffix	Description				

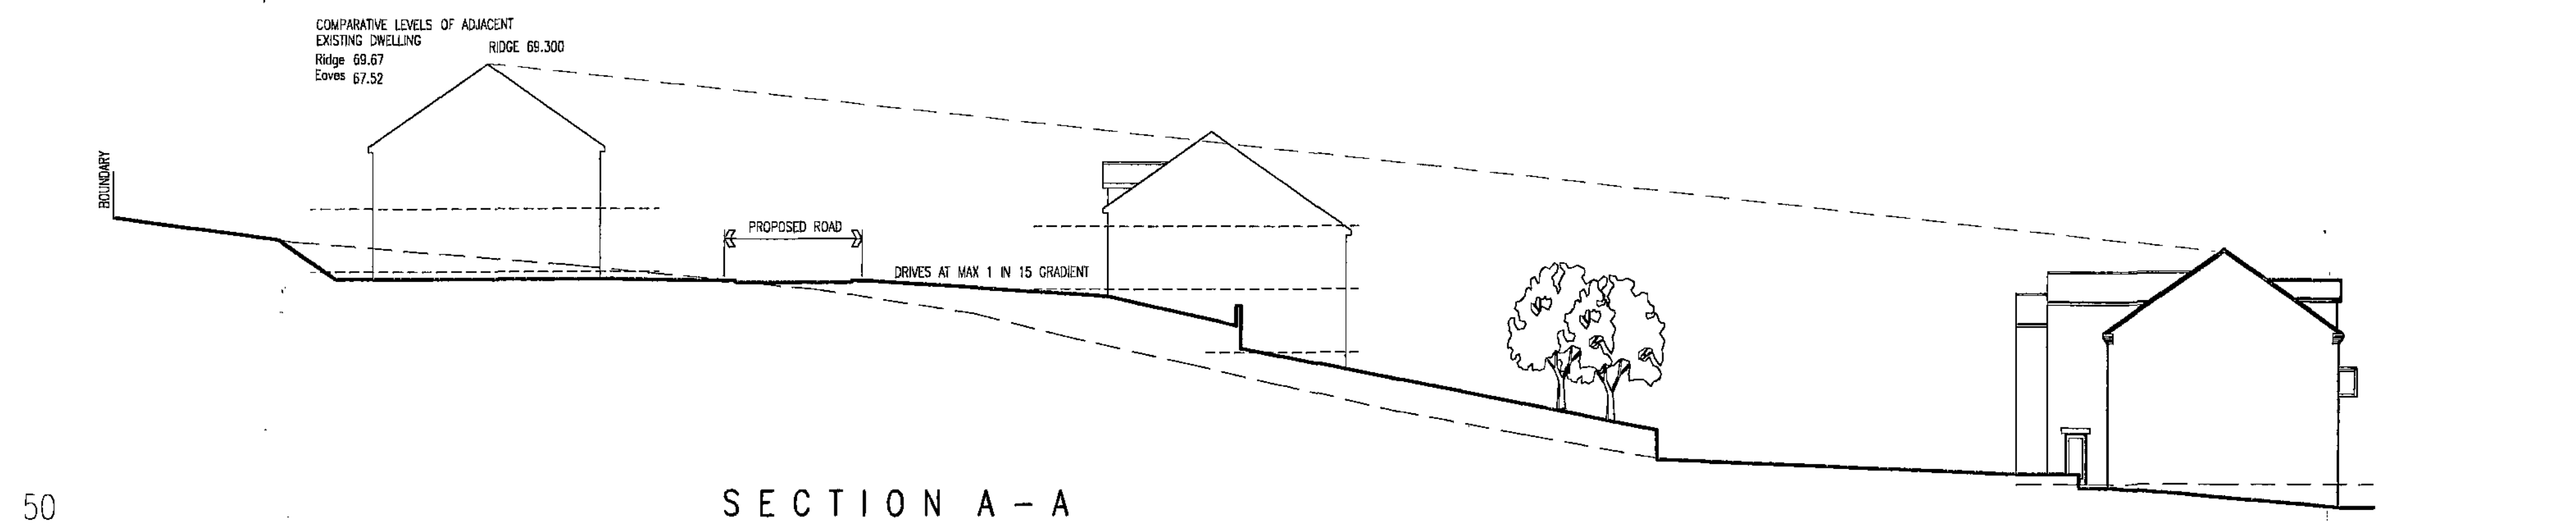


SOUTH ELEVATION
(FROM PROPOSED ROAD)




NORTH ELEVATION





WEST ELEVATION

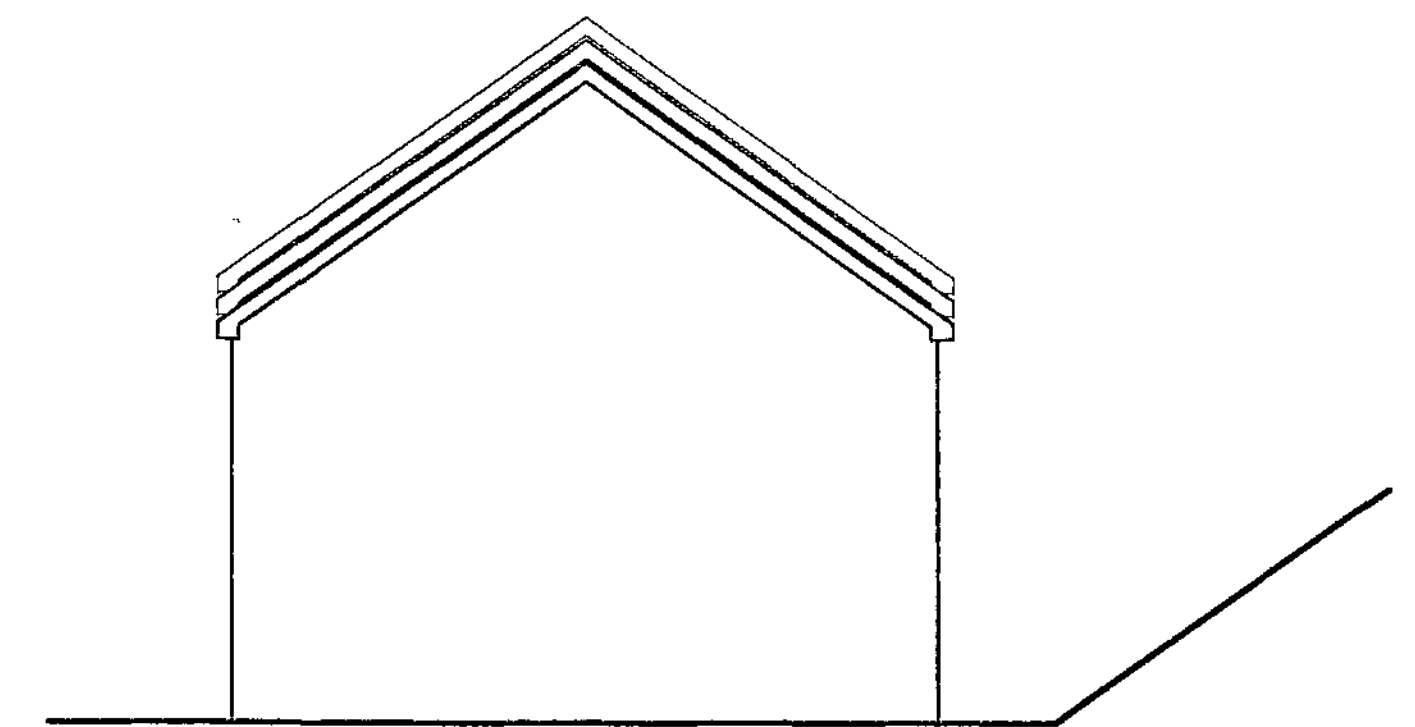


EAST ELEVATION

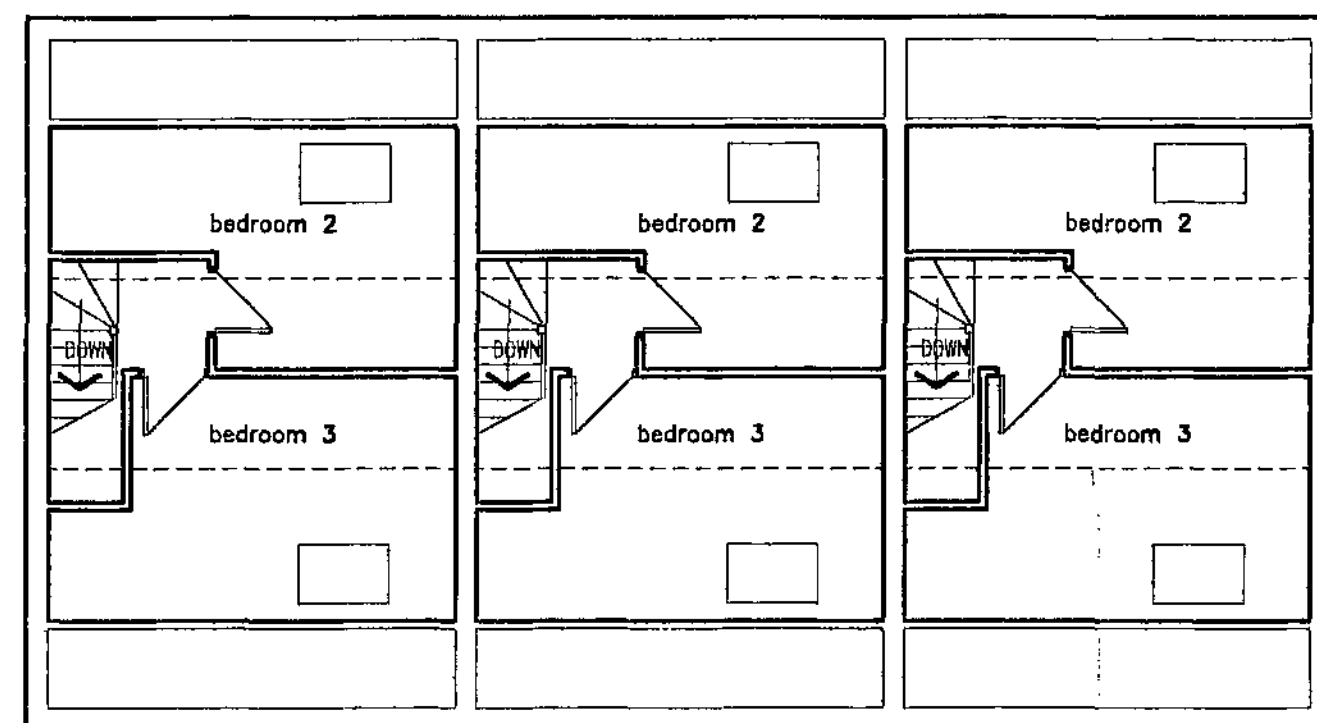



SECOND FLOOR PLAN

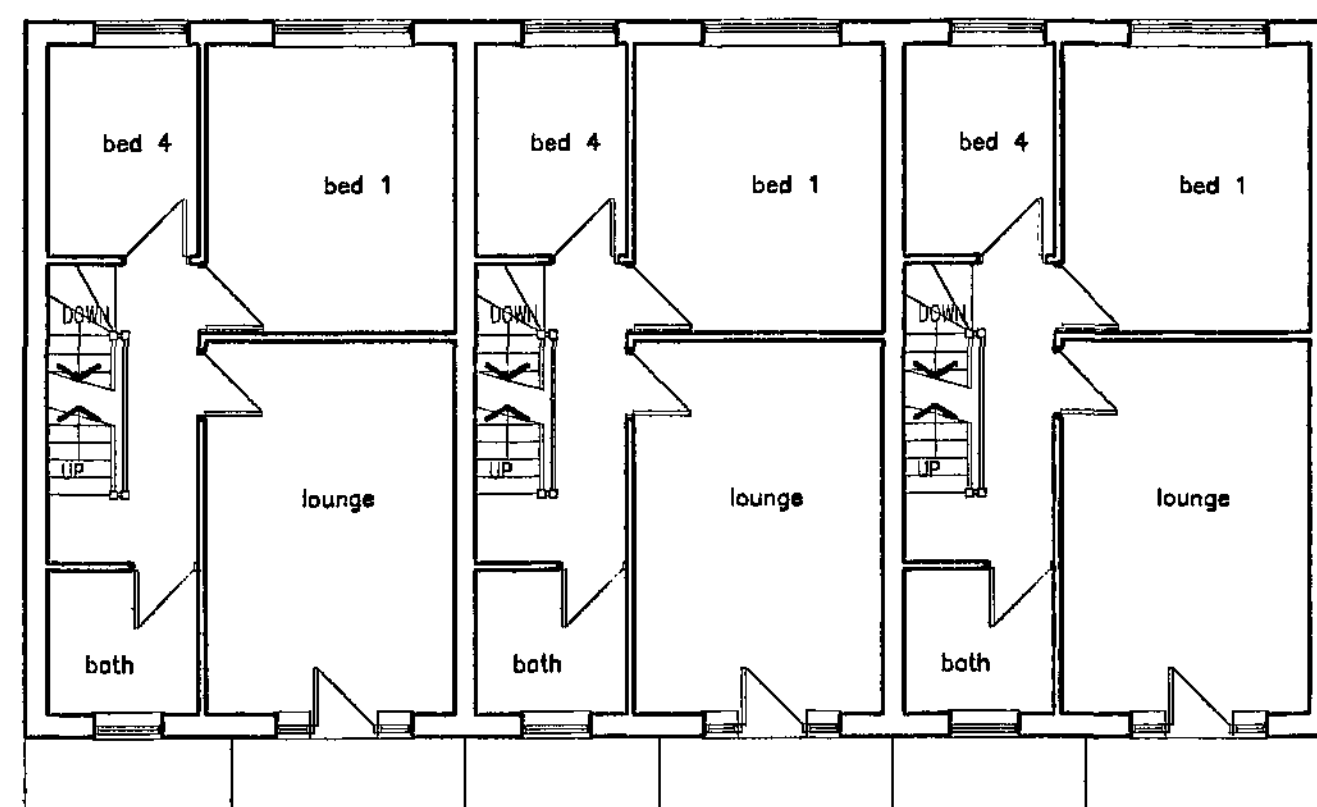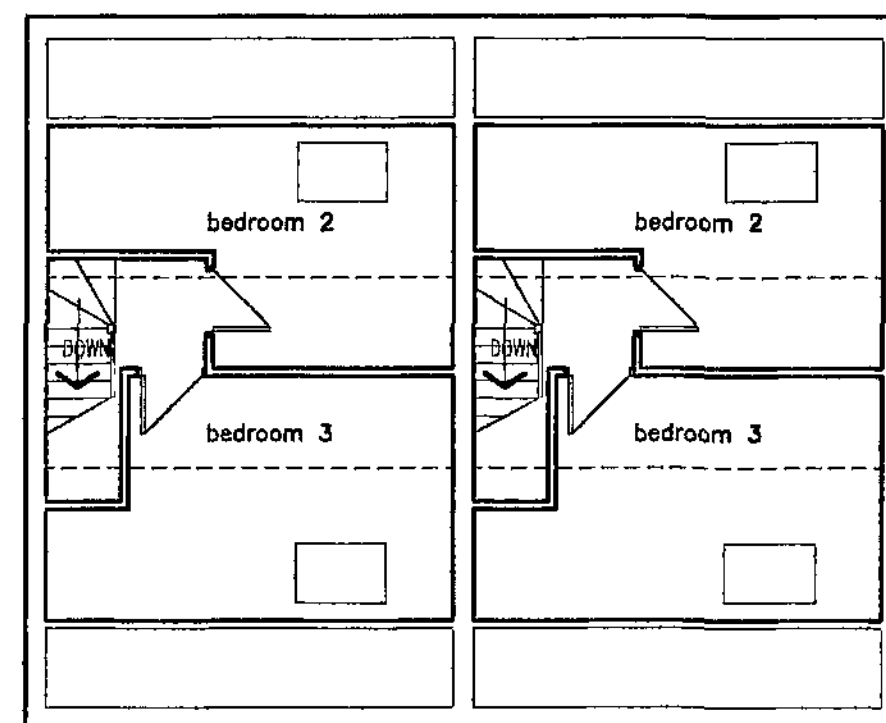

FIRST FLOOR PLAN

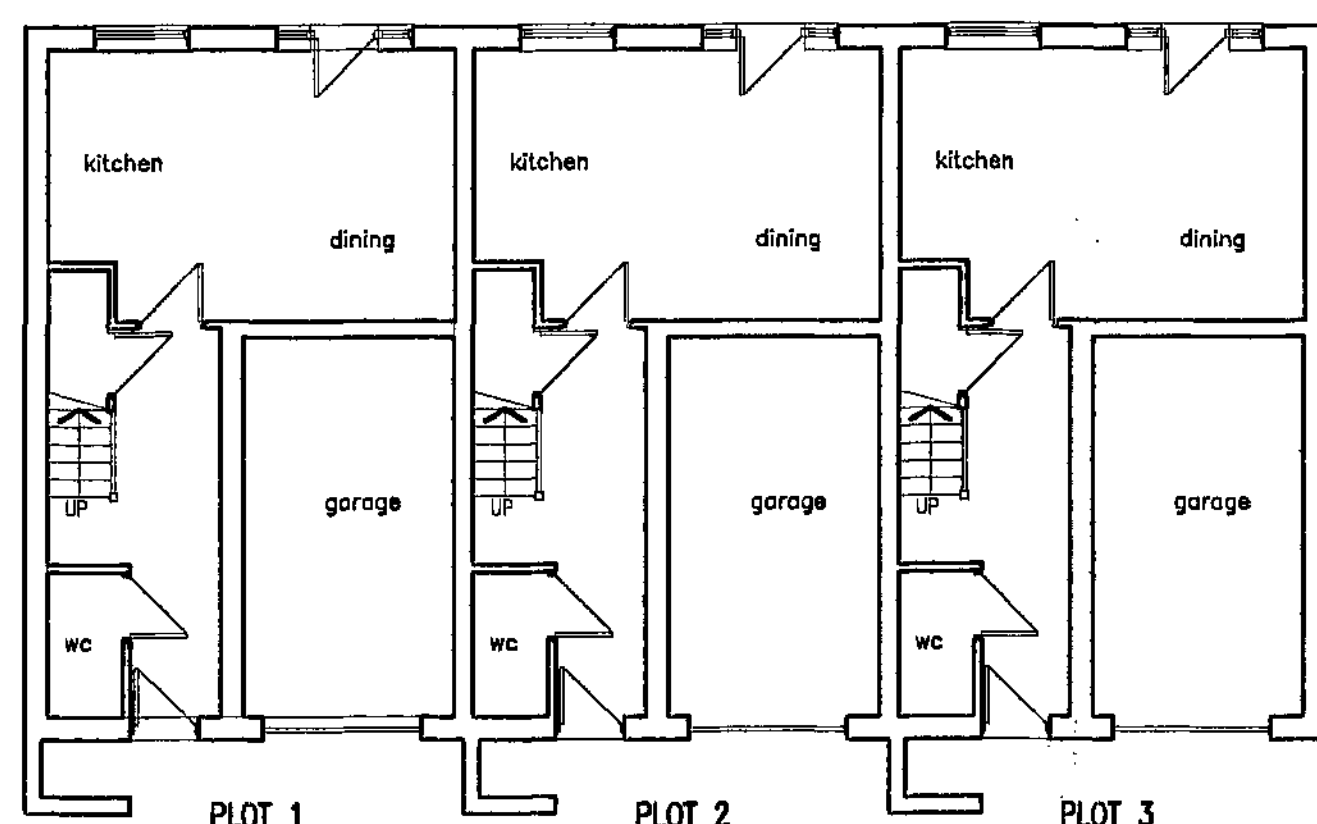


GROUND FLOOR PLAN

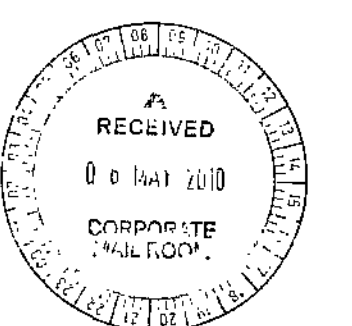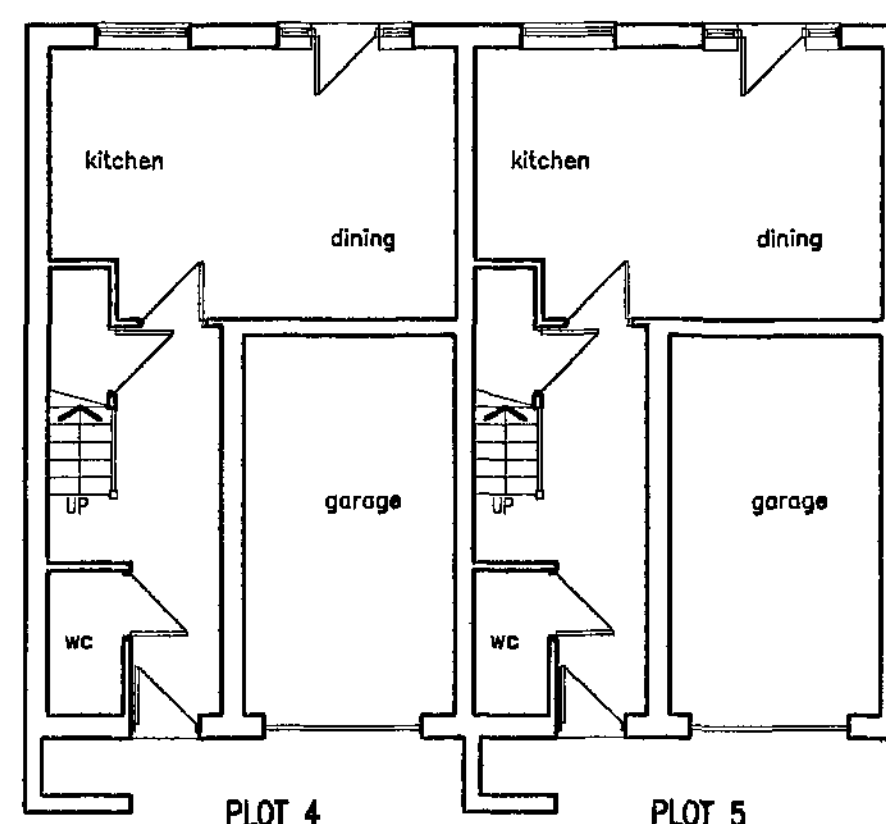

White Agus Partnership 128B, NEW ROAD, STAINCROSS, BARNSELEY, S75 6PP CHARTERED SURVEYORS AND BUILDING DESIGN CONSULTANTS			PHONE/FAX: 01226 218638/208462 E mail: agus@btinternet.com		
Project: RESIDENTIAL DEVELOPMENT LAND AT NEW ROAD STAINCROSS			Client: DJR PROPERTIES LTD		
Drawing Title: PLOTS 1-5 PLANS AND ELEVATIONS			Date: MAY 2005	Scale: 1:100	Ref: 03-75
Date	Suffix	Description	Date	Suffix	Description




NORTH ELEVATION
(FROM PROPOSED ROAD)

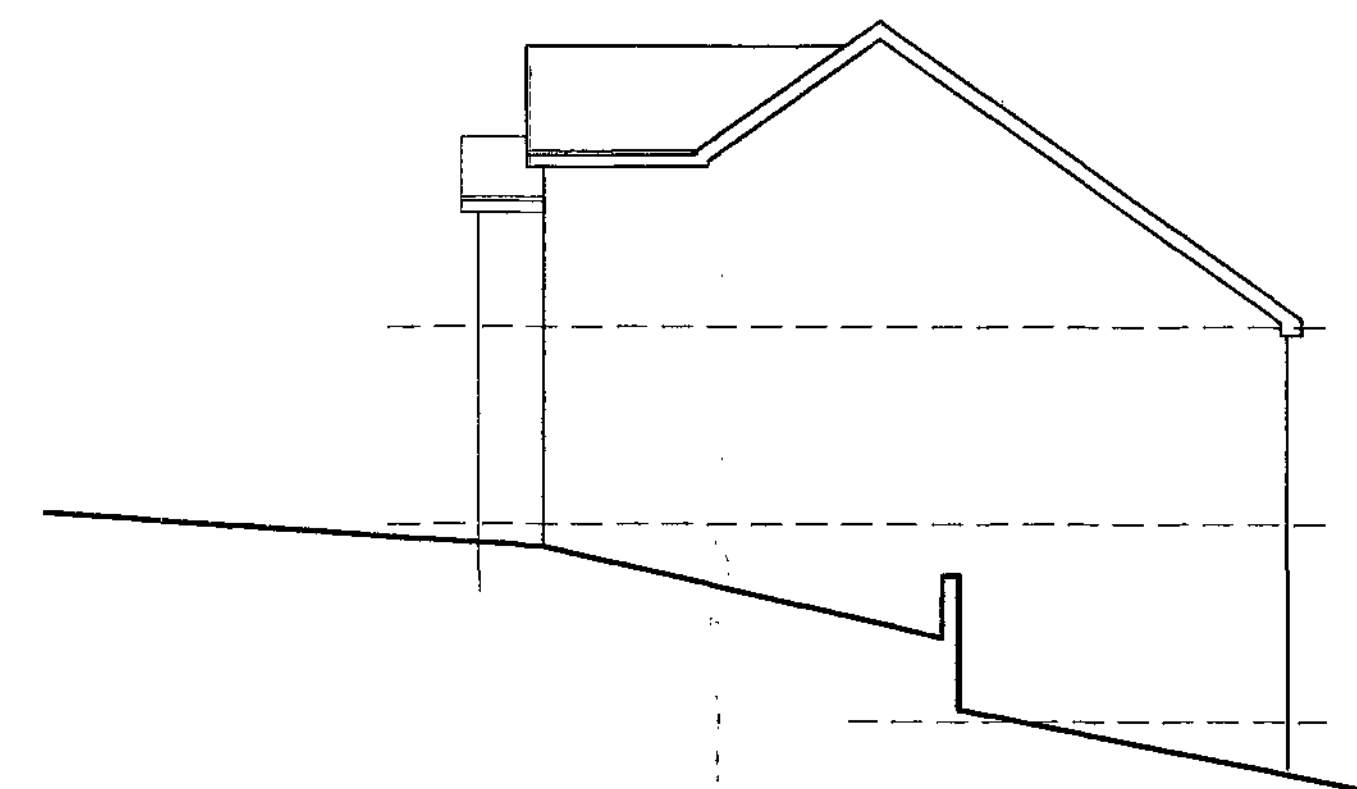


WEST ELEVATION




SOUTH ELEVATION
(FROM APARTMENTS)

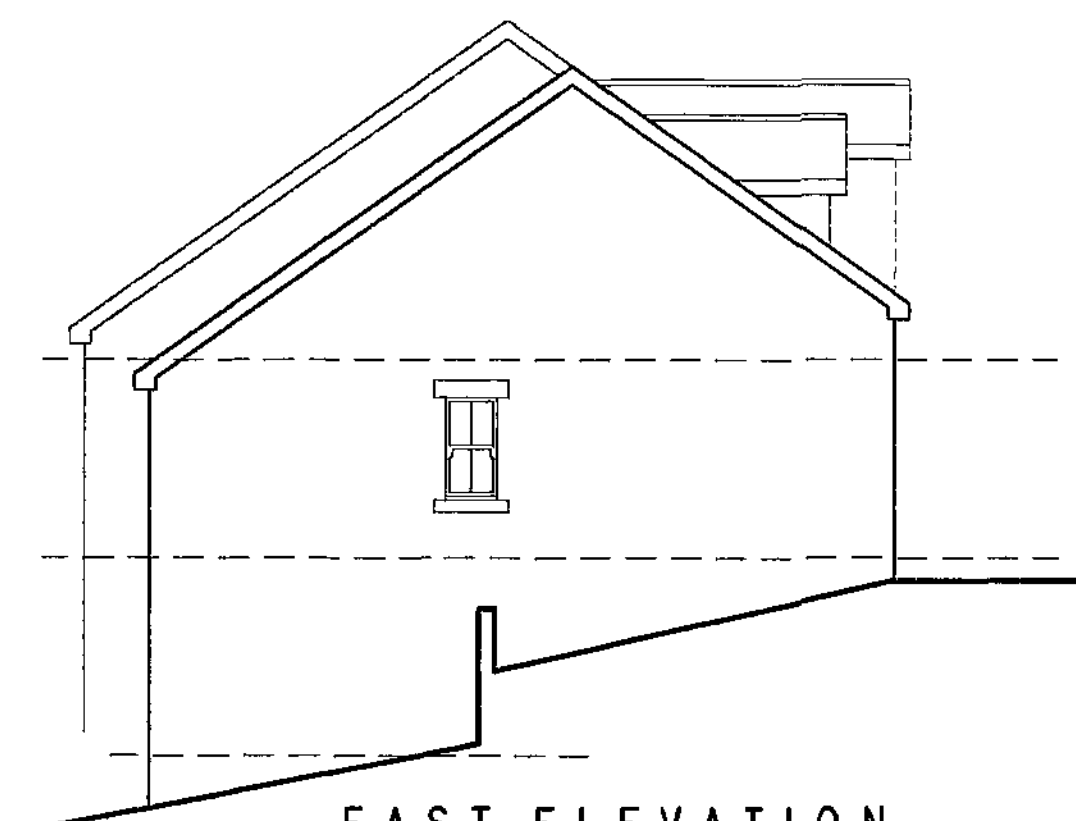


EAST ELEVATION

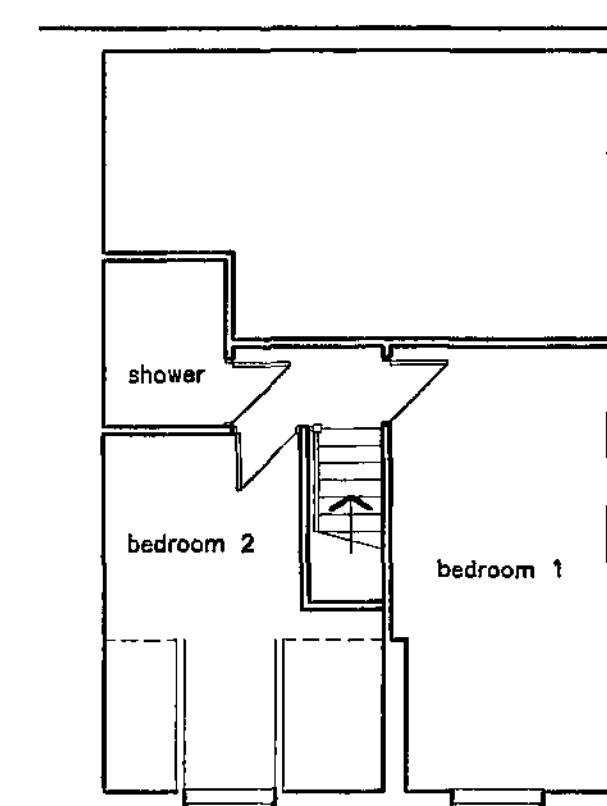


FIRST FLOOR PLAN

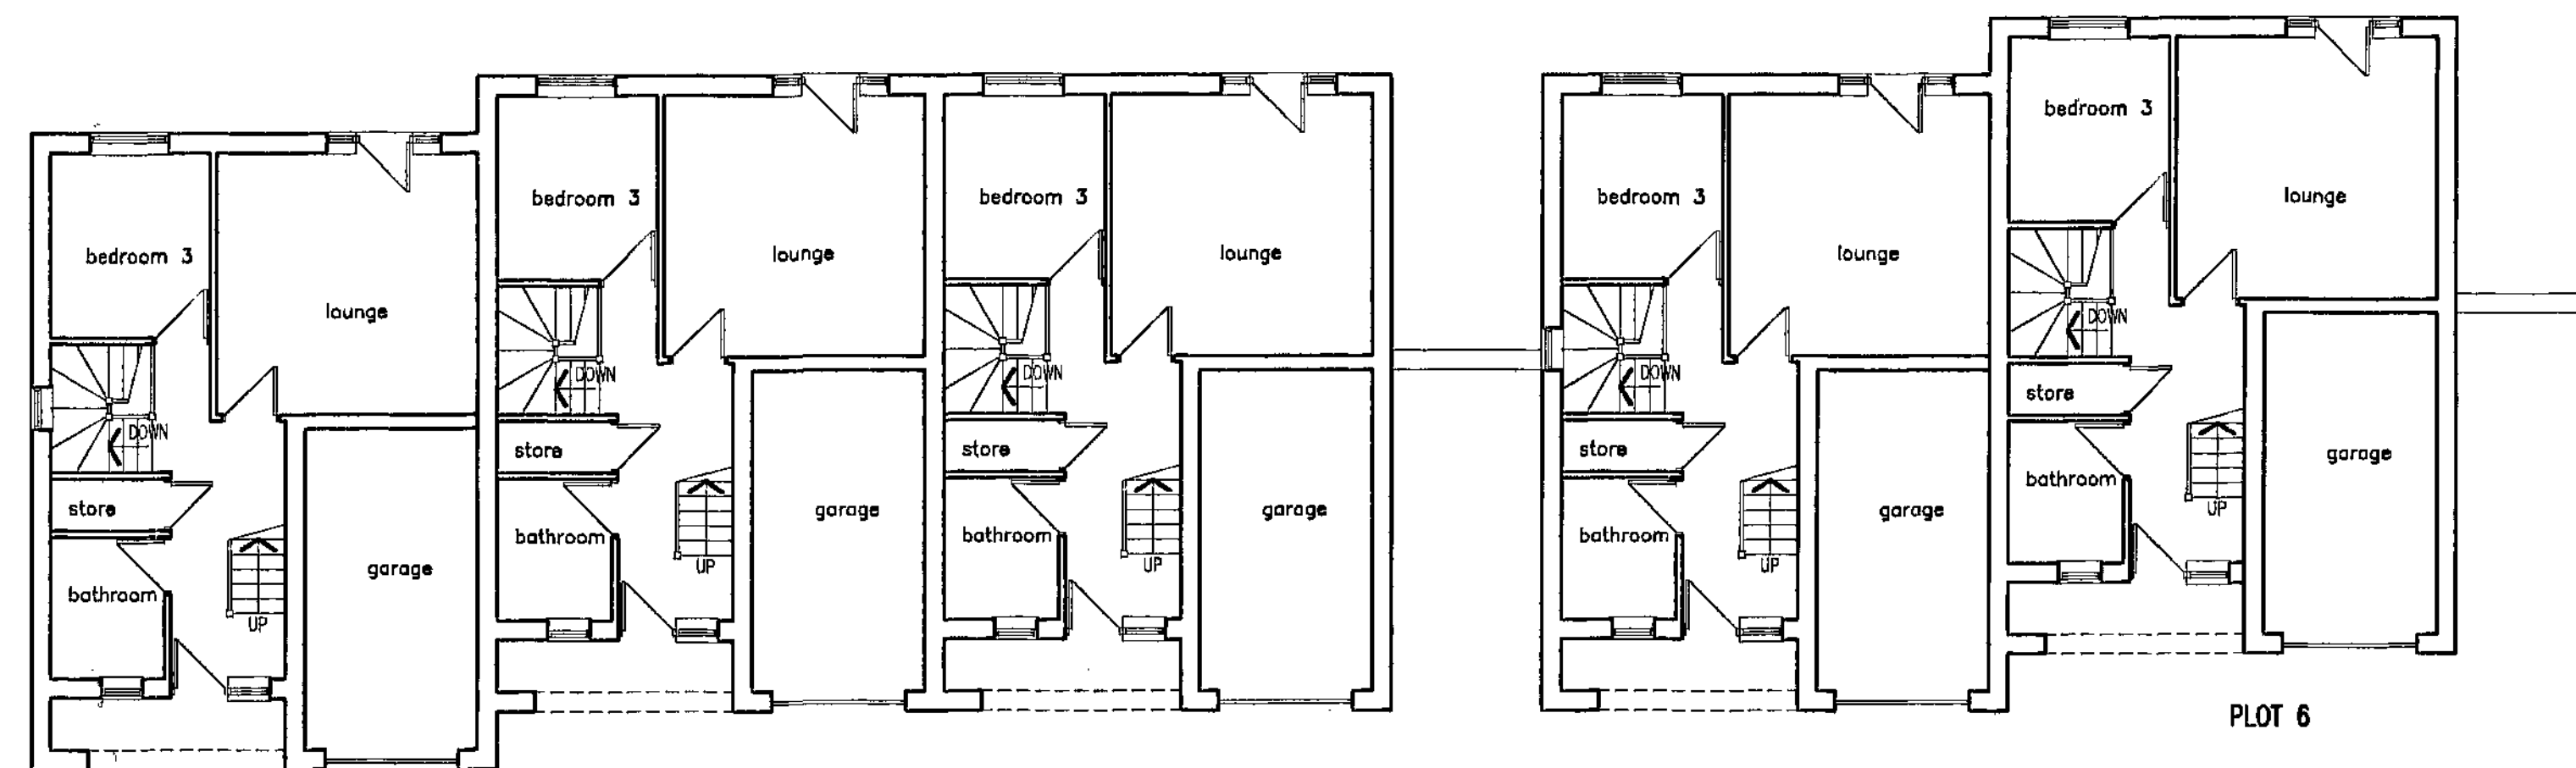

UPPER GROUND FLOOR PLAN

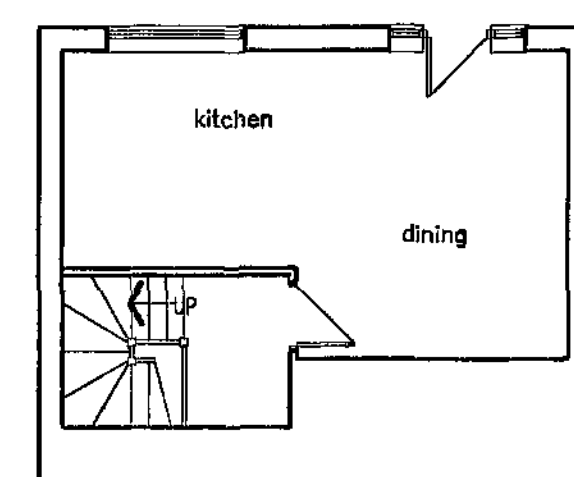

LOWER GROUND FLOOR PLAN

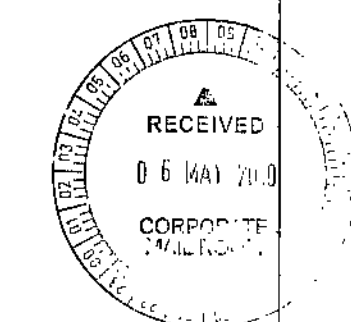

White Agus Partnership			128B, NEW ROAD, STAINCROSS, BARNSELY, S75 6PP CHARTERED SURVEYORS AND BUILDING DESIGN CONSULTANTS			PHONE/FAX: 01228 218839/208482 E mail: agus@btinternet.com		
Project. RESIDENTIAL DEVELOPMENT LAND AT NEW ROAD STAINCROSS					Client. DJJR PROPERTIES LTD			
Drawing Title. PLOTS 6-10 PLANS AND ELEVATIONS					Date. MAY 2005		Scale. 1:100	
					Ref. 03-75	Dwg. No. 109	Rev. 	
Date	Suffix	Description		Date	Suffix	Description		