
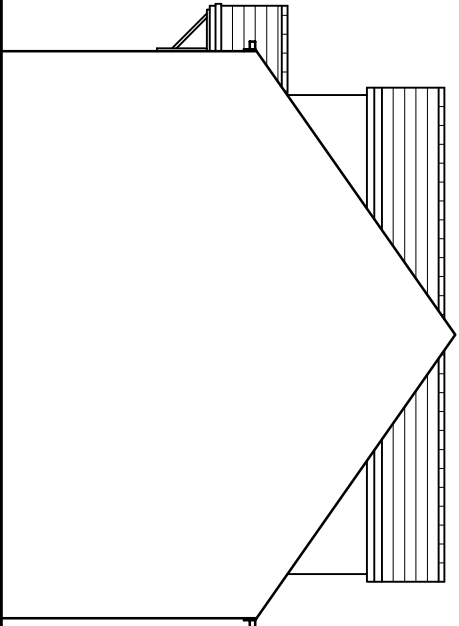


STEPHEN A. WELCER.
Architectural Technician and Surveyor.
217, Wakefield Road.
Normanton.
Wakefield.
WF6 1BP.
West Yorkshire.

Tel. 01924 890012.
Mob. 07989 964611.
e-mail. stevewelcer@btinternet.com.


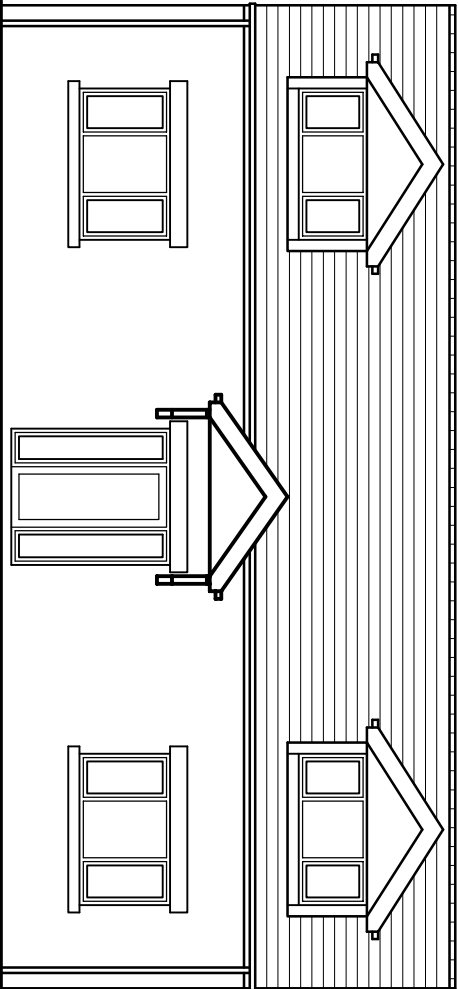


Front Elevation.

Side Elevation.

as Existing.

as Existing.

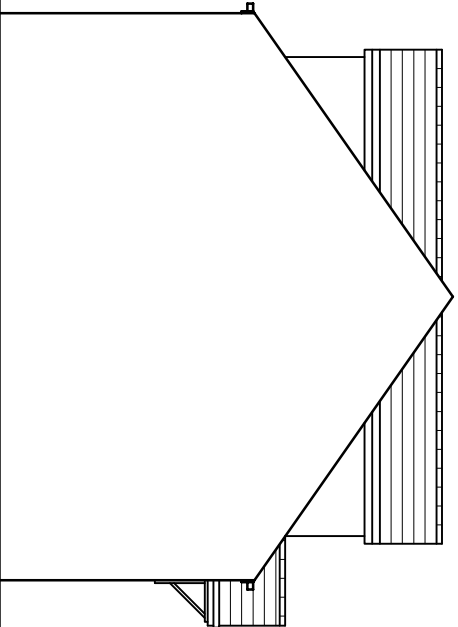
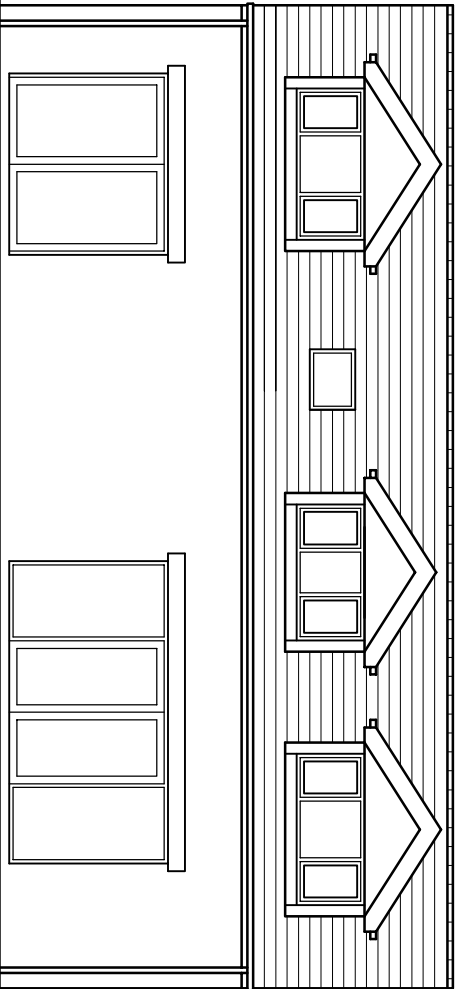


Rear Elevation.

Side Elevation.

as Existing.

as Existing.

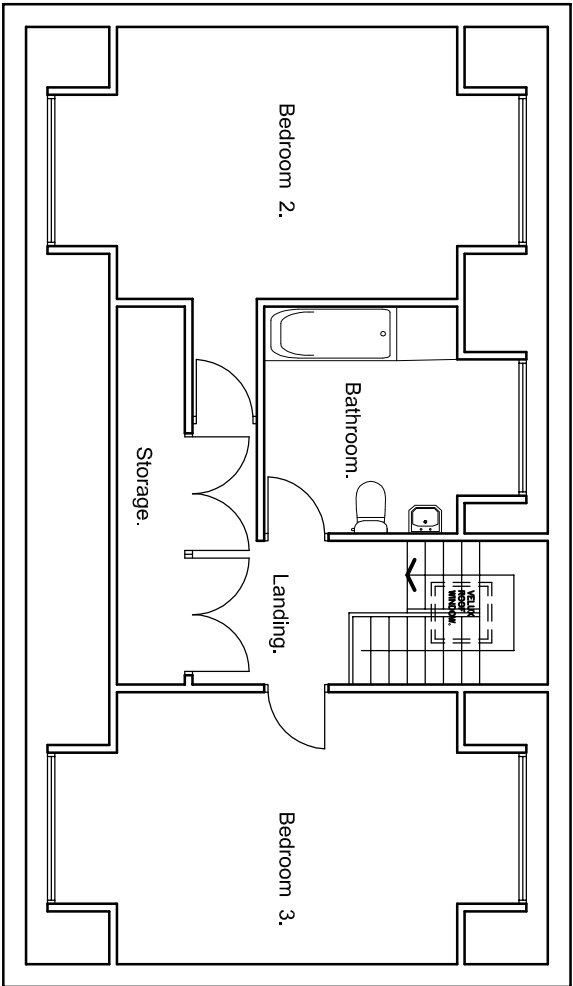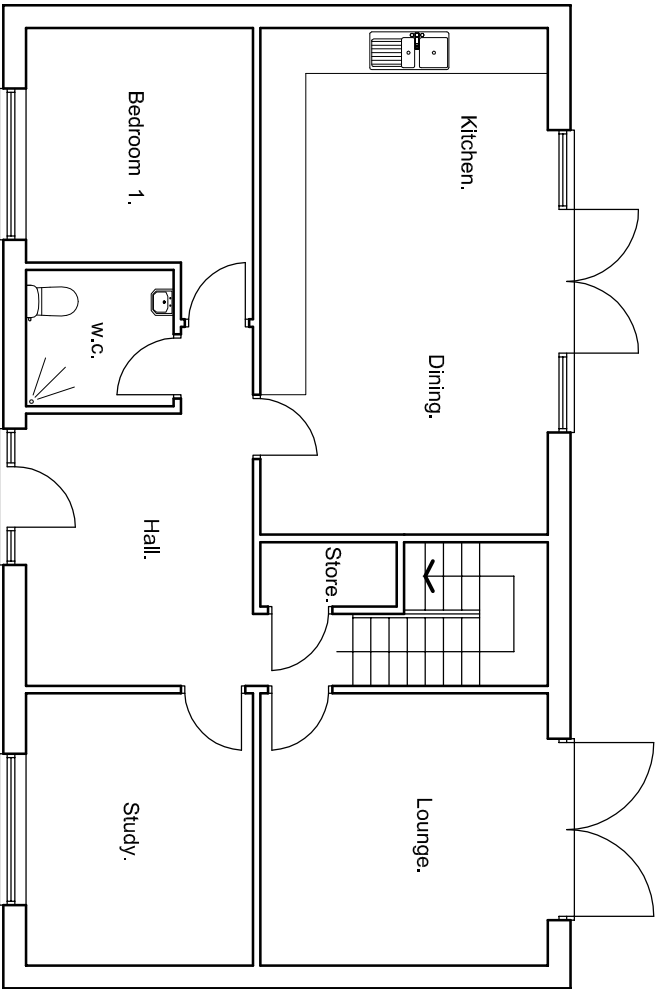

Ground Floor Plan.

First Floor Plan.

as Existing.

as Existing.

Property Address MOOR LANE. LUNDWOOD. BARNSELEY. S71 5LF.	Project Title PROPOSED ATTACHED GARAGE. MOOR LANE. LUNDWOOD. BARNSELEY. FOR MRS. L. WOOD.	Drawing Title PLANS AND ELEVATIONS AS EXISTING.	Scale 1:100 @ A3.	
			Date MAY 2022	
			Drawn by SW	Checked by -
			Drawing no. 2022-24-01	Revision -