




Proposed - Front Elevation - Scale 1:50




Proposed - Side Elevation - Scale 1:50




Proposed - Rear Elevation - Scale 1:50

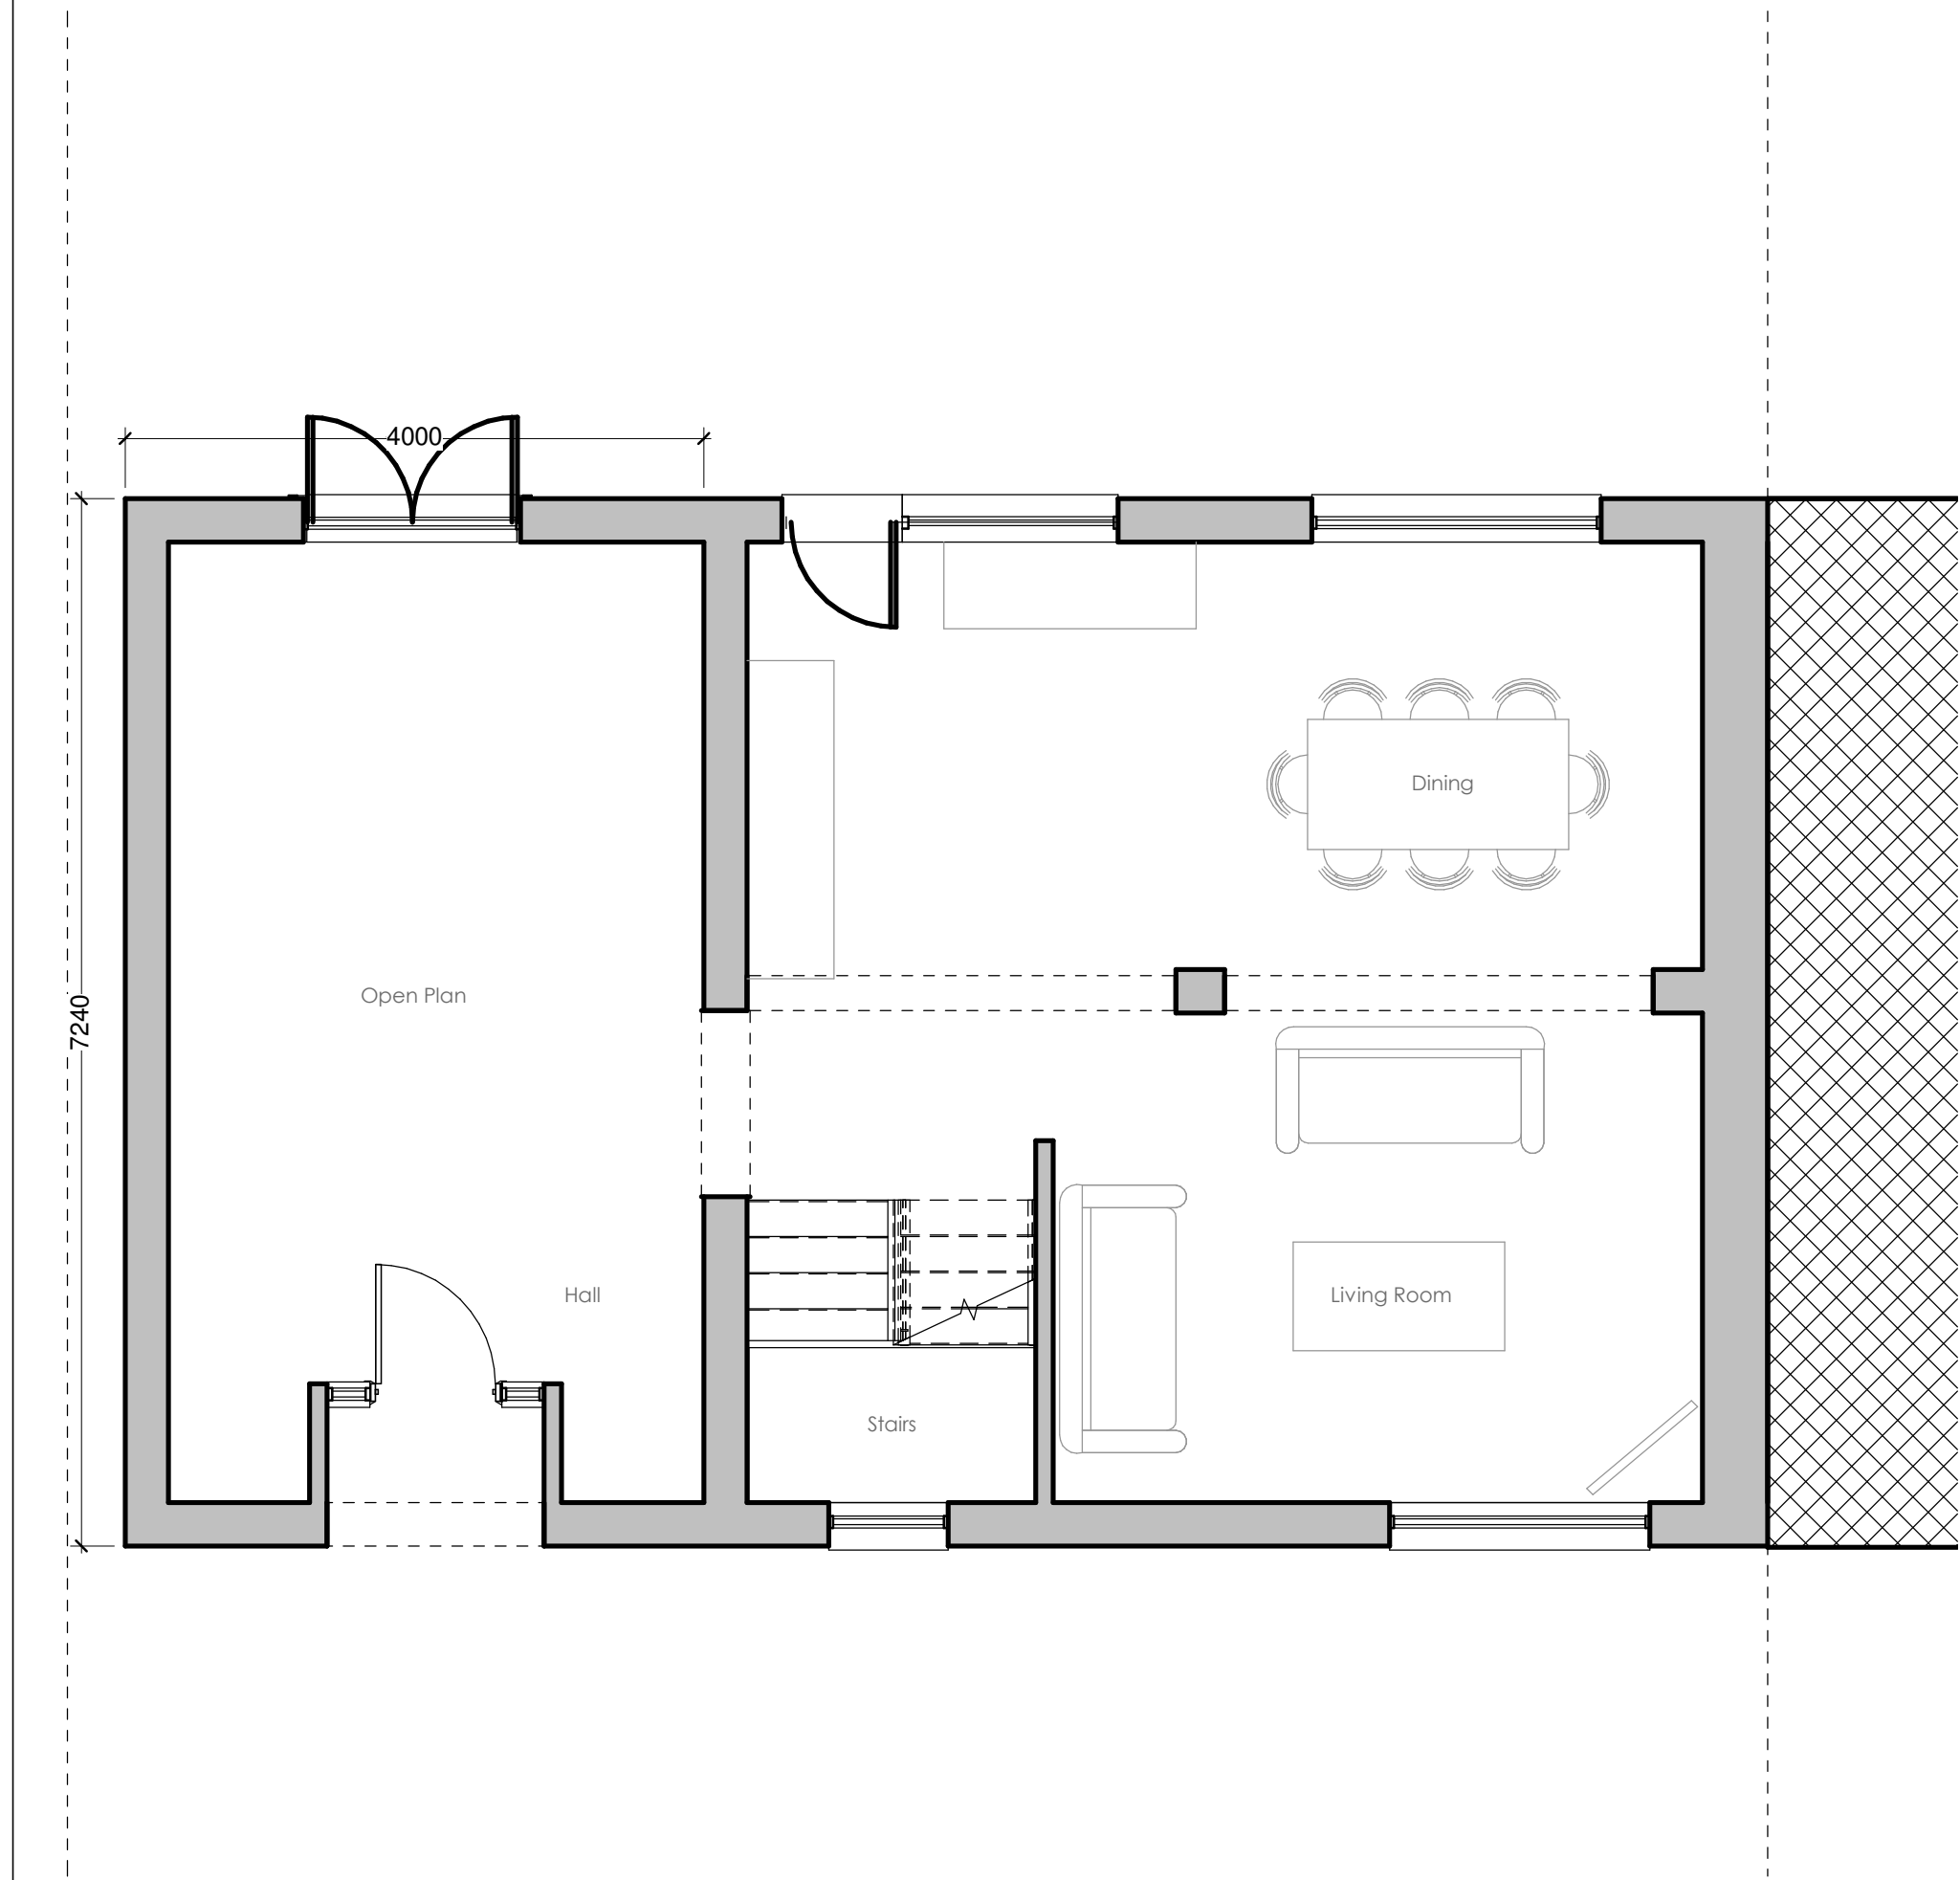

Proposed - Ground Floor Plan - Scale 1:50

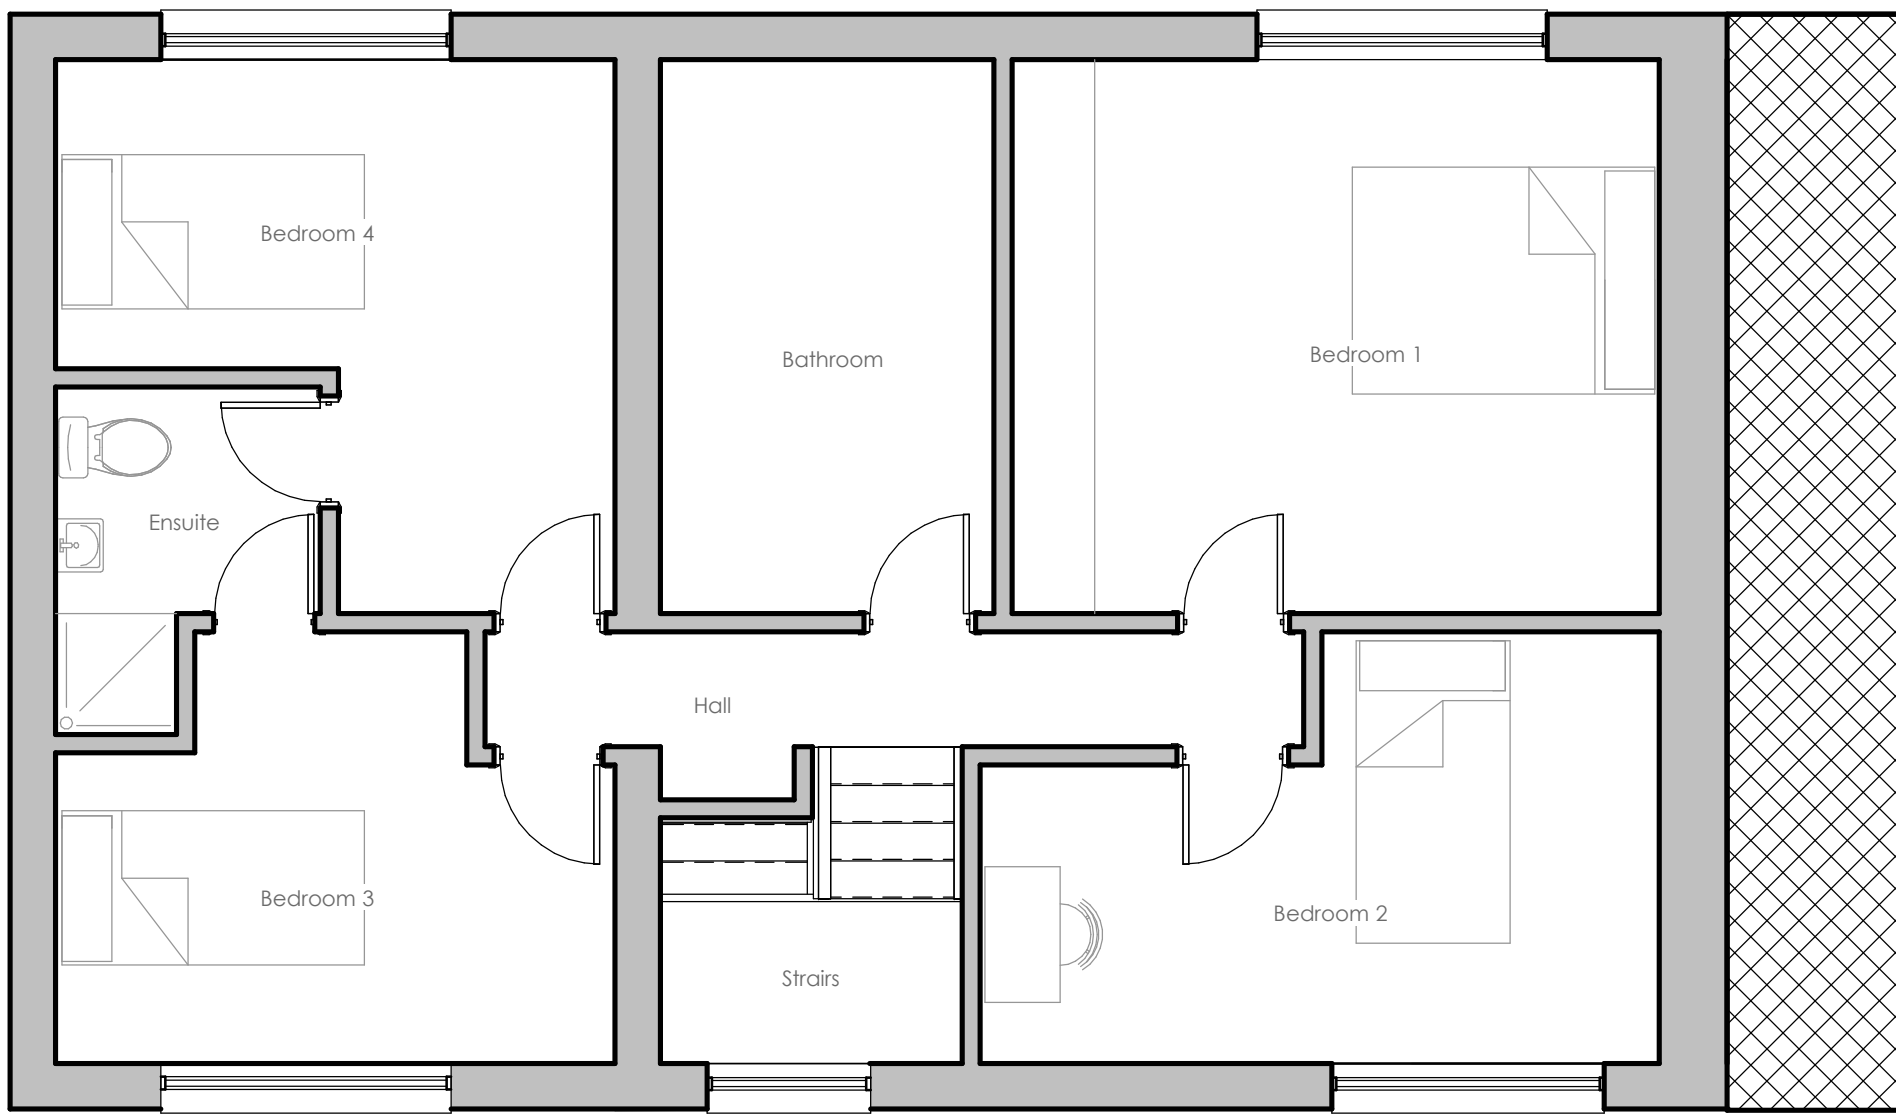


Proposed - First Floor Plan - Scale 1:50

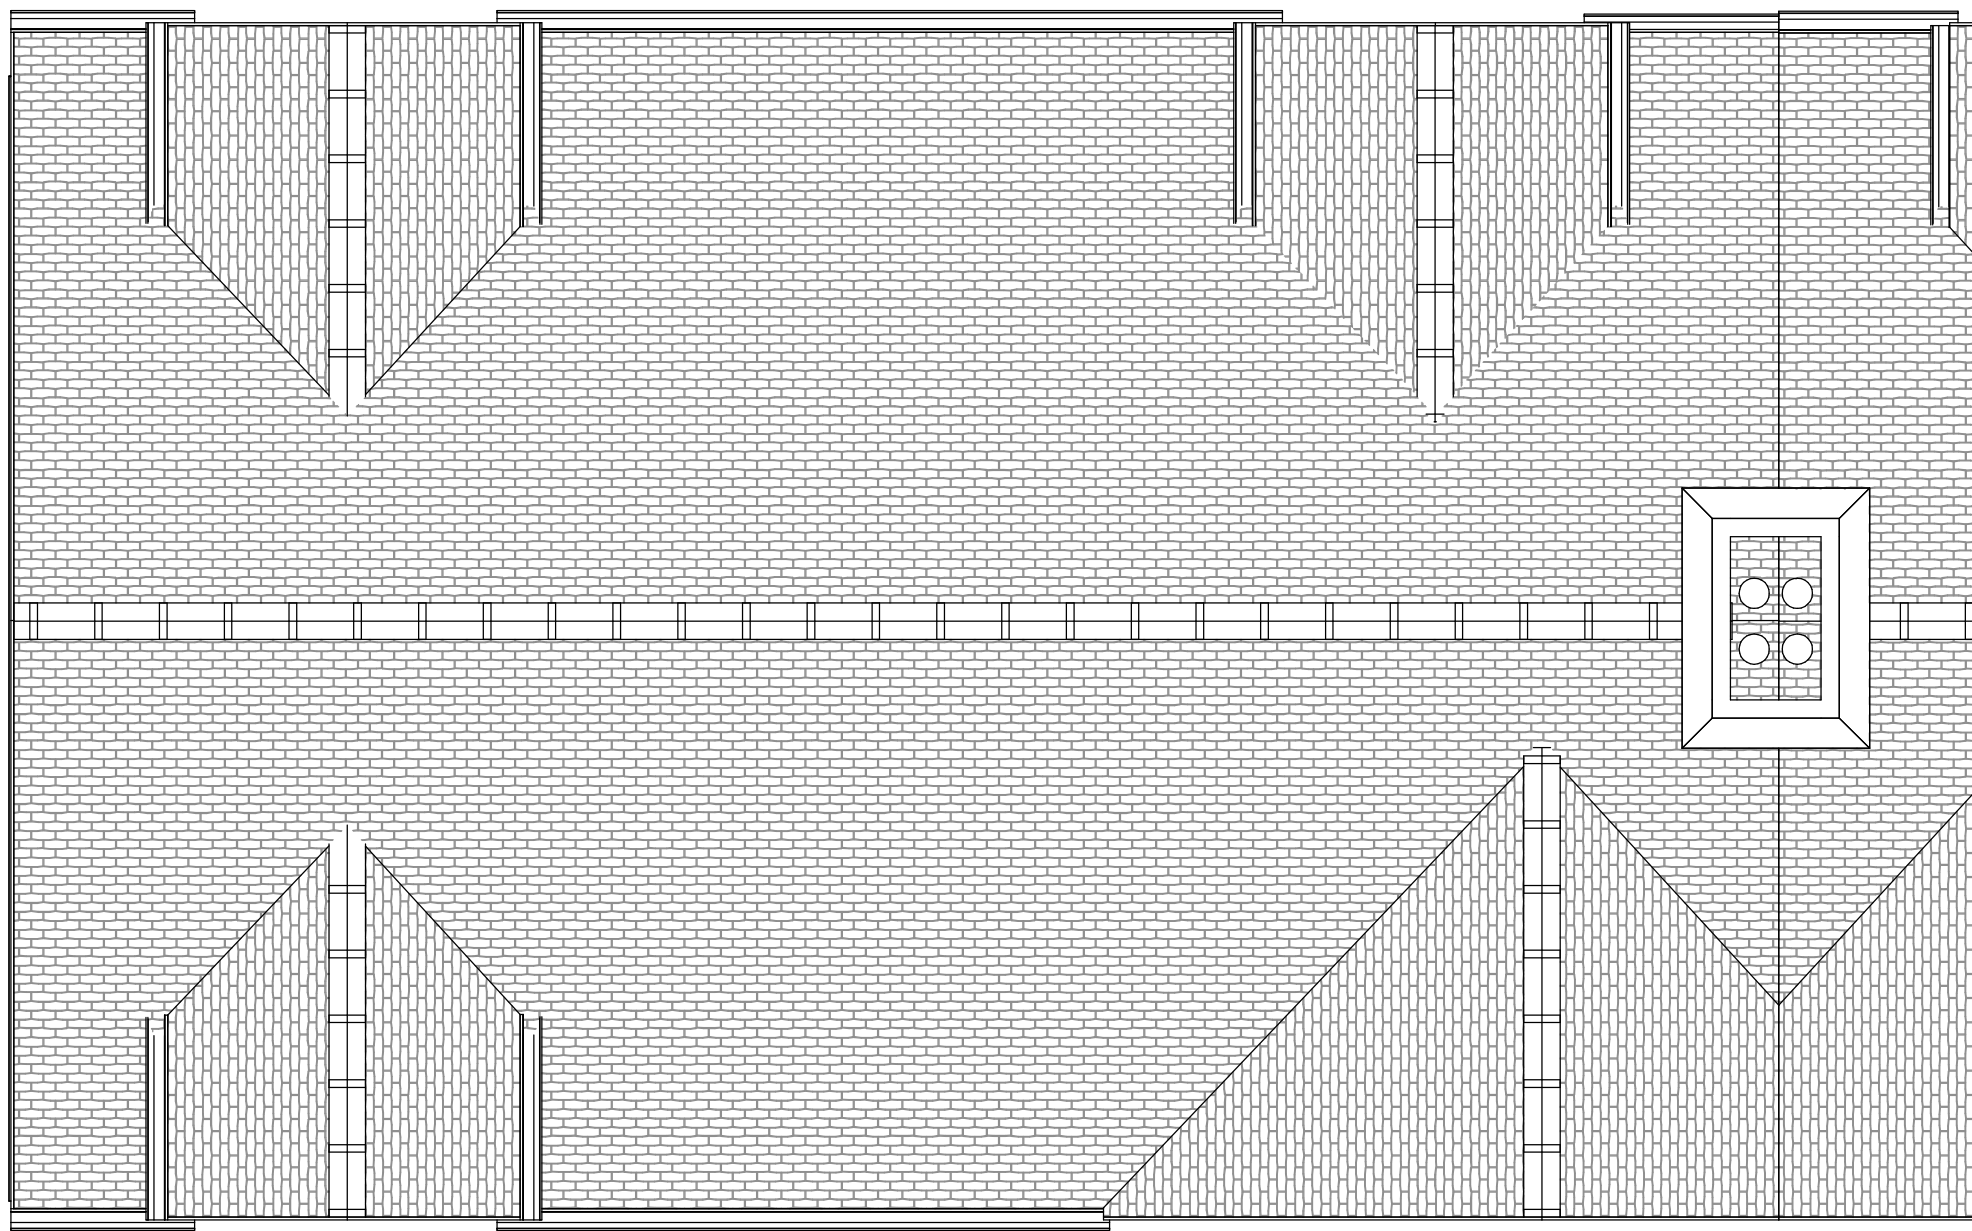

Proposed - Roof Plan - Scale 1:50

PROPOSED PLANS & ELEVATIONS

 

PLANNING

© This drawing is the copyright of QMB Architecture Ltd

Client:	Mrs J. Gregory
Project:	24 Pilley Green ,Barnsley S753AE
Scales@A1	As indicated
Date:	02/14/22

Drawing No.:	1121-AMB-DR-101
Drawn by :	AJB
Checked by :	MAB
Current Revision:	

Rev	Date	Drawn	Description