


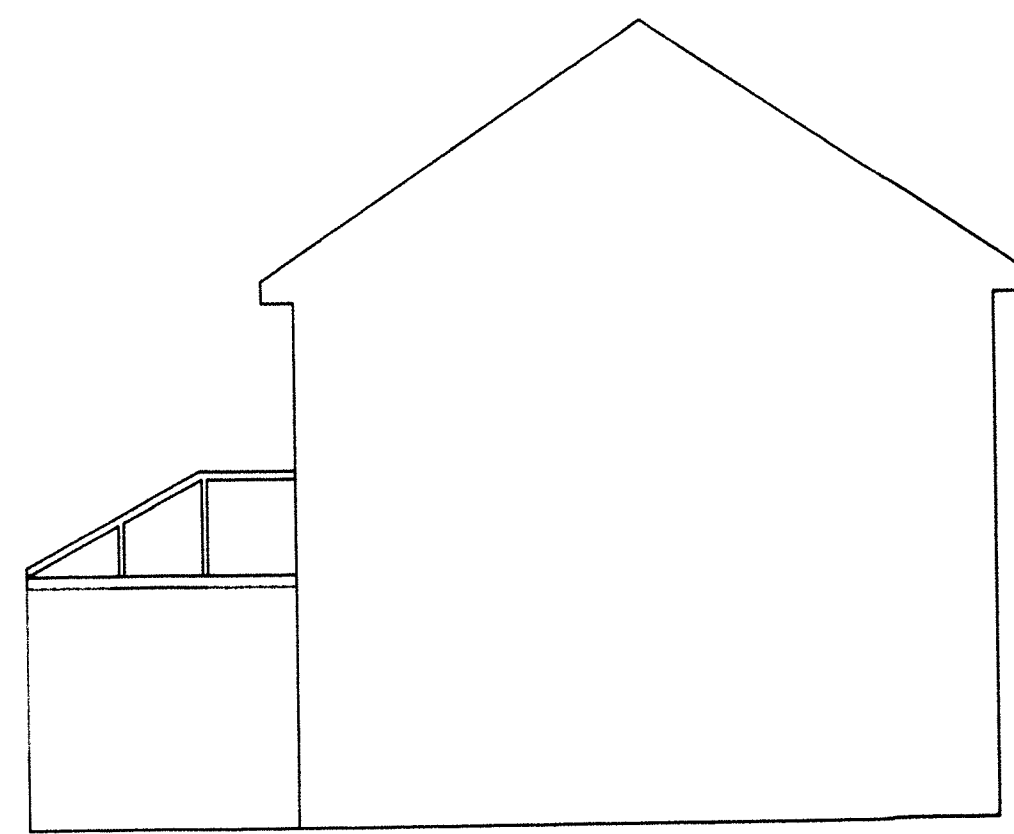


Existing Left Side Elevation




Existing Right Side Elevation




Existing Front Elevation

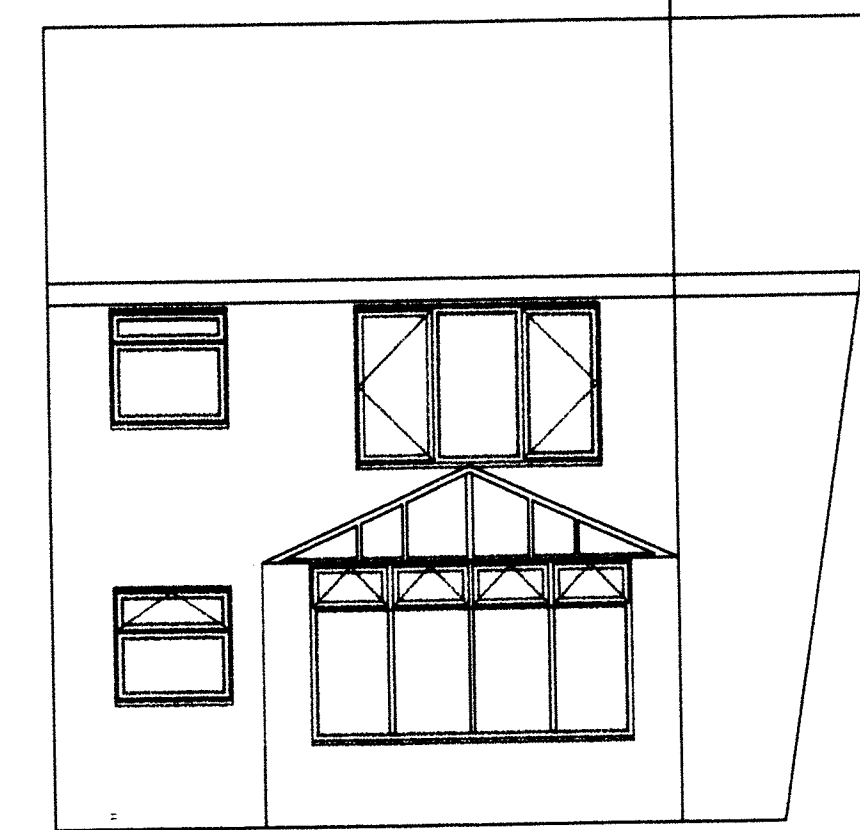


Existing Rear Elevation

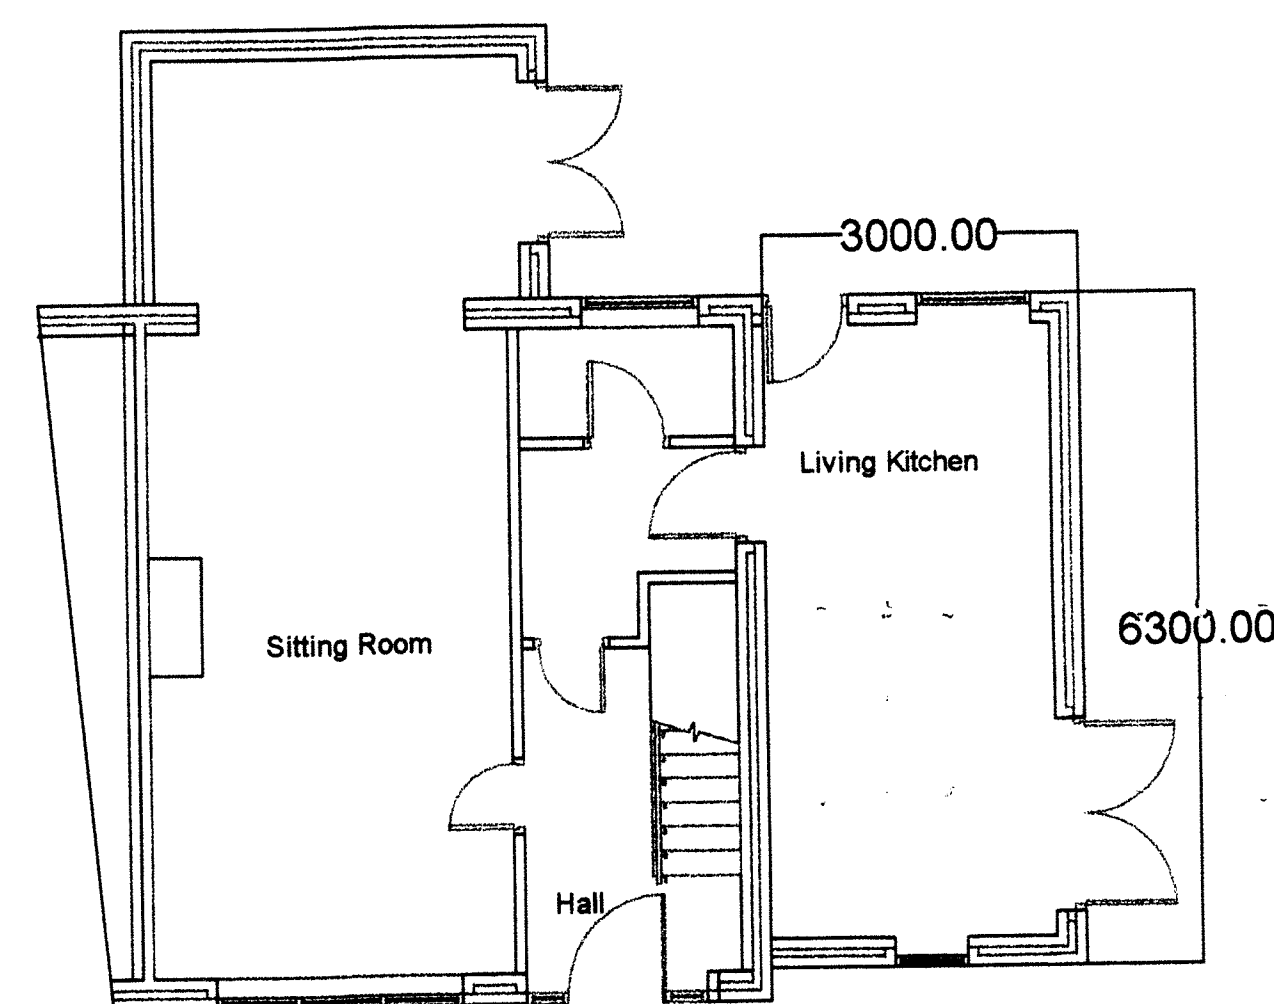


Proposed Ground Floor

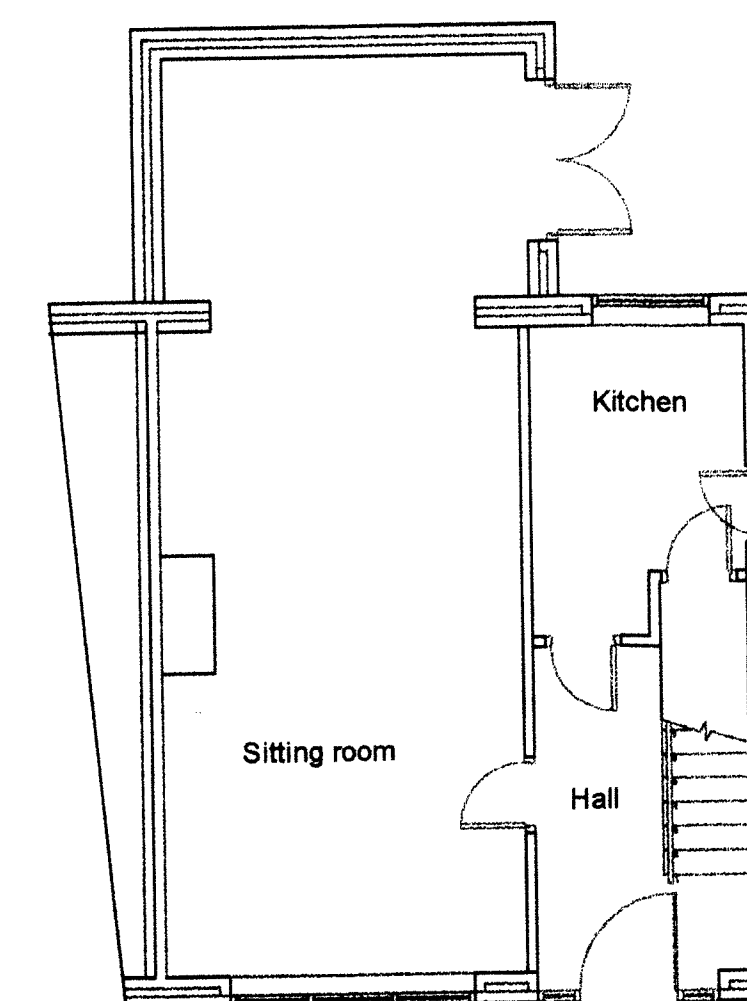

Existing Ground Floor

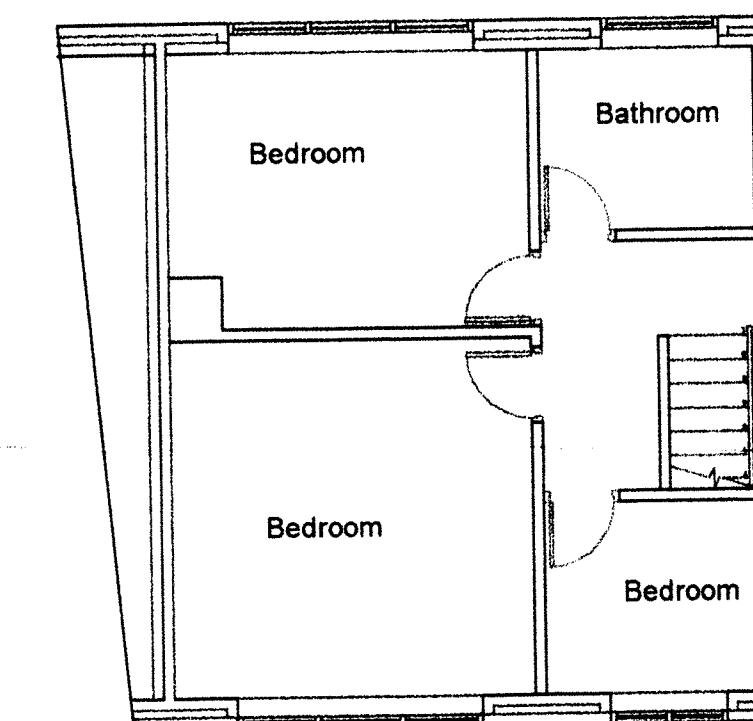


Existing First Floor

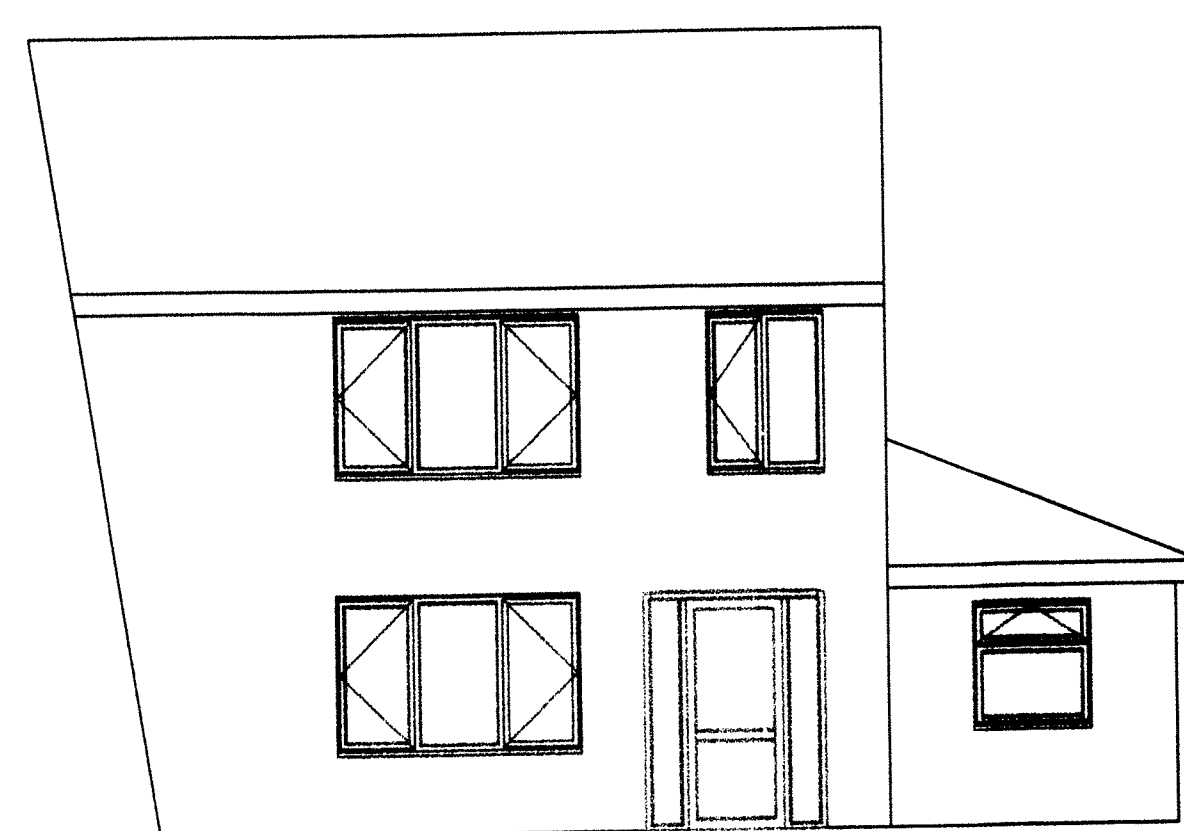

Proposed Front Elevation




Proposed Rear Elevation

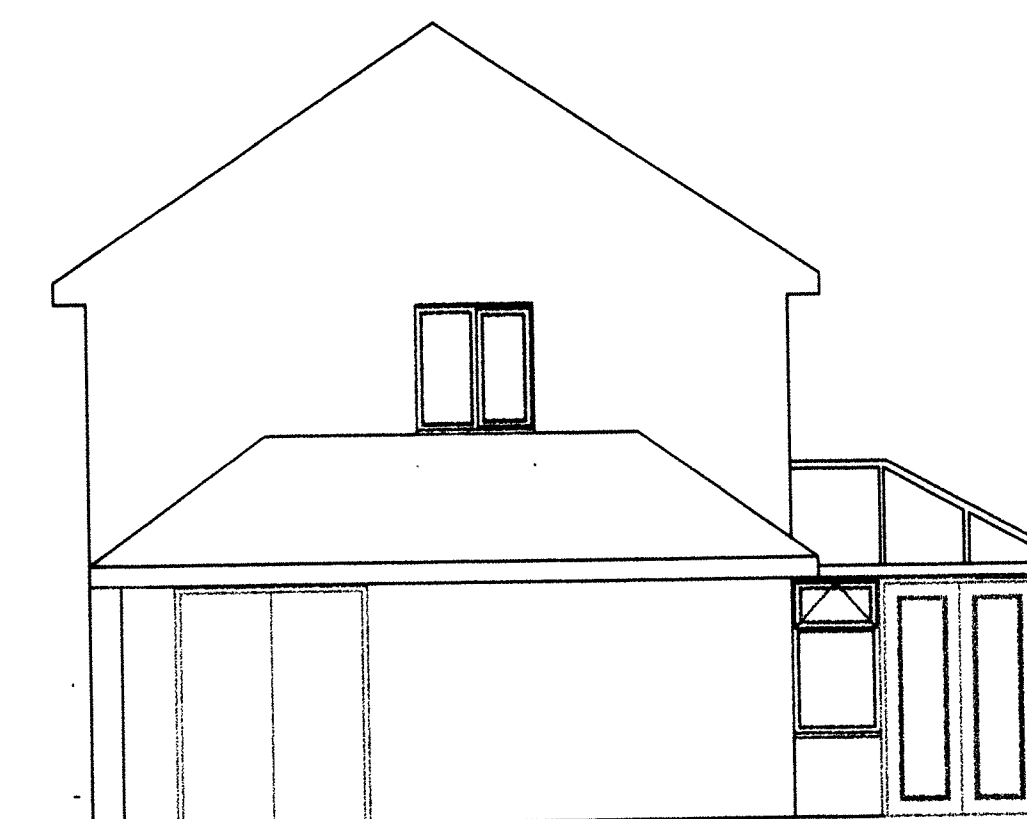

Proposed Right Hand Side

SCALE IN METRES

1:100

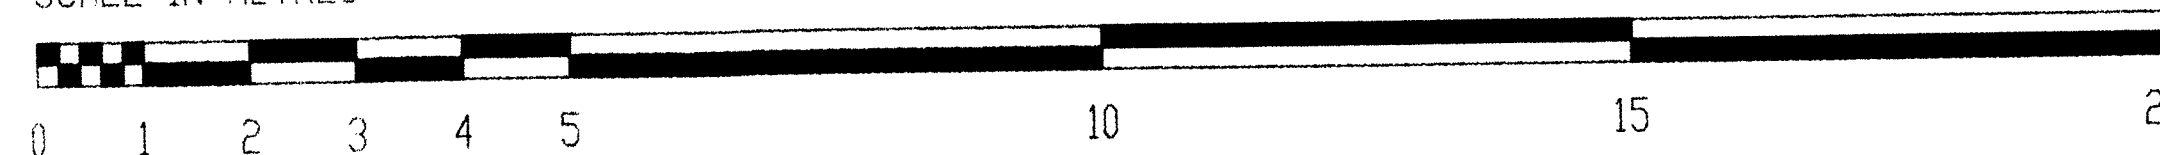

Mr & Mrs Hulley
48 Alan Road
Darton
Barnsley
S75 5NL
Proposed Side Extension & Porch
Scale 1:100
ref DWG2