



Drawing No.	Rev No.
MJN001 -003	A

DO NOT SCALE: Contractor to check all dimensions and report any omissions or errors

NOTES

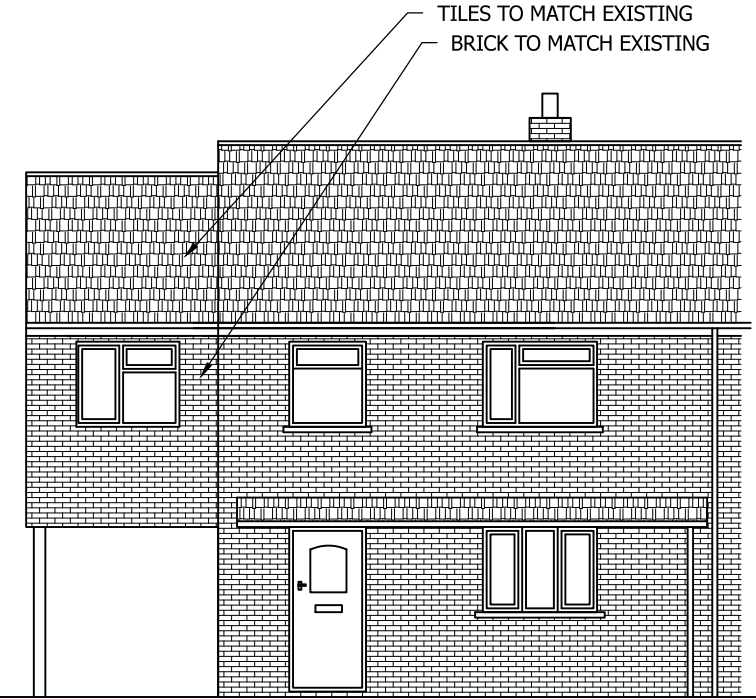


PROPOSED FRONT ELEVATION
SCALE 1:100 AT A3

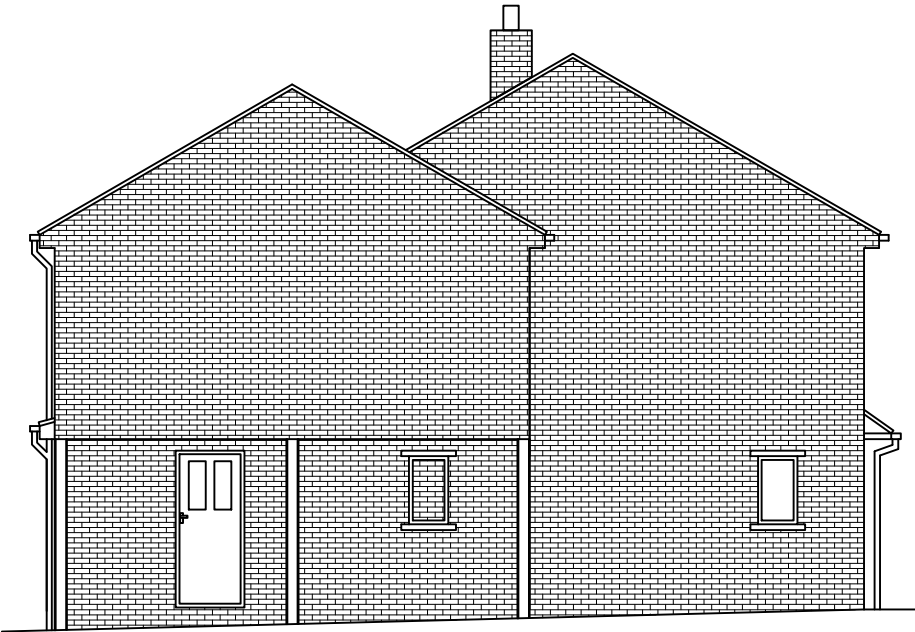

PROPOSED END ELEVATION
SCALE 1:100 AT A3



PROPOSED REAR ELEVATION
SCALE 1:100 AT A3

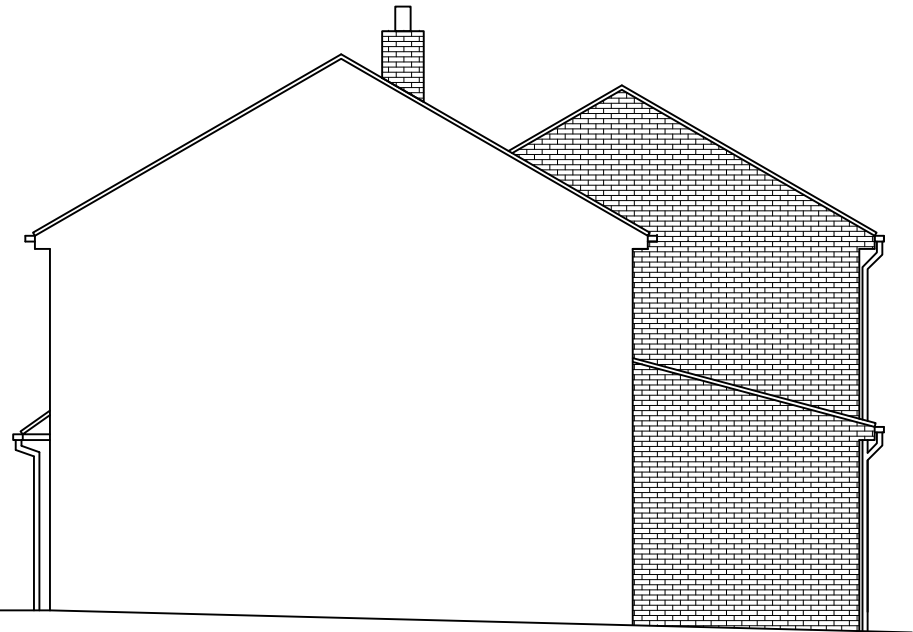

PROPOSED END ELEVATION
SCALE 1:100 AT A3

A	Roof modified	JRB			01/07/19
Rev	Description	By	Chk	App	Date

JRB DESIGNS Ltd
1 Saville Road
Cudworth
Barnsley
S72 8LT
Tel: 01226 383542
Fax: 01226 380078
Mob: 07970 541192
Email: john@jrbdesigns.co.uk

This drawing is copyright. © jrbdesigns Ltd.

Client	MR. J NAYLOR				
Drawing Title	PROPOSED ELEVATIONS				
Address	79 WINGFIELD ROAD ATHERSLEY SOUTH BARNSELEY S71 3PP				
Project Title:	PROPOSED TWO STOREY SIDE & REAR EXTENSION				
Purpose of Issue:	PLANNING				
Drawing Status	FIRST ISSUE				
Scale at A3 AS SHOWN	Drawn By JRB	Date 20/05/2019			
Checked By	Date 20/05/2019	Approved By	Date 20/05/2019		
Project No. MJN001	Drawing No. 003	Revision A			
APPROVAL ☒	INFORMATION ☐	TENDER ☐	CONTRACT ☐	CONSTRUCTION ☐	