


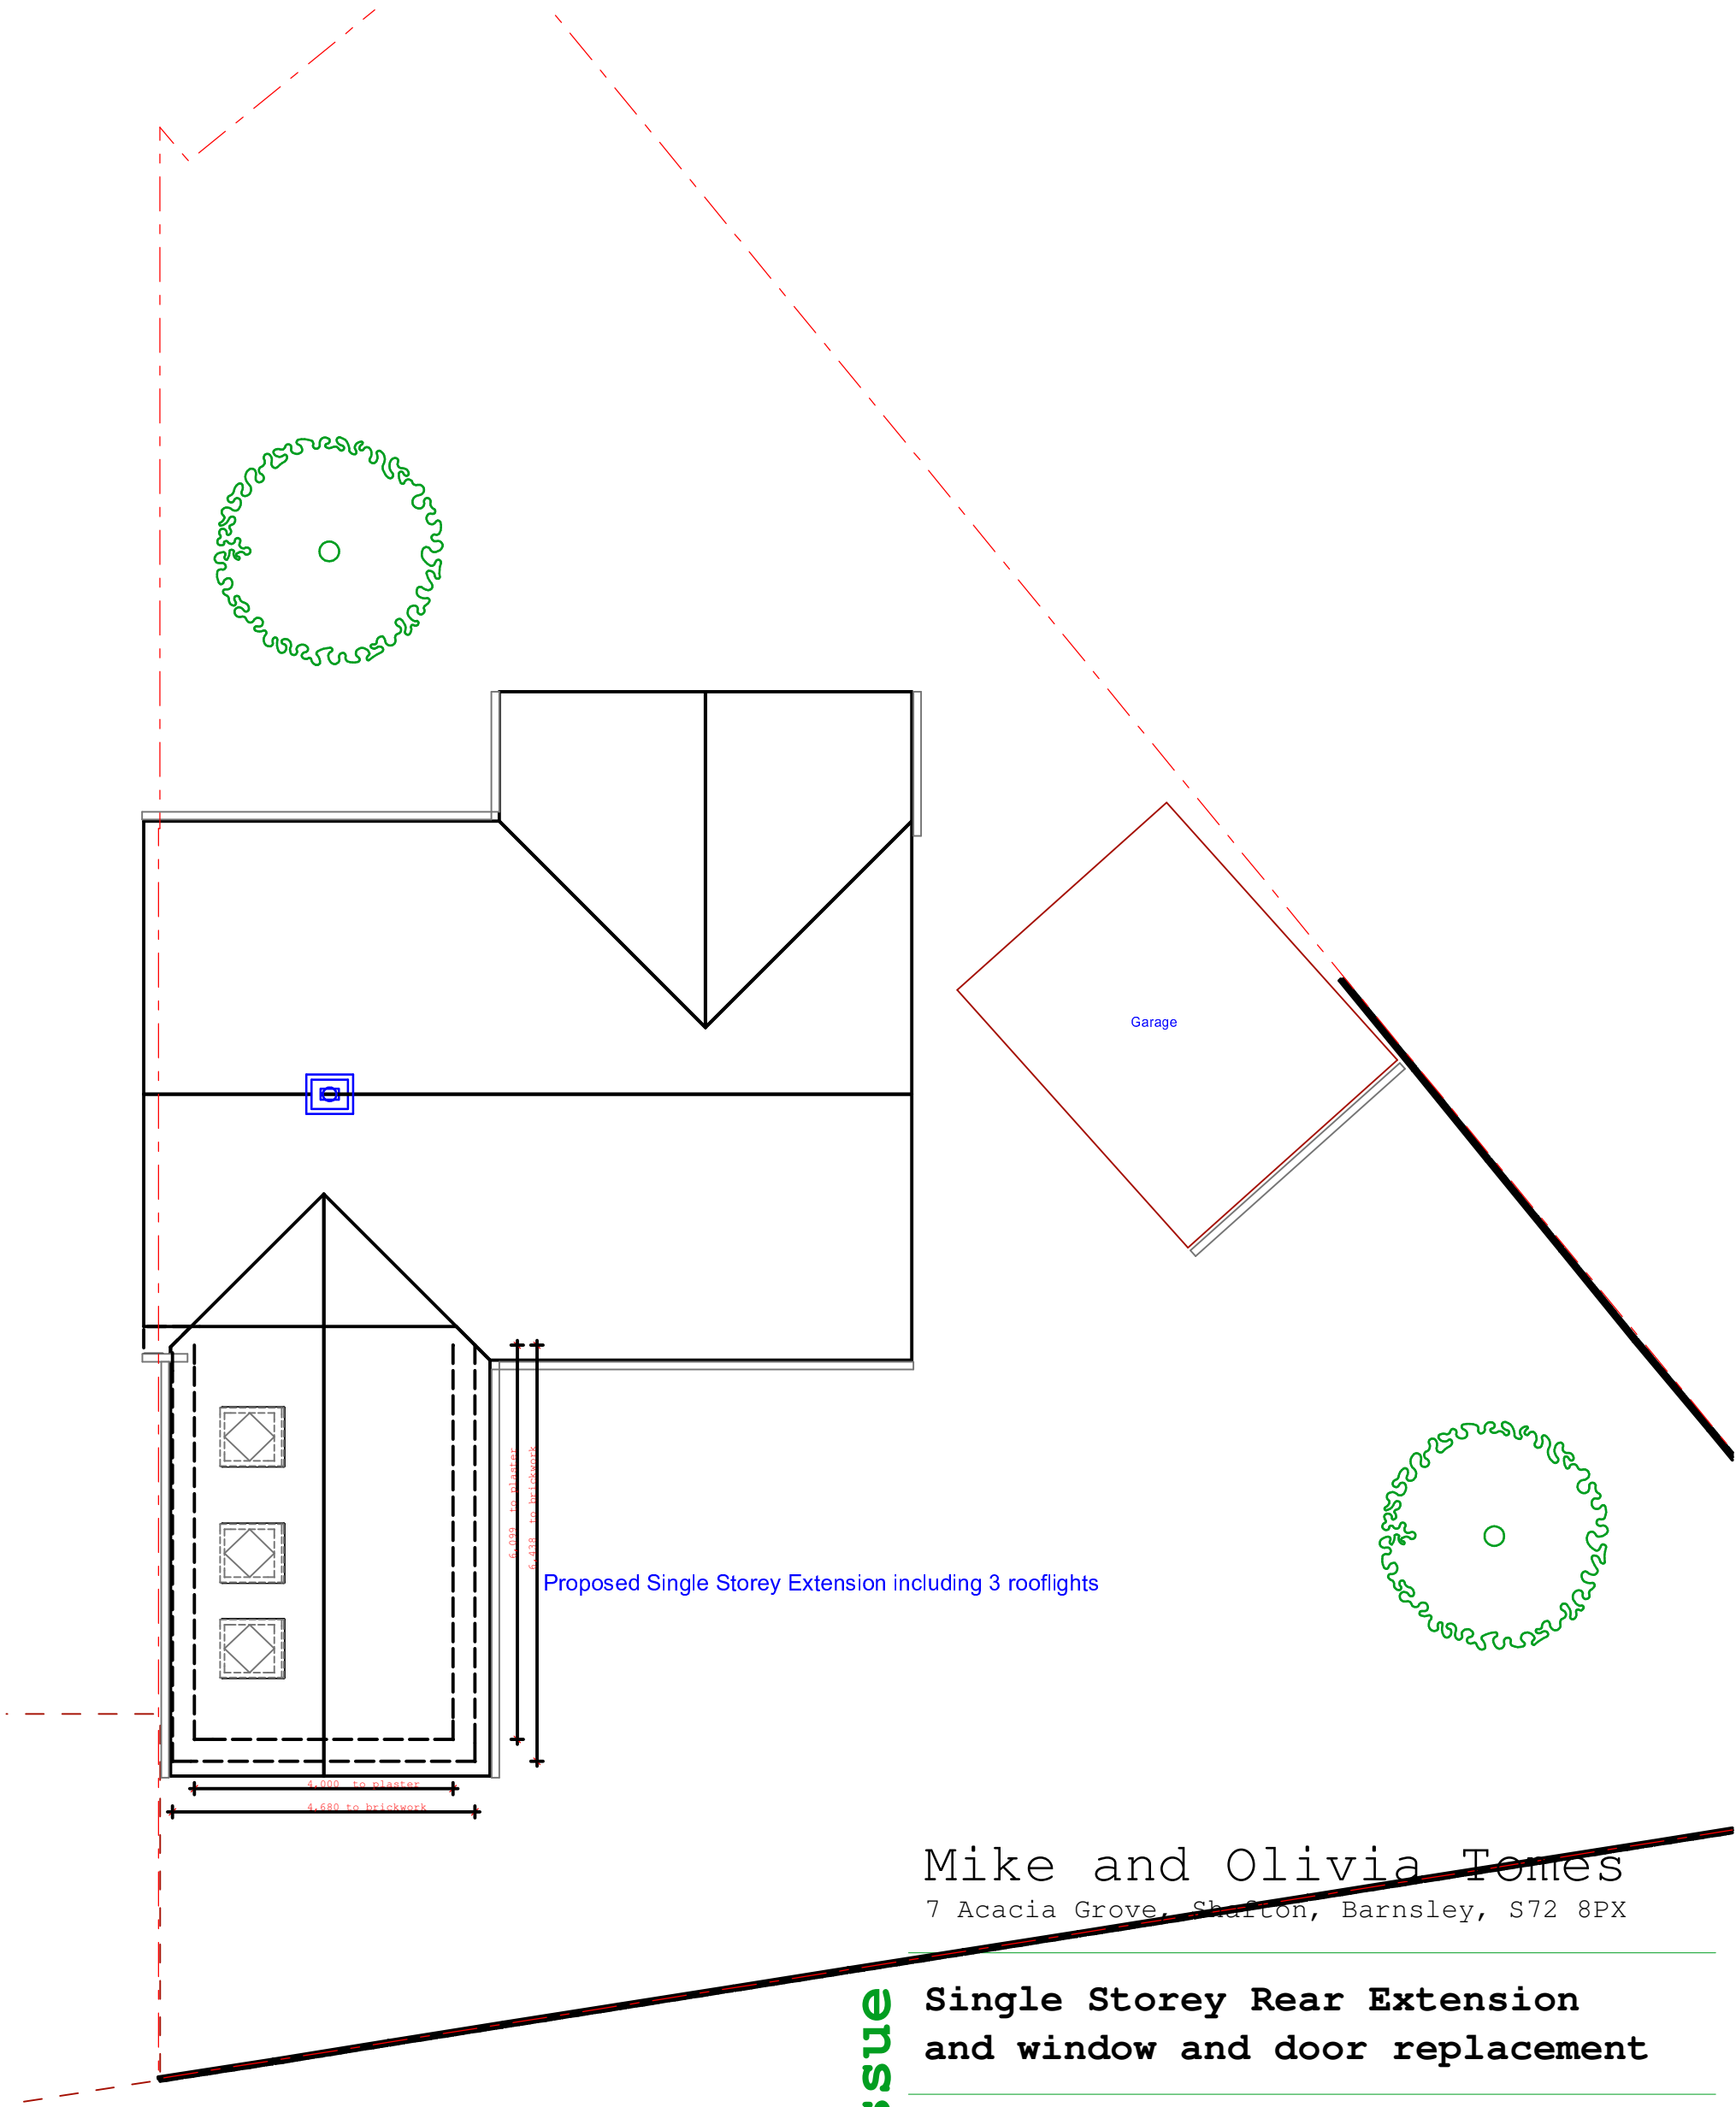

Mike and Olivia Tones
7 Acacia Grove, Shafton, Barnsley, S72 8PX

Single Storey Rear Extension and window and door replacement

Proposed information Proposed Roof Plan

Scale: 1:100 @ A3	No. BD 126/009	
Lead: MJH	Date: July 17	Drawn by: MJH

zest architects ltd

7 Highgate Avenue, Lepton, Huddersfield, HD8 3EE
mob: 07515 396 505
email: zestarchitectsltd@gmail.com

Planning Issue