




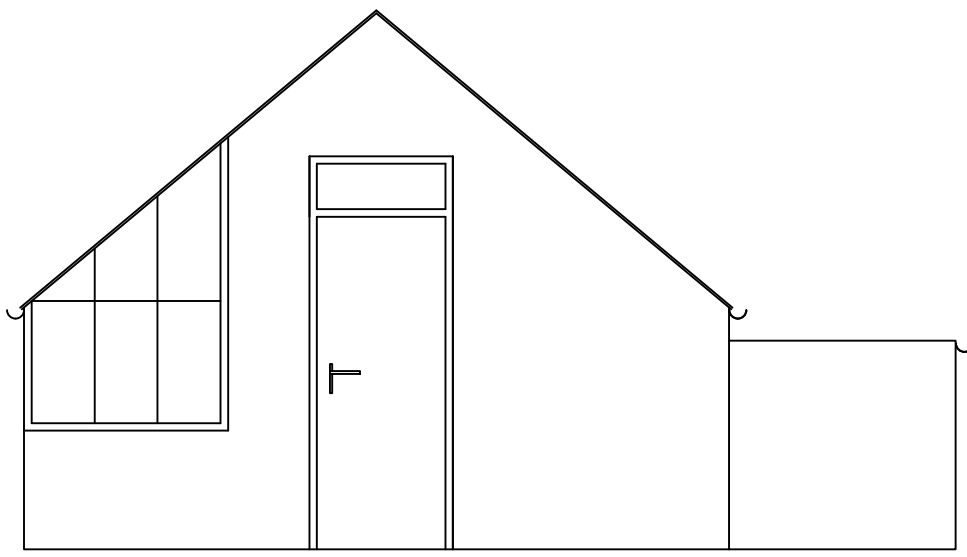


15 EXISTING FRONT ELEVATION
1:50

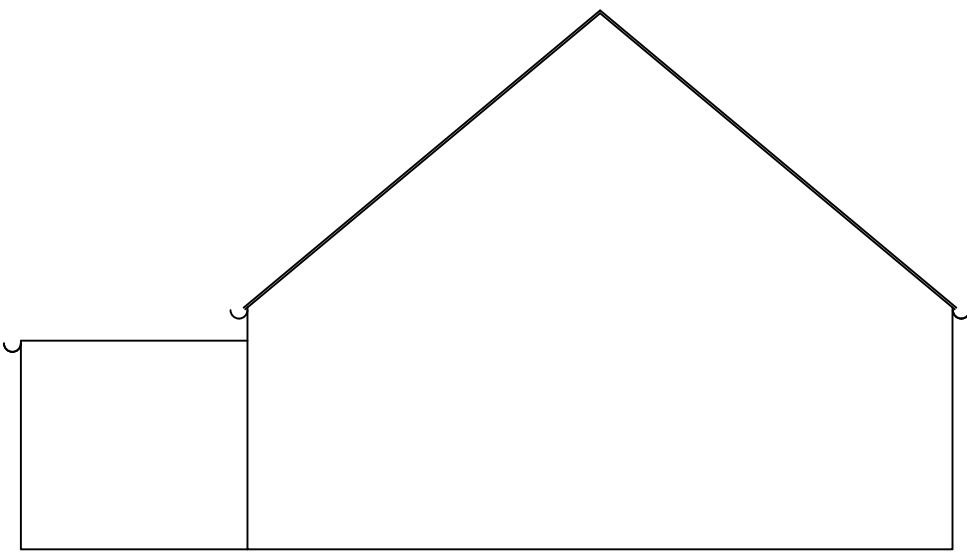


16 EXISTING REAR ELEVATION
1:50

 


17 EXISTING SIDE ELEVATION
1:50

 


18 EXISTING SIDE ELEVATION
1:50

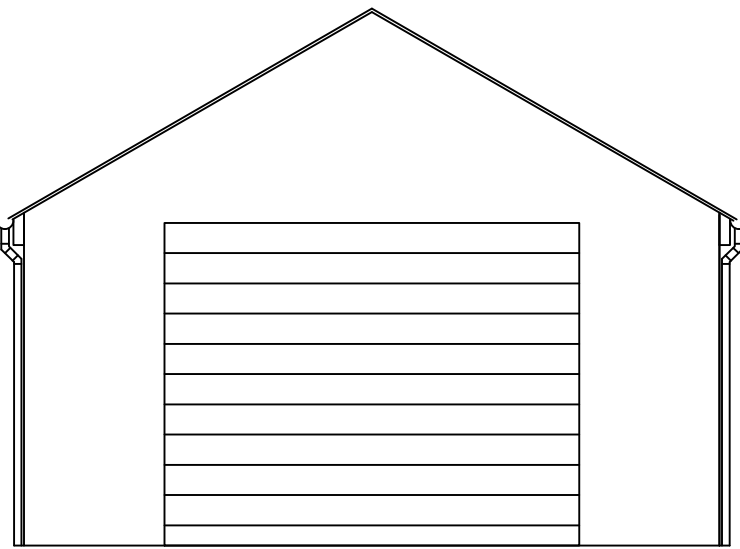


19 PROPOSED FRONT ELEVATION
1:50

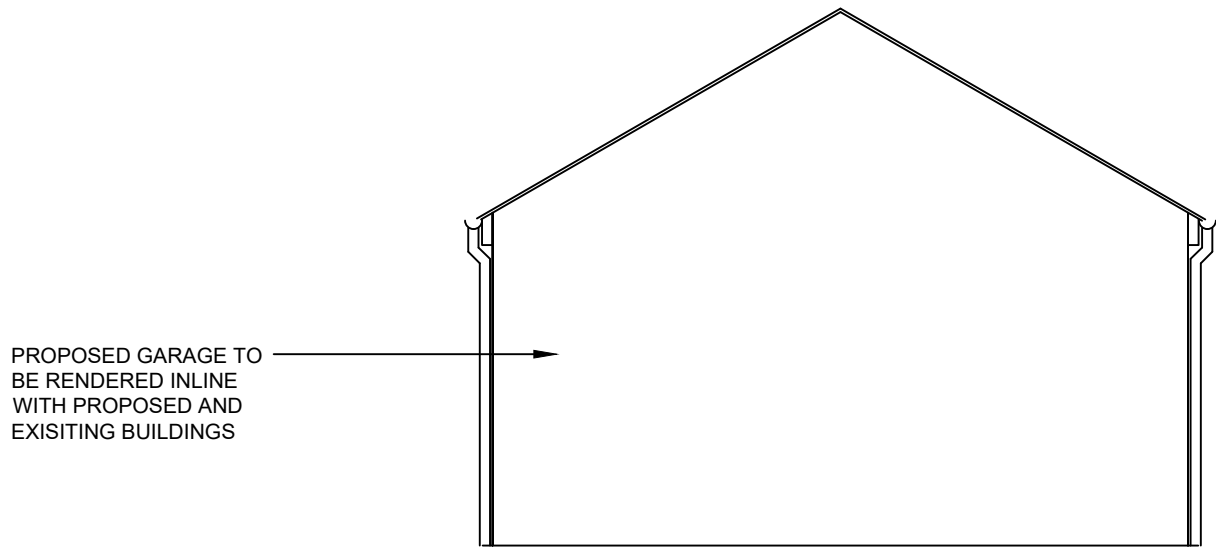

20 PROPOSED REAR ELEVATION
1:50

 

22 PROPOSED SIDE ELEVATION
1:50

 

22 PROPOSED SIDE ELEVATION
1:50

© PROTECTED BY UK COPYRIGHT LAW
DO NOT SCALE OFF THIS DRAWING

NOTE

1. ALL BUILDERS WORKS TO BE FULLY CHECKED WITH BUILDING REGULATIONS PRIOR TO CONSTRUCTION
2. FINAL DRAINAGE POSITIONS TO BE CONFIRMED BETWEEN CLIENT AND BUILDER
3. THESE PLANS ARE FOR BUILDING REGULATION APPROVAL ONLY. IF ANY DISCREPANCIES ARE FOUND ON SITE THEN THE CLIENT SHOULD CONTACT ENHANCED BUILDING PLANS OR THE ASSIGNED ENGINEER
4. FINAL POSITION OF DOOR TYPE AND WINDOW TYPE TO BE AGREED BETWEEN BUILDER AND CLIENT

1	PLANNING DRAWINGS	SS	SS	19/03/21
REV	DESCRIPTION	DES	CHD	DATE

STATUS:

FOR APPROVAL

95 CHURCH VILLAS,
SOUTH KIRKBY,
PONTEFRAC T,
WEST YORKSHIRE,
WF9 3QR

MOBILE: 07730666631
EMAIL: ENHANCEDBUILDINGPLANS@OUTLOOK.COM



ENHANCED
BUILDING
PLANS

CLIENT:
JENNY COX

PROJECT:
170 CARLTON ROAD, ATHERSLEY, BARNSELY,
S71 2AW

TITLE:
PLANNING APPLICATION FOR DETACHED GARAGE AT REAR
GROUND FLOOR
EXISTING AND PROPOSEDELEVATIONS

SCALE: AS INDICATED @ A1 DATE OF
1ST ISSUE : 19/03/21

DRAWN: SS CHECKED: SS

CONTRACT NUMBER: 0004
DRAWING NUMBER: 0004-EBP-PL-005

REV: 1