

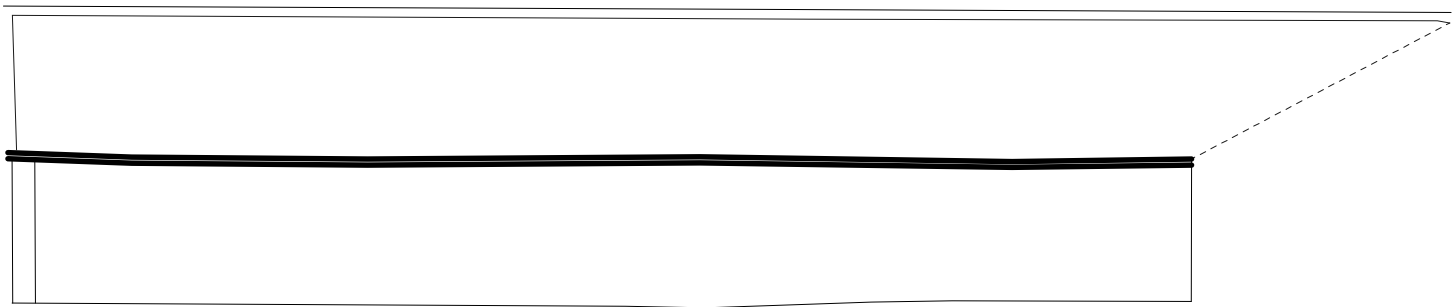



front elevation - a (*inside courtyard*)
scale 1:100

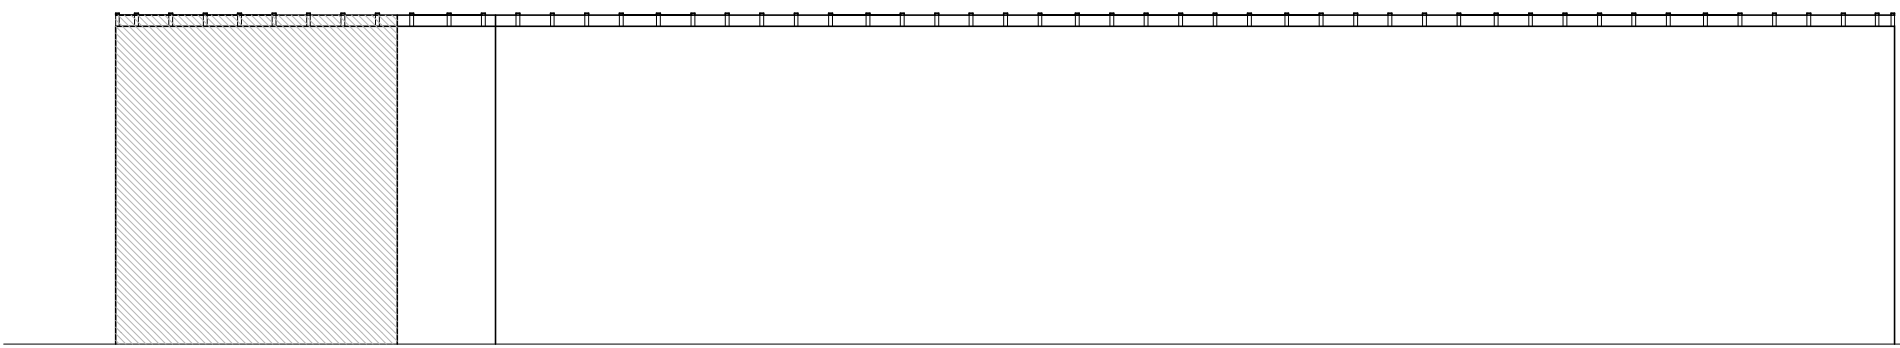


front elevation - b (*inside courtyard*)
scale 1:100

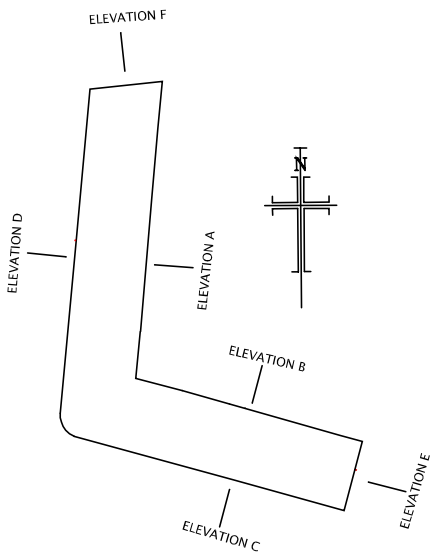


rear elevation - c (*outside courtyard*)
scale 1:100

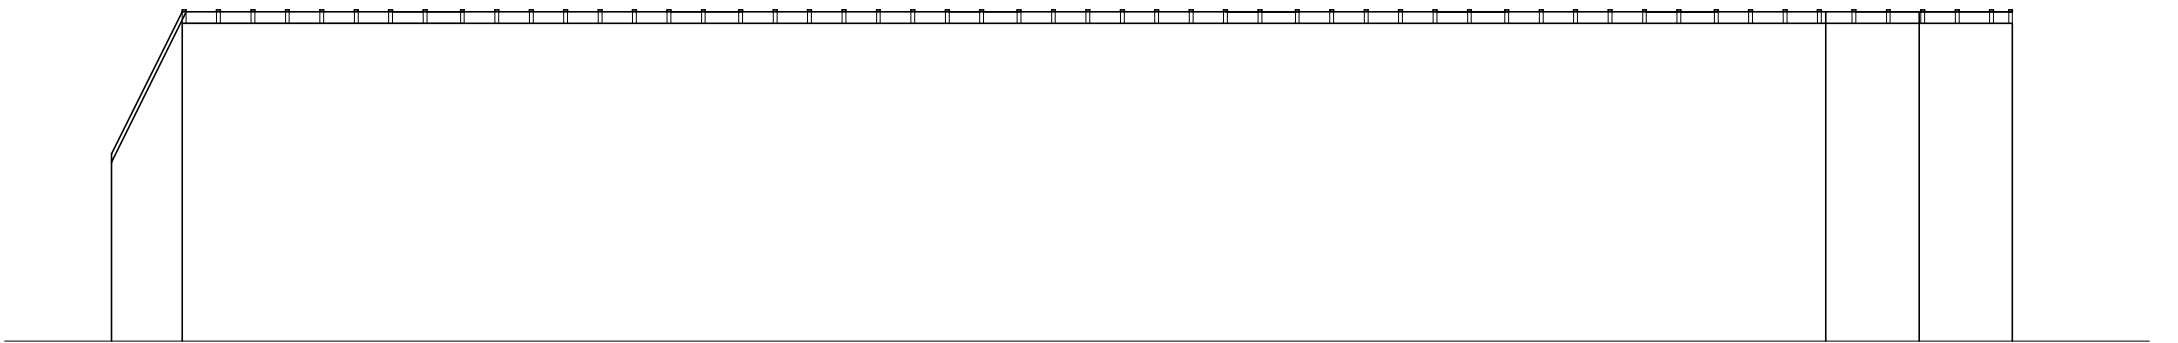


rear elevation - d (*outside courtyard*)
scale 1:100

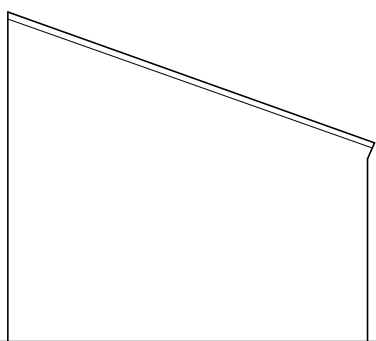

side elevation - e (*outside courtyard*)
scale 1:100

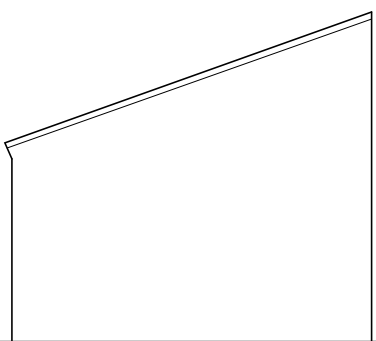

side elevation - f (*outside courtyard*)
scale 1:100

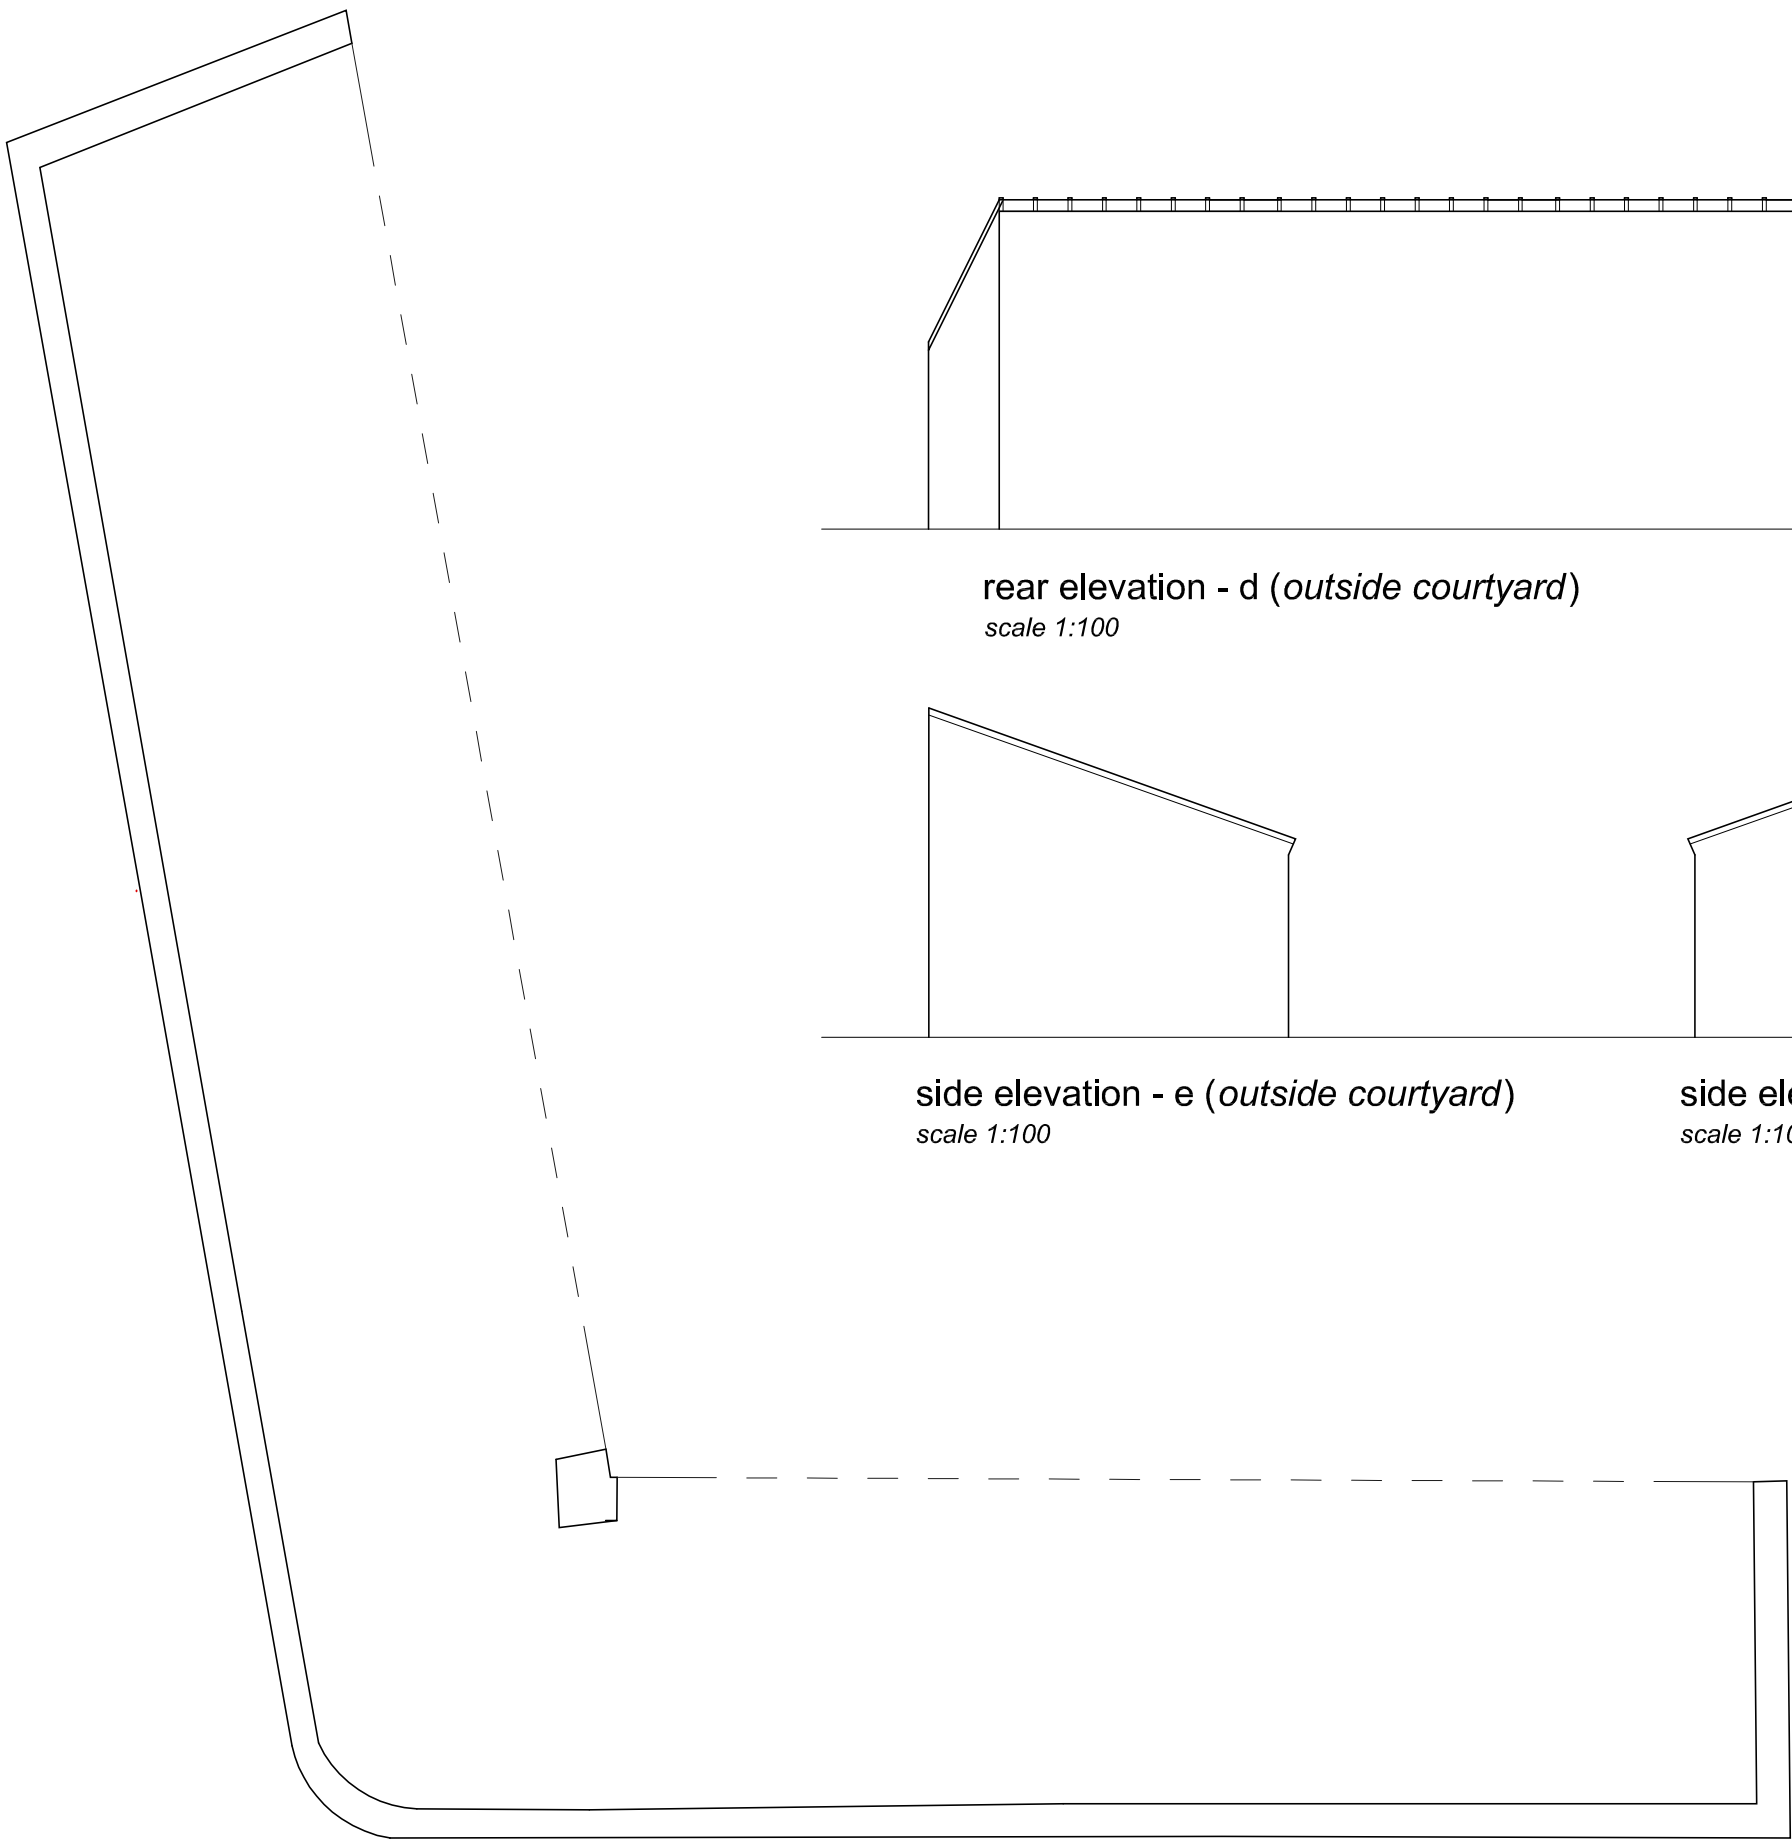

proposed plan
scale 1:100