



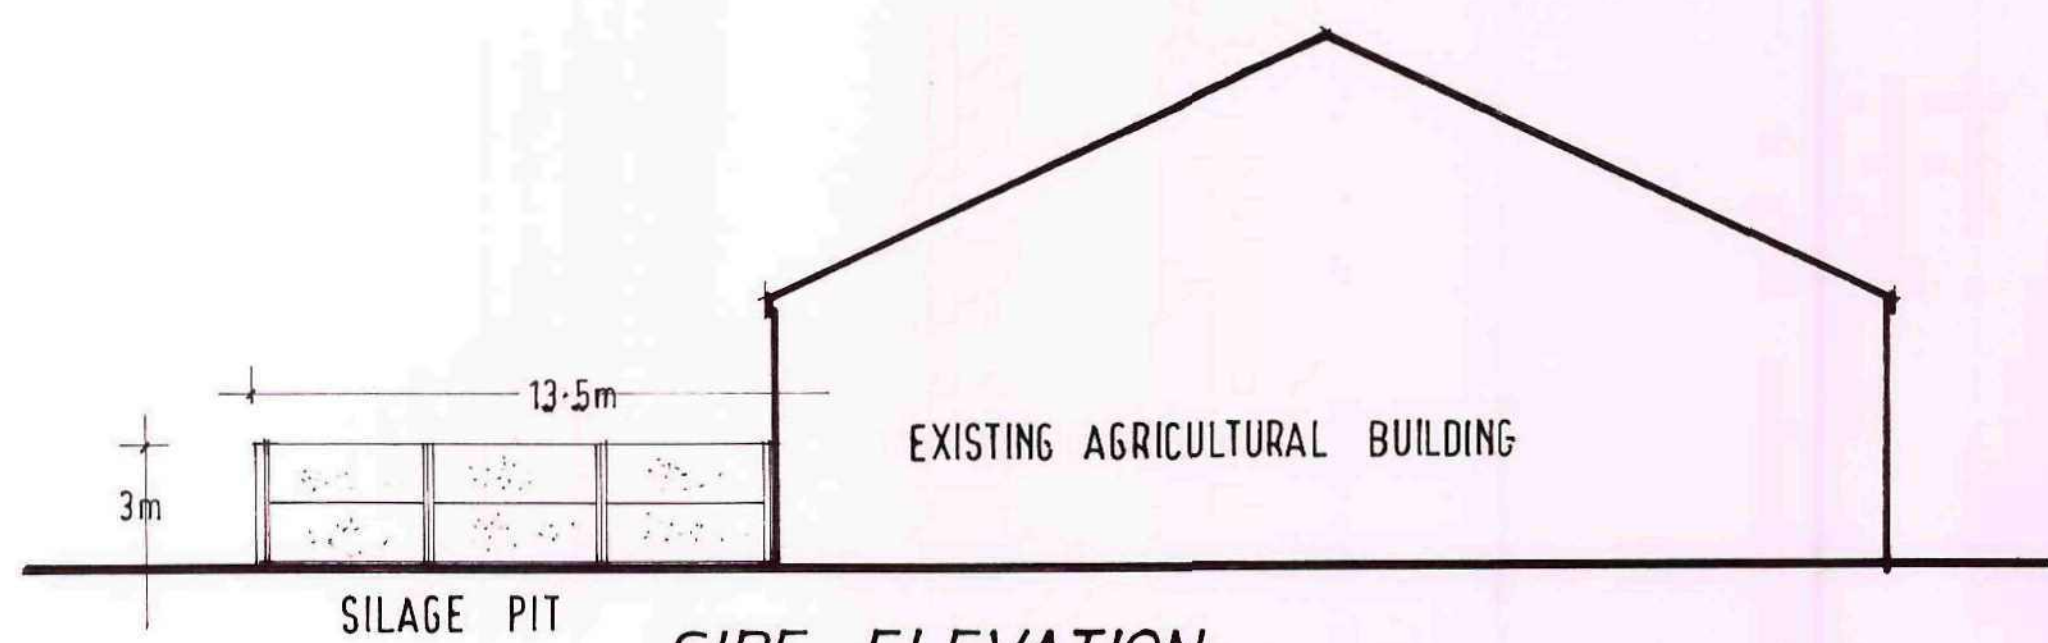


SILAGE PIT
SIDE ELEVATION

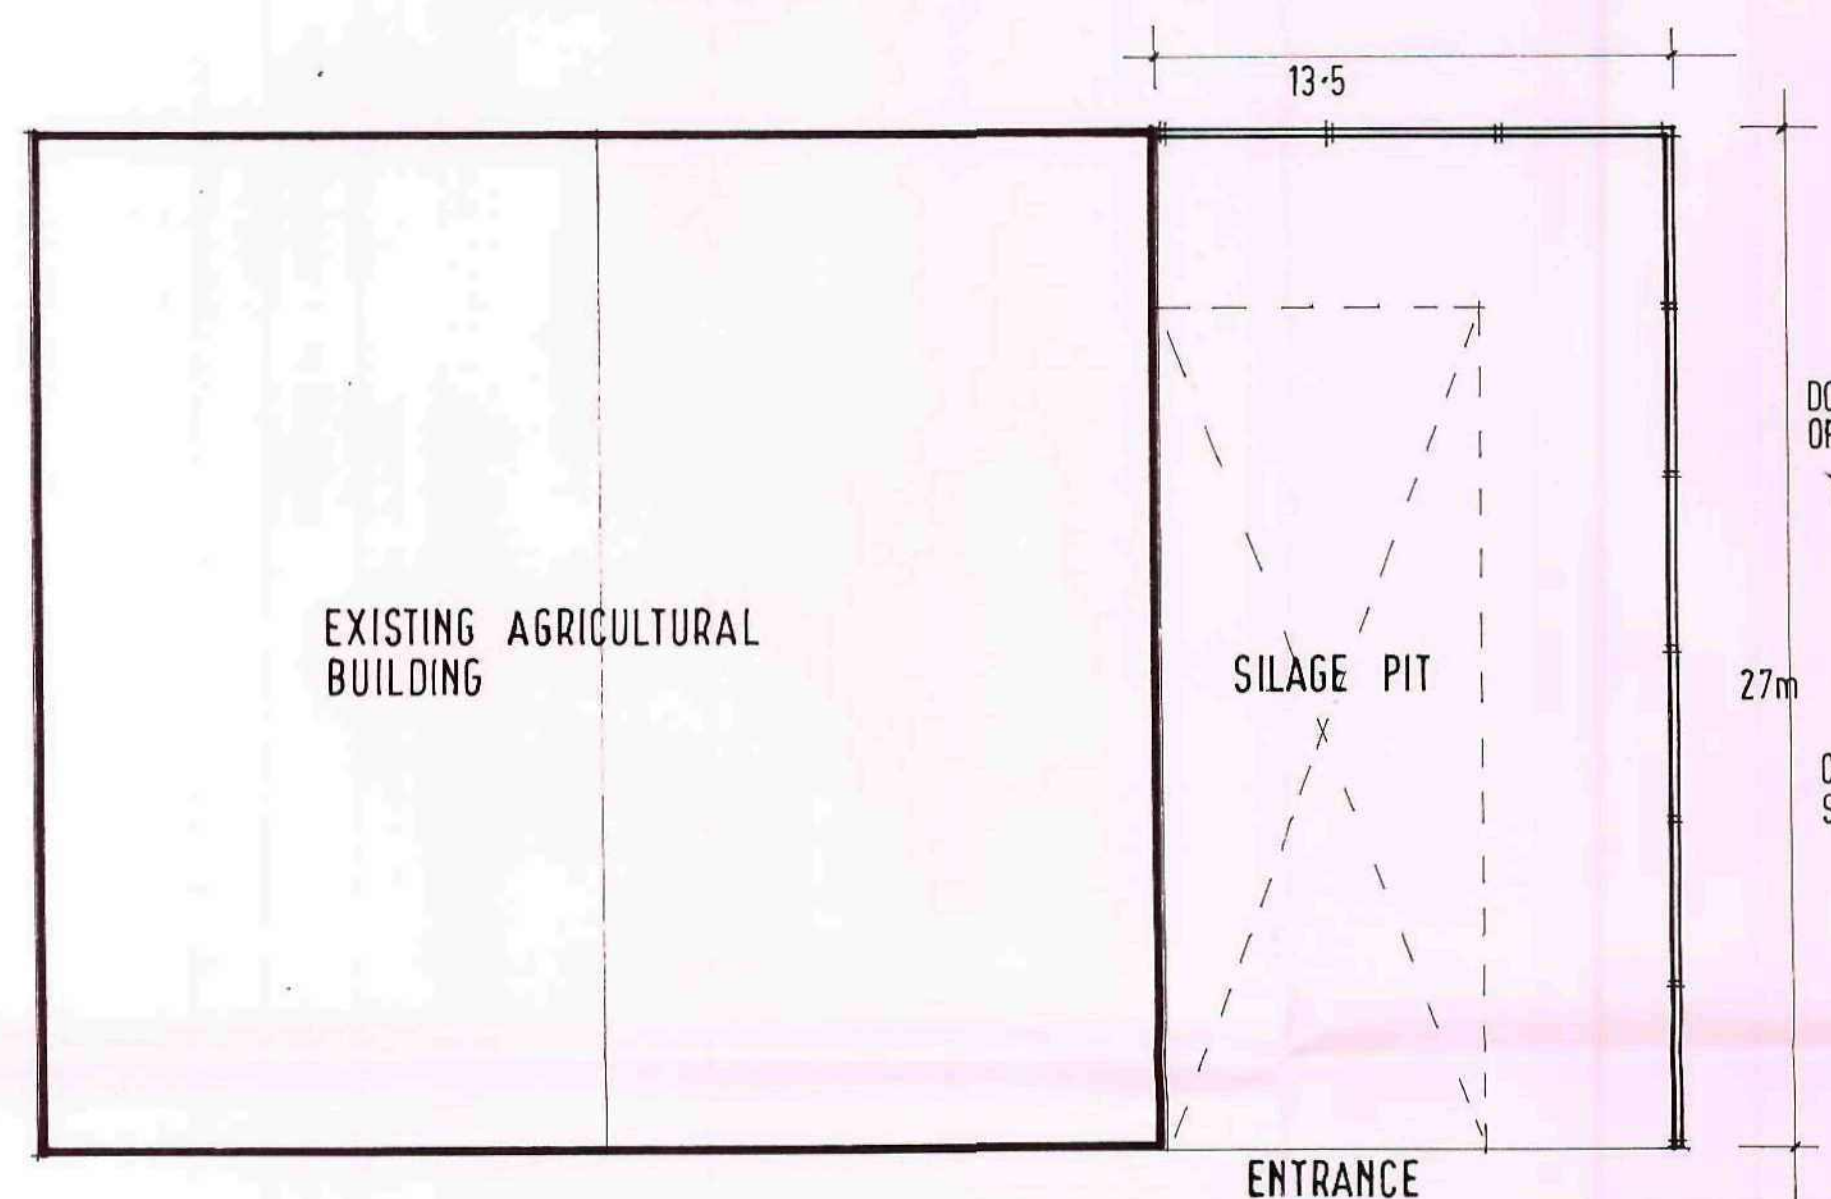


PLAN- SILAGE PIT


DRAINAGE TO EXISTING TANKS

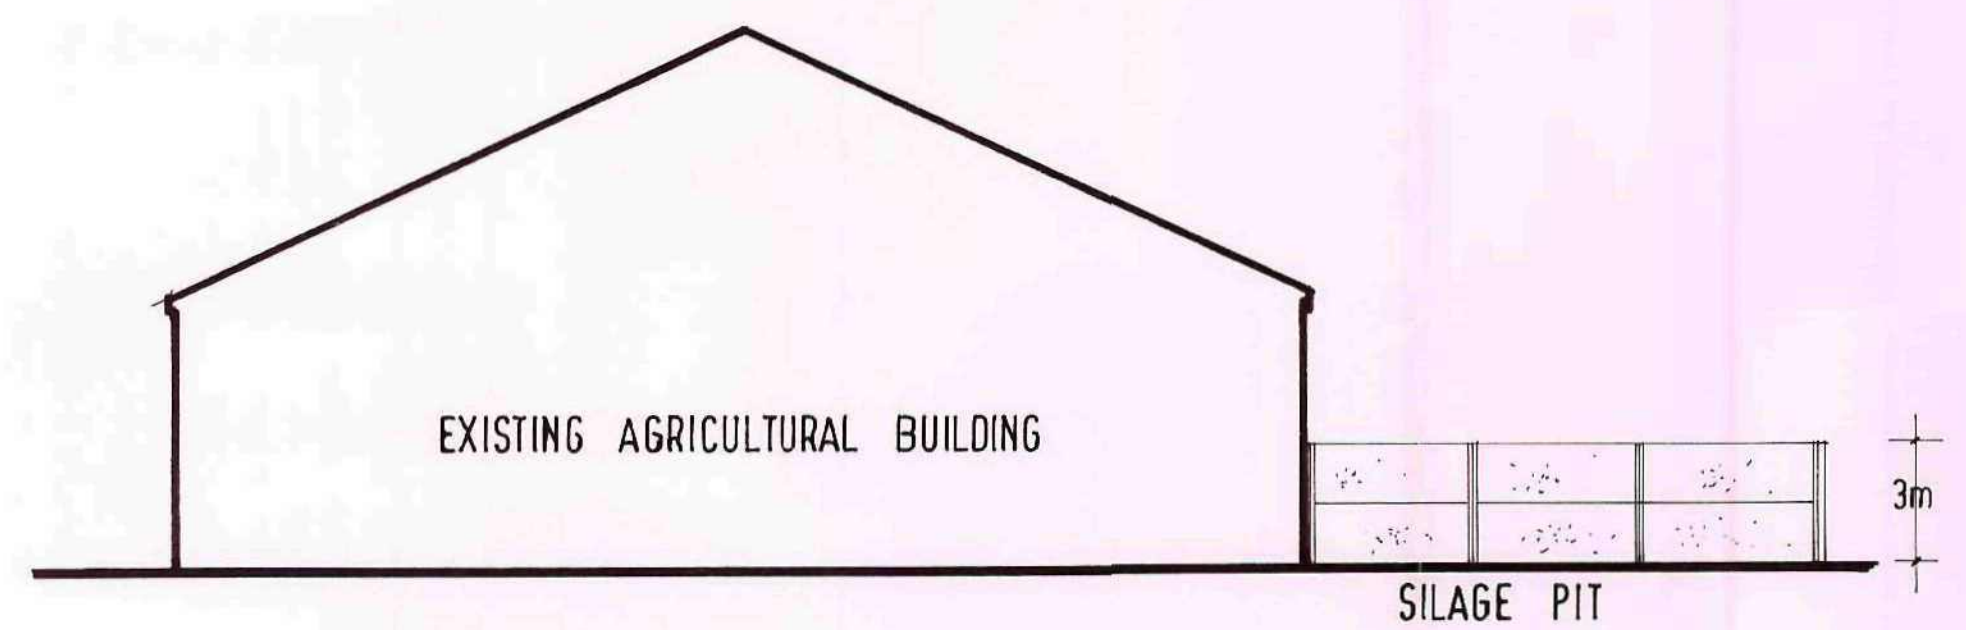





FRONT ELEVATION

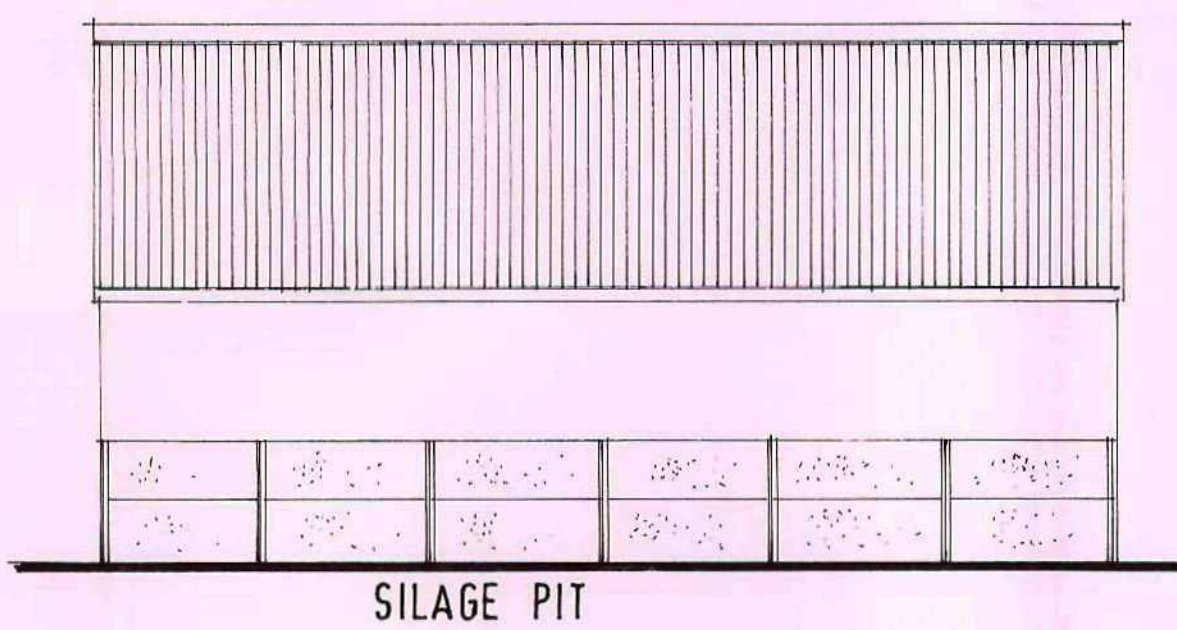

SILAGE PIT
SIDE ELEVATION.

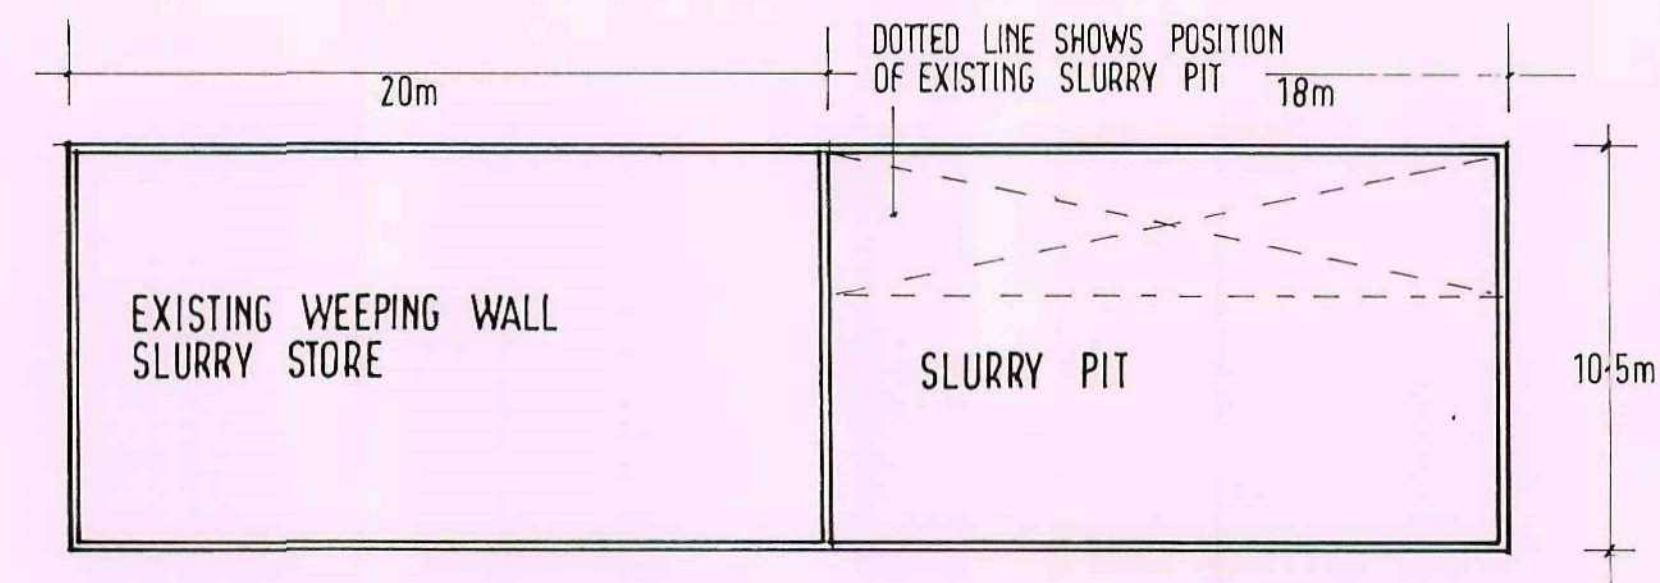

SLURRY PIT. PLAN

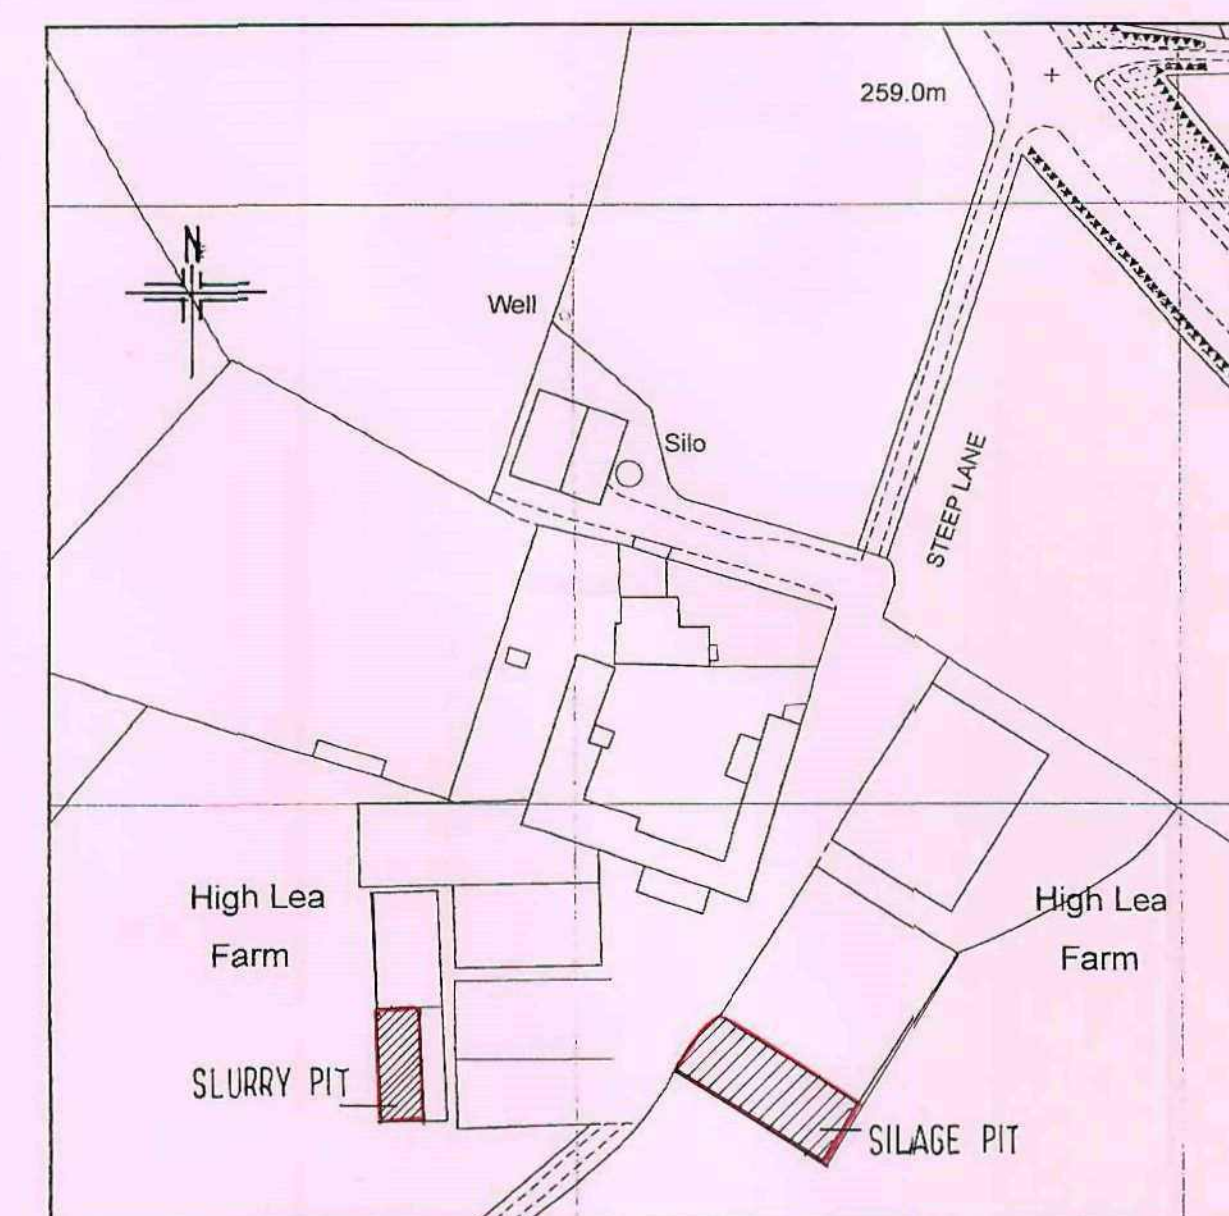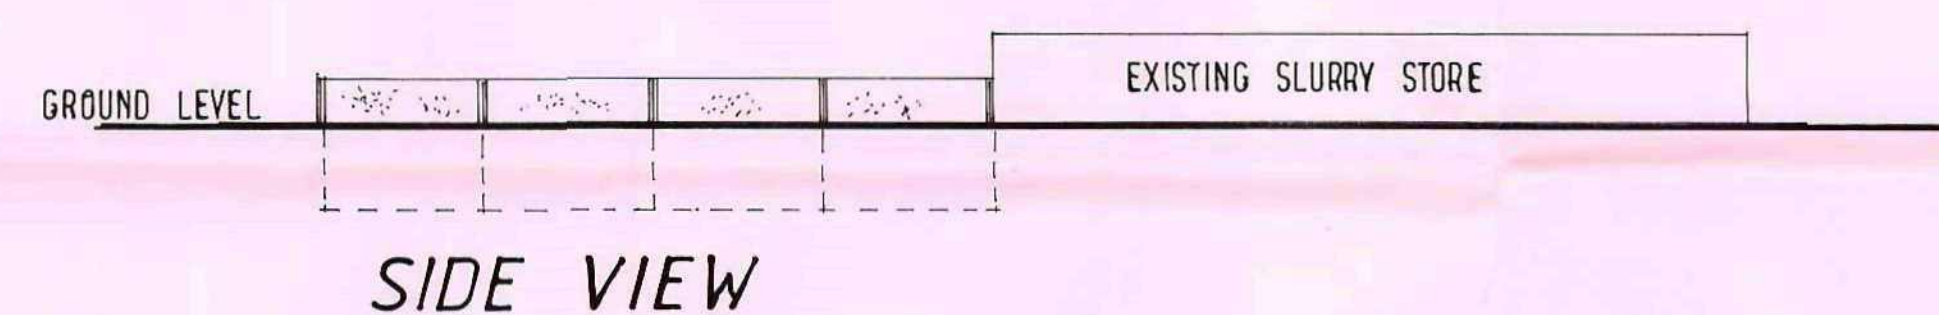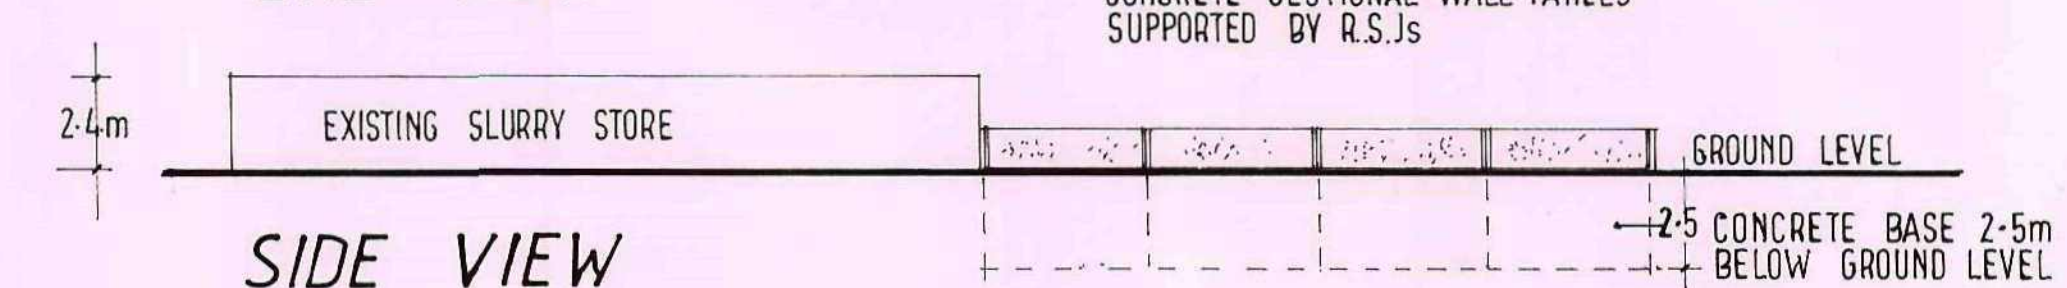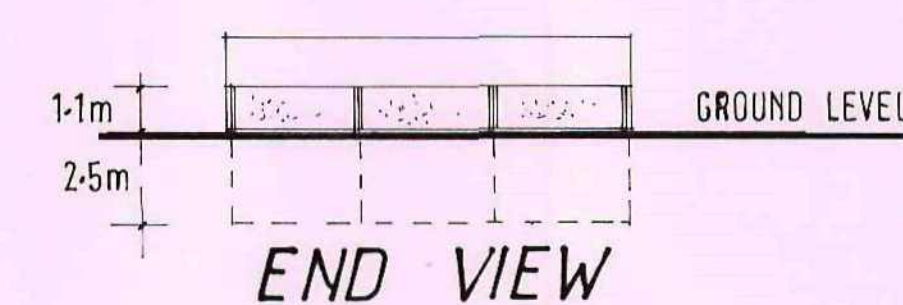

LOCATION PLAN 1:1250

Barnsley Metropolitan
Borough Council
26 MAY 2009
Corporate Mail Room

PROPOSED EXTENSION TO EXISTING
SILAGE PIT AND EXISTING SLURRY PIT AT
HIGH LEA FARM
HIGH LEE LANE
HOYLANDSWAINE
BARNSEY
S 36 8 JQ

SCALE 1:200
DATE MAY 09 2009:20
DRAWN R HARRIS

Millé
design

Architectural planning,
building & interiors
tel: & fax:
0114 2886929