




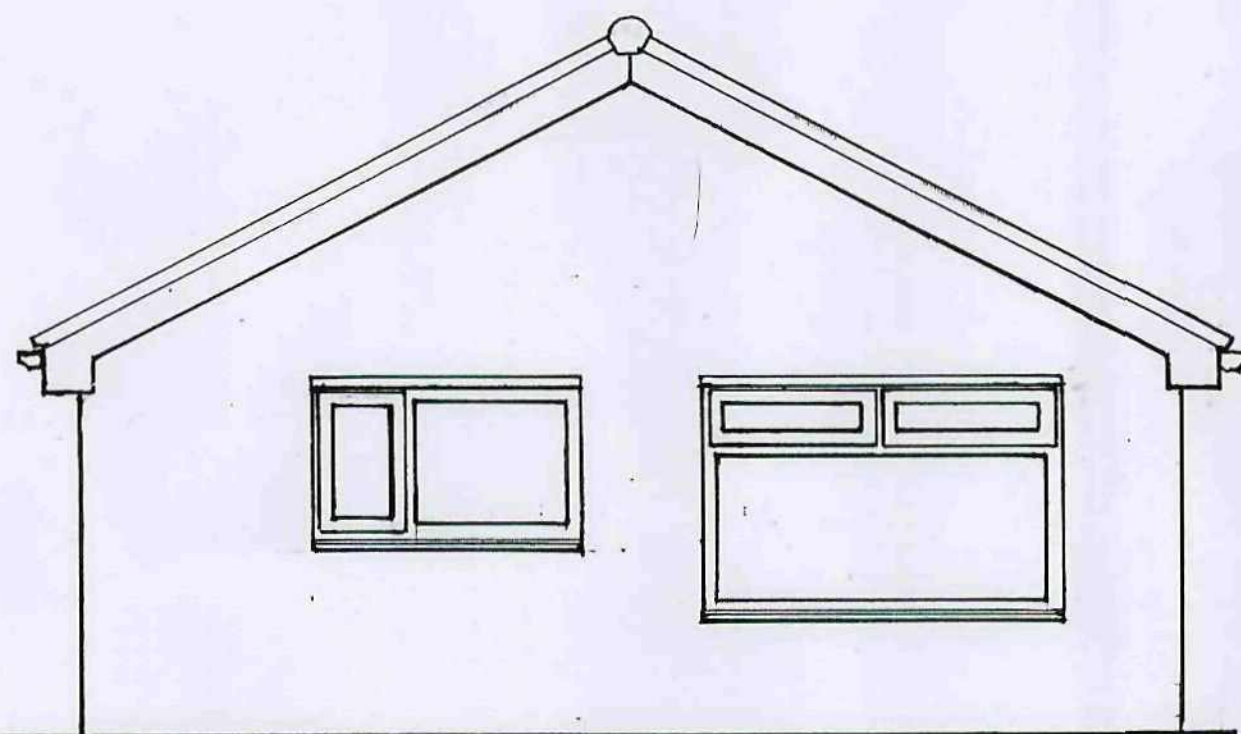

EXISTING REAR ELEVATION

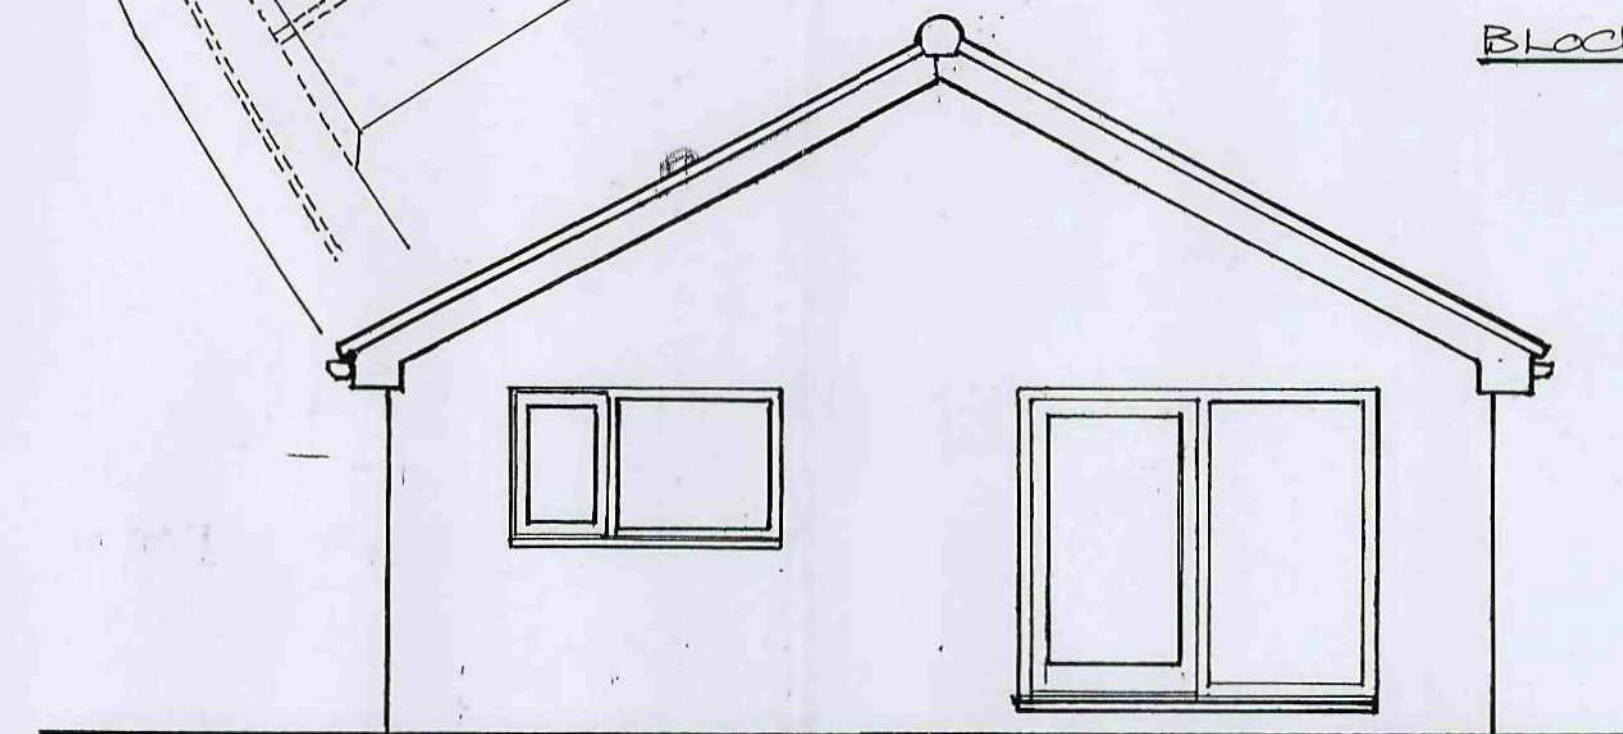


PROPOSED REAR ELEVATION

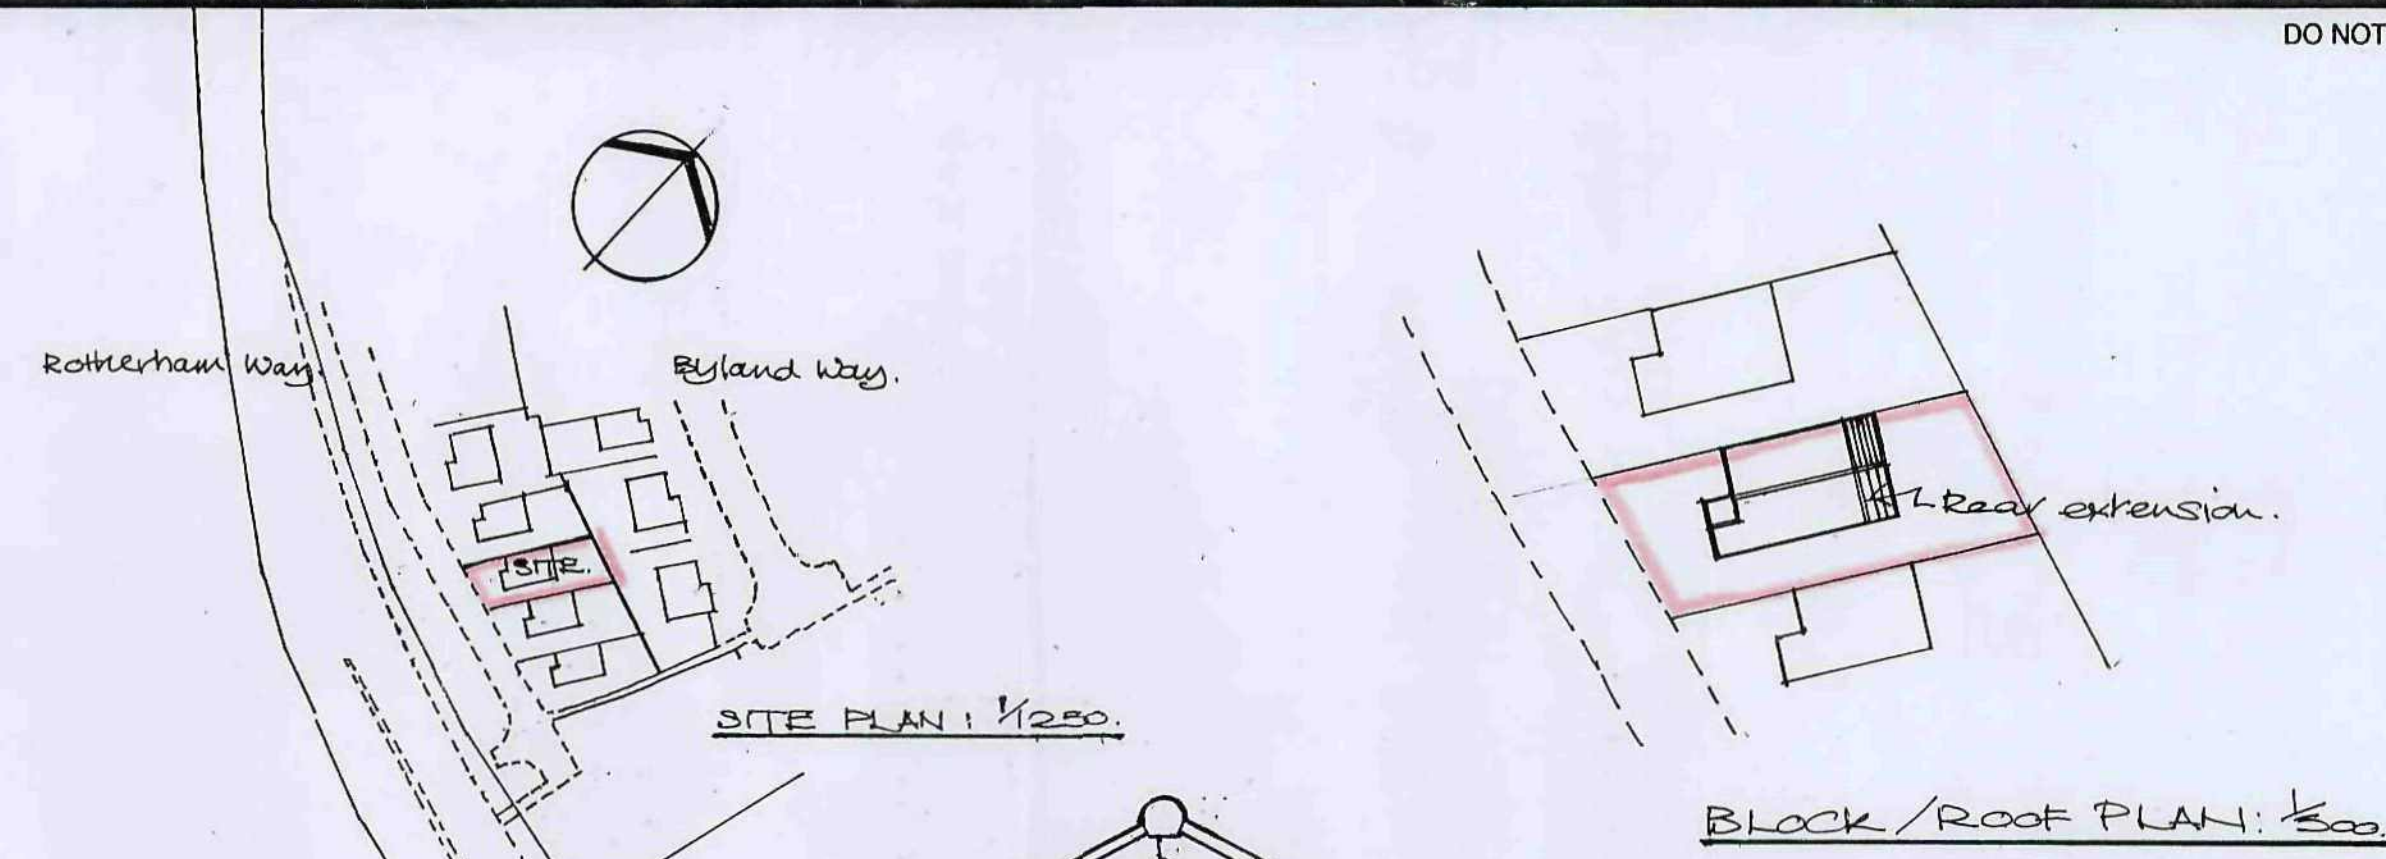


SITE PLAN 1/250


BLOCK / ROOF PLAN 1/500

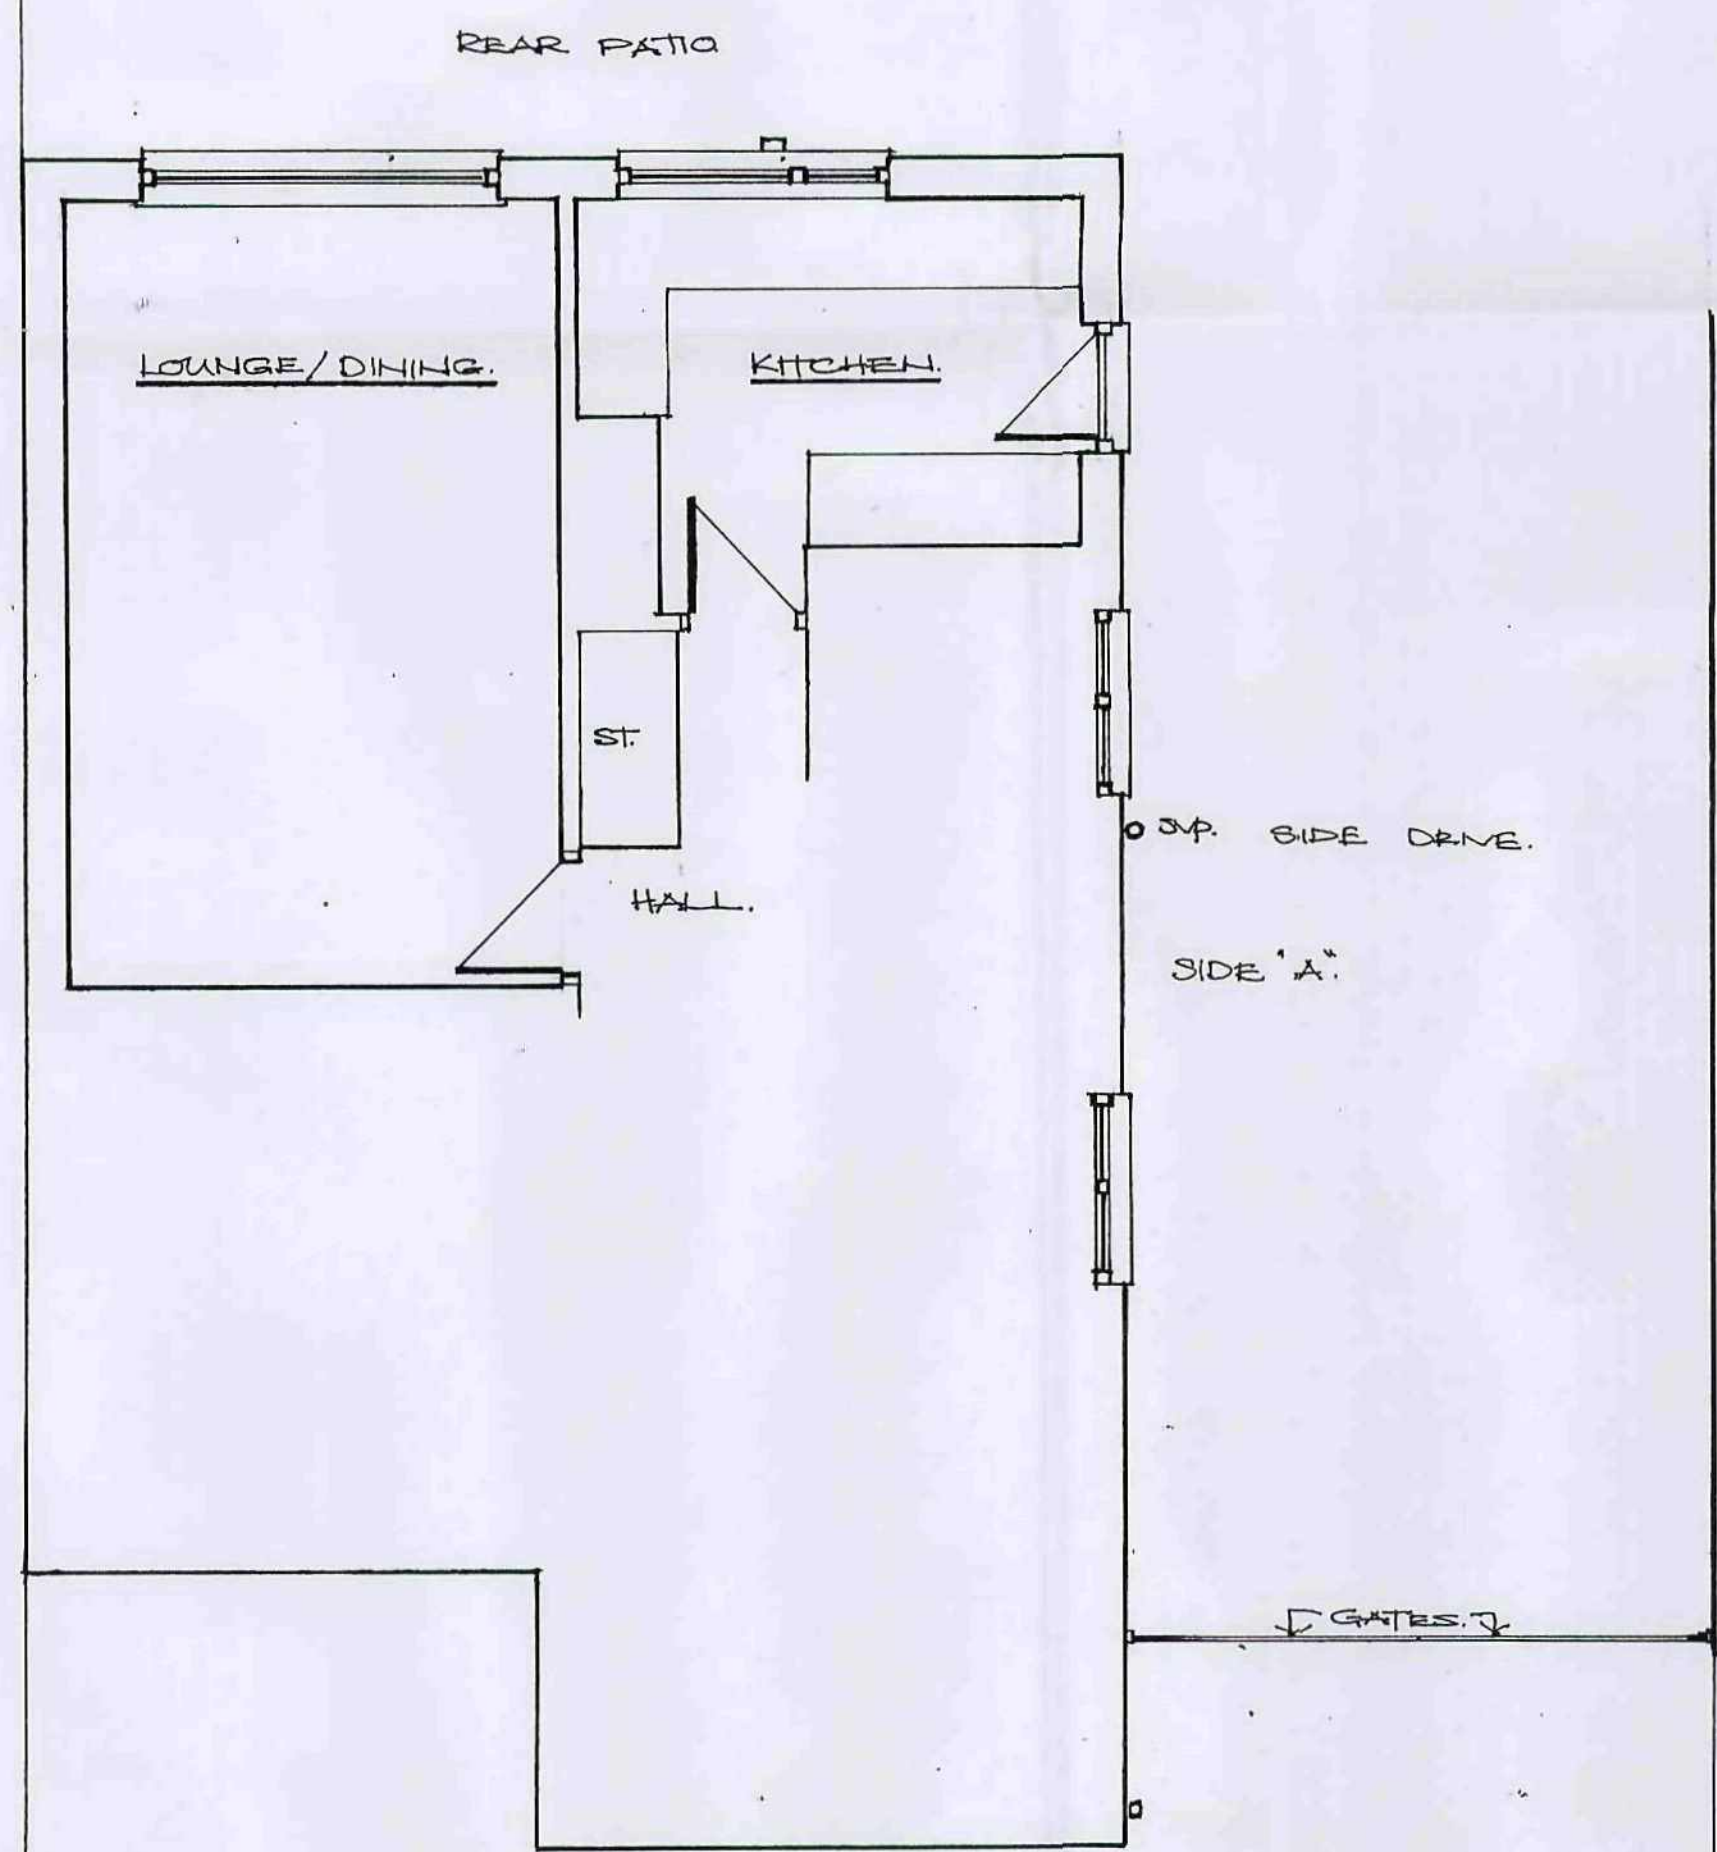


EXISTING PART PLAN

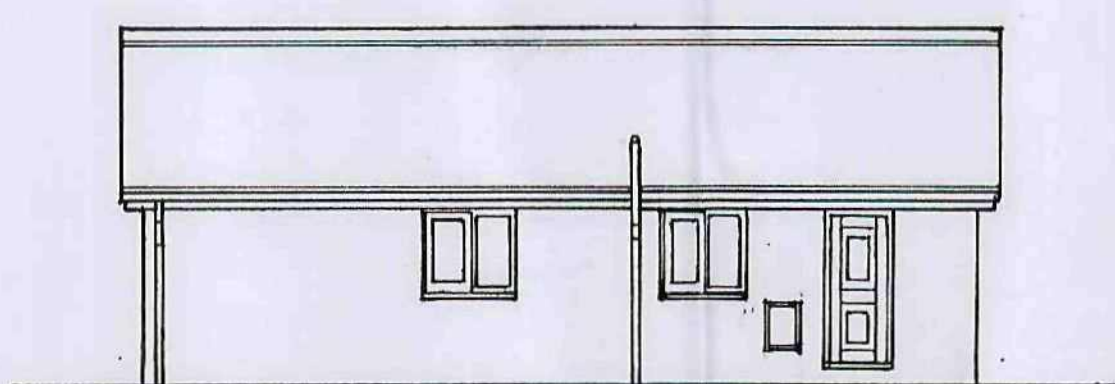


EXISTING SIDE 'A' ELEVATION

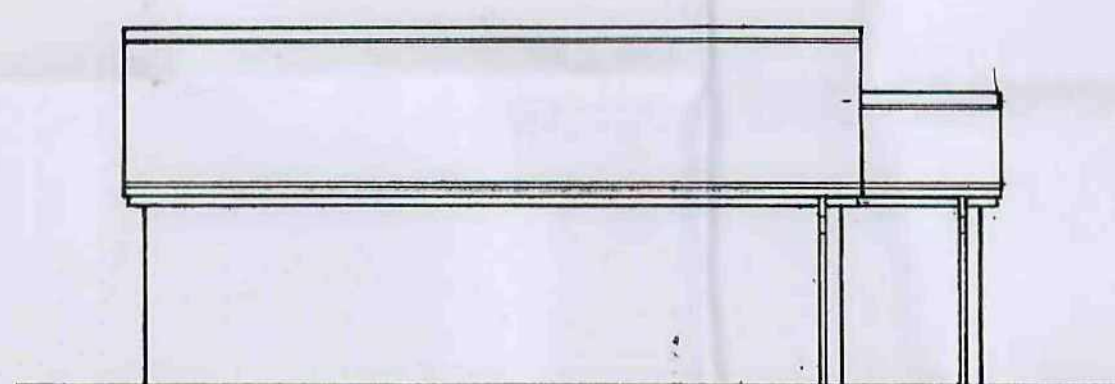


EXISTING SIDE 'B' ELEVATION

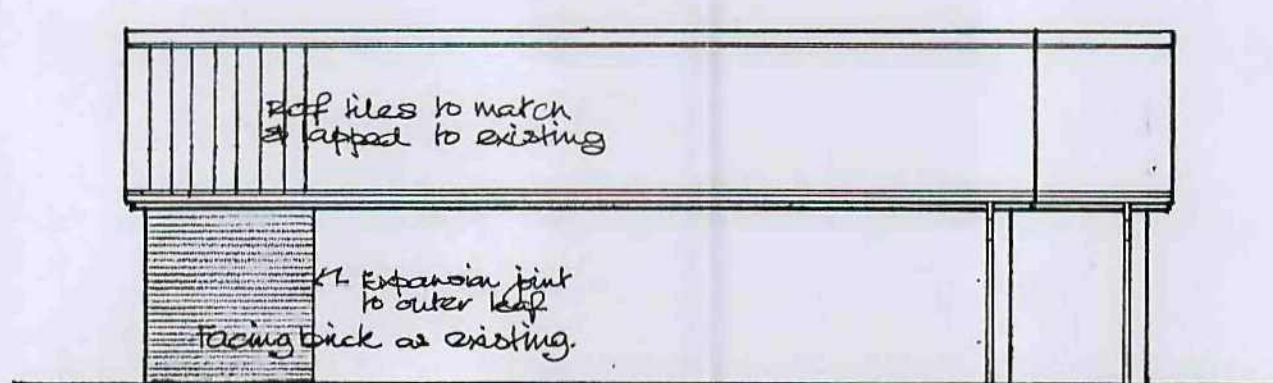

PROPOSED SIDE 'B' ELEVATION

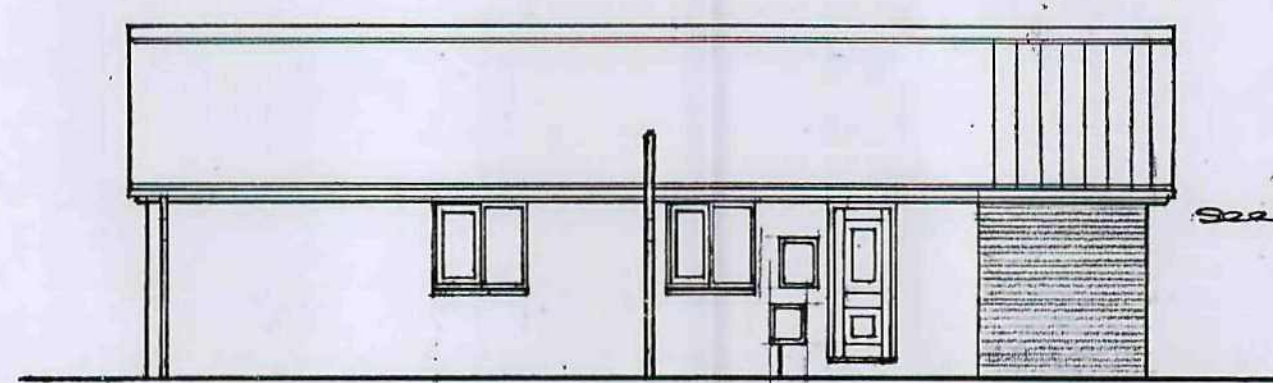

PROPOSED SIDE 'A' ELEVATION

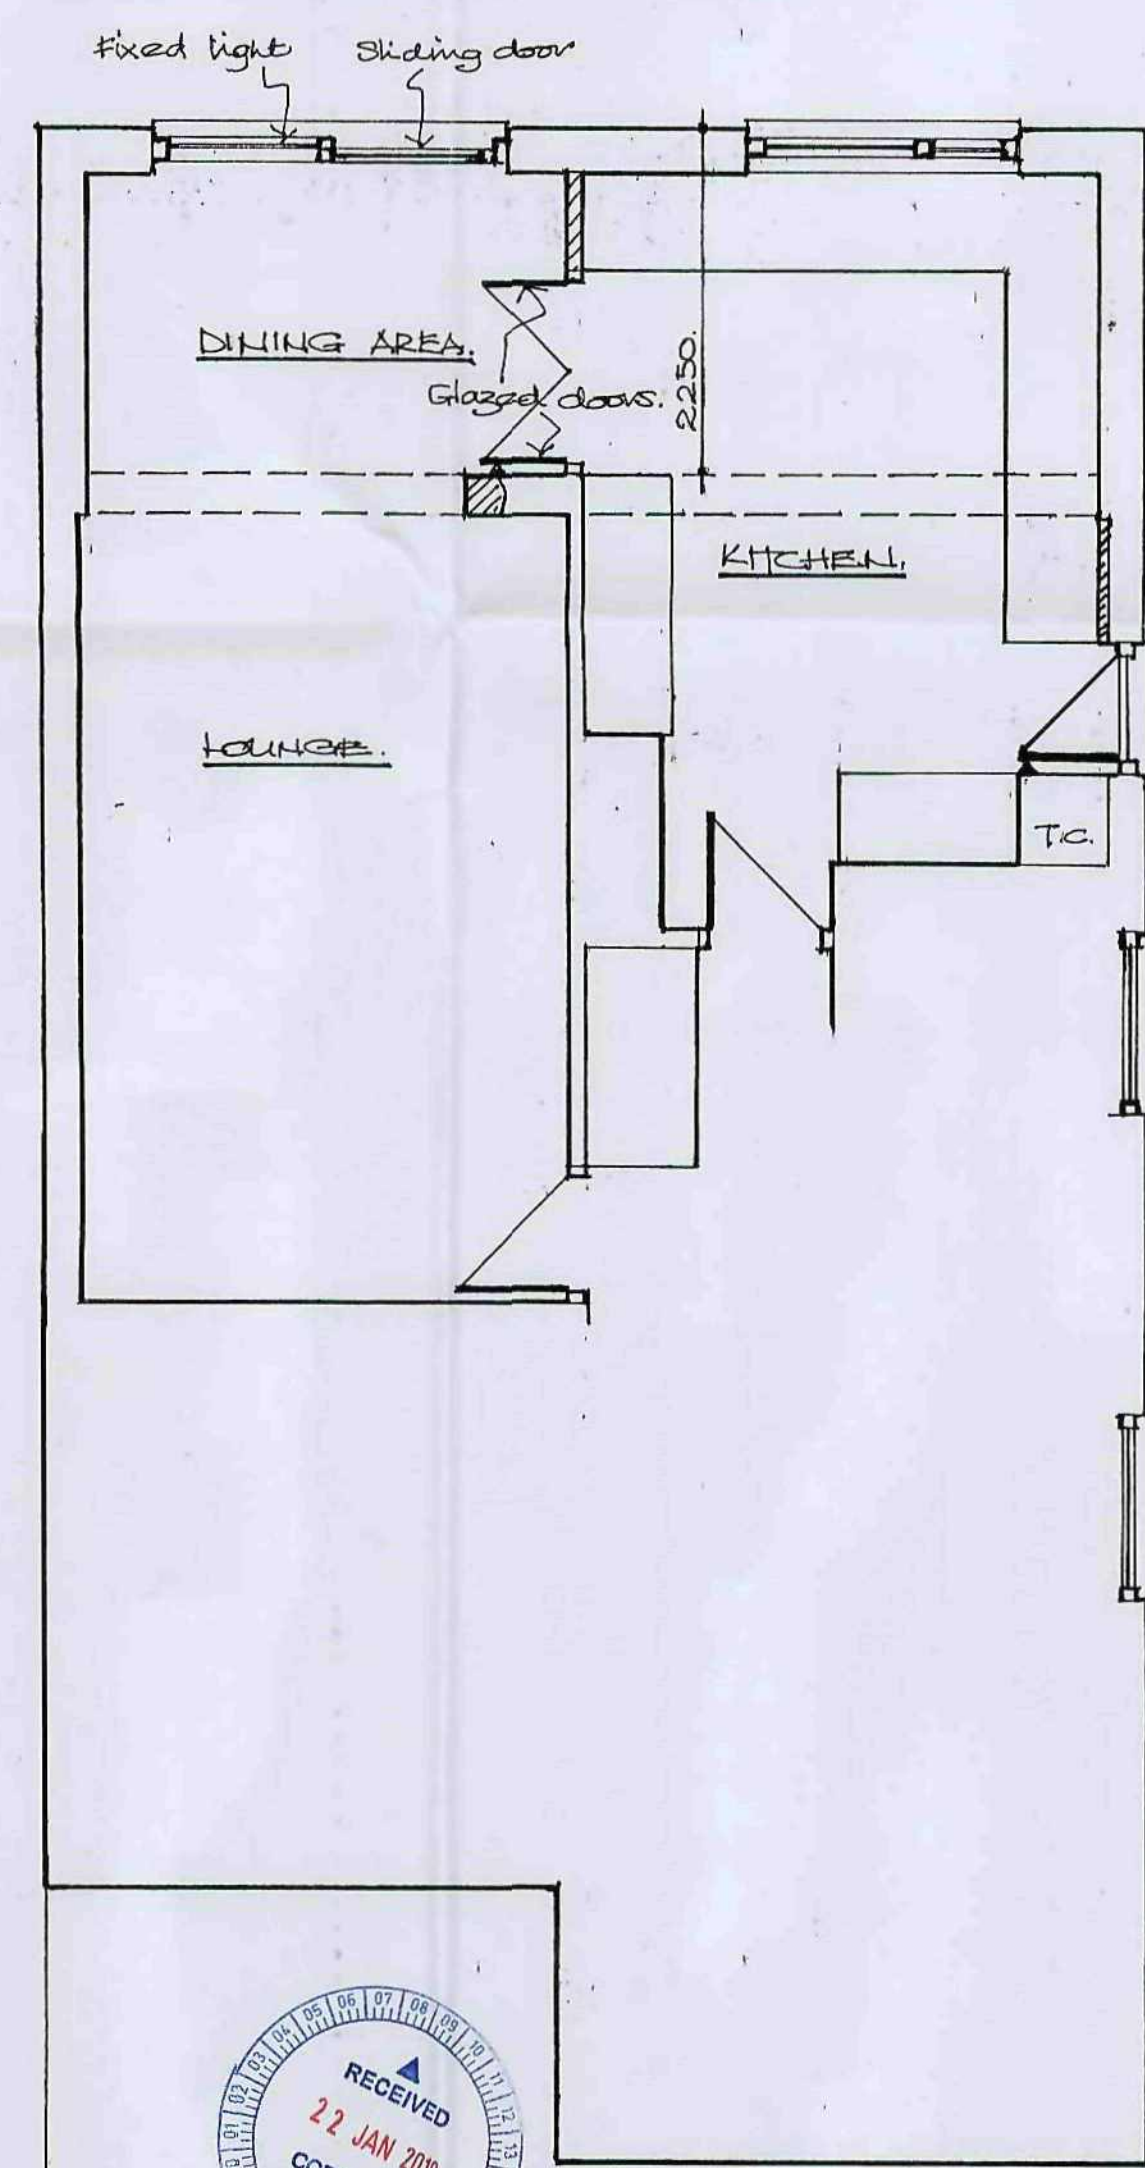

PROPOSED PART PLAN



HYLO Design: architect / designer

50, Church Street, Brierley, Nr. Barnsley, South Yorkshire. S72 9HT
Fax / Telephone No: 01226 713427

REVISIONS					
Ref.	Description	Date	Ref.	Description	Date

Client	MR. & MRS. D. LANE		Drawn	JST.	Date	JAN. 10.
Project	PROPOSED REAR EXTENSION TO 14991, ROTHERHAM RD, MONK BRETON.		Checked		Scale	1:50; 1:100
Title	EXISTING / PROPOSED PART PLANS & ELEVATIONS		Project Ref.	DL/MS.		
			Drawing No.	1.		