

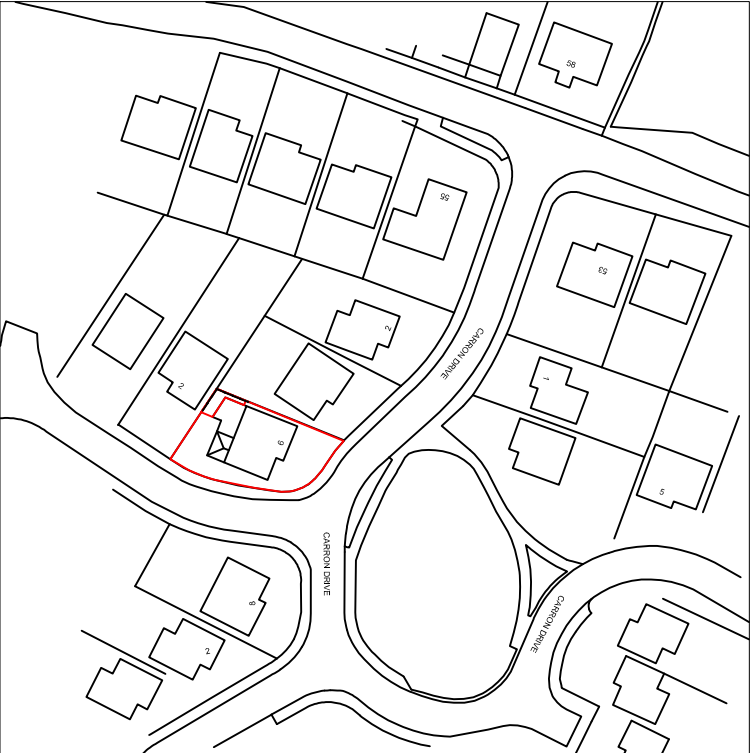


Drawing No.	Rev No.
MMS001 -001	

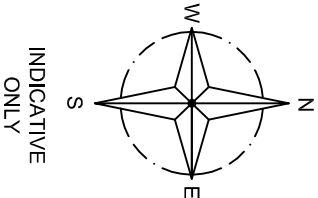

LOCATION PLAN
SCALE 1:1250 AT A3

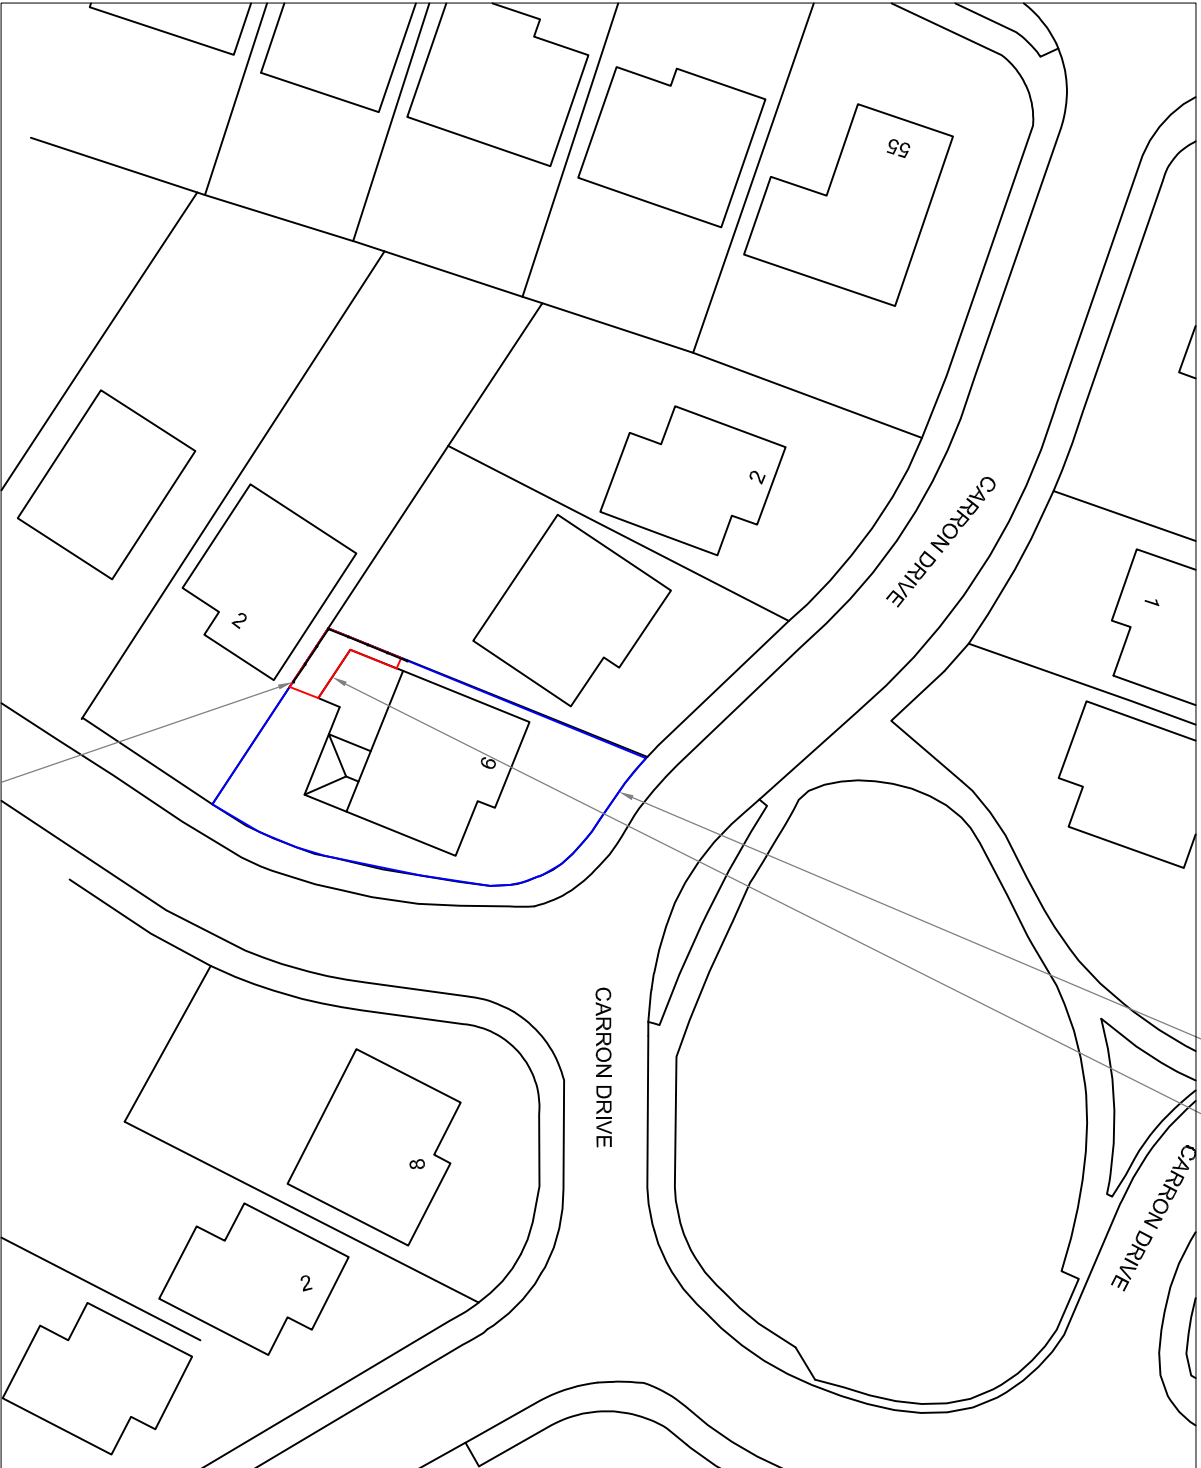

SITE PLAN
SCALE 1:500 AT A3

DO NOT SCALE: Contractor to check all dimensions and report any omissions or errors

NOTES

Rev	Description	By	CHK	APP	Date
-----	-------------	----	-----	-----	------

JRB DESIGNS LTD
166 Churchfield Lane
Barton
Barnsley
S75 5EA
Tel: 01226 383542
Fax: 01226 380078
Mob: 07970 541132
Email: joine@jrbdesigns.co.uk

This drawing is copyright. © Jrbdesigns Ltd.

Client

MRS. M SALTER

Drawing Title

SITE PLANS

Address

6 CARRON DRIVE
MAPPLEWELL
BARNSELEY
S75 6GA

Project Title:
**PROPOSED RAISED PATIO &
NEW SIDE FENCE**

Purpose of Issue:

PLANNING

Drawing Status

FIRST ISSUE

Scale at A3	Drawn By	Date
AS SHOWN	JRB	25/09/2009
Checked By	MS	25/09/2009
Project No.	MMS001	Drawing No. 001
Revision		-

APPROVAL ☒ INFORMATION ☐ TENDER ☐ CONTRACT ☐ CONSTRUCTION ☐