






EXISTING FRONT ELEVATION

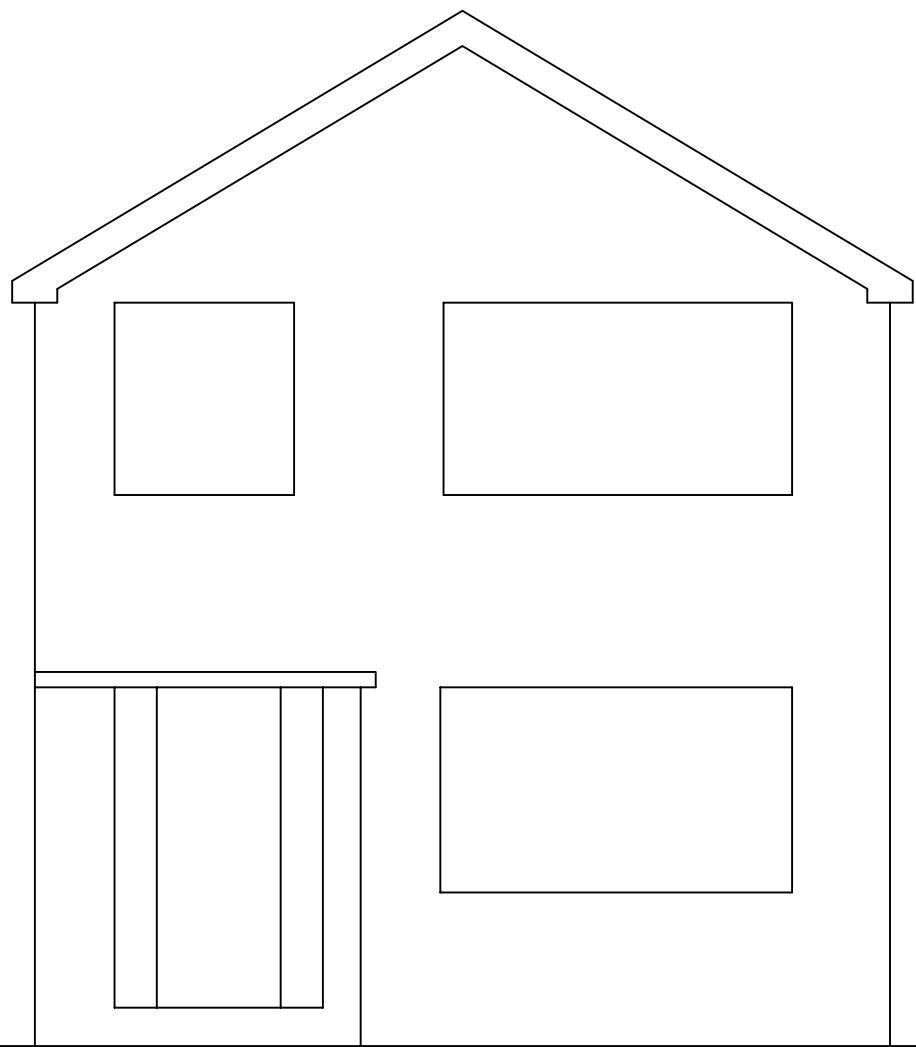


EXISTING SIDE ELEVATION

 


PROPOSED FRONT ELEVATION

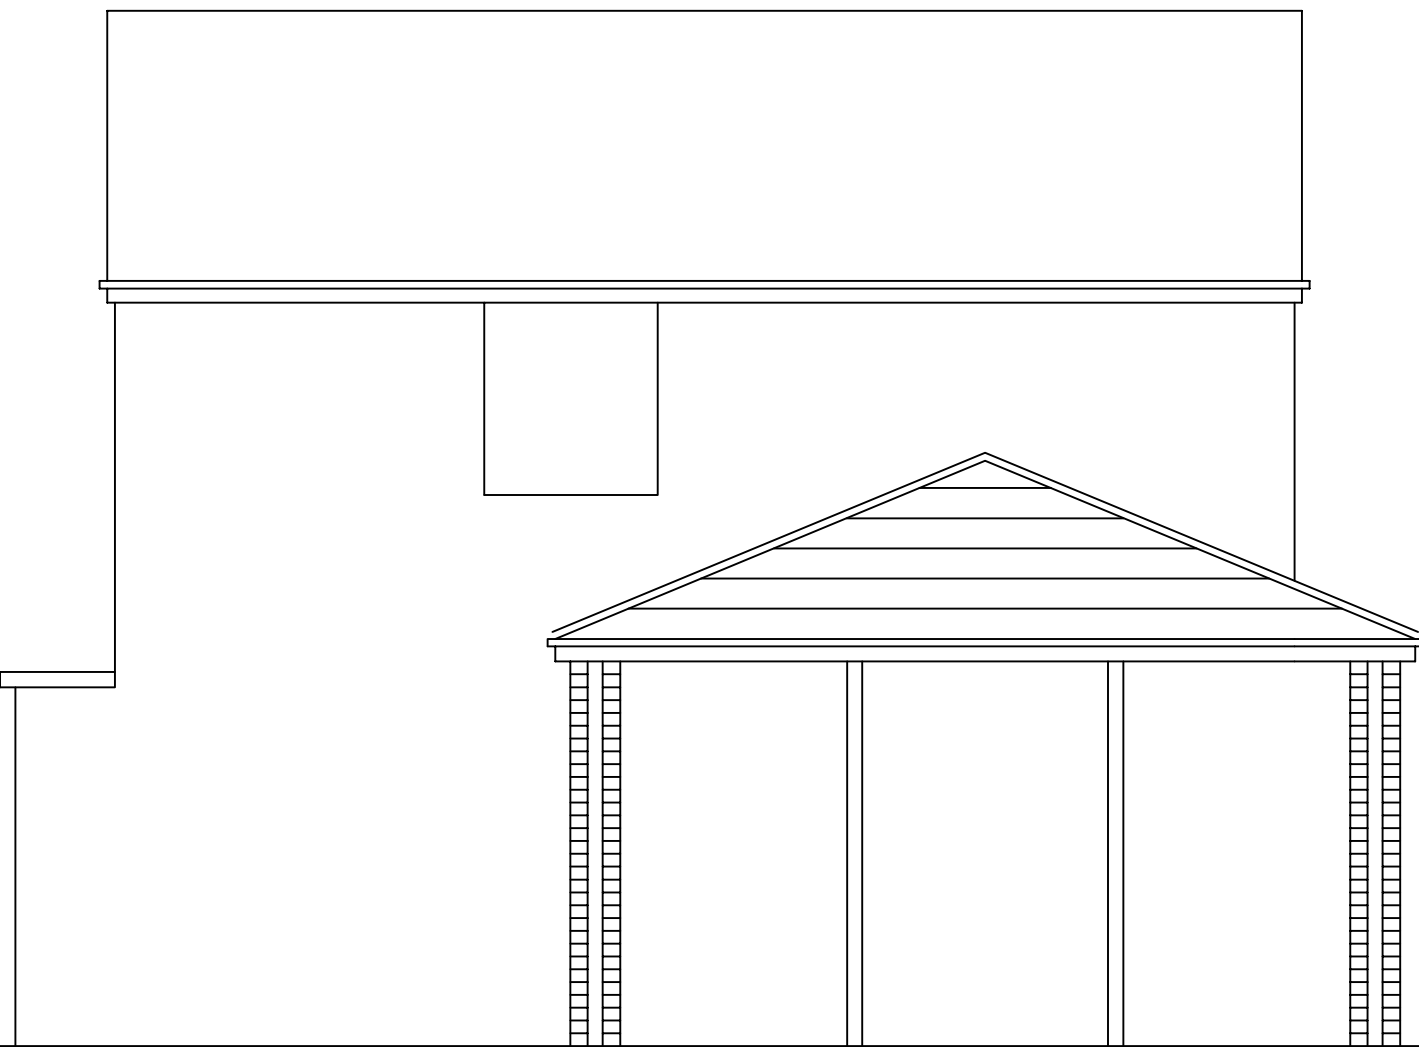

PROPOSED SIDE ELEVATION

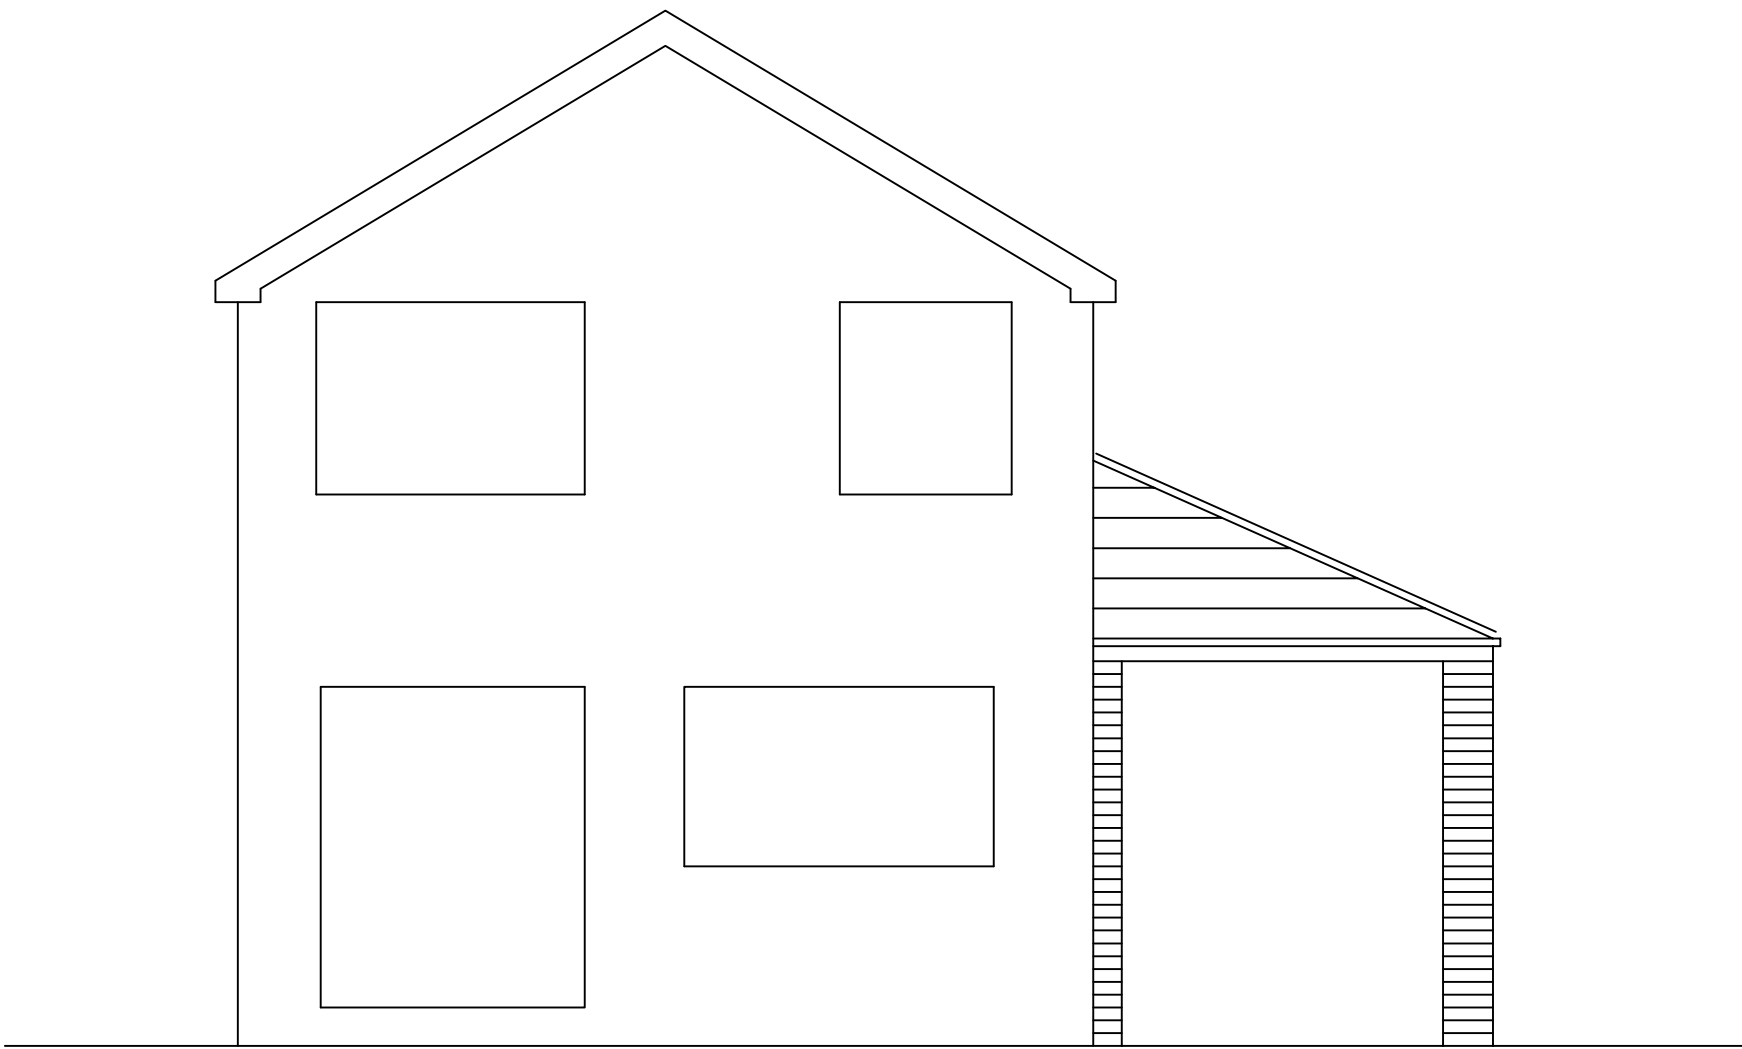



PROPOSED REAR ELEVATION

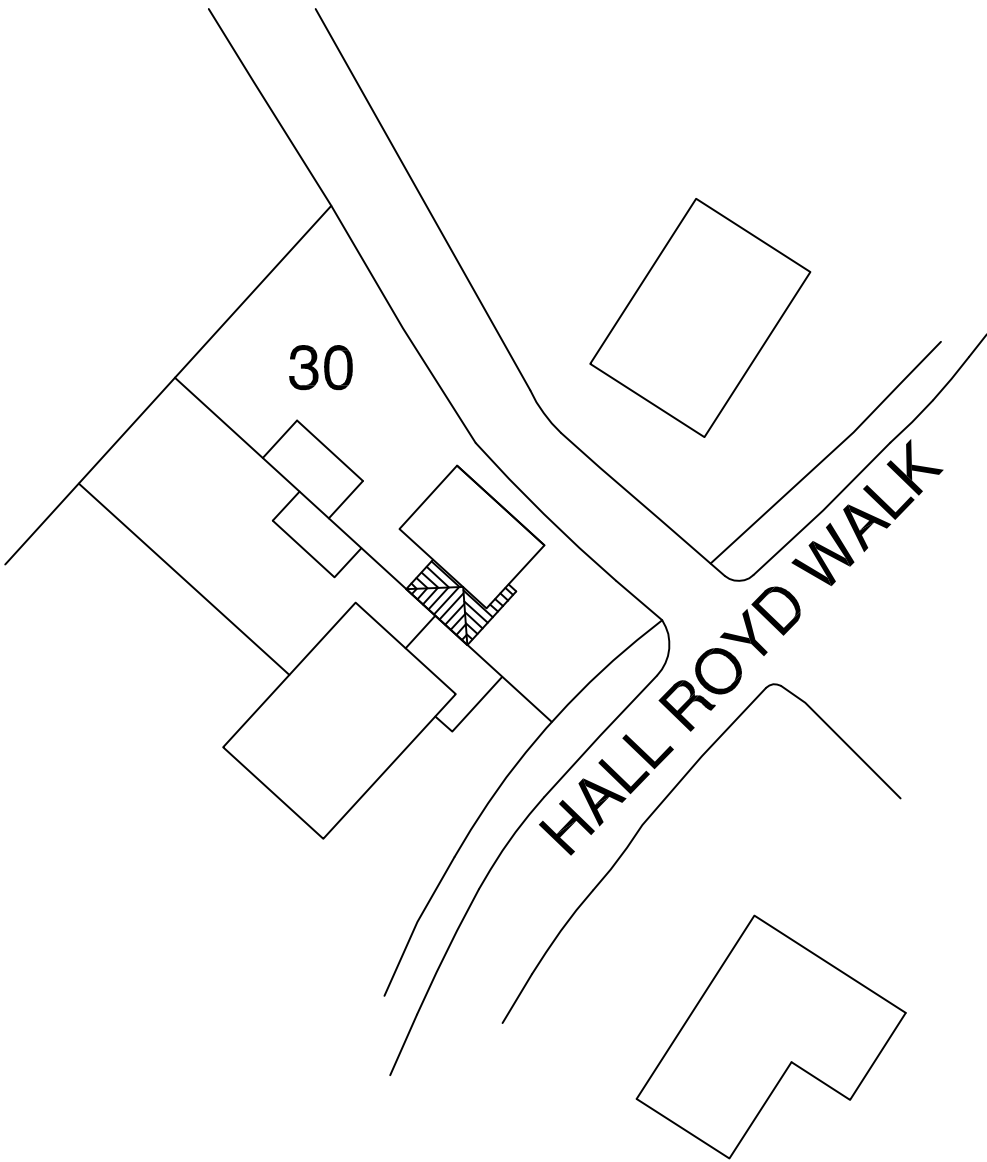


SITE PLAN - 1/500




LOCATION PLAN - 1/1250

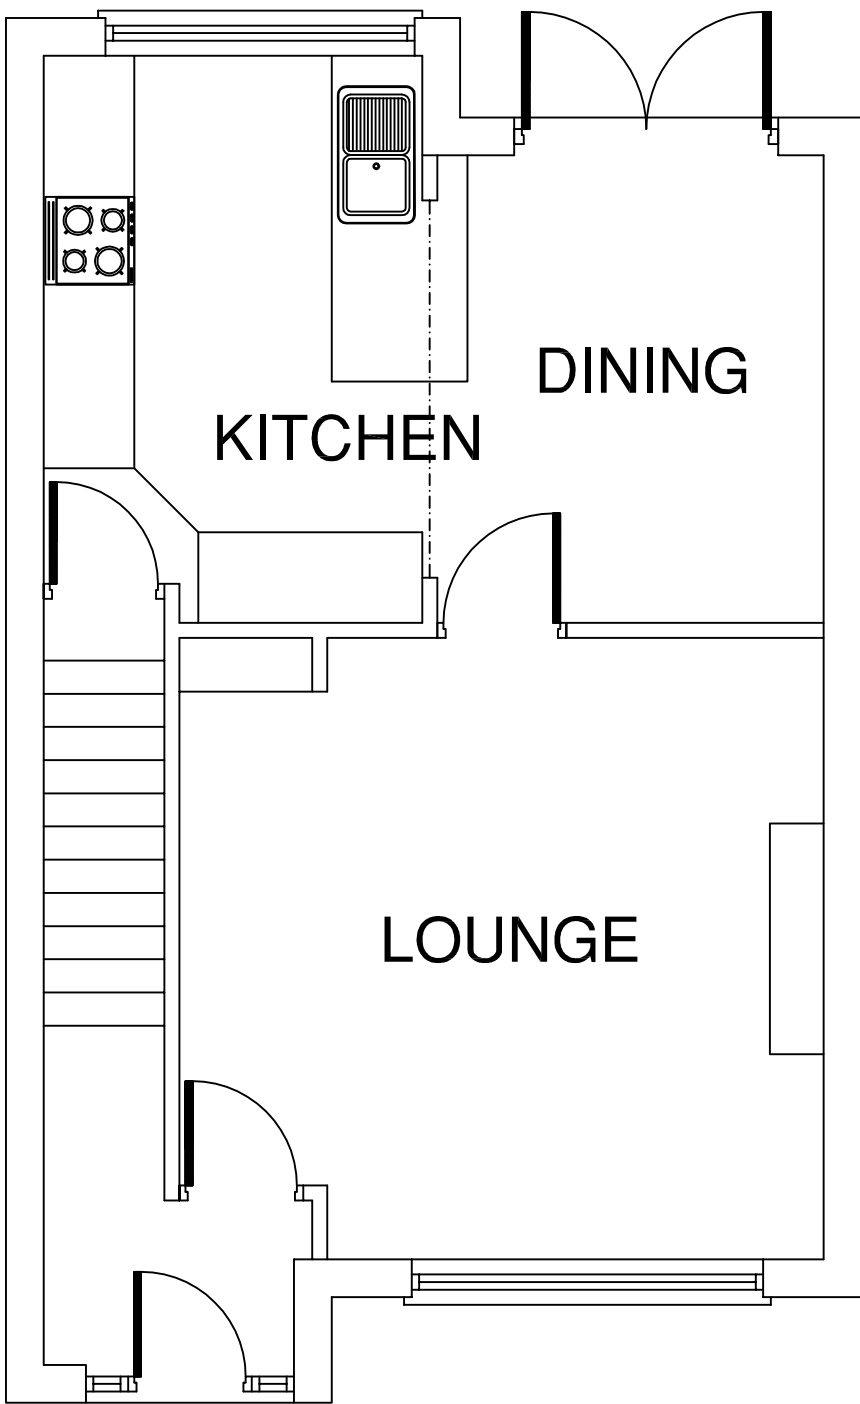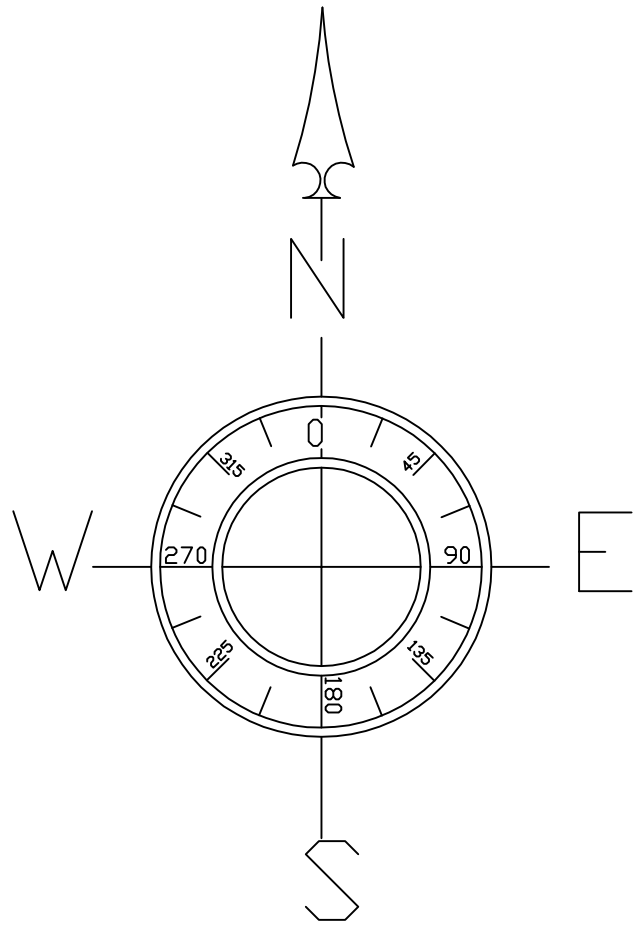


EXISTING GROUND FLOOR PLAN

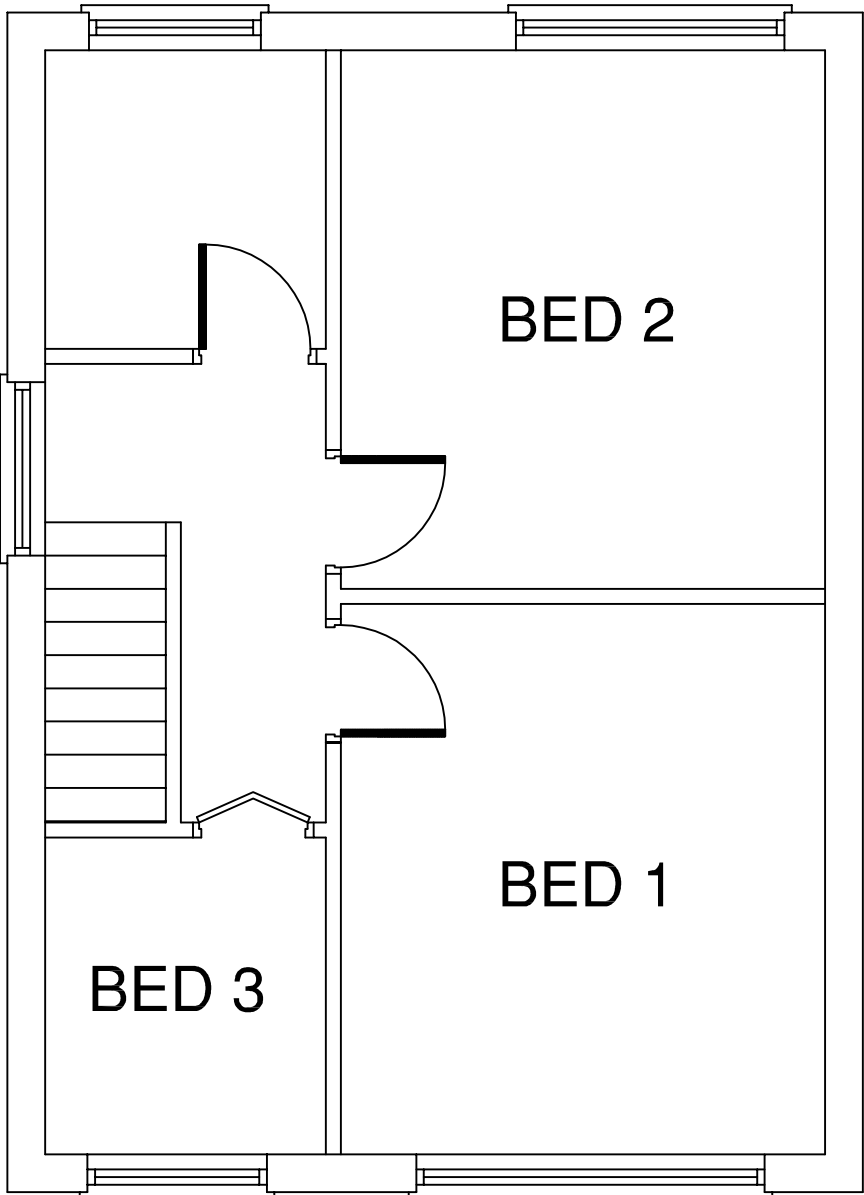

EXISTING FIRST FLOOR PLAN

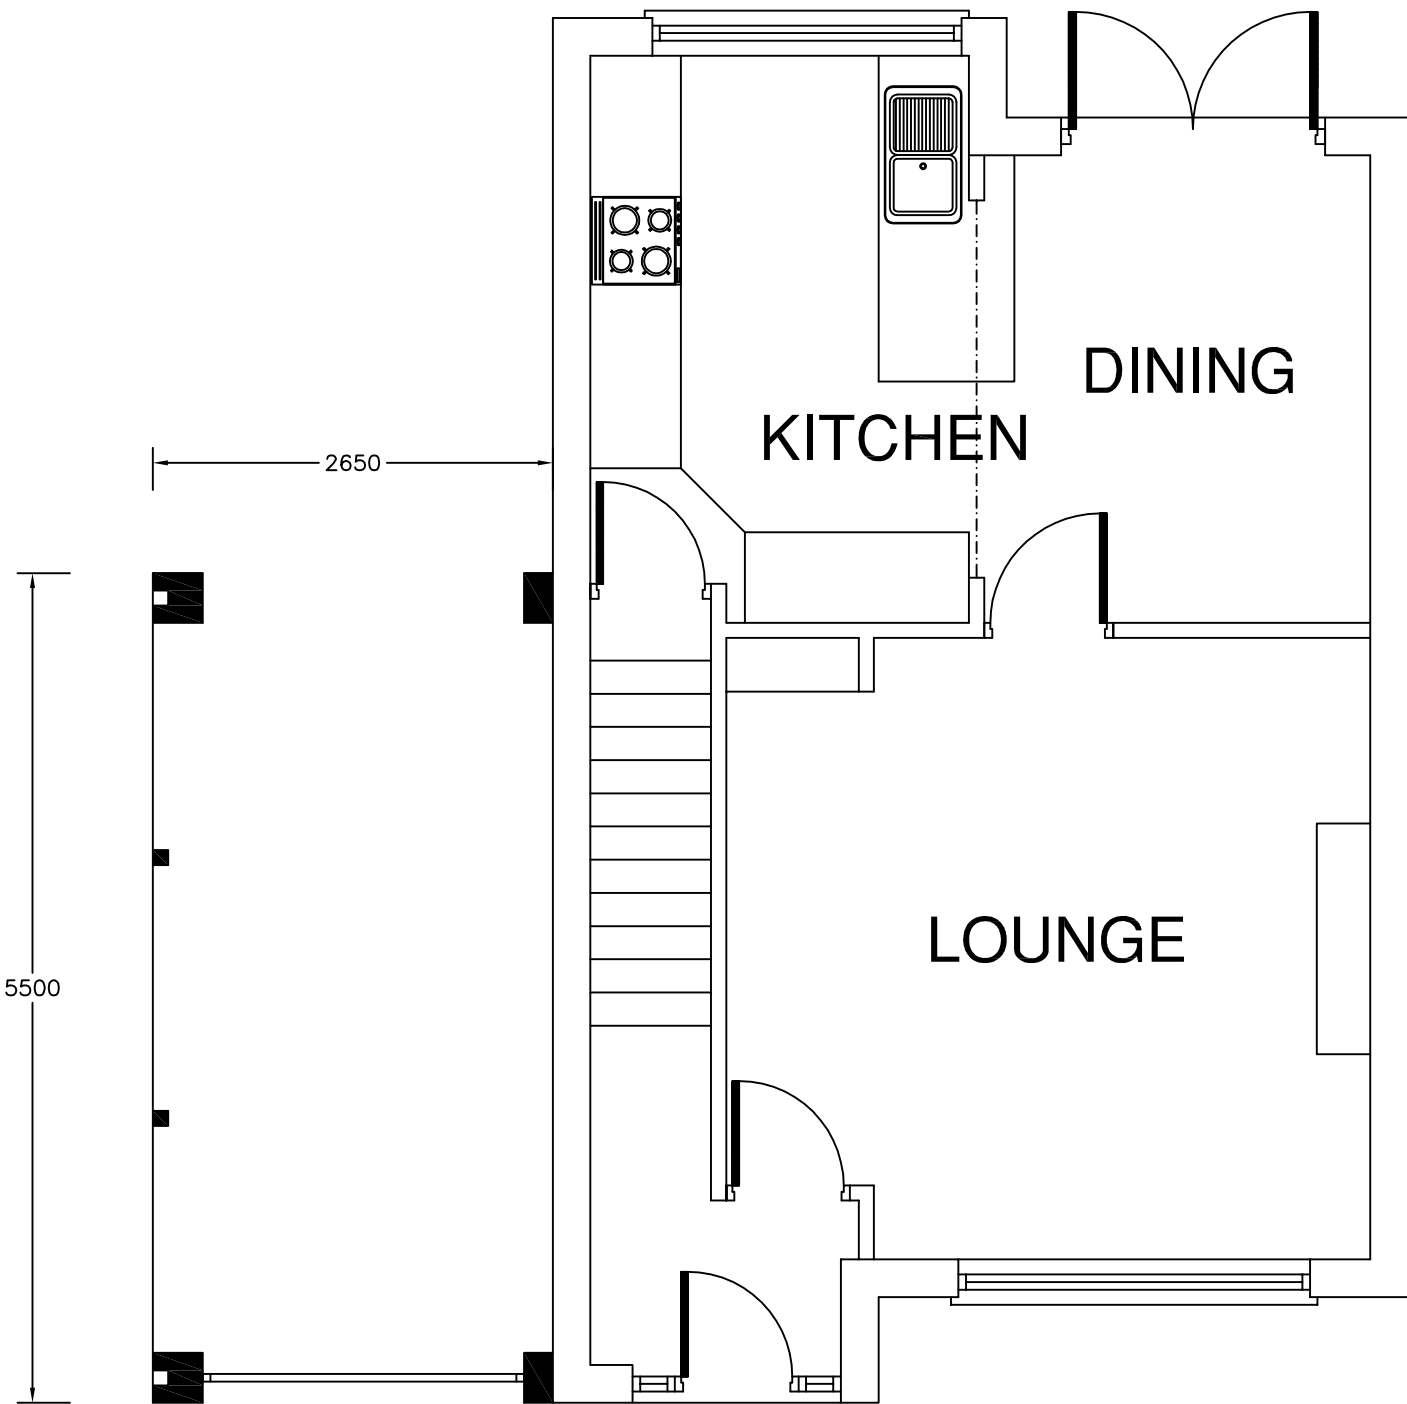

PROPOSED GROUND FLOOR PLAN

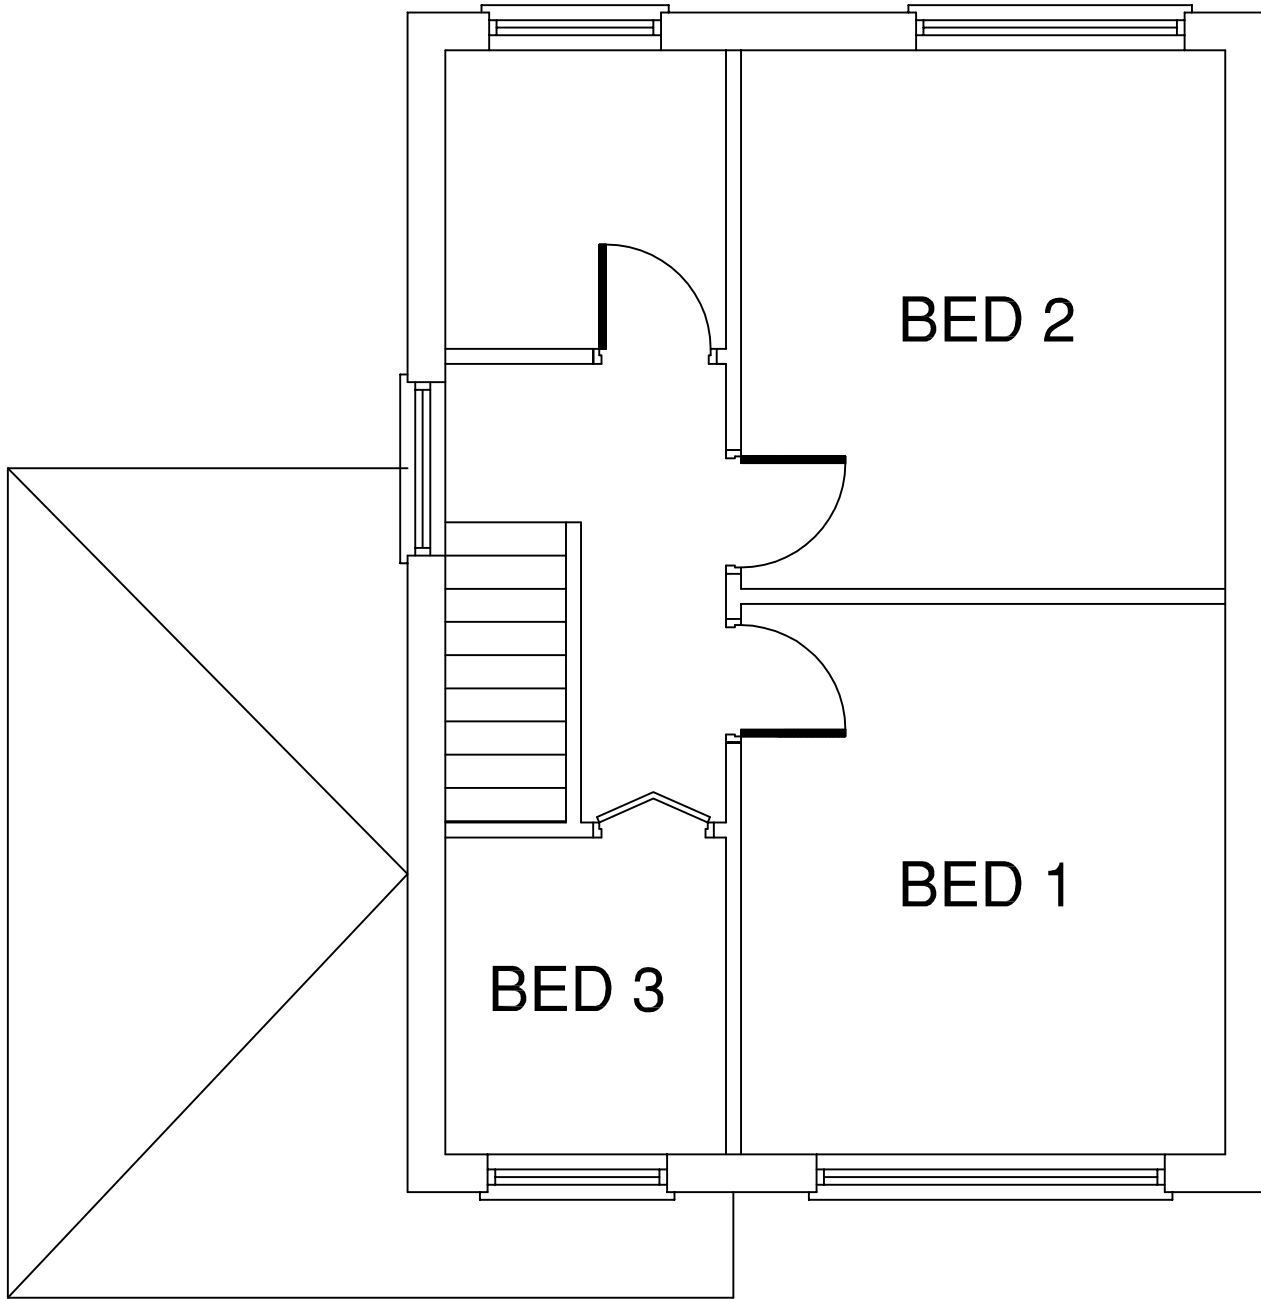

PROPOSED FIRST FLOOR PLAN

DEVELOPMENT LINDA & TOM OWEN HALL ROYD WALK SILKSTONE BARNSELY	
DRAWING TITLE EXISTING & PROPOSED PLANS & ELEVATIONS	
SCALE 1:50	DRAWN.
DATE JAN 18	REV.
DRG. No. LTO/01	/