


Drawing No.	Rev No.
MSH001 -001	

DO NOT SCALE: Contractor to check all dimensions and report any omissions or errors

NOTES

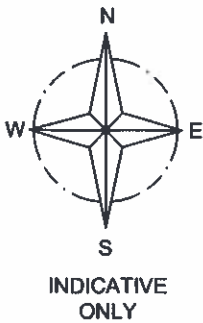

LOCATION PLAN
SCALE 1:1250 AT A3



SITE PLAN
SCALE 1:500 AT A3

Rev	Description	By	Chk	App	Date
-----	-------------	----	-----	-----	------

JRB DESIGNS Ltd
166 Churchfield Lane
Darton
Barnsley
S75 5EA
Tel: 01226 383542
Fax: 01226 380078
Mob: 07970 541192
Email: john@jrbdesigns.co.uk

This drawing is copyright. © jrbdesigns Ltd.

Client
MR. S HAWLEY

Drawing Title
SITE PLANS

Address
2 LOW GRANGE FARM
BASILDON ROAD
THURNSCOE
ROTHERHAM S63 0LG

Project Title:
PROPOSED DETACHED GARAGE
WITH ROOF SPSCE

Purpose of Issue:
PLANNING

Drawing Status:
FIRST ISSUE





Scale at A3 AS SHOWN	Drawn By JRB	Date 28/07/2009
Checked By SH	Date 28/07/2009	Approved By SH
Project No. MSH001	Drawing No. 001	Revision -

APPROVAL ☐ INFORMATION ☐ TENDER ☐ CONTRACT ☐ CONSTRUCTION ☐

Drawing No.	Rev No.
MSH001 -003	

DO NOT SCALE: Contractor to check all dimensions and report any omissions or errors

NOTES

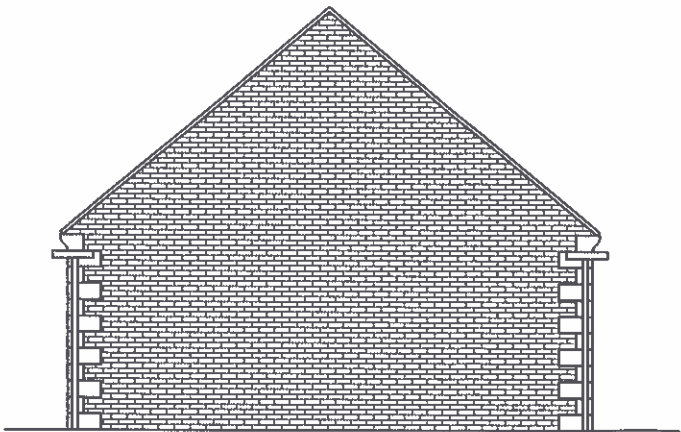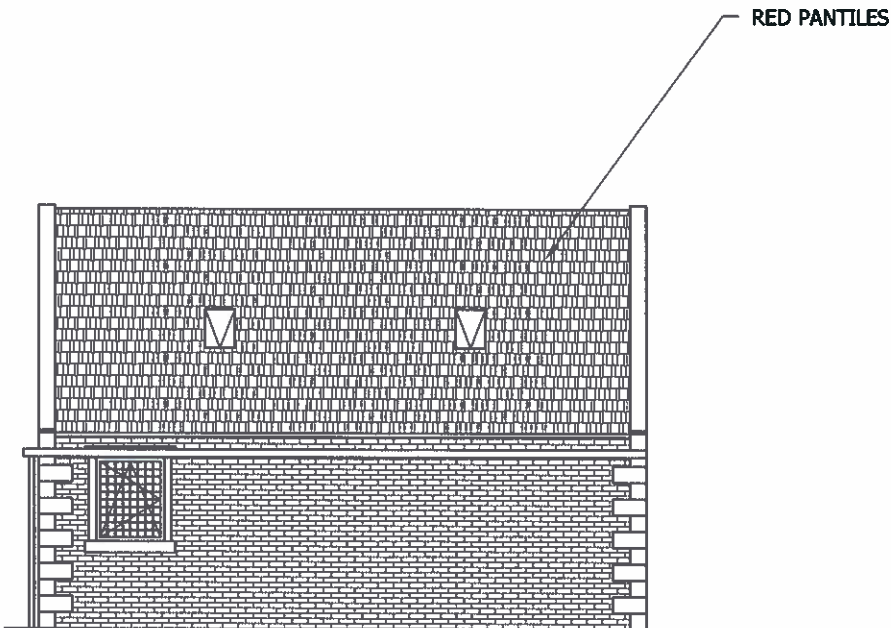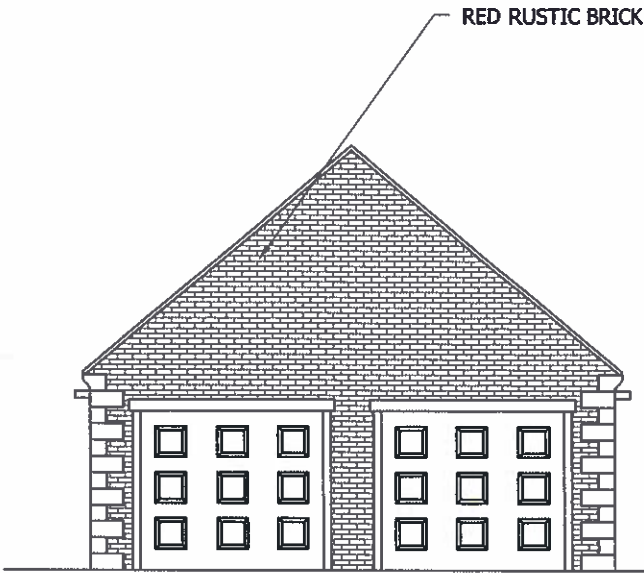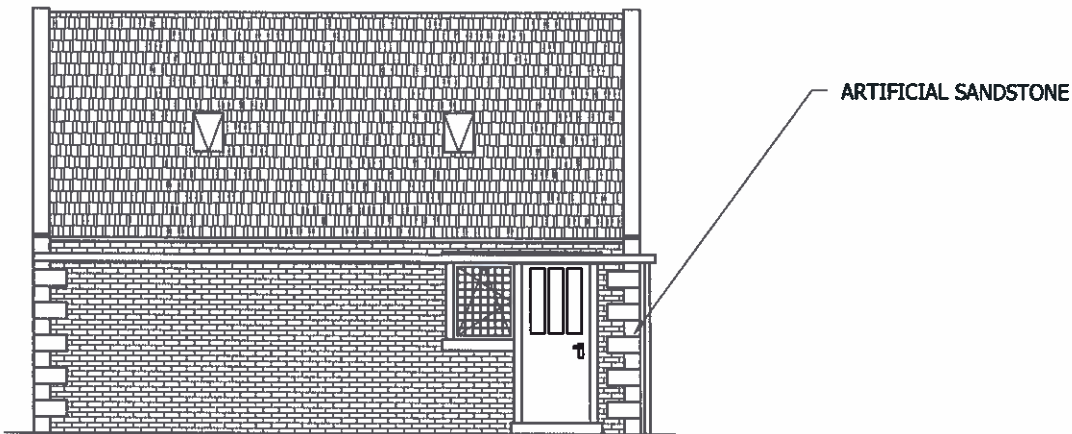

PROPOSED REAR ELEVATION
SCALE 1:100 AT A3


PROPOSED END ELEVATION
SCALE 1:100 AT A3

Rev	Description	By	Chk	App	Date
JRB DESIGNS Ltd 166 Churchfield Lane Darton Barnsley S75 5EA Tel: 01226 383542 Fax: 01226 380078 Mob: 07970 541192 Email: john@jrbdesigns.co.uk This drawing is copyright. © jrbdesigns Ltd.					
Client MR. S HAWLEY					
Drawing Title PROPOSED ELEVATIONS					
Address 2 LOW GRANGE FARM BASILDON ROAD THURNSCOE ROTHERHAM S63 0LG					
Project Title: PROPOSED DETACHED GARAGE WITH ROOF SPACE					
Purpose of Issue: PLANNING					
Drawing Status FIRST ISSUE					
Scale at A3 AS SHOWN		Drawn By JRB		Date 28/07/2009	
Checked By SH		Date 28/07/2009		Approved By SH	
Project No. MSH001		Drawing No. 003			Revision -
APPROVAL ☒ INFORMATION ☐ TENDER ☐ CONTRACT ☐ CONSTRUCTION ☐					

Drawing No.	Rev No.
ISH001 -004	

DO NOT SCALE: Contractor to check all dimensions and report any omissions or errors

NOTES

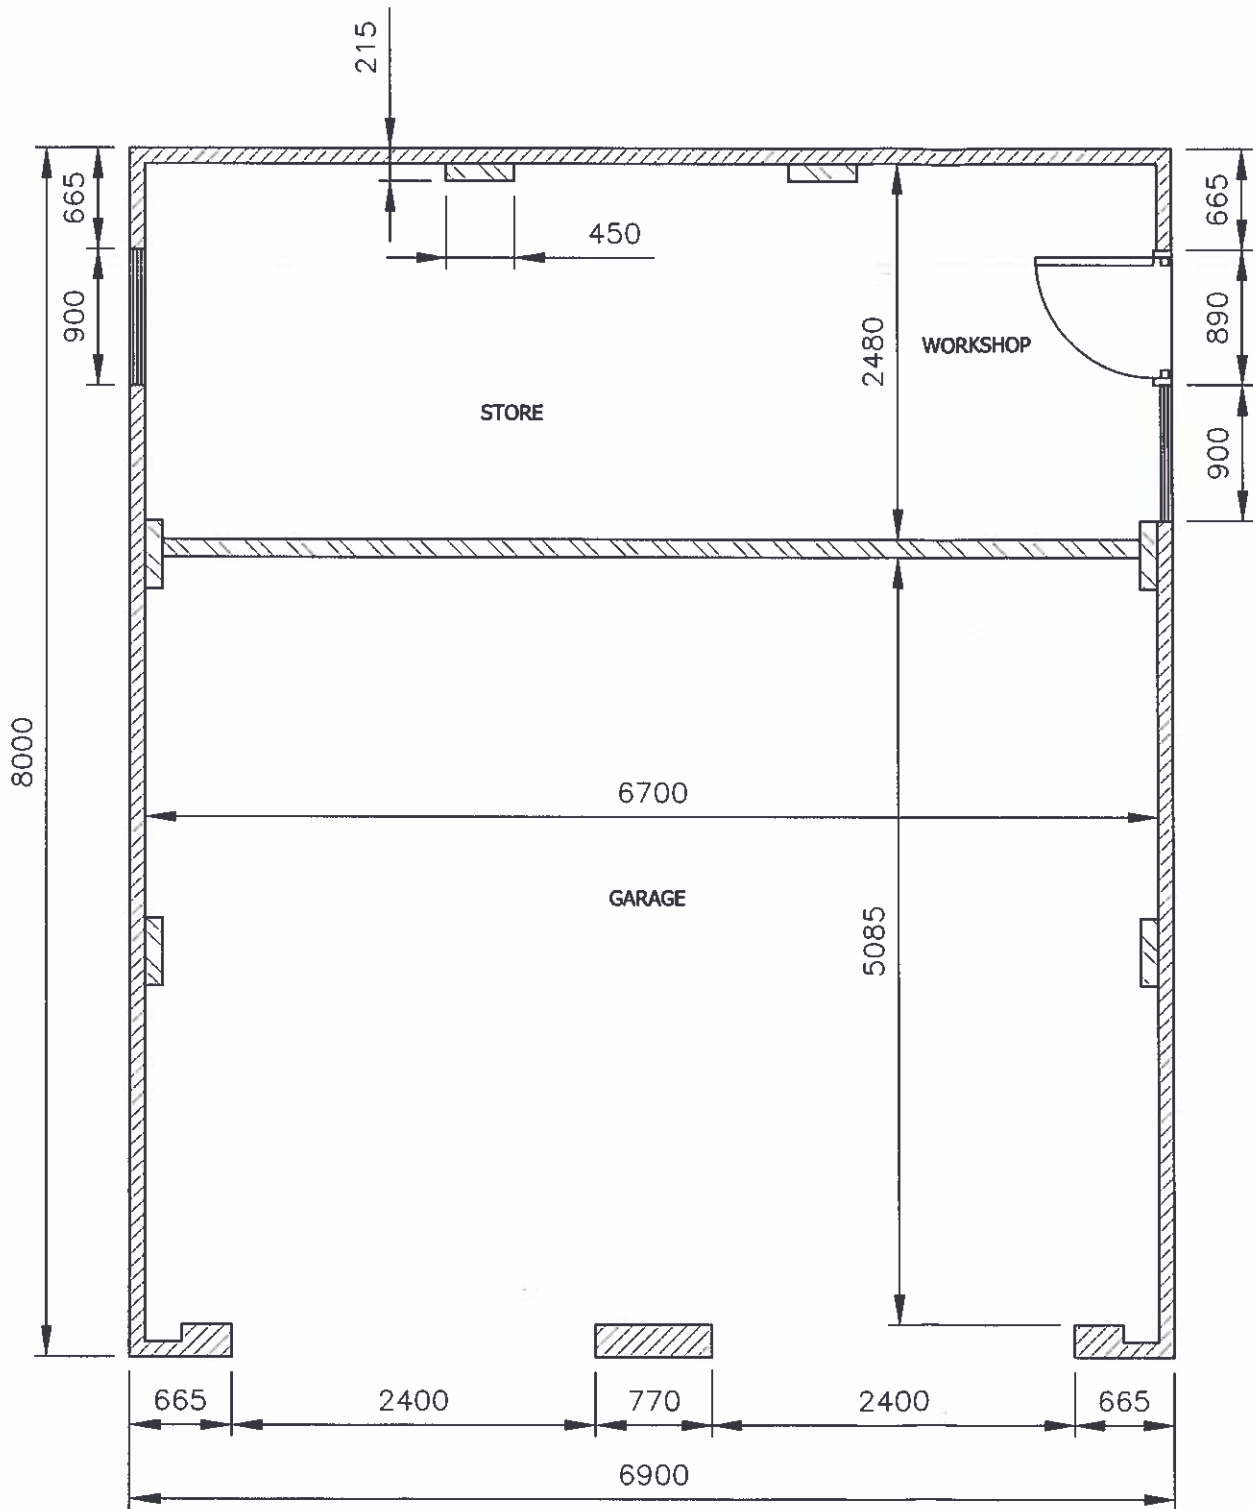

PROPOSED GROUND FLOOR PLAN
SCALE 1:50 AT A3

Rev	Description	By	Chk	App	Date
JRB DESIGNS Ltd 166 Churchfield Lane Darton Barnsley S75 5EA Tel: 01226 383542 Fax: 01226 380078 Mob: 07970 541192 Email: john@jrbdesigns.co.uk This drawing is copyright. © Jrbdesigns Ltd.					
Client MR. S HAWLEY					
Drawing Title PROPOSED PLANS					
Address 2 LOW GRANGE FARM BASILDON ROAD THURNSCOE ROTHERHAM S63 0LG					
Project Title: PROPOSED DETACHED GARAGE WITH ROOF SPACE					
Purpose of Issue: PLANNING					
Drawing Status FIRST ISSUE					
Scale at A3 AS SHOWN		Drawn By JRB		Date 28/07/2009	
Checked By SH		Date 28/07/2009		Approved By SH	
Project No. MSH001		Drawing No. 004		Revision -	
APPROVAL ☒ INFORMATION ☐ TENDER ☐ CONTRACT ☐ CONSTRUCTION ☐					