



DARNSLEY DISTRICT

PENISTONE WEST WARD

SOUTH YORKSHIRE COUNTY


Scale
1-2500

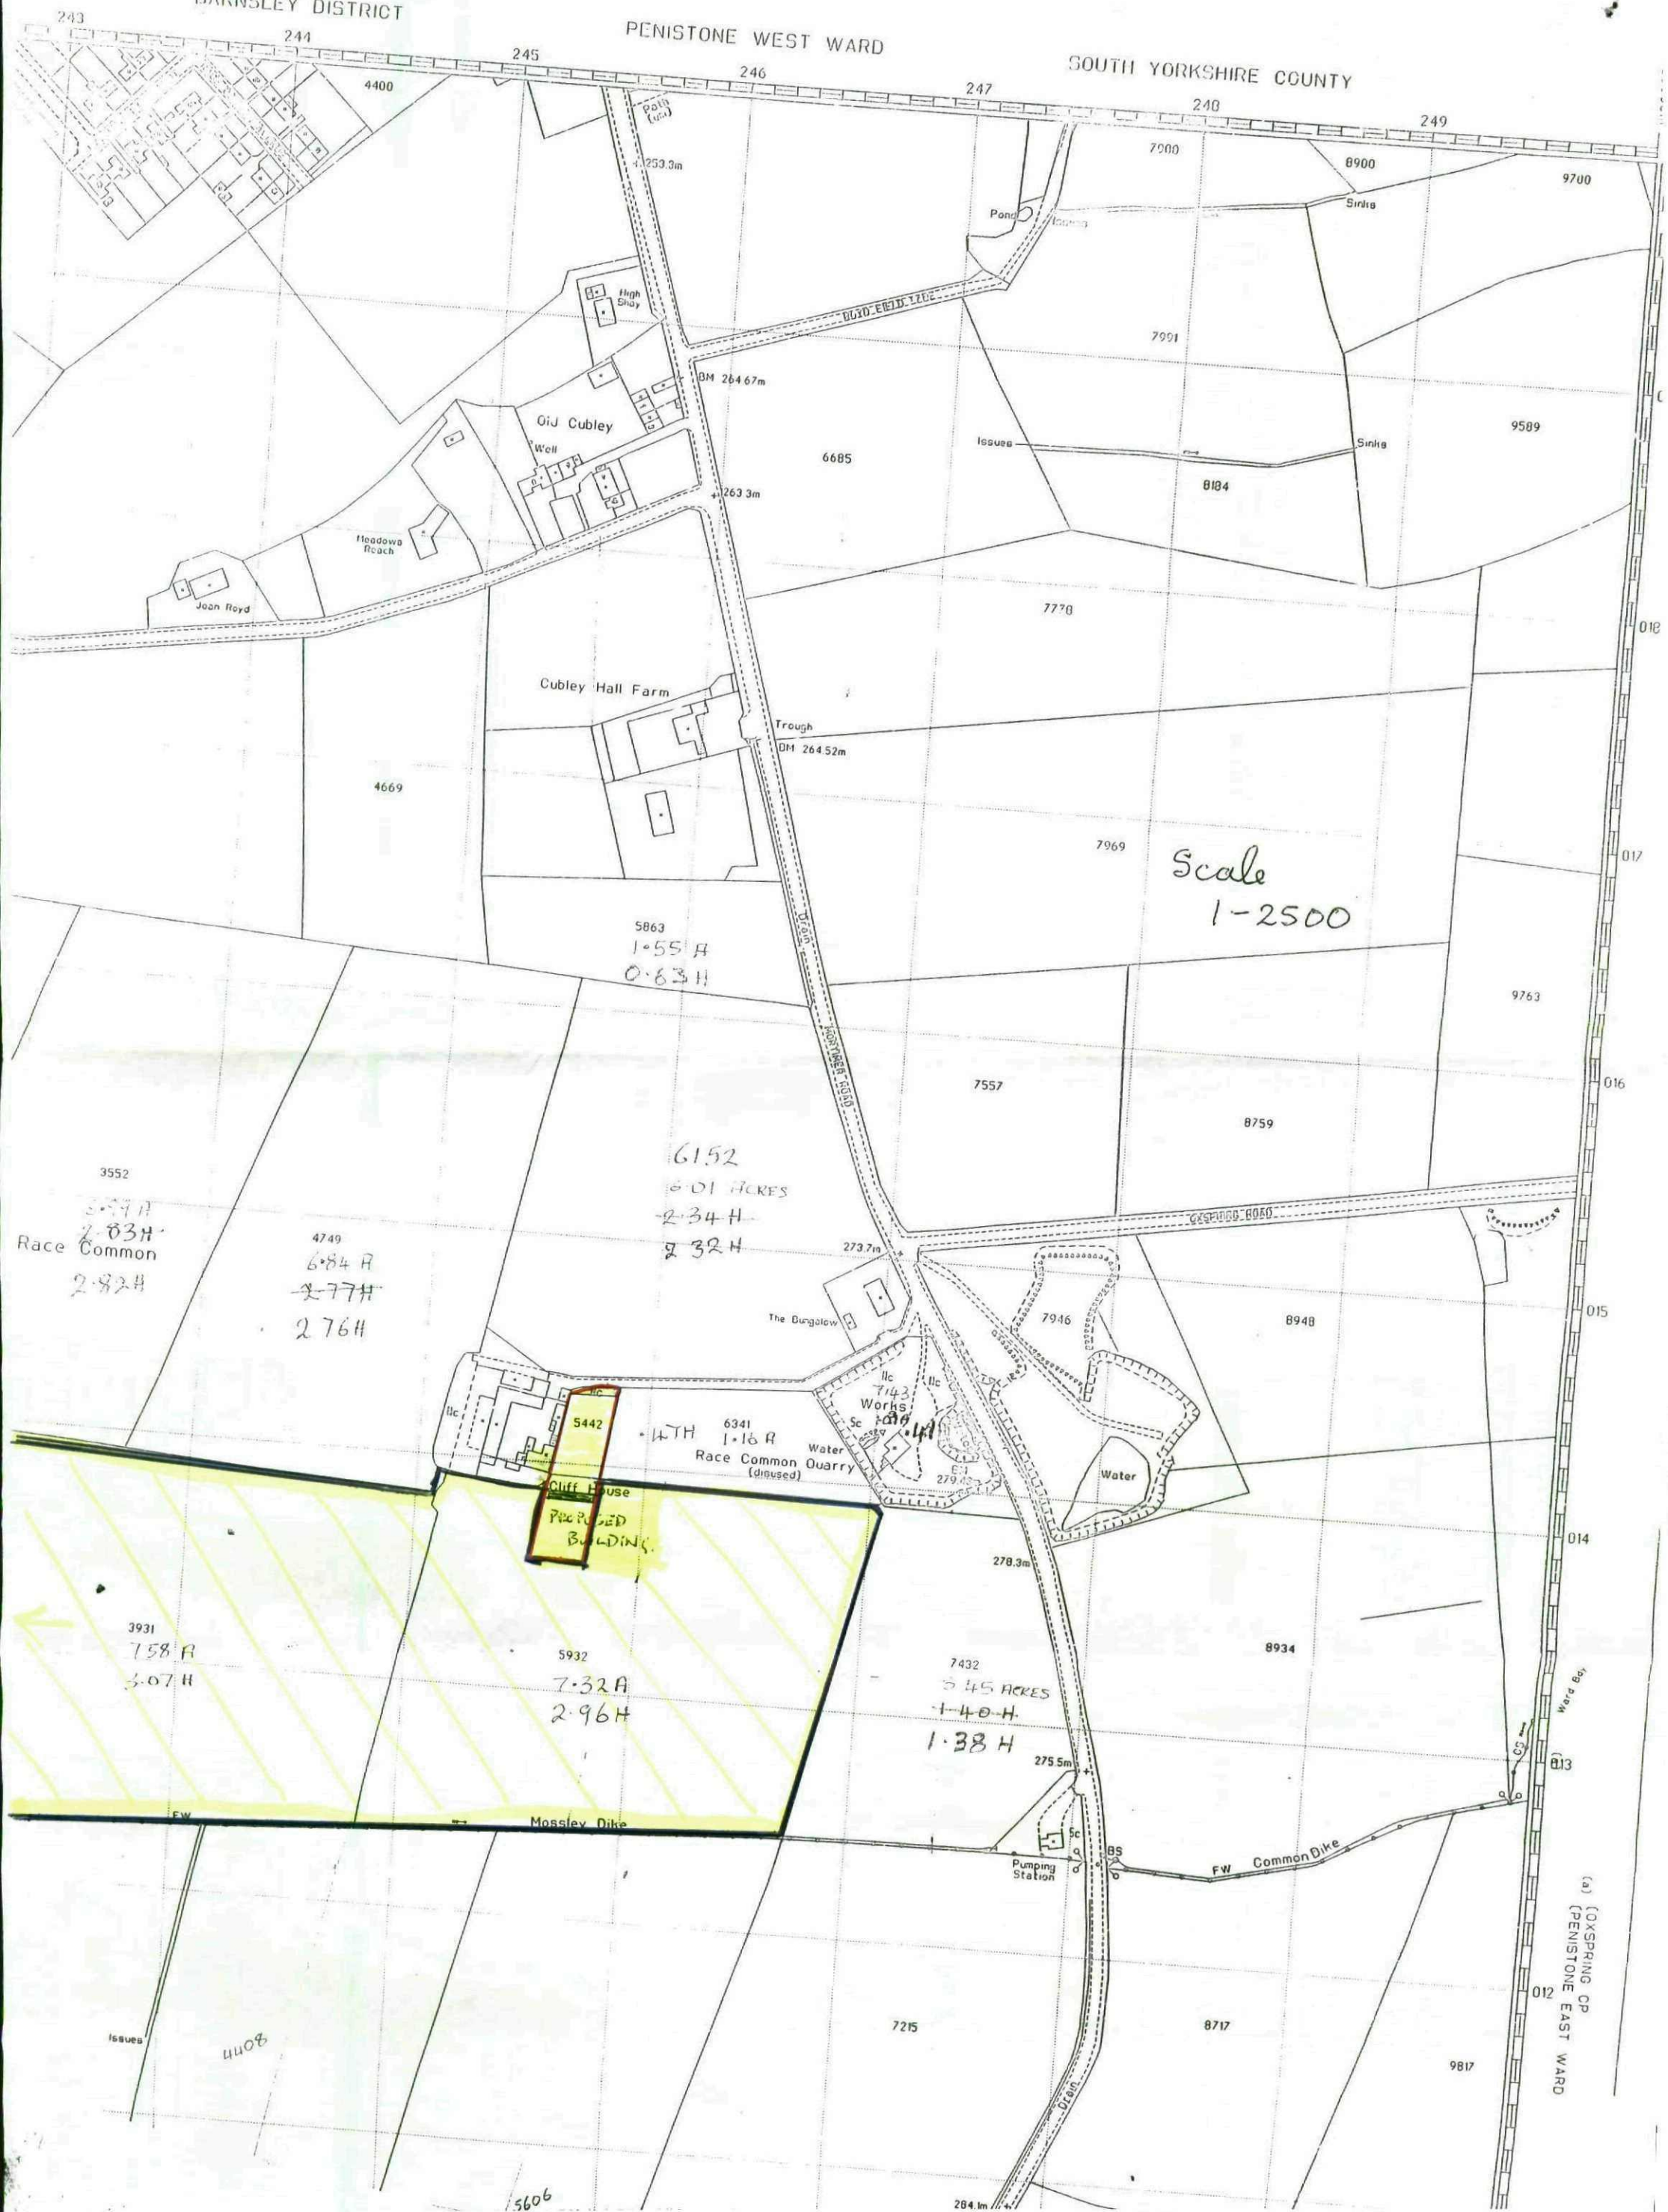

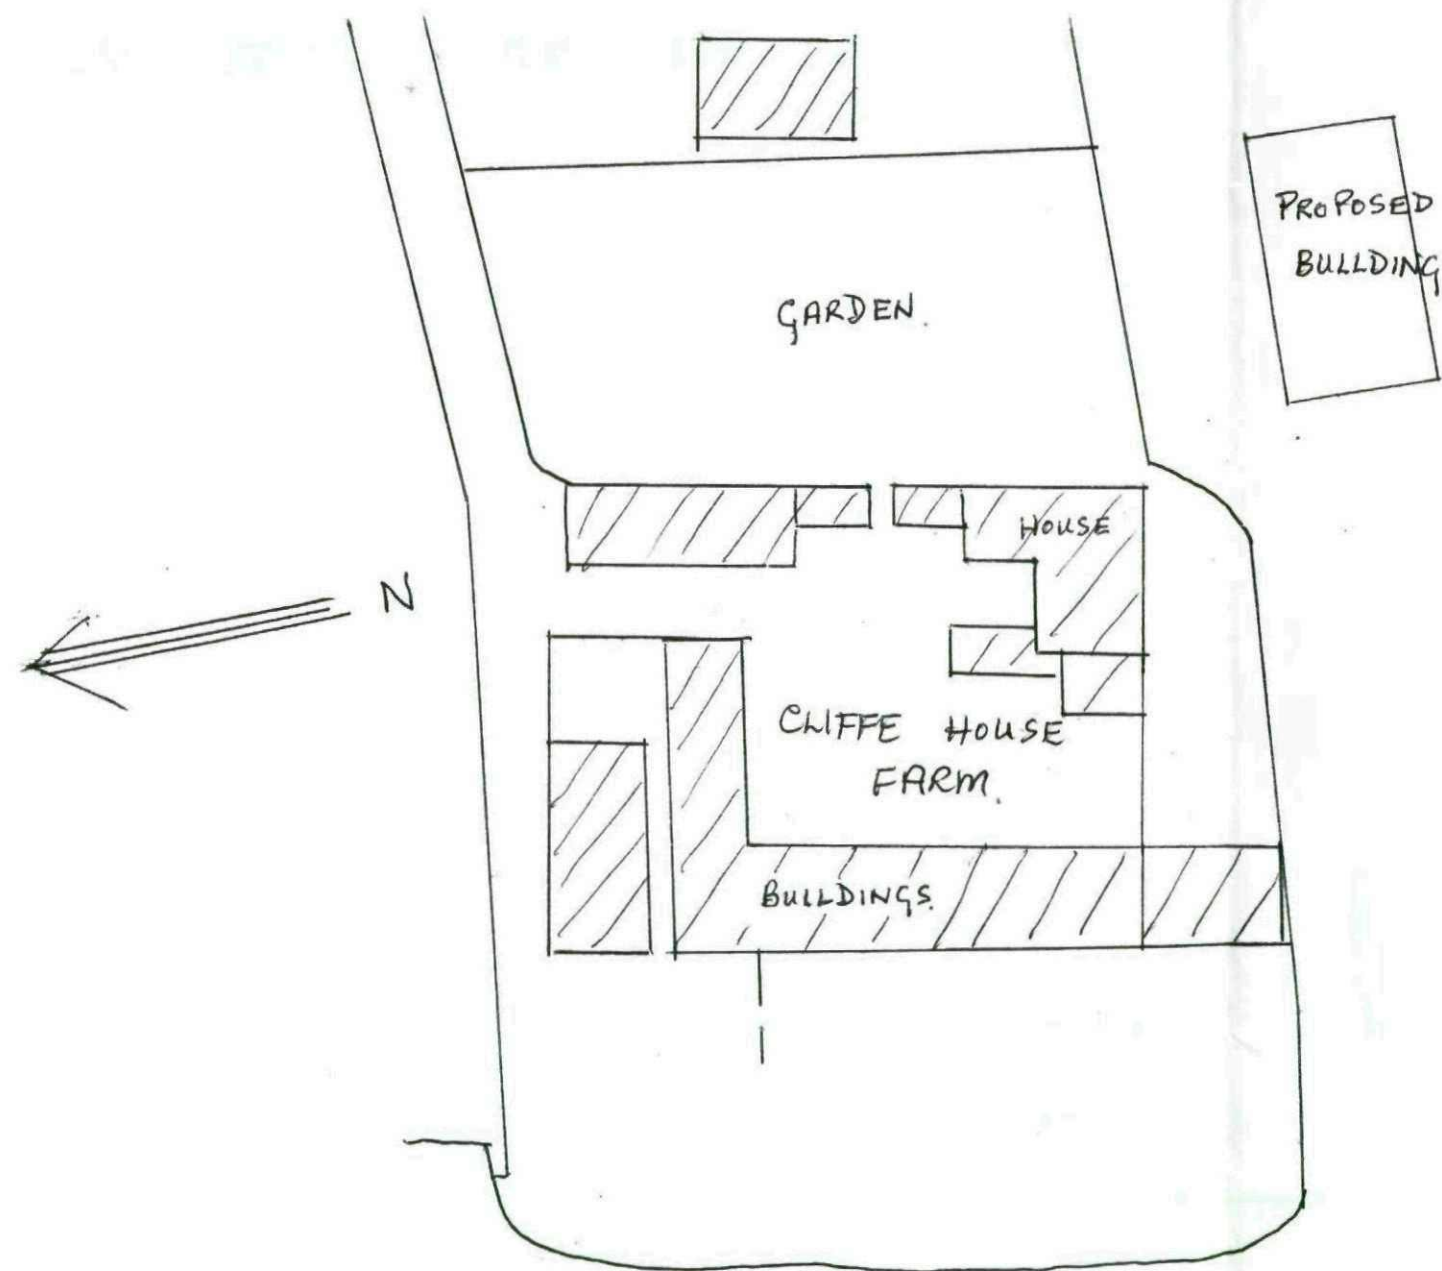


BLOCK PLAN
SCALE 1:500

DWG 002 PLAN
MR A HULL
CLIFFE HOUSE FARM
MORTIMER ROAD
PENISTONE
SHEFFIELD

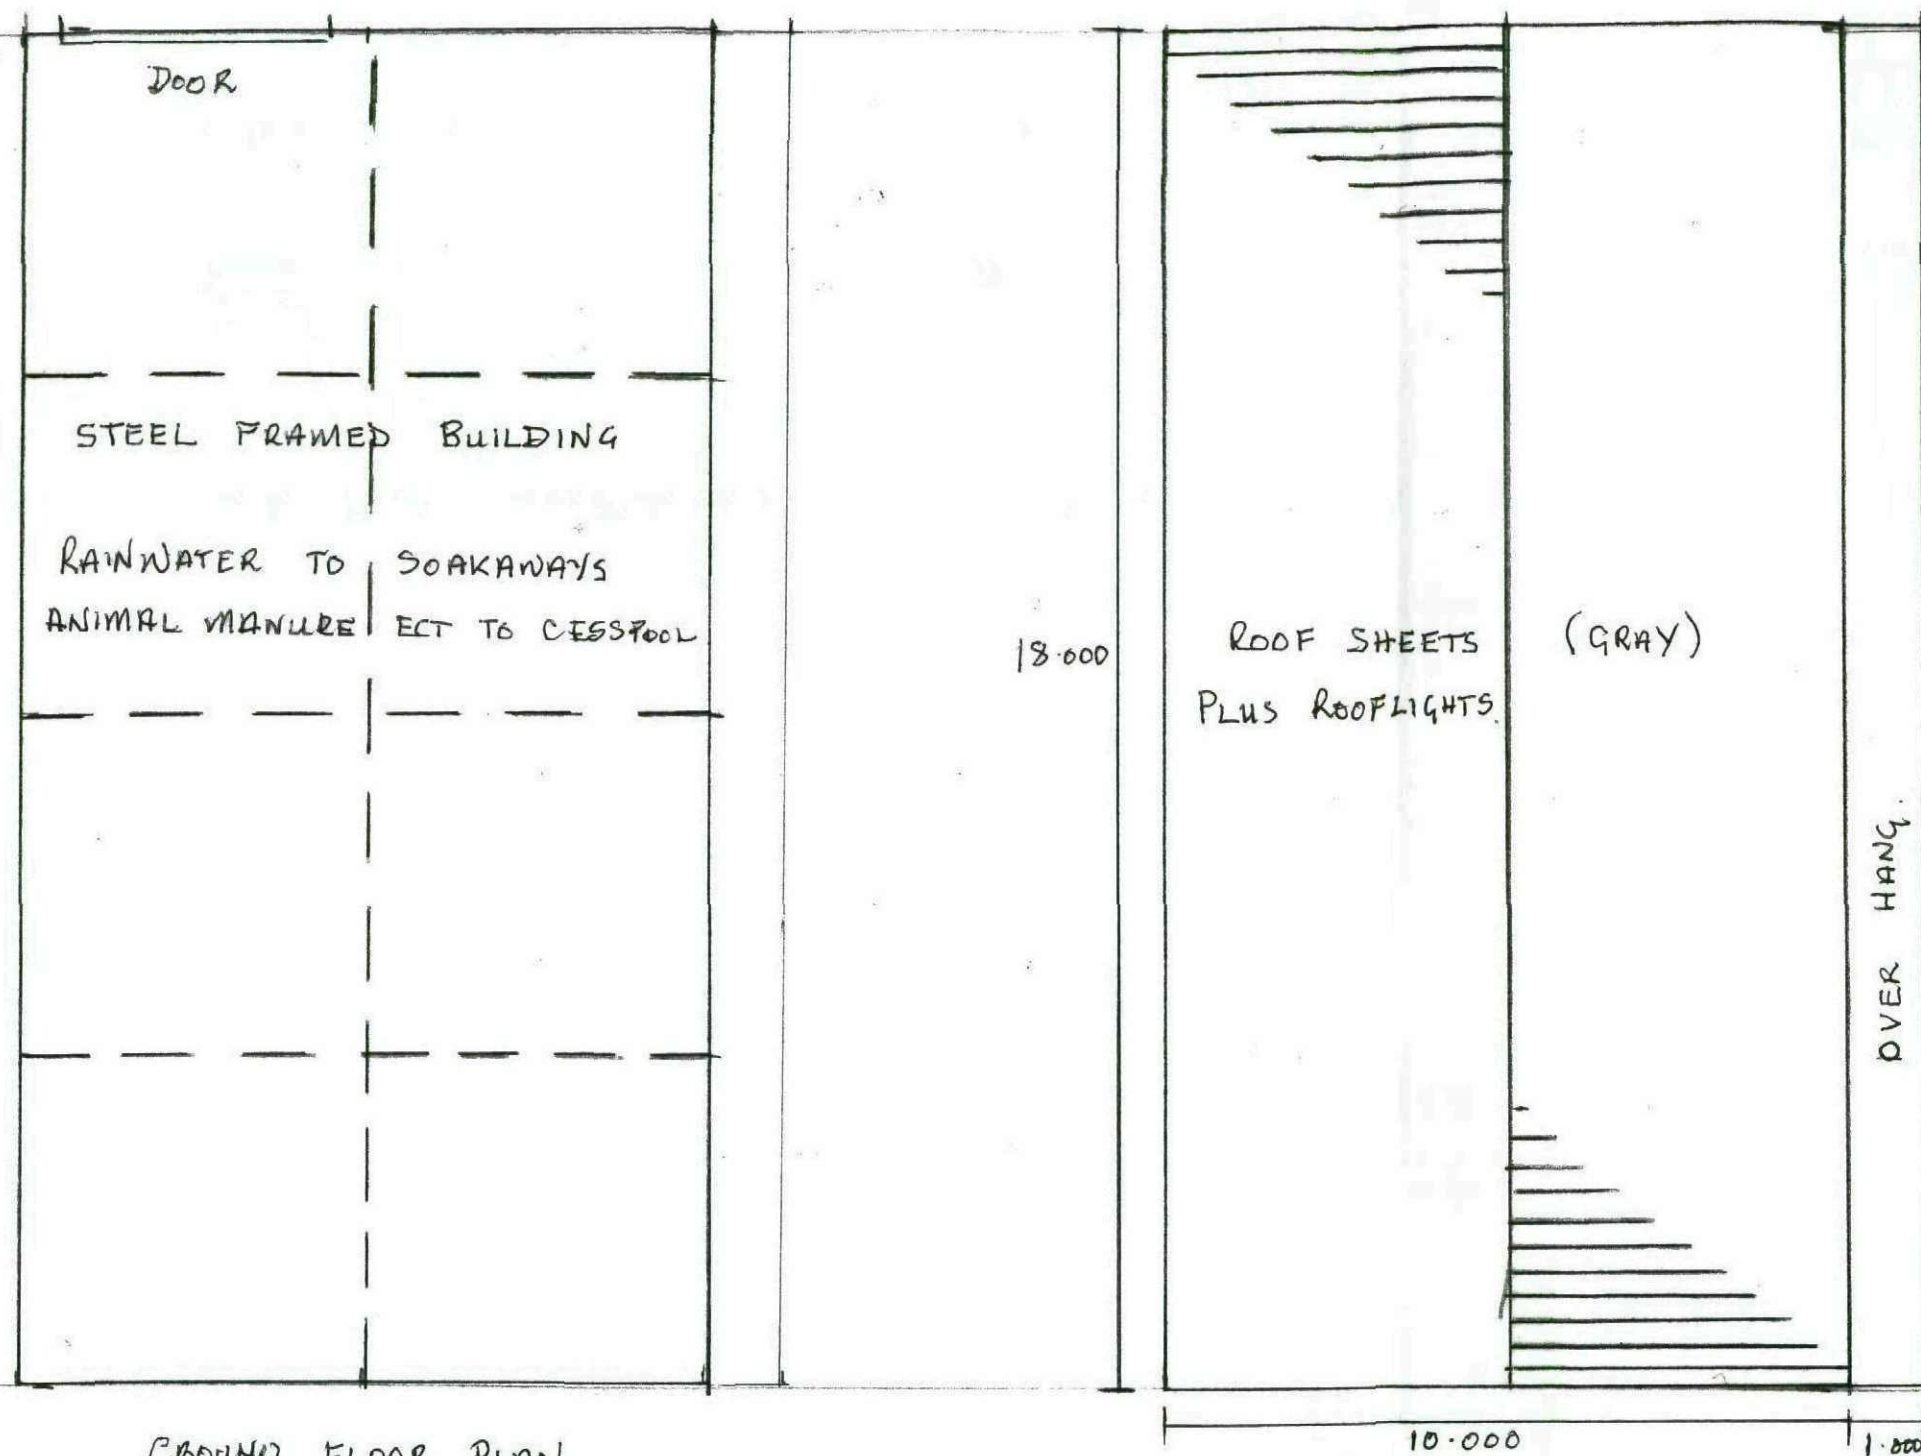

GROUND FLOOR PLAN.

 


10.000


ROOF PLAN

1.000


DWG No 003 PLAN
 MR A HULL
 CLIFFE HOUSE FARM
 MORTIMER ROAD
 PENISTONE
 CHEFFIELD 1:100

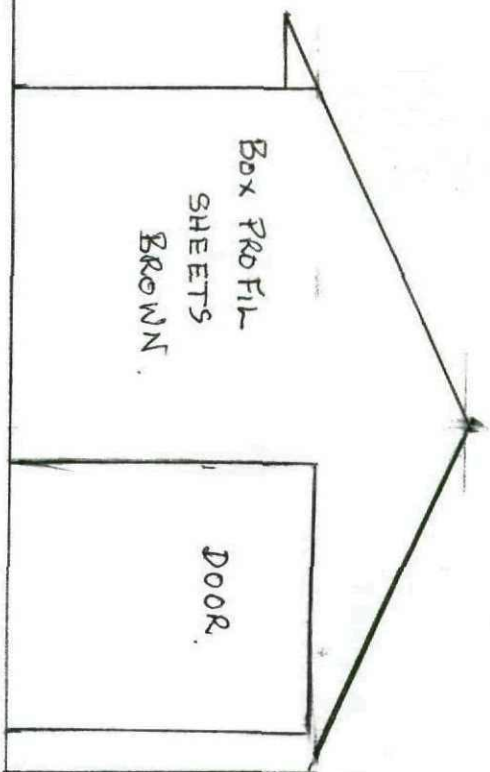


WEST ELEVATION.

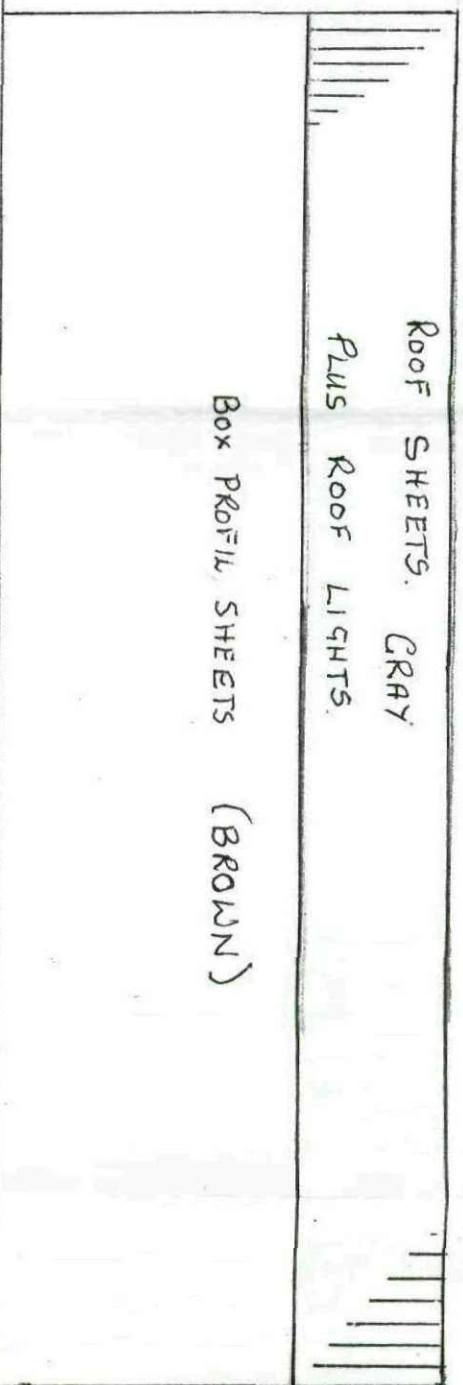

SOUTH ELEVATION

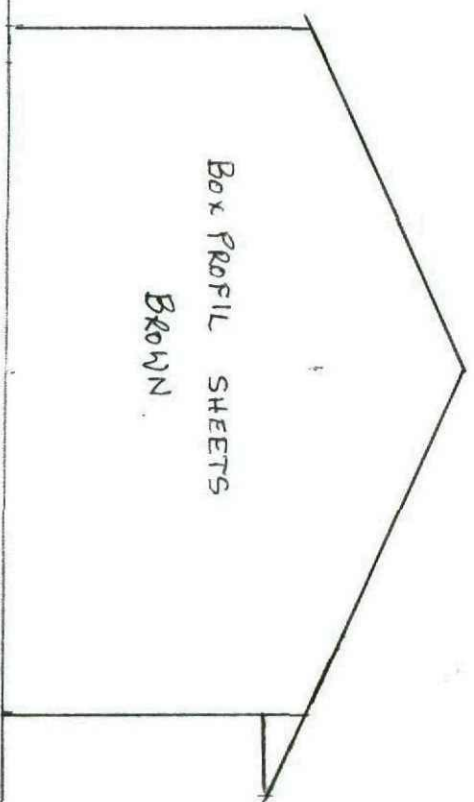

EAST ELEVATION.

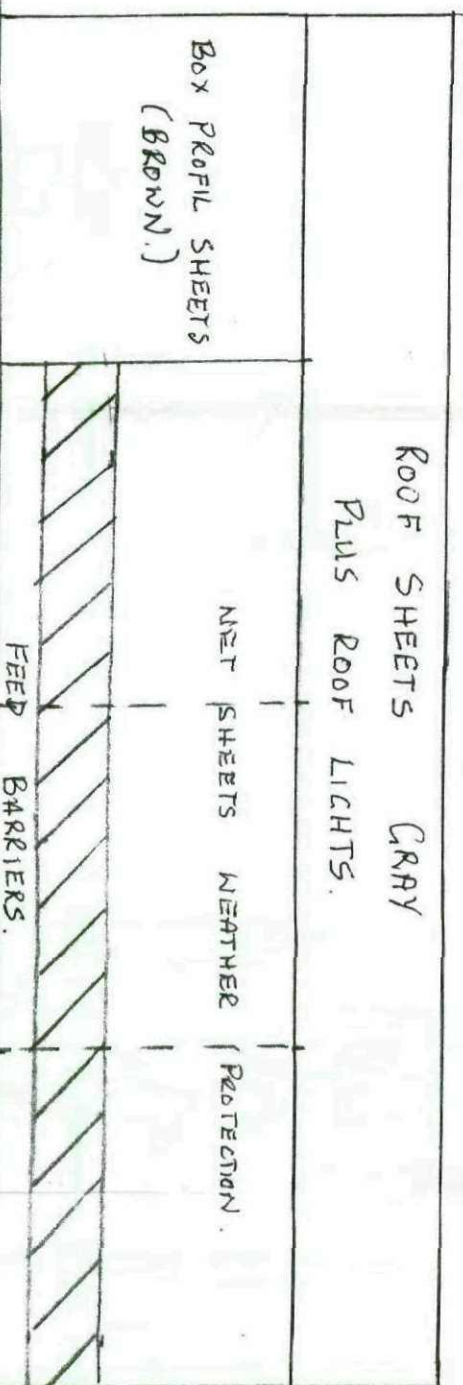

NORTH ELEVATION.

1.760
4.000

DWG No 001 ELEVATIONS
MR A HULL
CLIFFE HOUSE FARM
MORTIMER ROAD
PENISTONE
SHEFFIELD

1:100