


Front Elevation
1:100


Rear Elevation
1:100

Side Elevation
1:100


Side Elevation
1:100

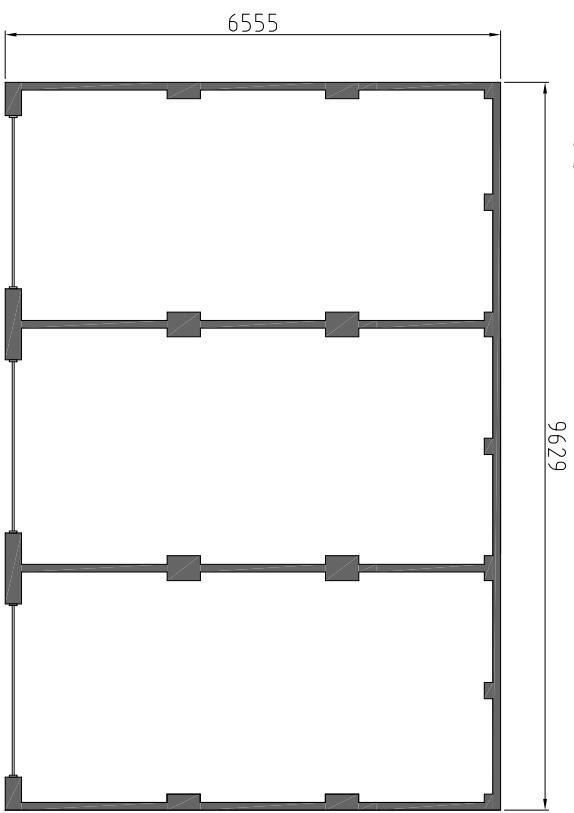

Floor Plan
1:100

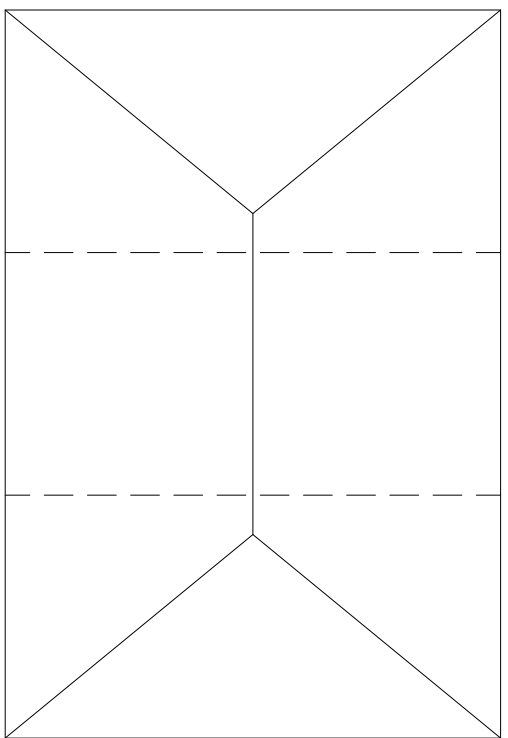

Roof Plan
1:100

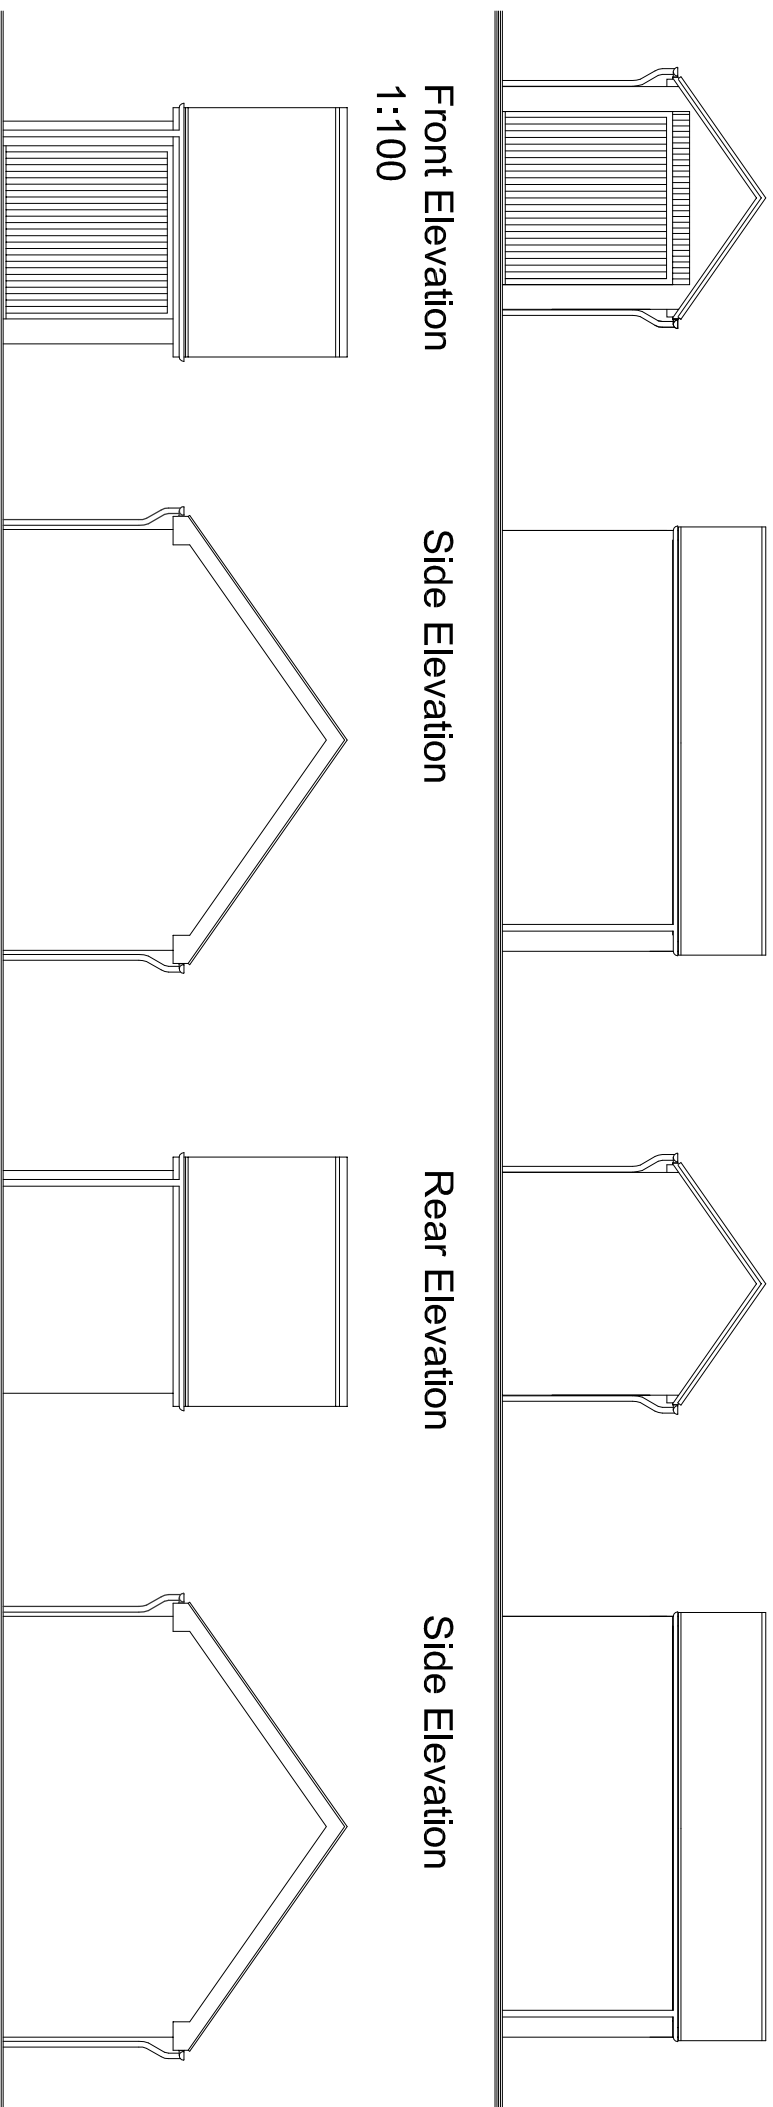


Front Elevation
1:100


Side Elevation
1:100

Rear Elevation
1:100


Side Elevation
1:100

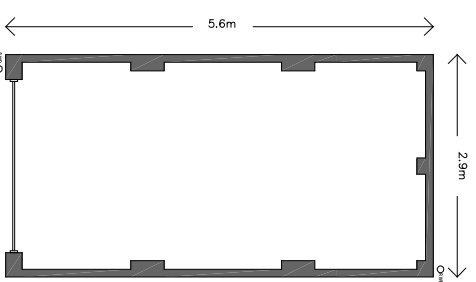


Floor Plan
1:100

 

Roof Plan
1:100

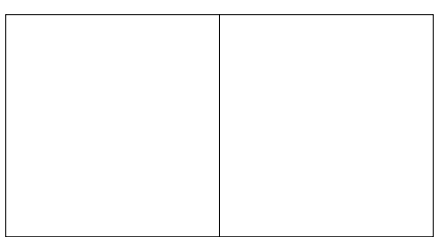

Roof Plan
1:100

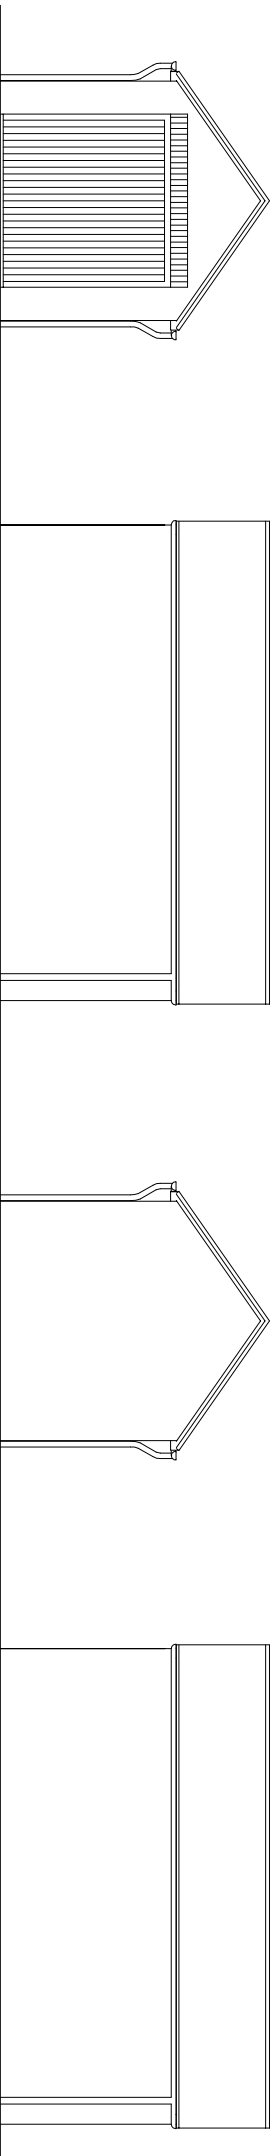


Front Elevation
1:100


Side Elevation
1:100

Rear Elevation
1:100

Side Elevation
1:100

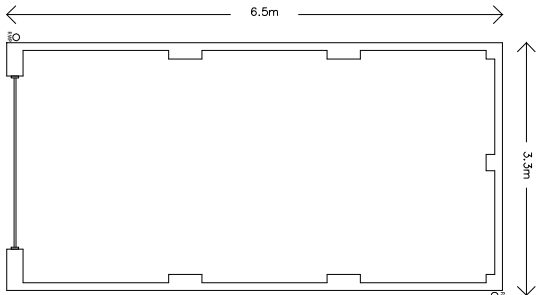

Floor Plan
1:100

 

Roof Plan
1:100



Persimmon Homes West Yorkshire
Tel: 0113 2409726
Fax: 0113 2409967
3 Hepton Court,
York Road,
Leeds,
LS9 6PW

WENTWORTH GRANGE

GARAGES

Drawing Number	Scale
WENT-2012-04	1:100
Drawn By	CAH
	JUNE 12

PROPOSED GARAGES