

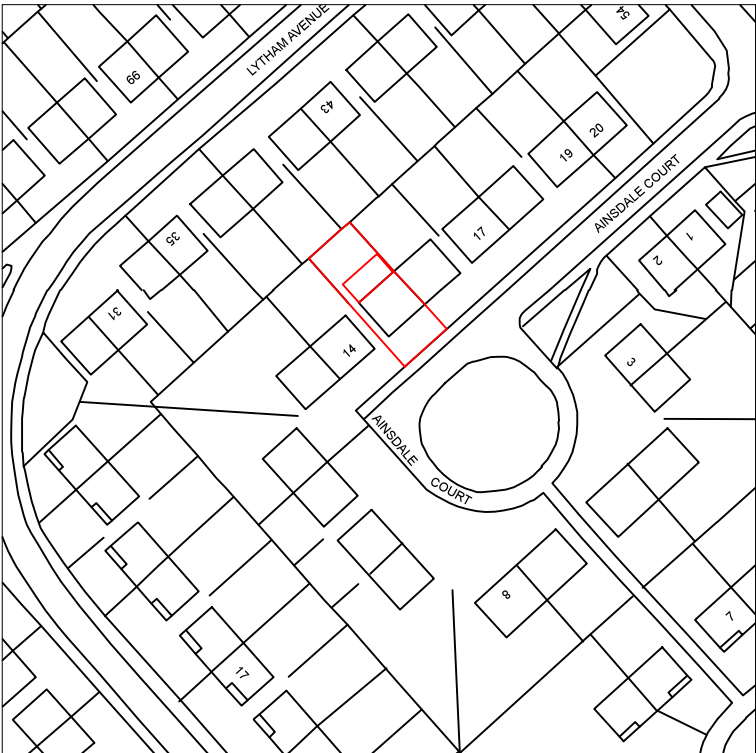


Drawing No.	Rev No.
MGS001 -001	

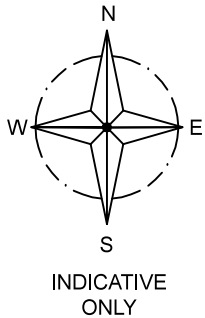

LOCATION PLAN
SCALE 1:1250 AT A3

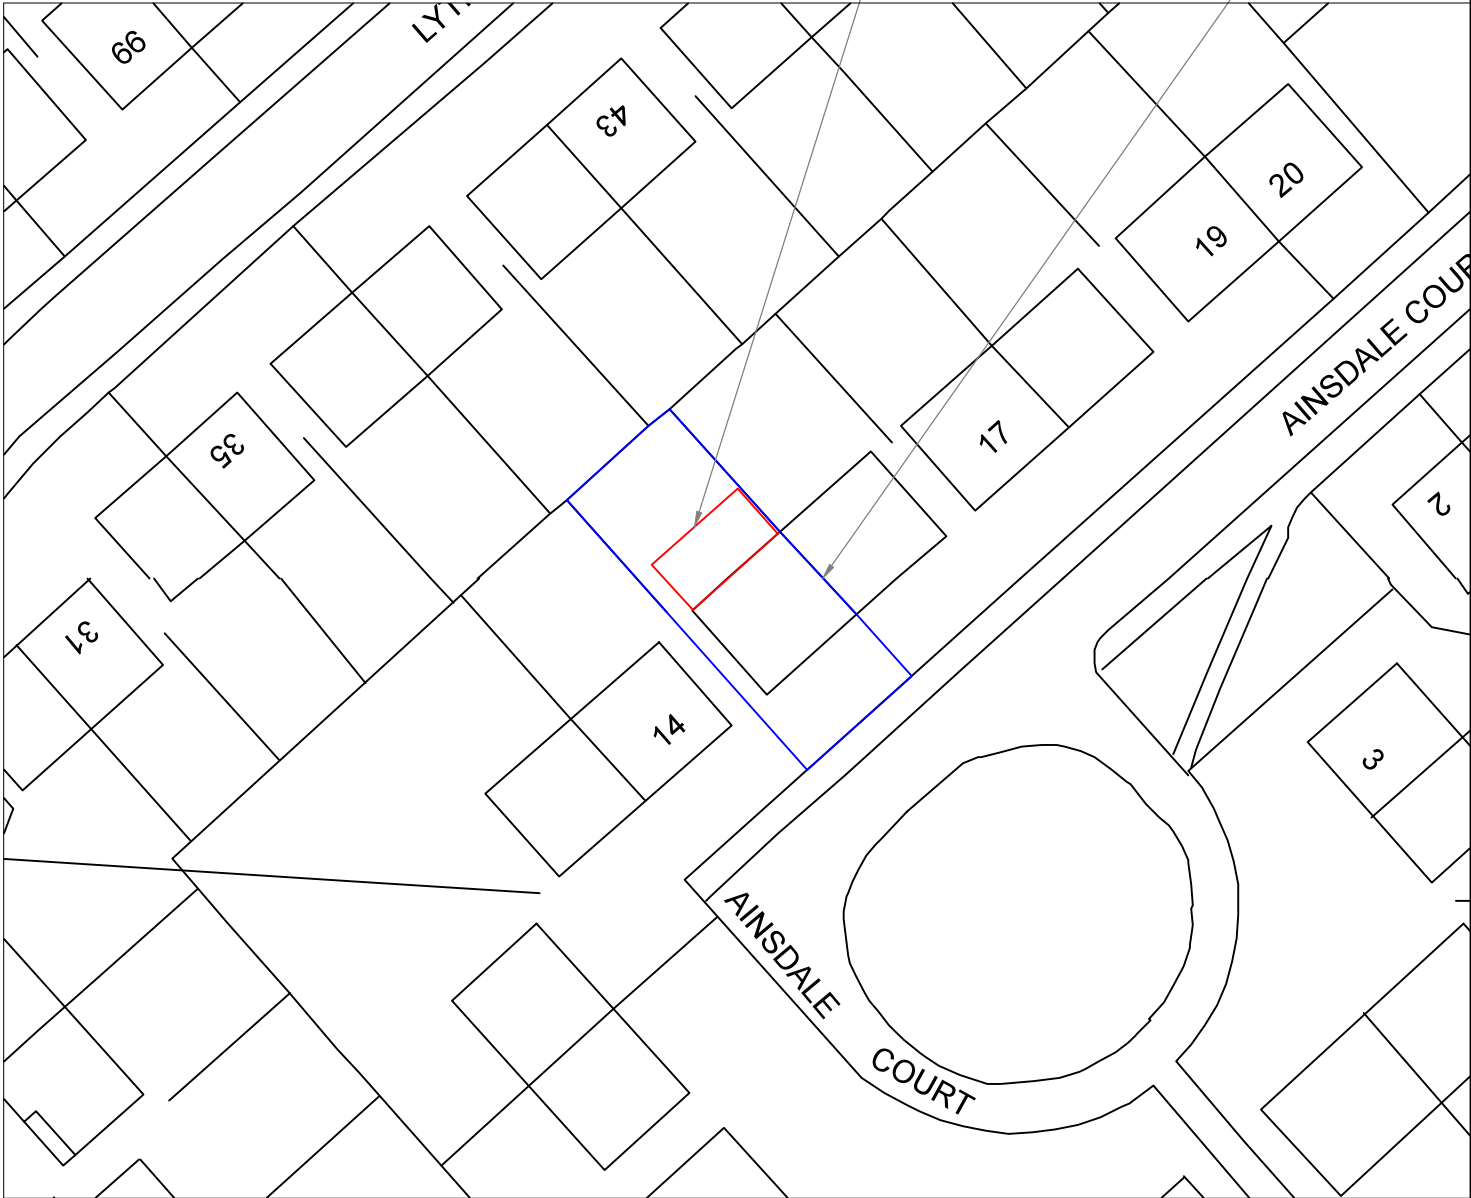

SITE PLAN
SCALE 1:500 AT A3

DO NOT SCALE: Contractor to check all dimensions and report any omissions or errors

NOTES

Rev	Description	By	Chk	App	Date
JRB DESIGNS Ltd 1 Saville Road Cudworth Barnsley S72 8LT Tel: 01226 383542 Fax: 01226 380078 Mob: 07970 541192 Email: john@jrbdesigns.co.uk This drawing is copyright. © jrbdesigns Ltd.					
Client		MR. G SHAW			
Drawing Title		SITE PLANS			
Address		15 AINSDALE COURT MONK BRETTON BARNSELY S71 2RL			
Project Title:		FRONT PORCH SINGLE STOREY REAR EXT'N AND LOFT CONV'N			
Purpose of Issue:		CONSTRUCTION			
Drawing Status		FIRST ISSUE			
Scale at A3 AS SHOWN	Drawn By JRB	Date 11/08/2015			
Checked By	Date 11/08/2015	Approved By	Date 11/08/2015		
Project No. MGS001		Drawing No. 001		Revision -	
APPROVAL ☒ INFORMATION ☐ TENDER ☐ CONTRACT ☐ CONSTRUCTION ☐					