




Site
1 : 200

Revision	Date	Drawn	Checked
----------	------	-------	---------

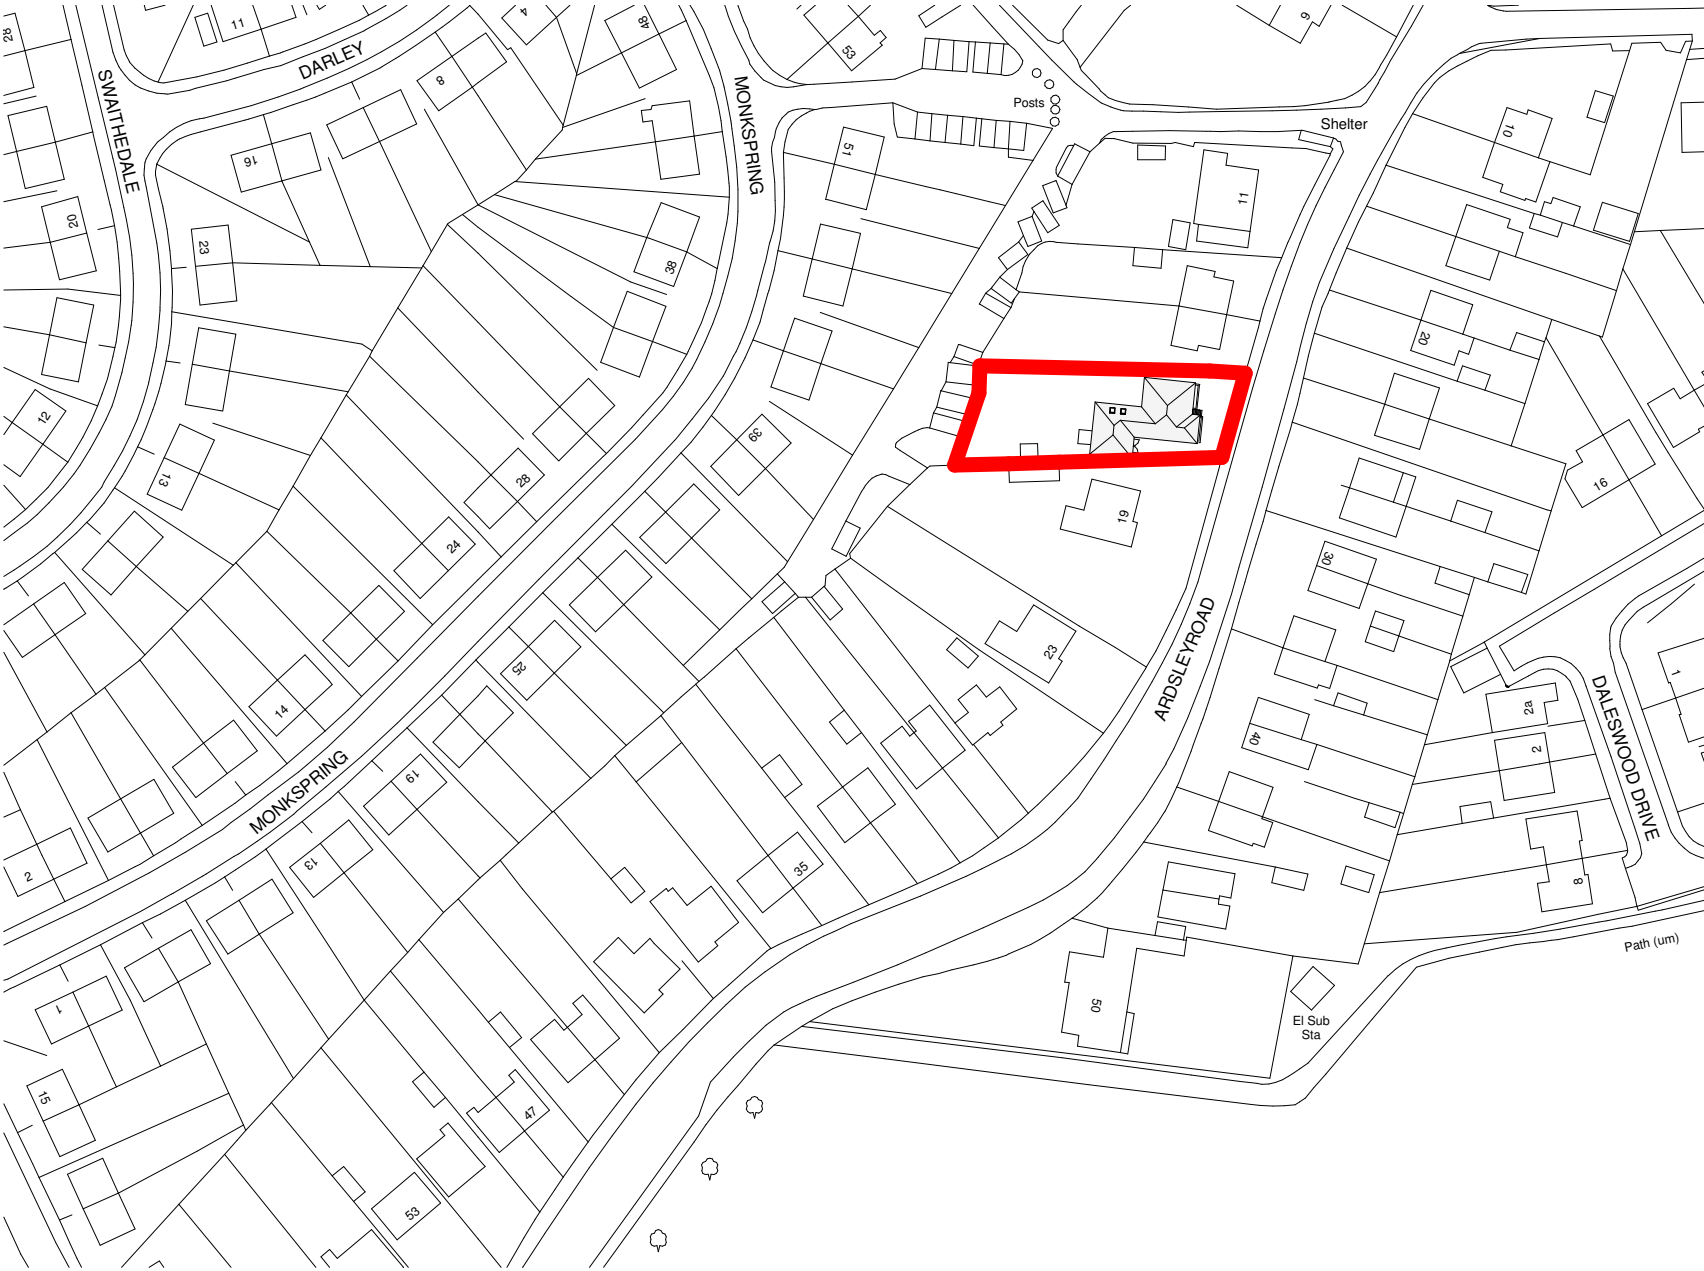

Location
1 : 1250

Drawn	Checked	Date	Scale	Revision
Author	Checker	05/20/19	As @ A1 indicated	
Client	Maria Woodhouse			
Project	Ardsley Road			
Title	Site Plan			
Dwg No.	1004 0101			
© COPYRIGHT EXISTS ON THE DESIGNS AND INFORMATION SHOWN ON THIS DRAWING.				
The Contractor must verify all dimensions on site before making shop drawings or commencing work of any kind. No dimensions to be scaled from this drawing. Architect to be notified of any discrepancies in dimensions immediately.				