



|             |         |
|-------------|---------|
| Drawing No. | Rev No. |
| MPH001 -001 |         |

DO NOT SCALE: Contractor to check all dimensions and report any omissions or errors


NOTES

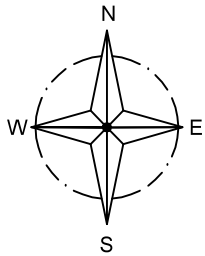

INDICATIVE  
ONLY

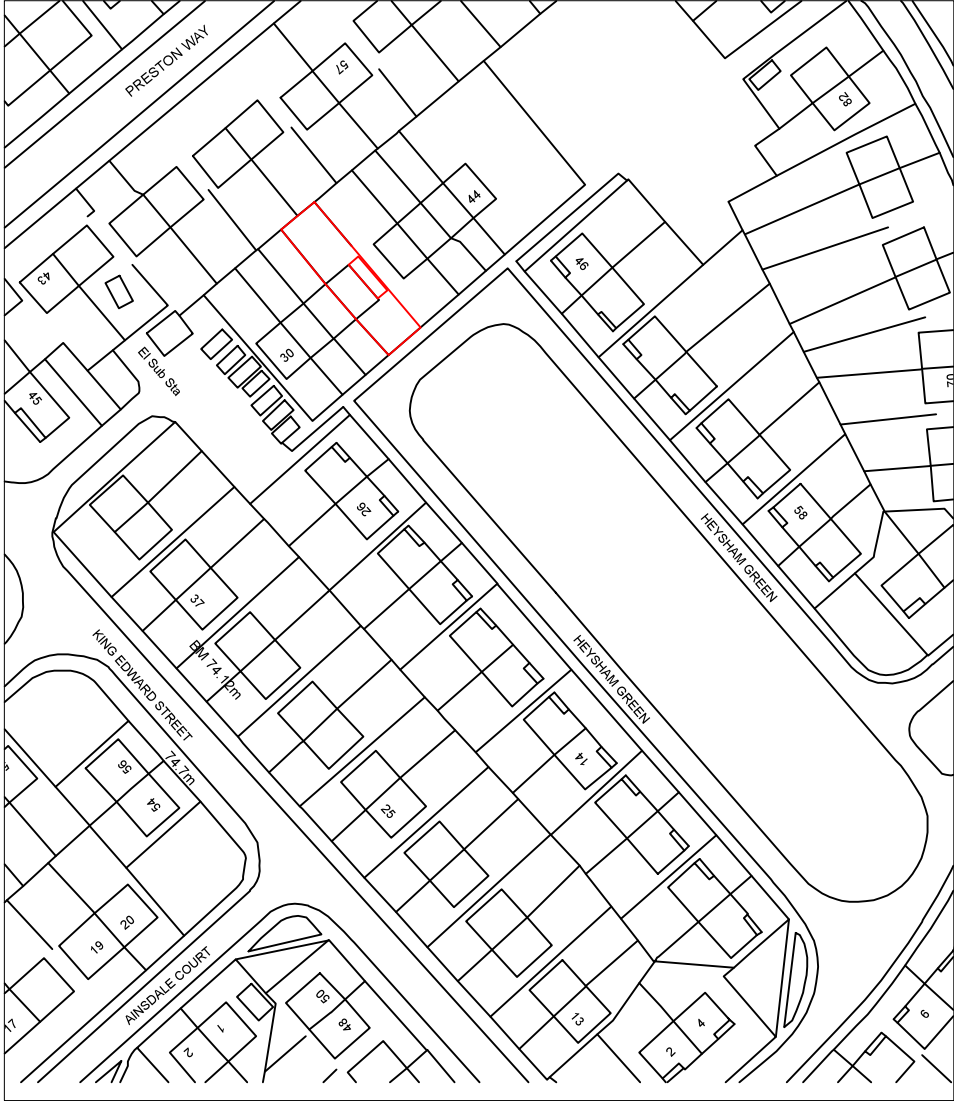

LOACATION PLAN  
SCALE 1:1250 AT A3

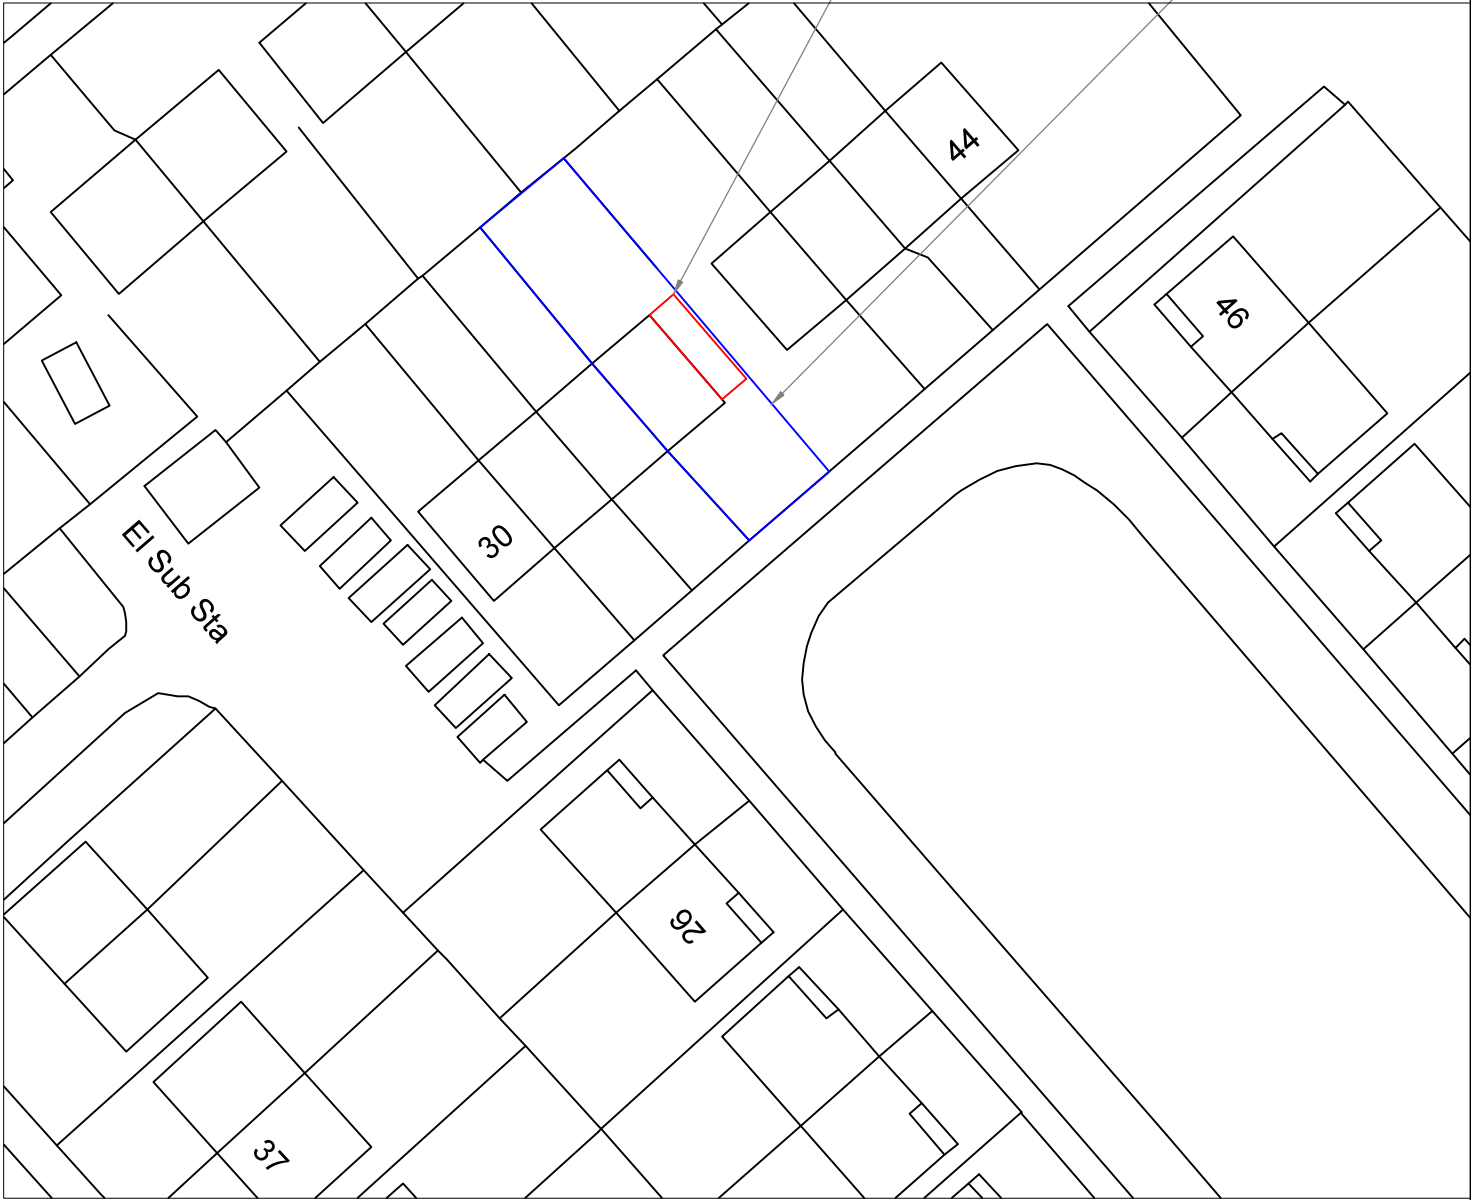

SITE PLAN  
SCALE 1:500 AT A3

| Rev | Description | By | Chk | App | Date |
|-----|-------------|----|-----|-----|------|
|-----|-------------|----|-----|-----|------|

JRB DESIGNS Ltd  
1 Saville Road  
Cudworth  
Barnsley  
S72 8LT  
Tel: 01226 383542  
Fax: 01226 380078  
Mob: 07970 541192  
Email: john@jrbdesigns.co.uk

This drawing is copyright. © jrbdesigns Ltd.

Client  
**MR. P HUBBARD**

Drawing Title  
**SITE PLANS**

Address  
**36 HEYSHAM GREEN  
MONK BRETTON  
BARNSELY  
S71 2RS**

Project Title:  
**PROPOSED TWO STOREY  
SIDE EXTENSION**

Purpose of Issue:  
**PLANNING**

Drawing Status  
**FIRST ISSUE**

|                         |                    |                                   |
|-------------------------|--------------------|-----------------------------------|
| Scale at A3<br>AS SHOWN | Drawn By<br>JRB    | Date<br>30/10/2016                |
| Checked By              | Date<br>30/10/2016 | Approved By<br>Date<br>30/10/2016 |

|                              |                           |                      |
|------------------------------|---------------------------|----------------------|
| Project No.<br><b>MPH001</b> | Drawing No.<br><b>001</b> | Revision<br><b>-</b> |
|------------------------------|---------------------------|----------------------|

APPROVAL ☒ INFORMATION ☐ TENDER ☐ CONTRACT ☐ CONSTRUCTION ☐