



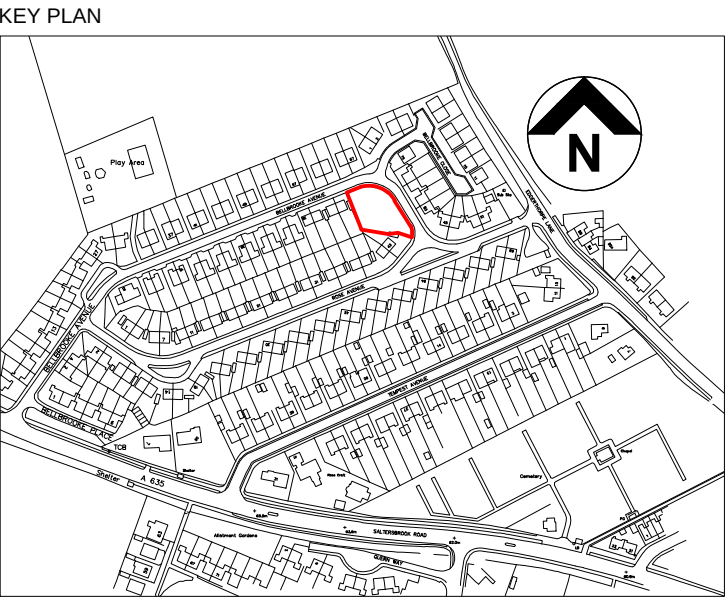

Notes:

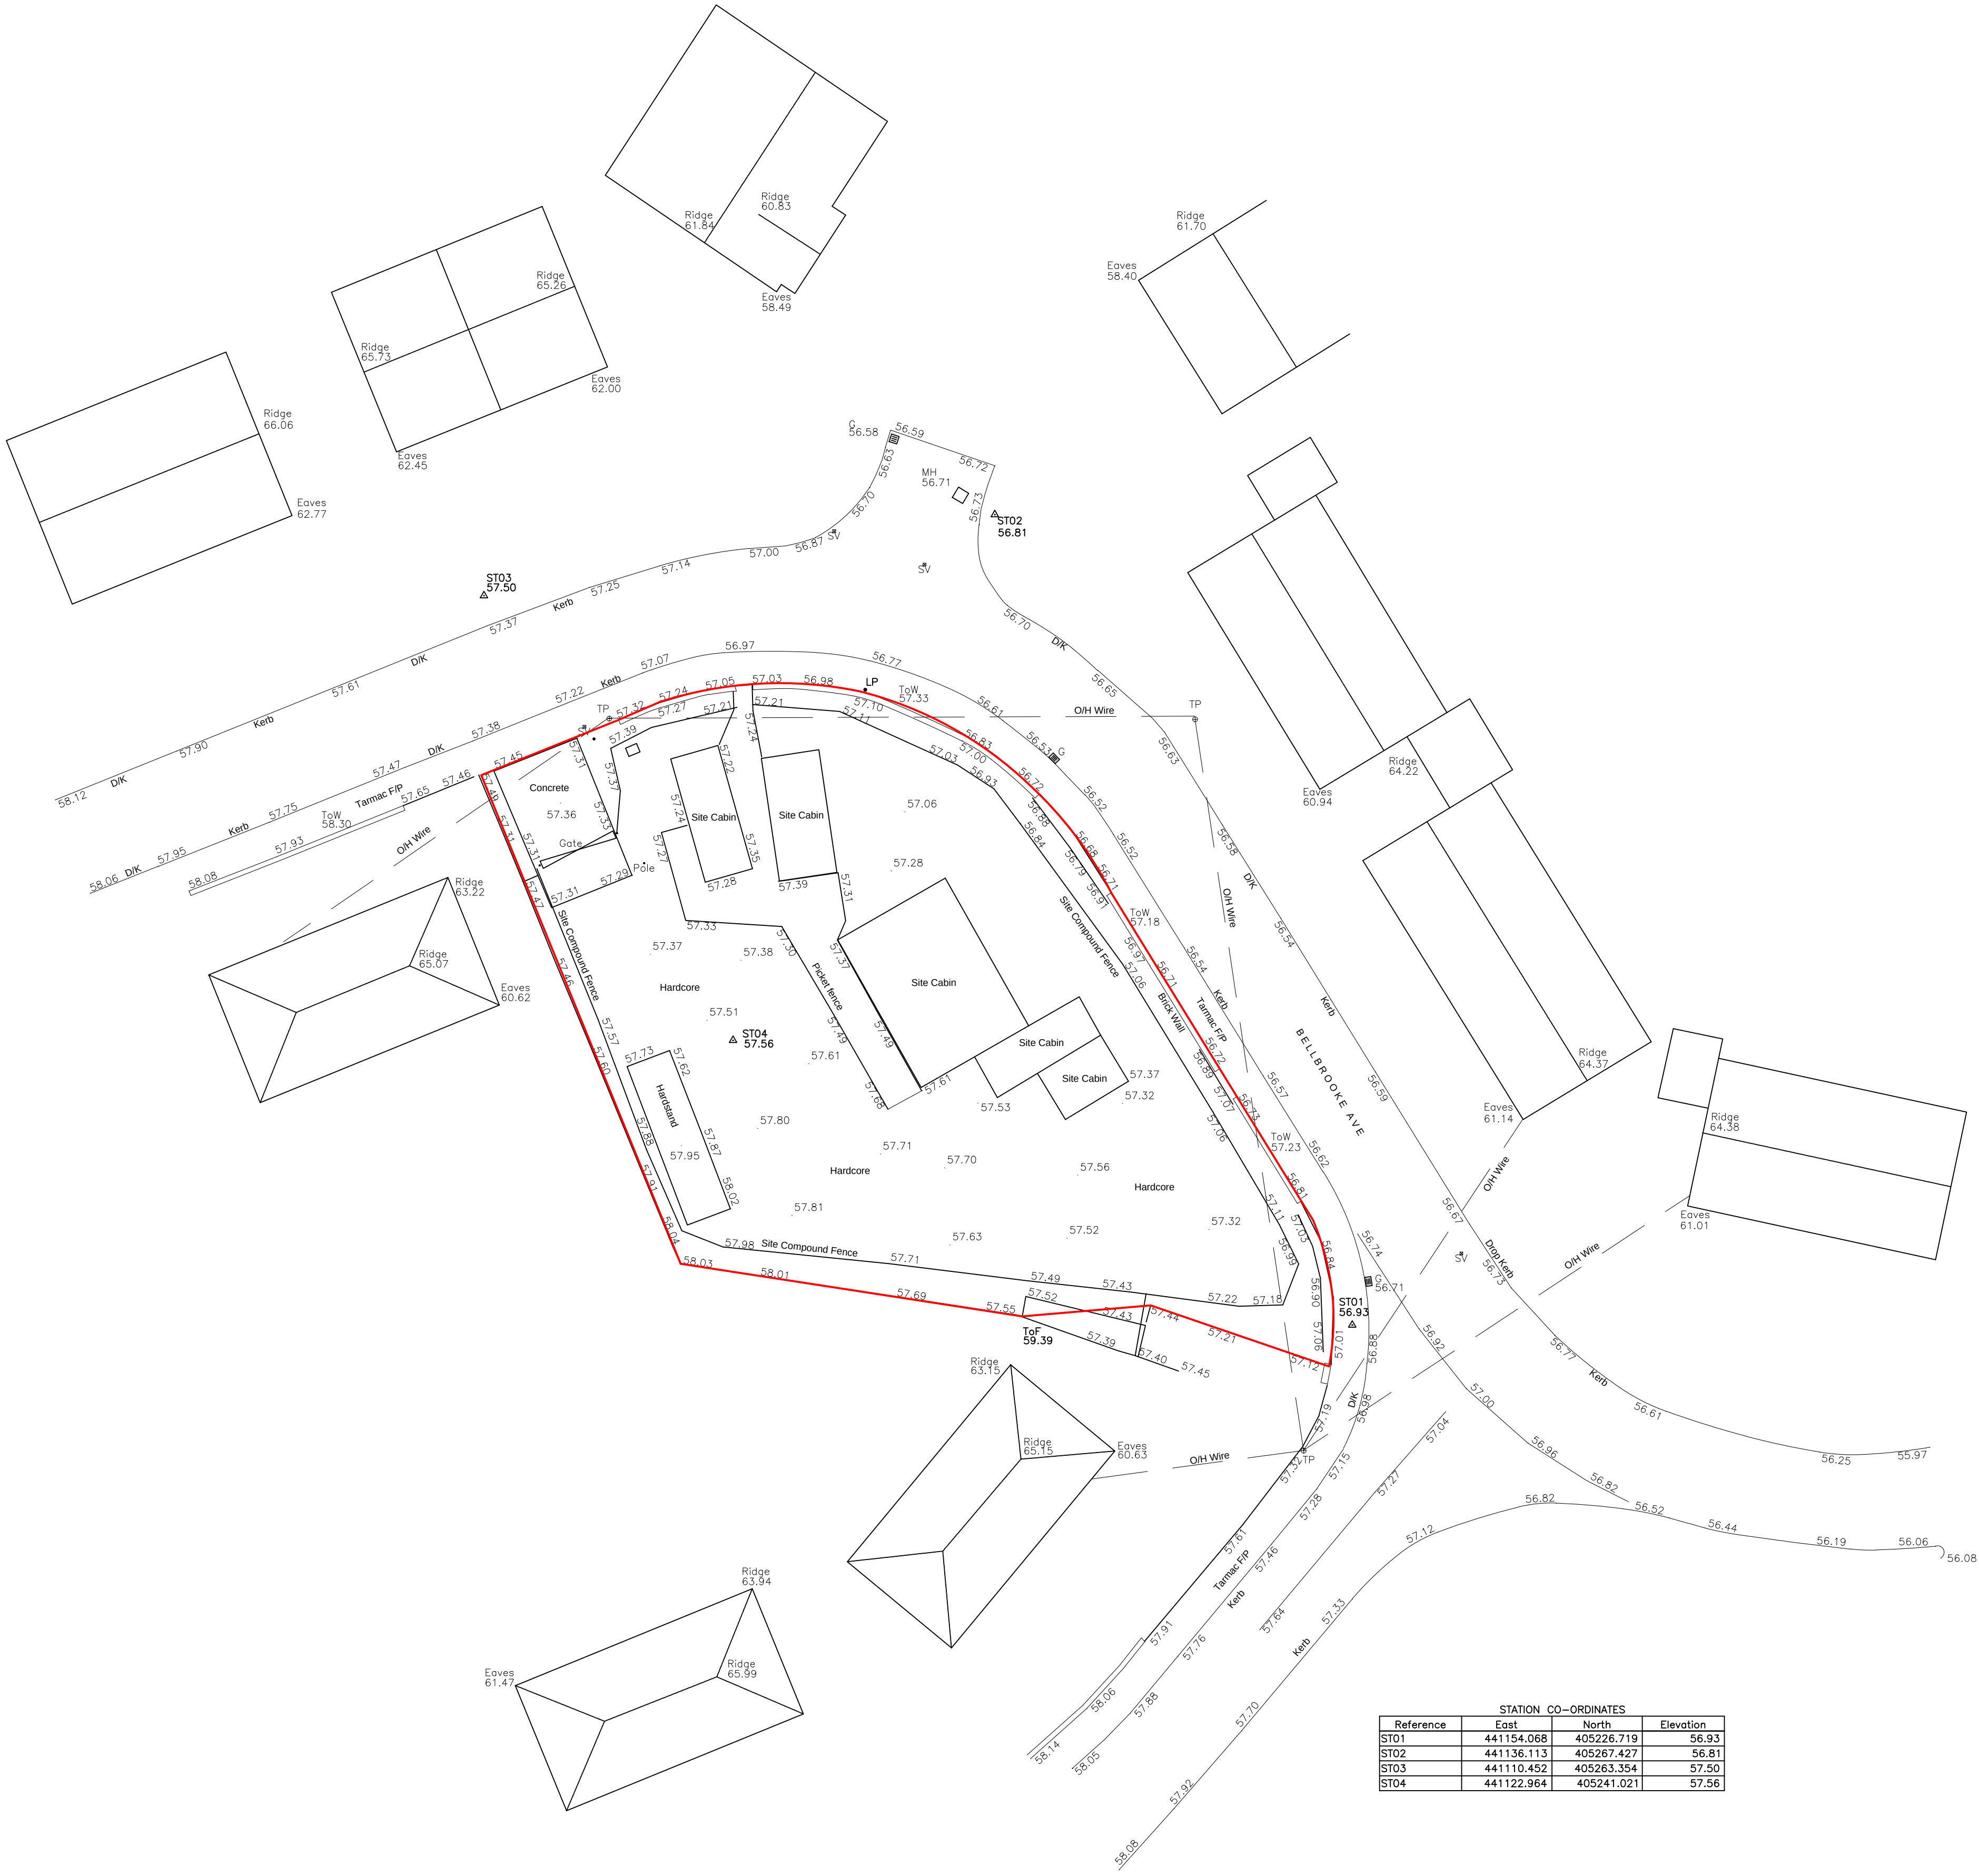

STATION CO-ORDINATES			
Reference	East	North	Elevation
ST01	441154.068	405226.719	56.93
ST02	441136.113	405267.427	56.81
ST03	441110.452	405263.354	57.50
ST04	441122.964	405241.021	57.56

DRAWING TITLE AMENDED:						
P2	BST	12.06.17	LK	12.06.17		
FIRST ISSUE						
P1	BST	02.06.17				
COMMENT						
REV	DRAWN	DATE	CHECKED	DATE	APPROVED	DATE

THIS DRAWING IS PRODUCED FOR USE IN THIS PROJECT ONLY AND MAY NOT BE USED FOR ANY OTHER PURPOSE. NPS PROPERTY CONSULTANTS LTD ACCEPT NO LIABILITY FOR THE USE OF THIS DRAWING OTHER THAN THE PURPOSE FOR WHICH IT WAS INTENDED IN CONNECTION WITH THIS PROJECT AS RECORDED IN THE PURPOSE FOR ISSUE AND FILE STATUS CODE.

THIS DRAWING MAY NOT BE REPRODUCED IN ANY FORM WITHOUT PRIOR WRITTEN AGREEMENT OF NPS PROPERTY CONSULTANTS LTD.

© CROWN COPYRIGHT AND DATABASE RIGHTS 2017 ORDNANCE SURVEY LICENCE NUMBER 100022264

RESPONSIBILITY IS NOT ACCEPTED FOR OTHERS SCALING DIRECTLY FROM THIS DRAWING. DO NOT SCALE FROM THIS DRAWING. USE WRITTEN DIMENSIONS ONLY.

0m 2 4 6 12m

1:200

ORIGINAL SHEET SIZE **A1**

CLIENT

Berneslai Homes

TITLE

Existing Site Plan

PROJECT

Proposed Residential Development

Bellbrooke Avenue, Darfield

nps group

NPS Barnsley Ltd
Gateway Plaza, Sackville St, Barnsley, South Yorkshire, S70 2RD,
Tel: 01226 774605, Email: barnsley@nps.co.uk
web: www.nps.co.uk

SCALES	DISCIPLINE	PROJECT NUMBER
1:200	ARCHITECT	16-1-1233
DRAWING NUMBER		REV CODE
NPS-DR-A-(00)-011		P2
STATUS CODE	PURPOSE OF ISSUE	DRAWN BY
S0	PRELIMINARY	BST