



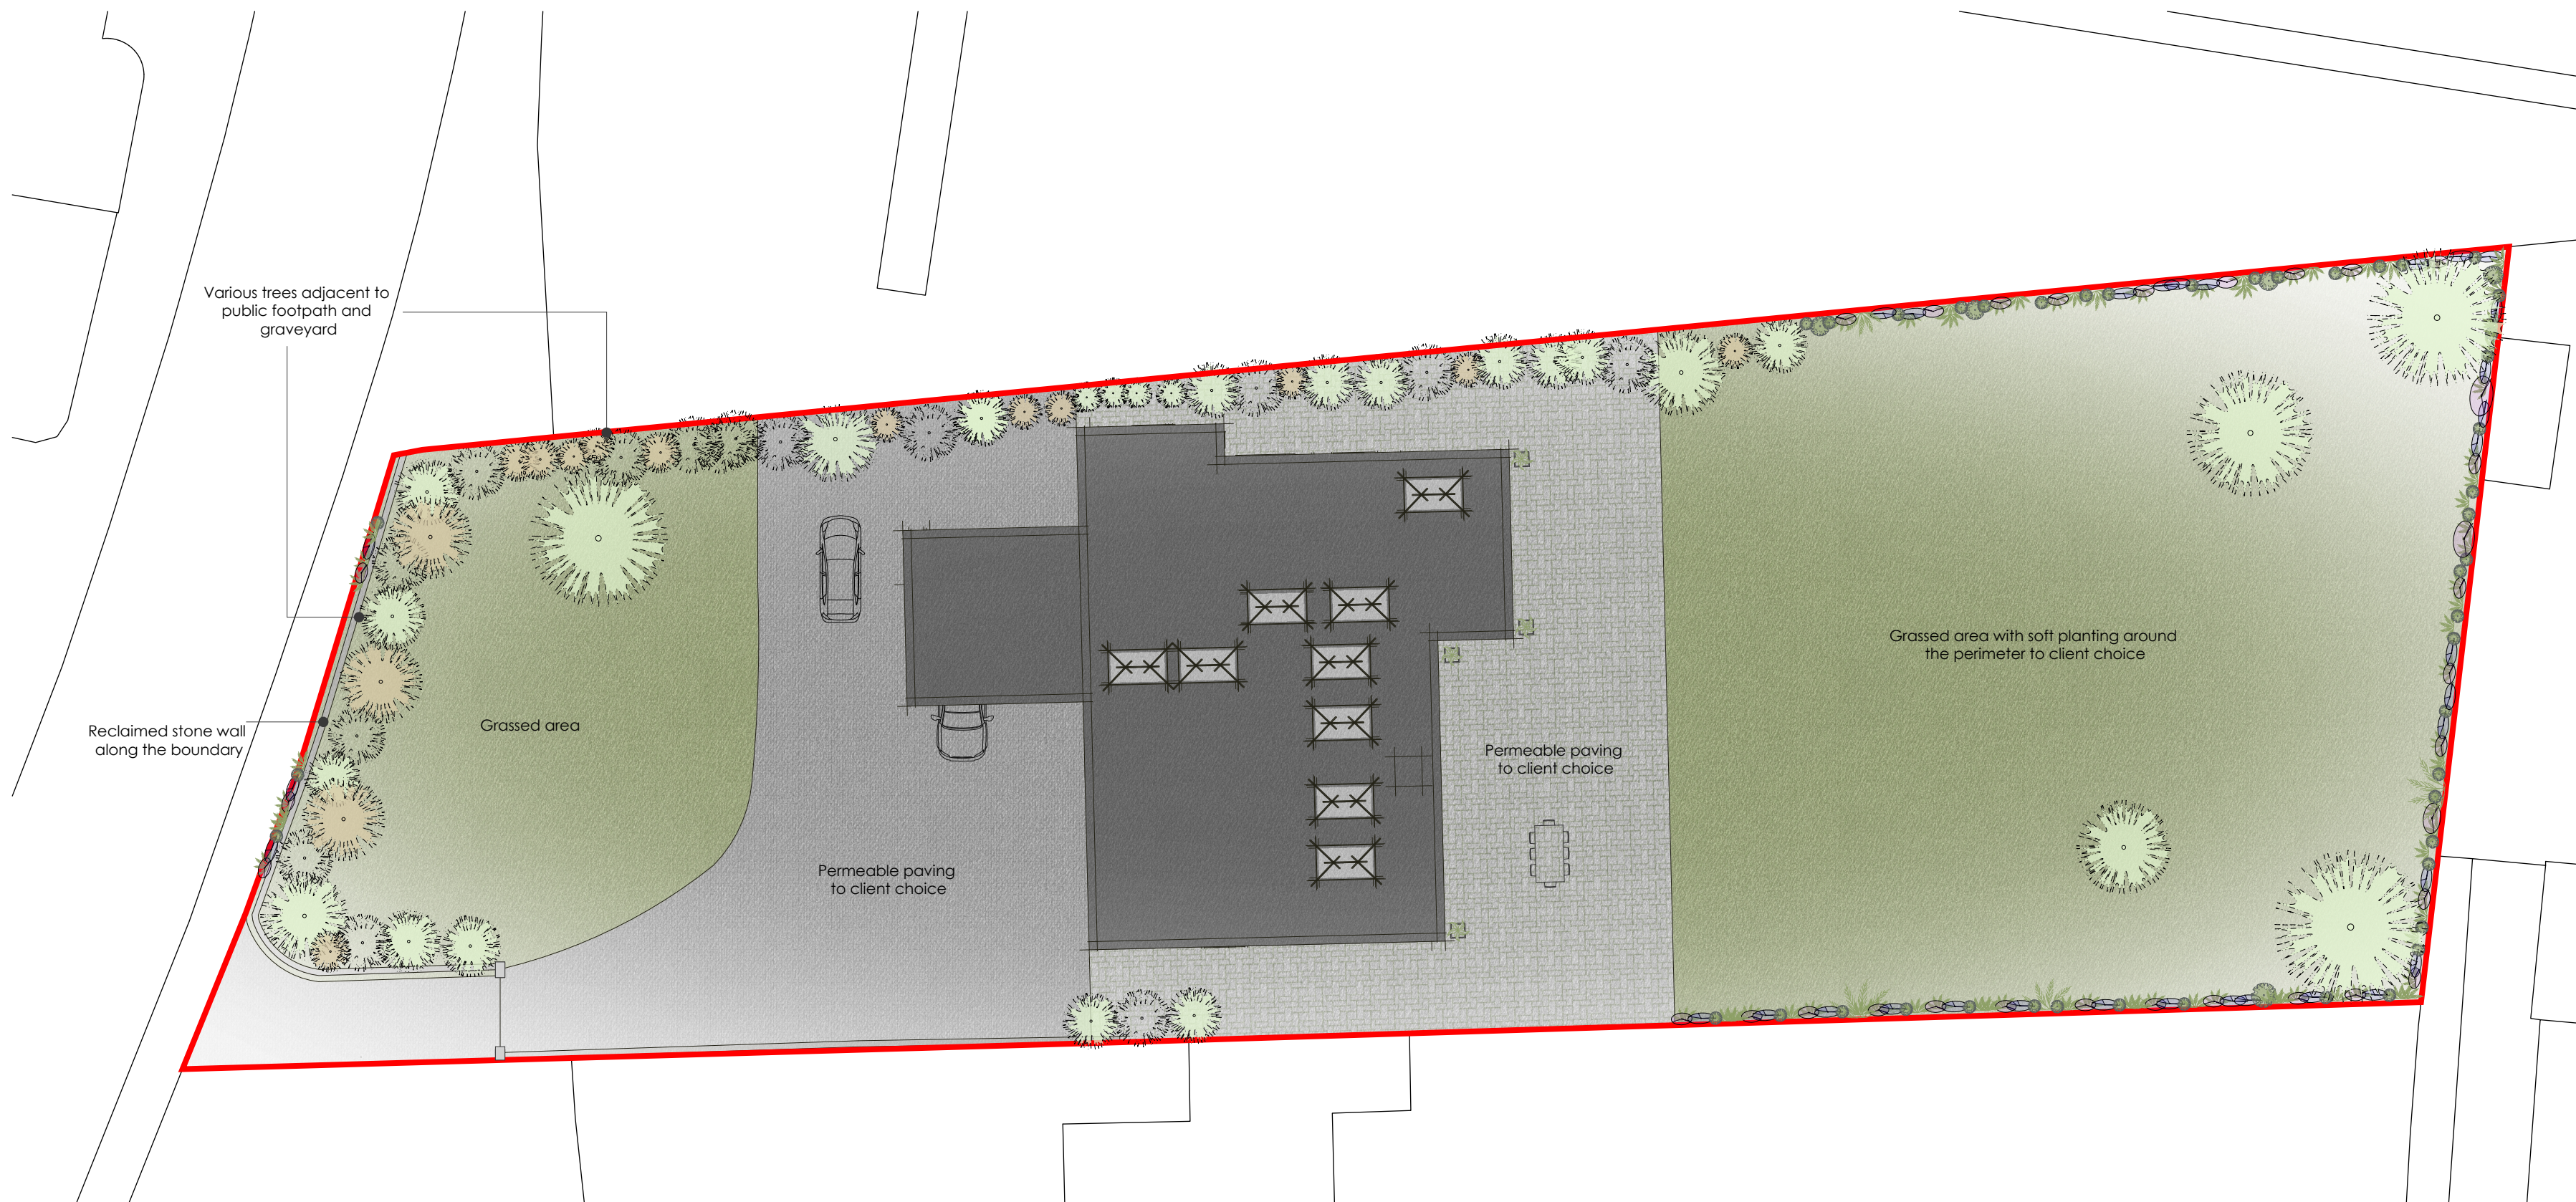

Proposed Site Plan
Scale: 1:500

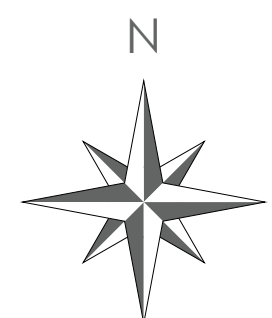

Lyndale | Harworth Road | Blyth
Workshop | S81 8HQ
t: 01909 591871 | m: 07828 789651
e: chrisyorke@btinternet.com
www.yorkearchitecture.com
Proposed New Dwelling

Manressa
Thurnscoe Road
Bolton upon Dearne
S63 8AF
Project

Landscaping

PC352/ 07
Drawing

Date
20.03.2020

Drawn By
AK/RH

Scale
1:200

Sheet Size
A2

Revision
-

All dimensions given are to assist in the pricing of works. It is the responsibility of the person carrying out the works to verify all dimensions on site prior to placing orders or carrying out works.

Note

