




FRONT ELEVATION

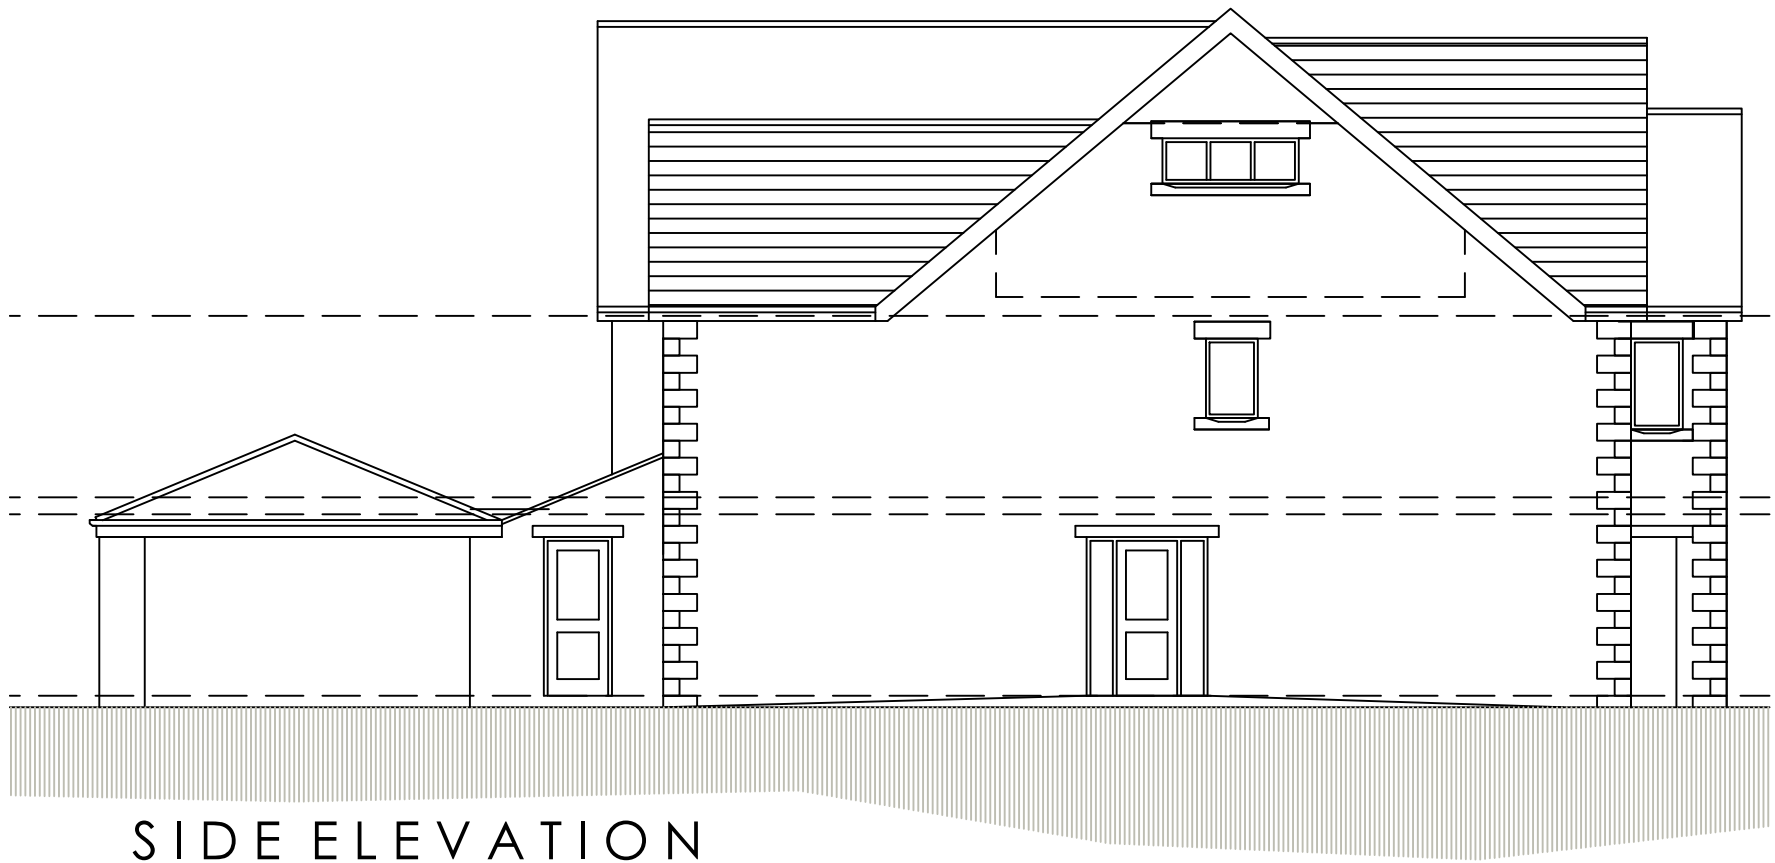


SIDE ELEVATION




REAR ELEVATION




SIDE ELEVATION

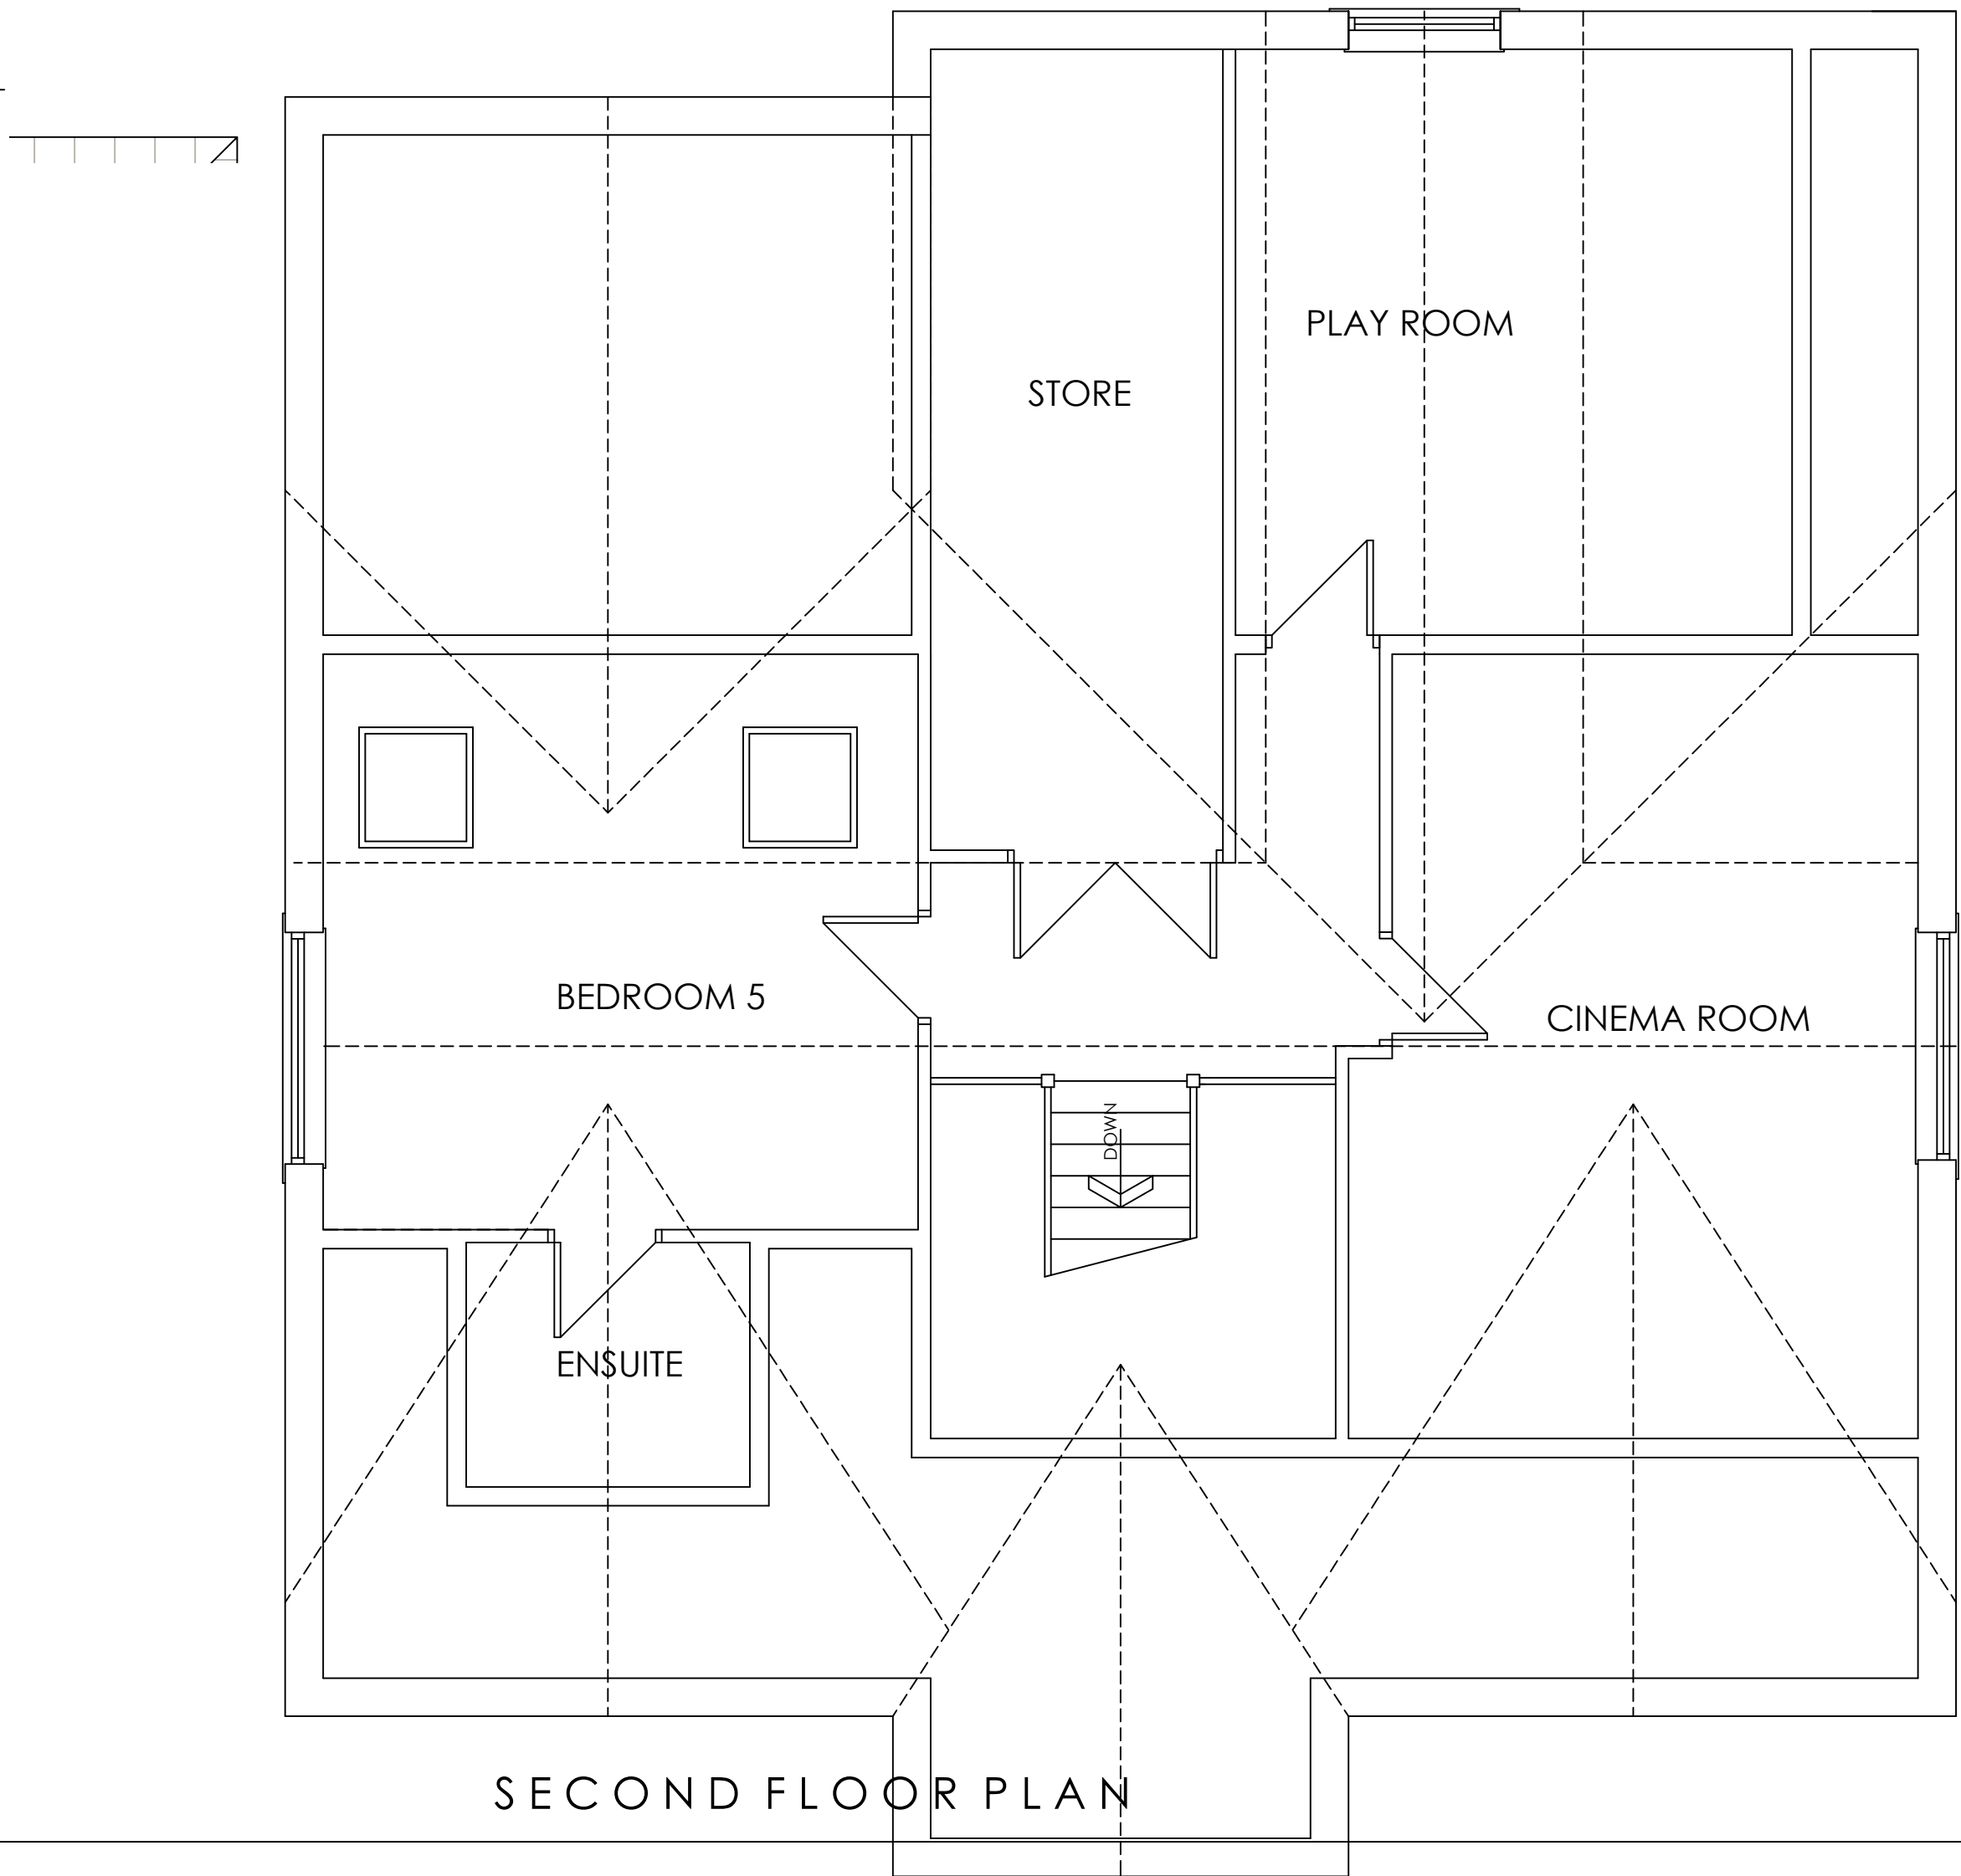

SECOND FLOOR PLAN

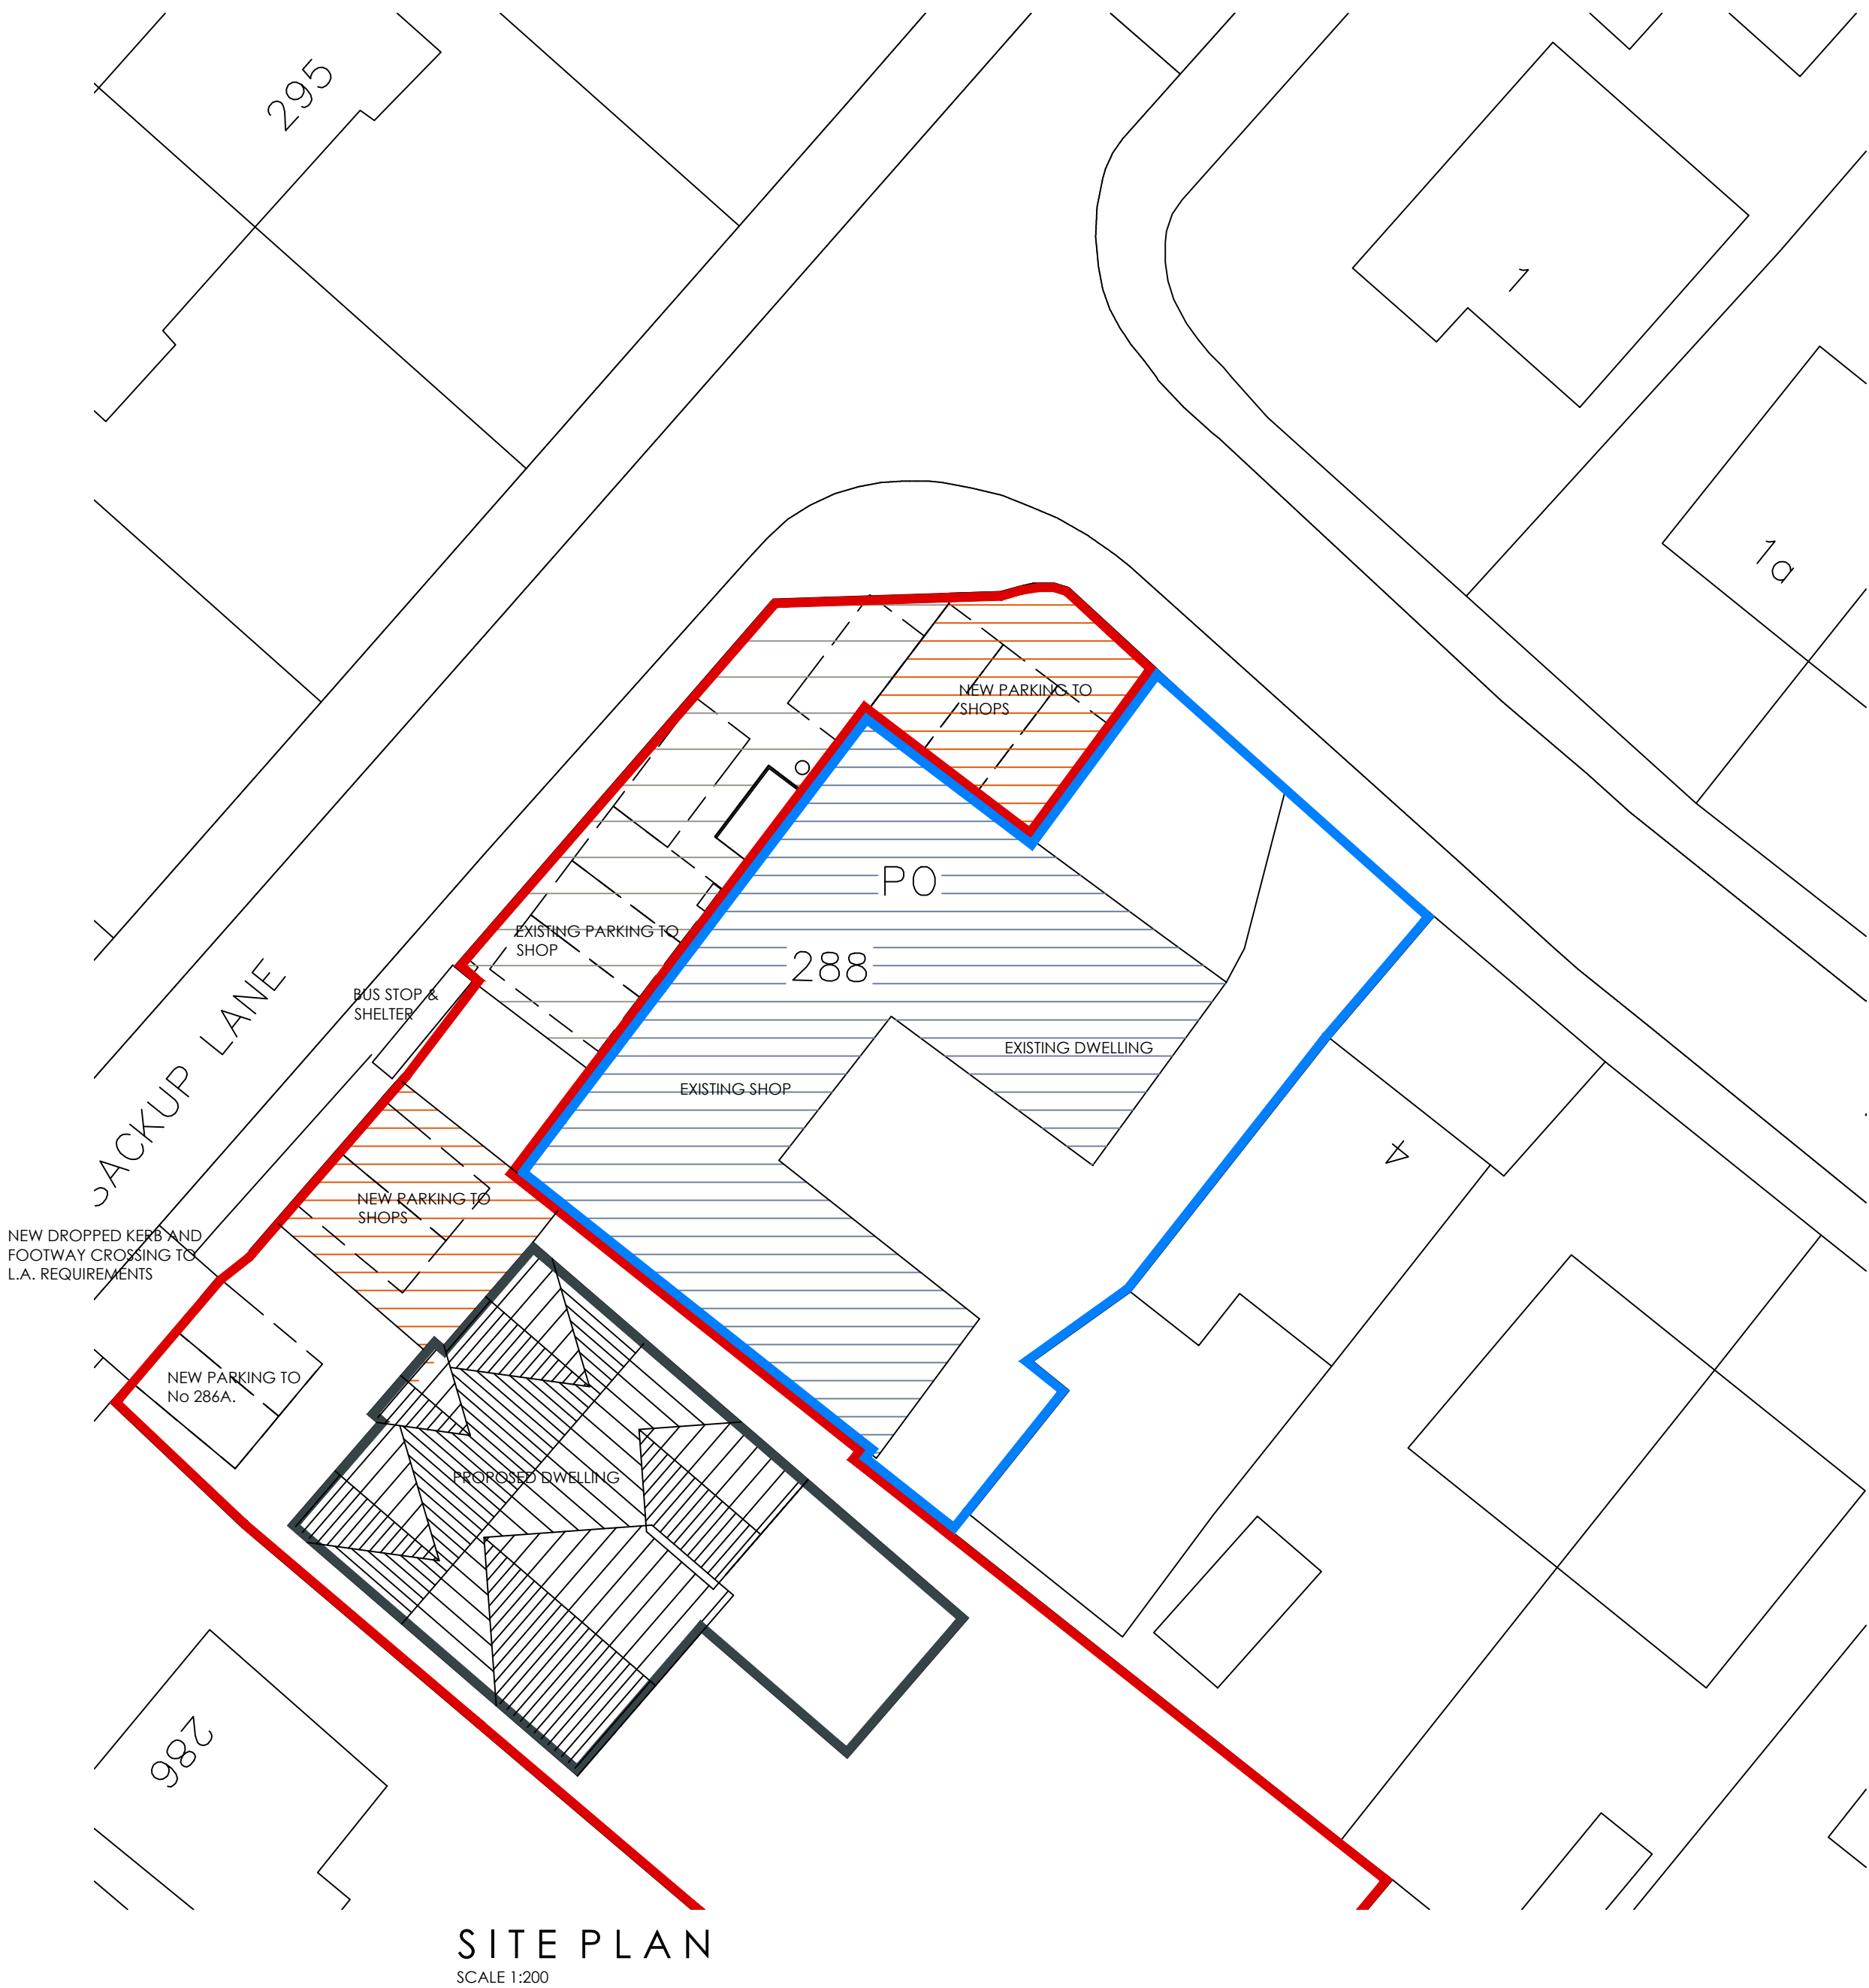

SITE PLAN
SCALE 1:200

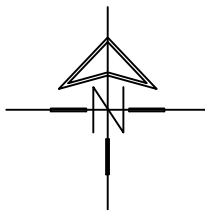

LOCATION P L A N
SCALE 1:1250



WhiteAgus

PARTNERSHIP

ARCHITECTURAL SERVICES

OFFICE ONE,
34 VICTORIA ROAD,
BARNLSLEY,
S70 2BU

Phone: 01226 208482
Email: info@whiteaguspartnership.co.uk
Web: www.whiteaguspartnership.co.uk

Project.			Client.		
PROPOSED DWELLING 286A SACKUP LANE, STAINCROSS, BARNLSLEY S75 5BA			MRS RAJBIR BAINES		
Drawing Title.			Date.		Scale.
SECOND FLOOR PLAN & ELEVATIONS			SEPT 2018		1:50 & 1:100 @ A1
			Ref.	Dwg. No.	Rev.
			17-198	05	B
Date	Suffix	Description	Date	Suffix	Description
07-11-18 14-01-19	A B	GENERAL REVISIONS REVISED TO CLIENTS REQUIREMENTS			