




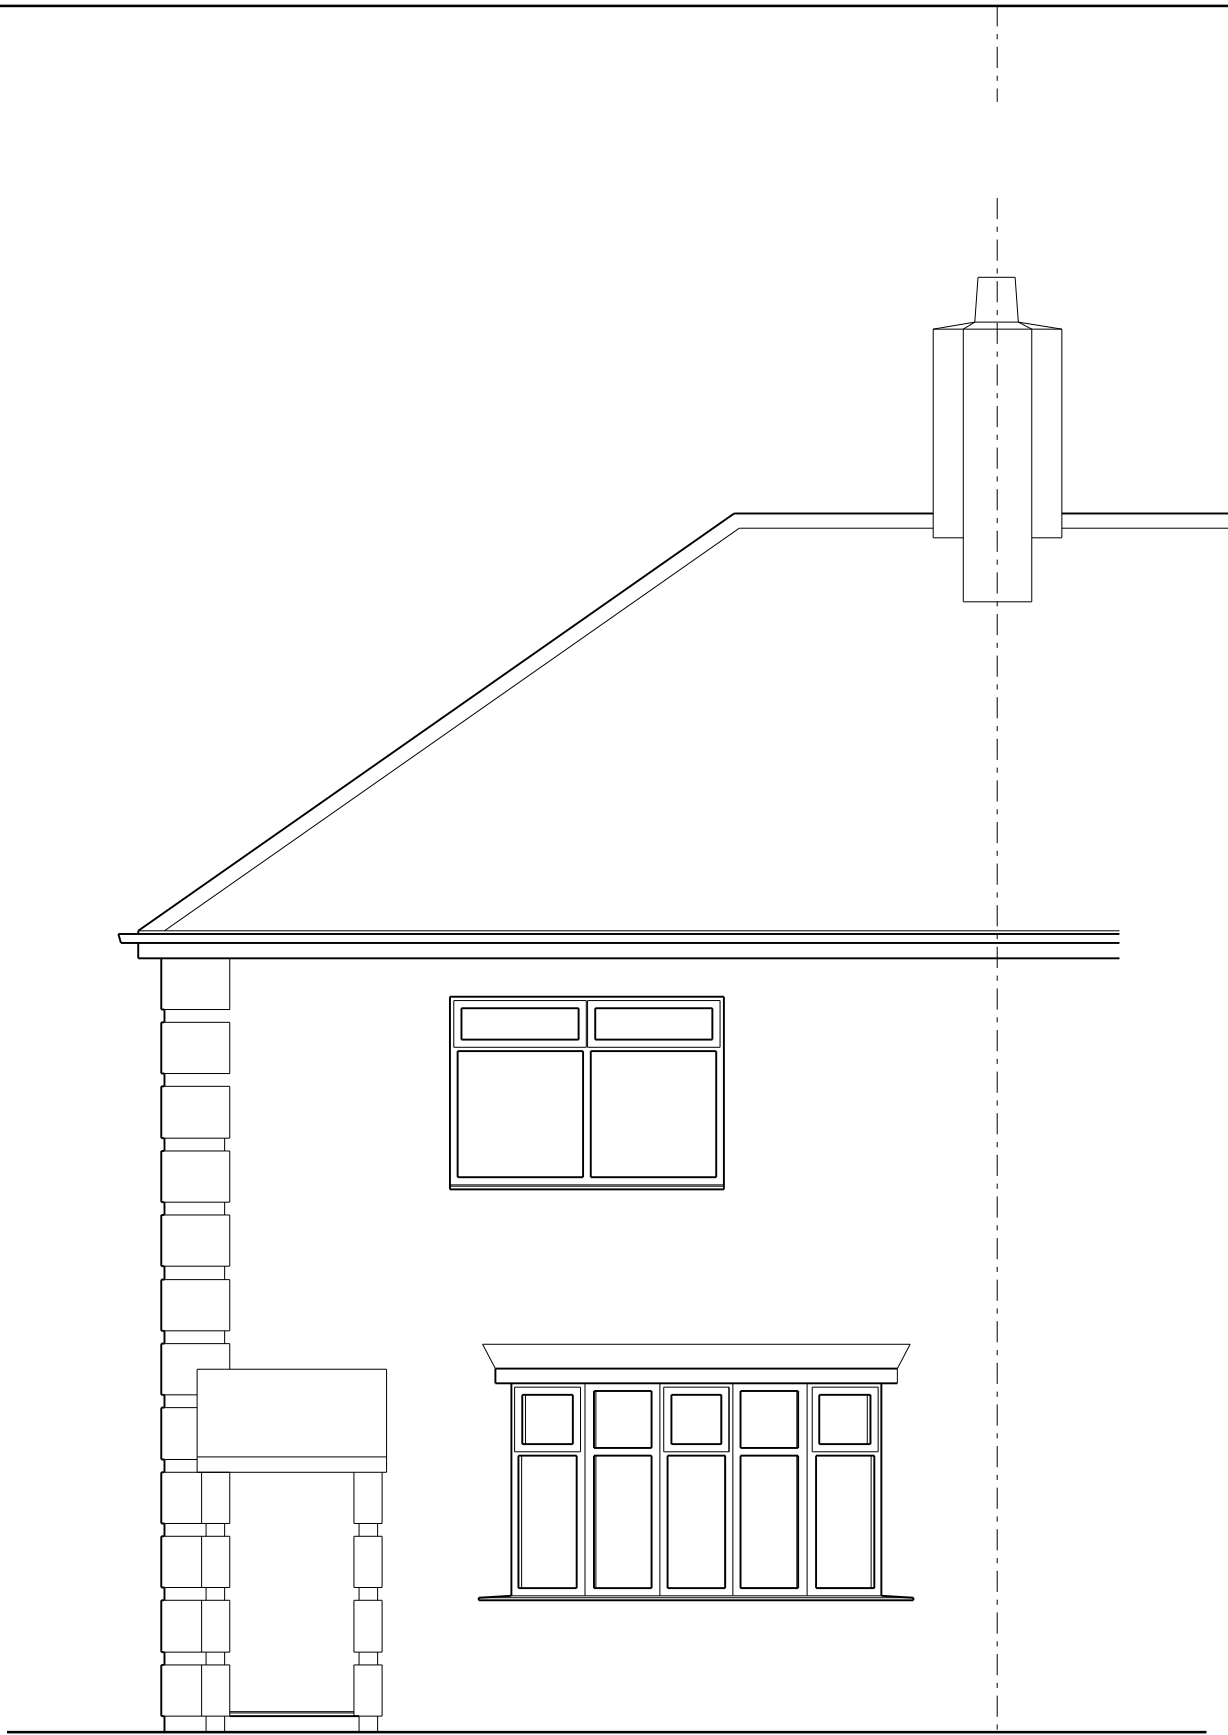


Front Elevation

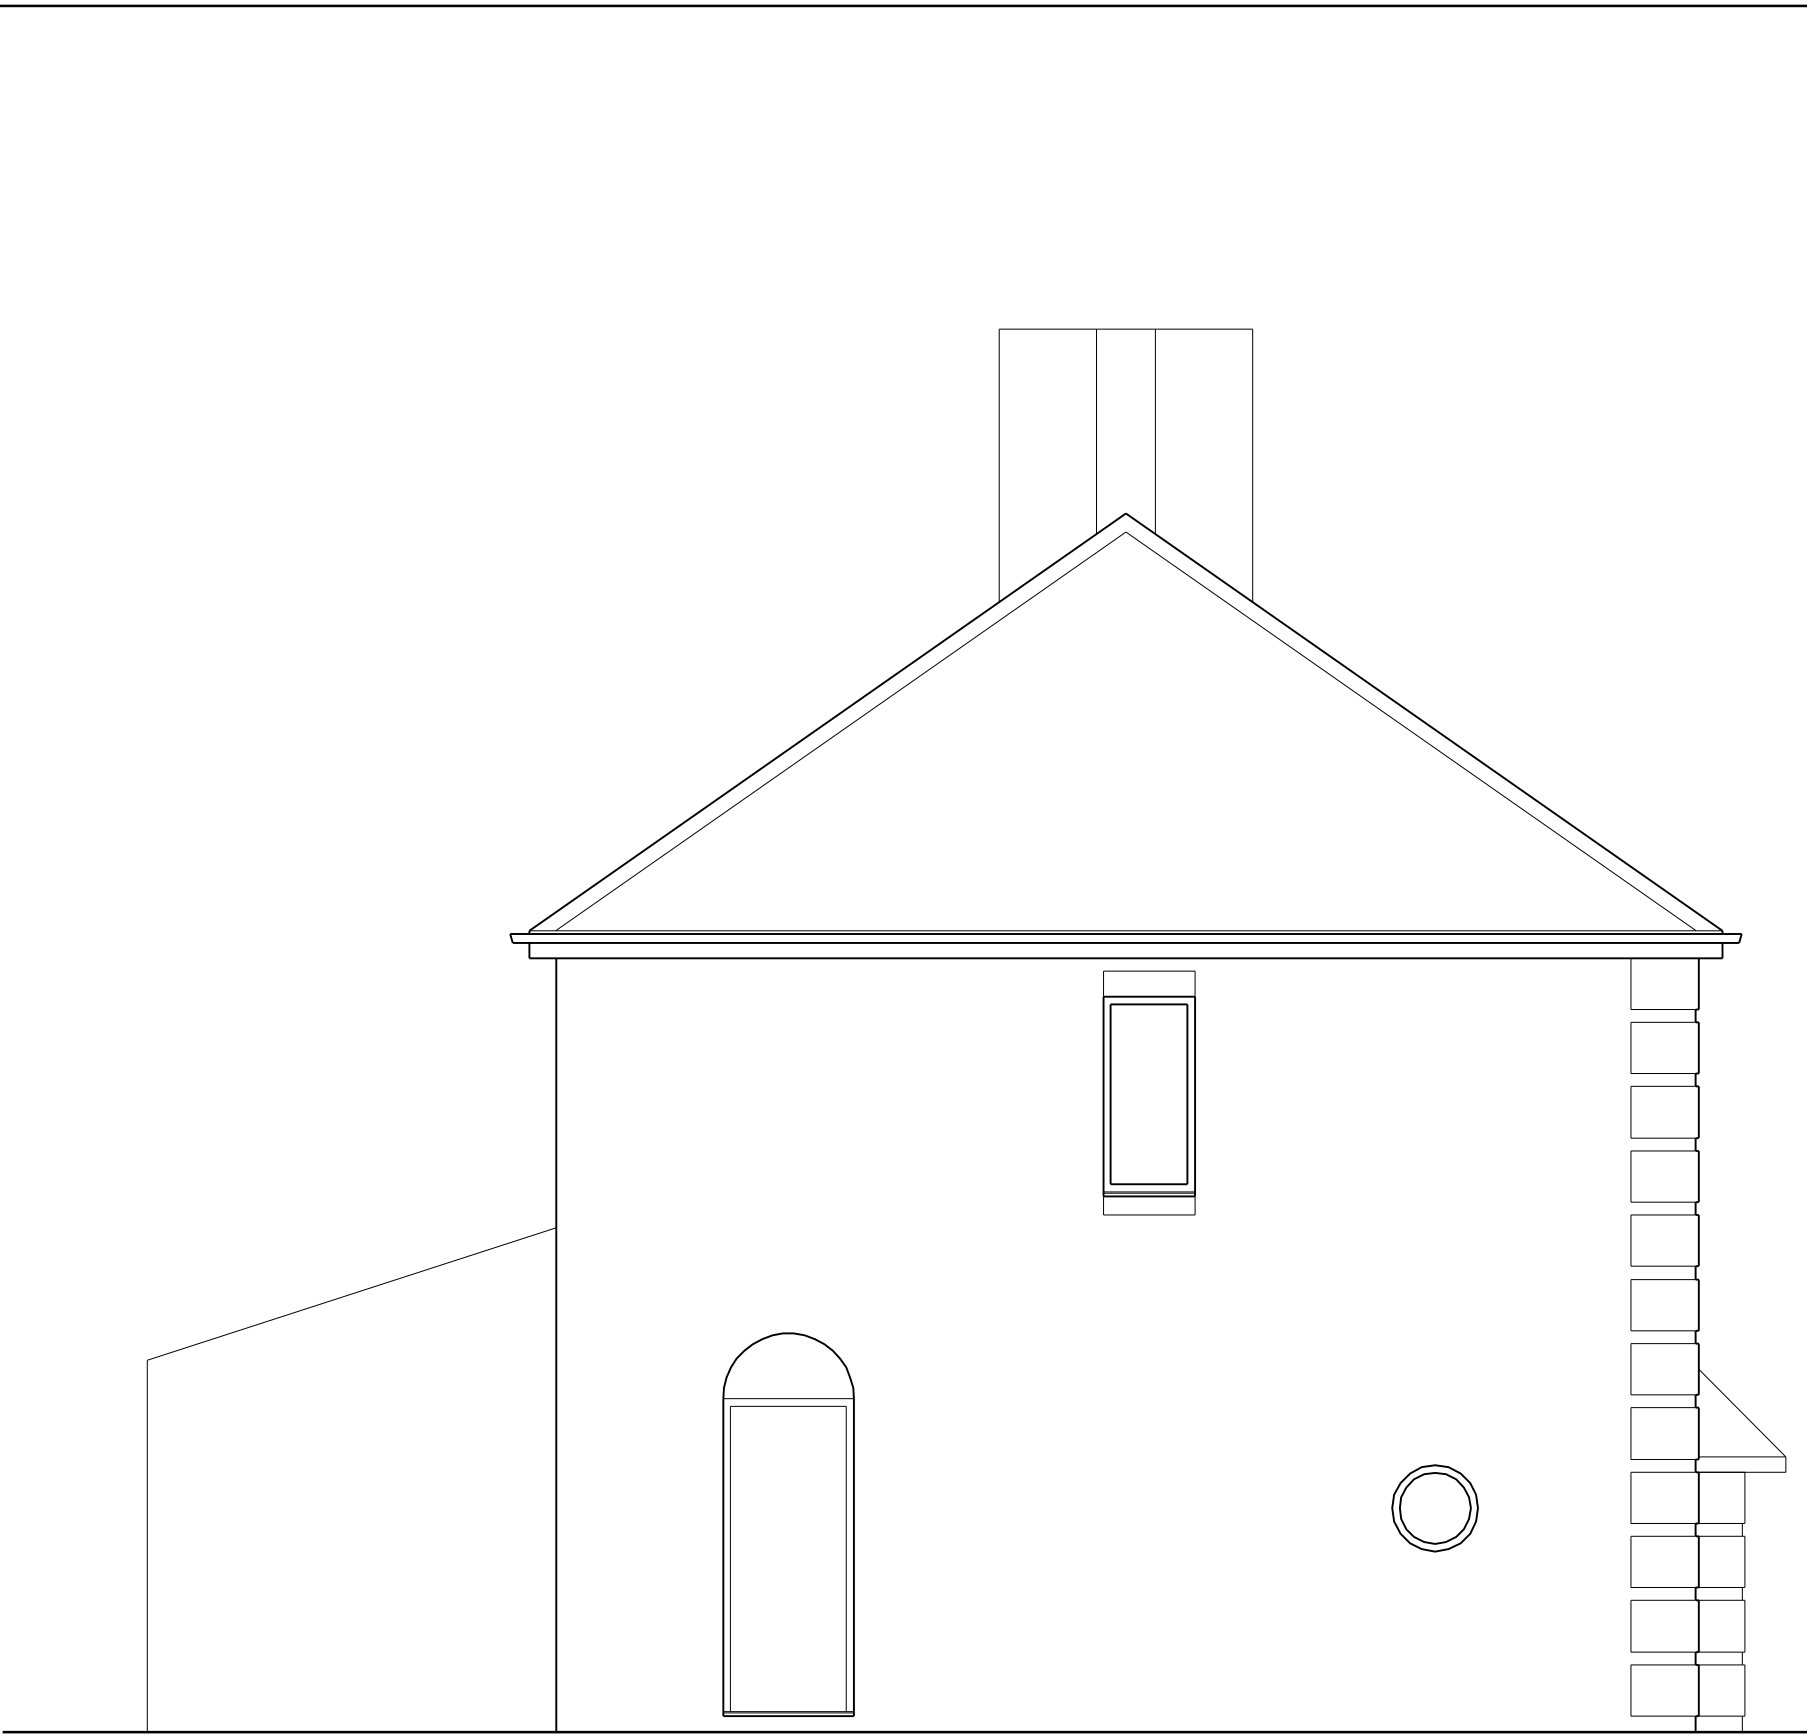


Side Elevation

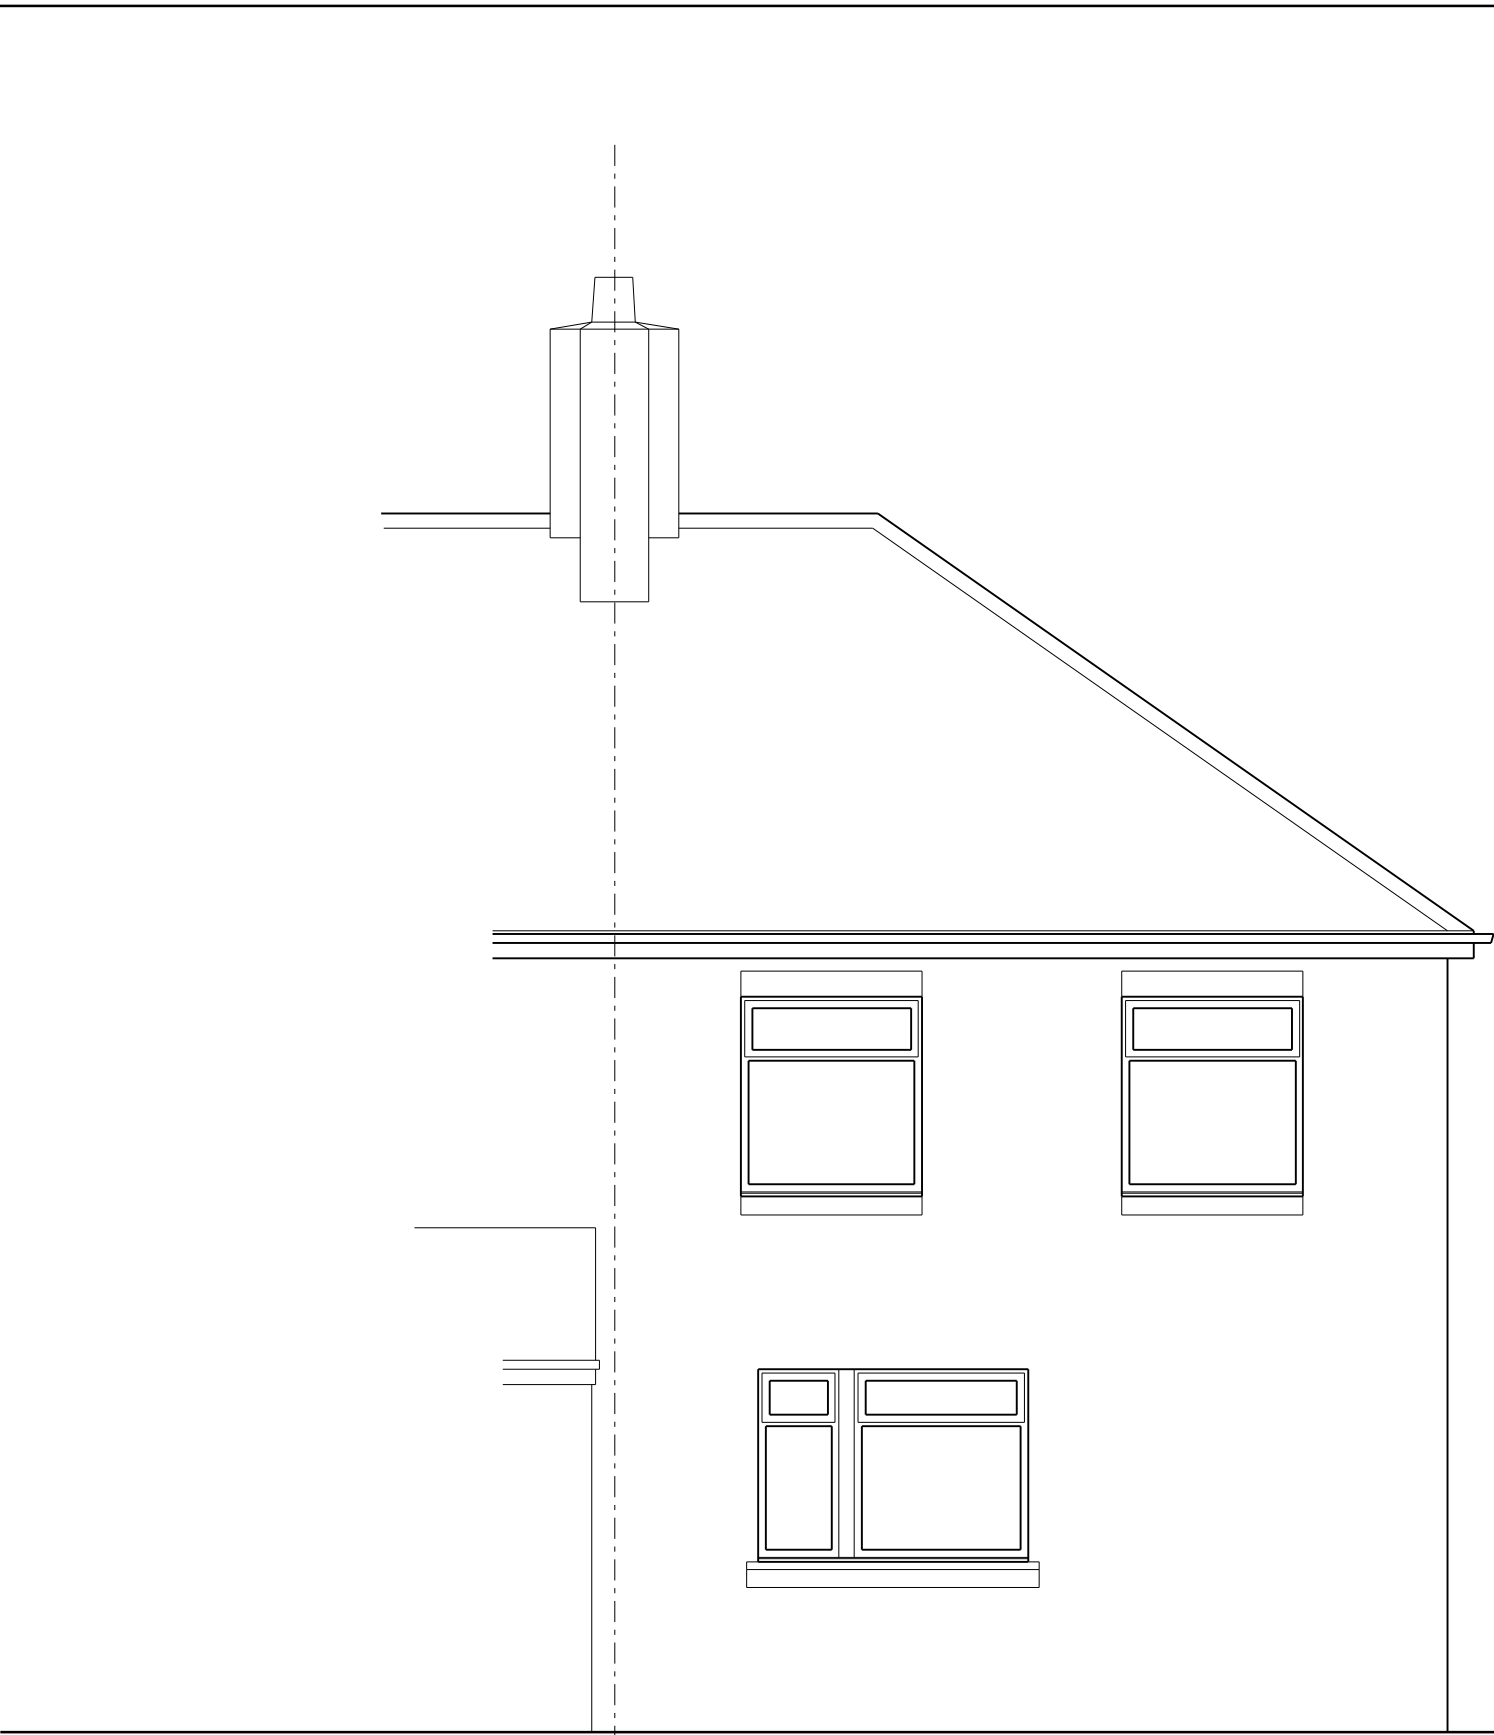

Rear Elevation

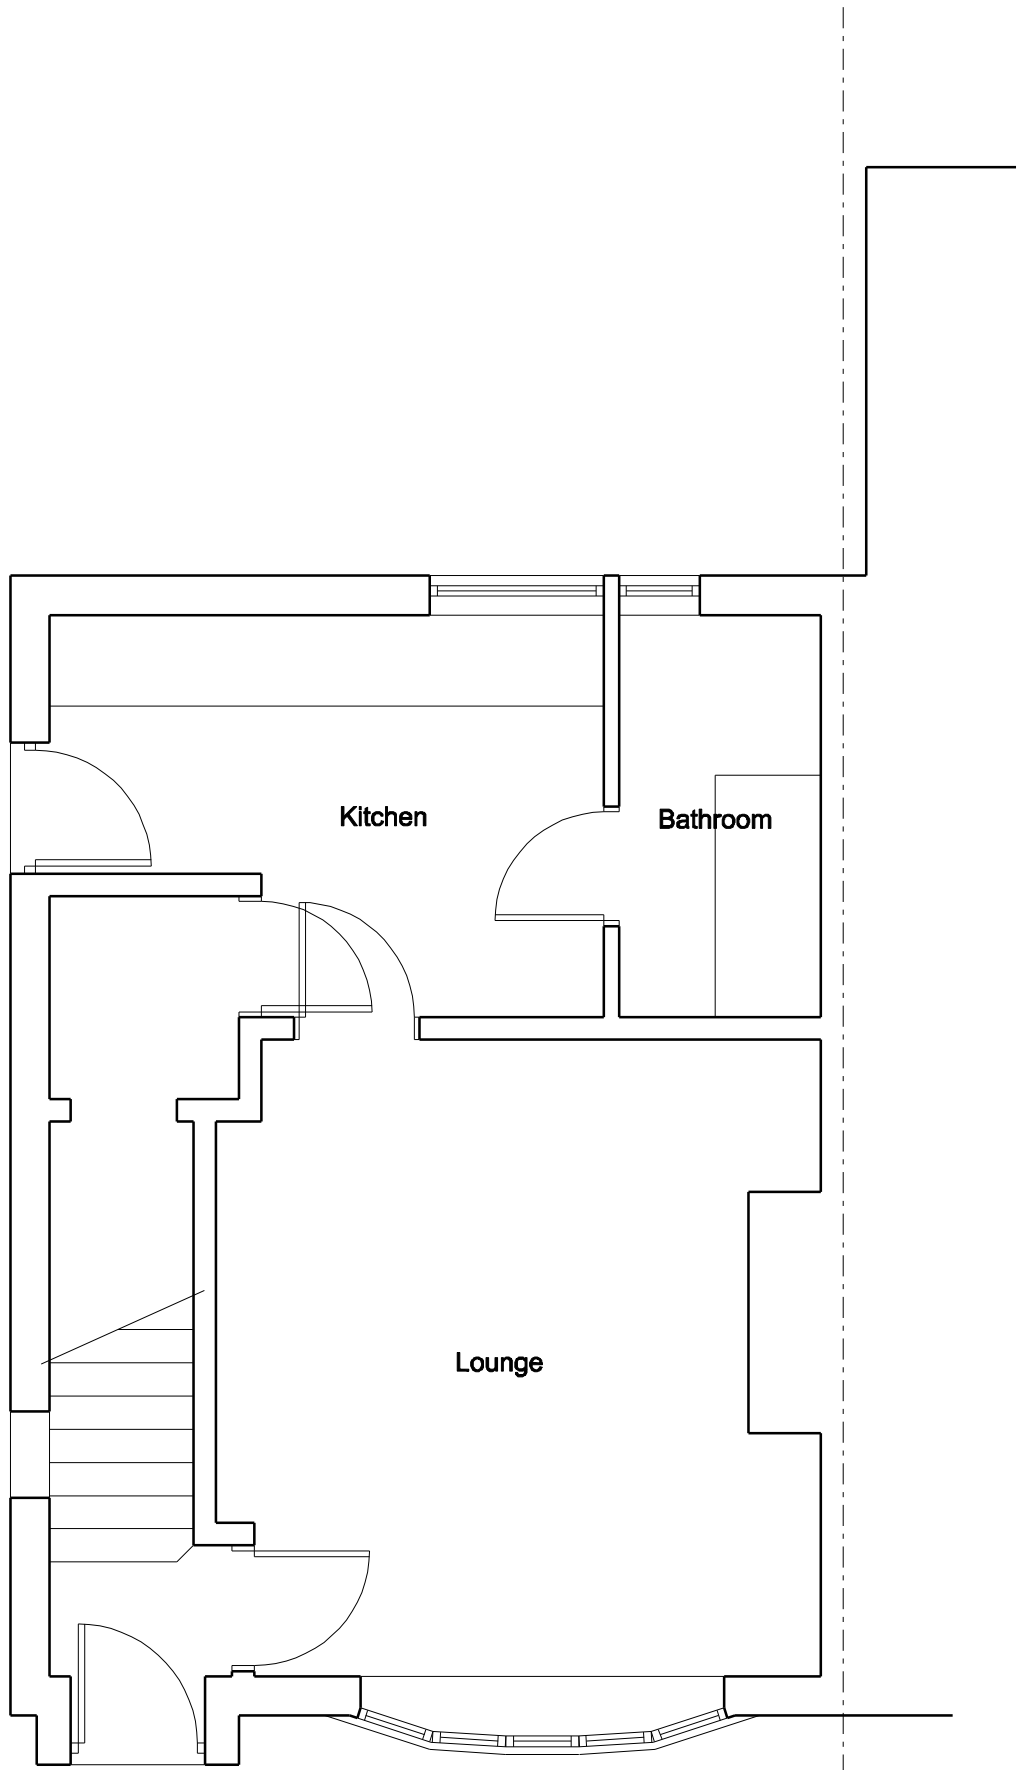

Ground Floor Plan

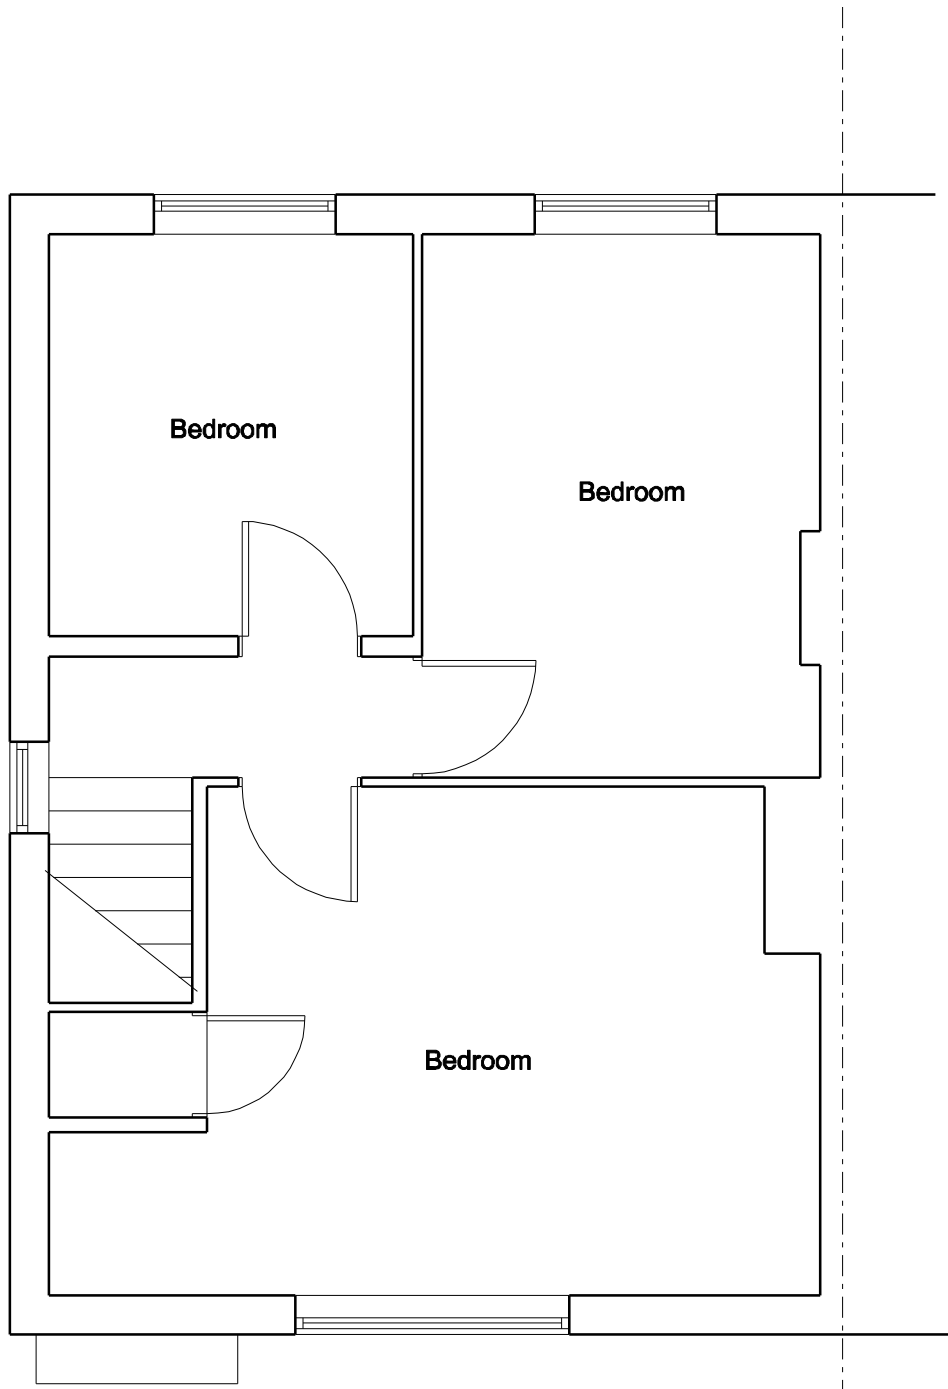

First Floor Plan

COPYRIGHT: This drawing and design and all the information contained therein is the sole copyright of M J H Design and reproduction in any form is forbidden unless permission is obtained in writing.
NOTES:
All dimensions must be checked on site and not scaled from this drawing.

A		
	Date	Revisions
© Copyright		
MJH Design Architectural Services 53 Bartholomew Street Wombwell Barnsley S73 8LB Tel: 07887548711 e-mail: concorde.mjharper@virgin.net		
Client Robert Nicholls		
Project Proposed Alterations 25 Chapel Street Bolton upon Dearne		
Title Existing Plans and Elevations		
Scale	1:50	Date
Drawn by	MJH	May 2016
Drawing No.	1033-01	Revision