


Drawing No.	Rev No.
MGO001 -004	

SURFACE WATER IS TO BE DIRECTED IN THE FIRST
INSTANCE TO A EXISTING SOAK AWAYS

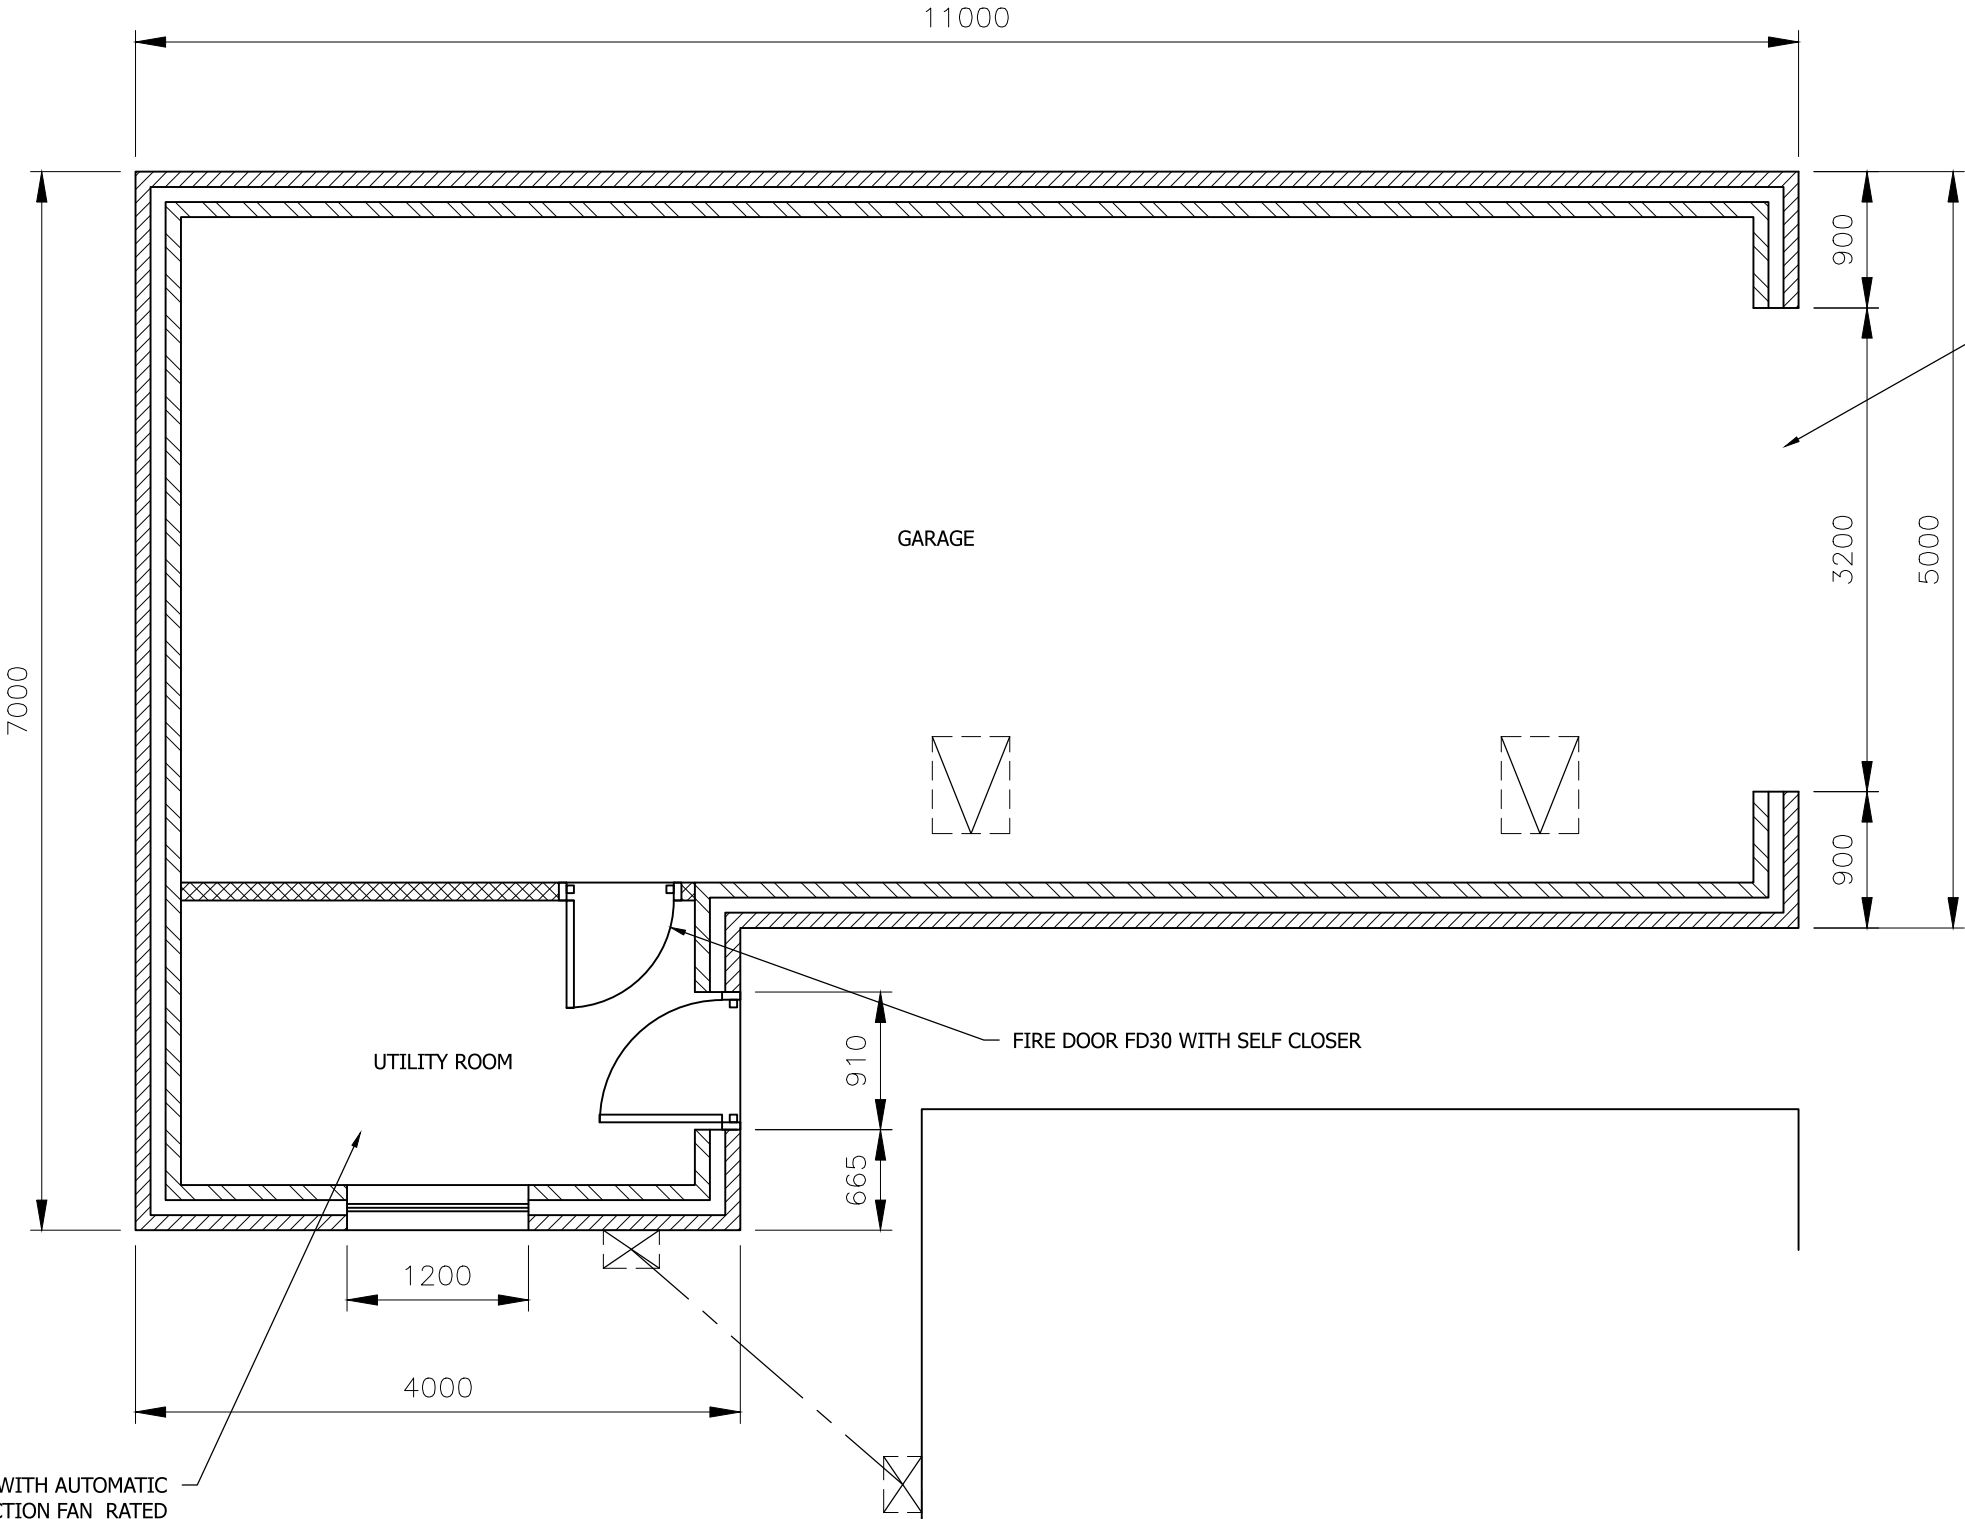

UTILITY TO BE FITTED WITH AUTOMATIC
MECHANICAL EXTRACTION FAN RATED
AT 30 L/SEC WITH 15 MINUTE OVERUN

PROPOSED GROUND FLOOR PLAN
SCALE 1:50 AT A3

DO NOT SCALE: Contractor to check all dimensions and report
any omissions or errors

NOTES

ROLLER SHUTTER DOOR WITH
CATNIC CX90/100 LINTEL

Rev	Description	By	Chk	App	Date
-----	-------------	----	-----	-----	------

JRB DESIGNS Ltd
1 Saville Road
Cudworth
Barnsley
S72 8LT
Tel: 01226 383542
Fax: 01226 380078
Mob: 07970 541192
Email: john@jrbdesigns.co.uk

This drawing is copyright. © jrbdesigns Ltd.

Client

MR. G OXTABY

Drawing Title

PROPOSED PLANS

Address

21 DOWNS CRESCENT
GAWBER
BARNSELEY
S75

Project Title:

PROPOSED DETACHED
GARAGE

Purpose of Issue:

PLANNING

Drawing Status

FIRST ISSUE

Scale at A3 AS SHOWN	Drawn By JRB	Date 13/01/2016
Checked By	Date 13/01/2016	Approved By Date 13/01/2016
Project No. MGO001	Drawing No. 004	Revision -

APPROVAL ☐ INFORMATION ☐ TENDER ☐ CONTRACT ☐ CONSTRUCTION ☐