




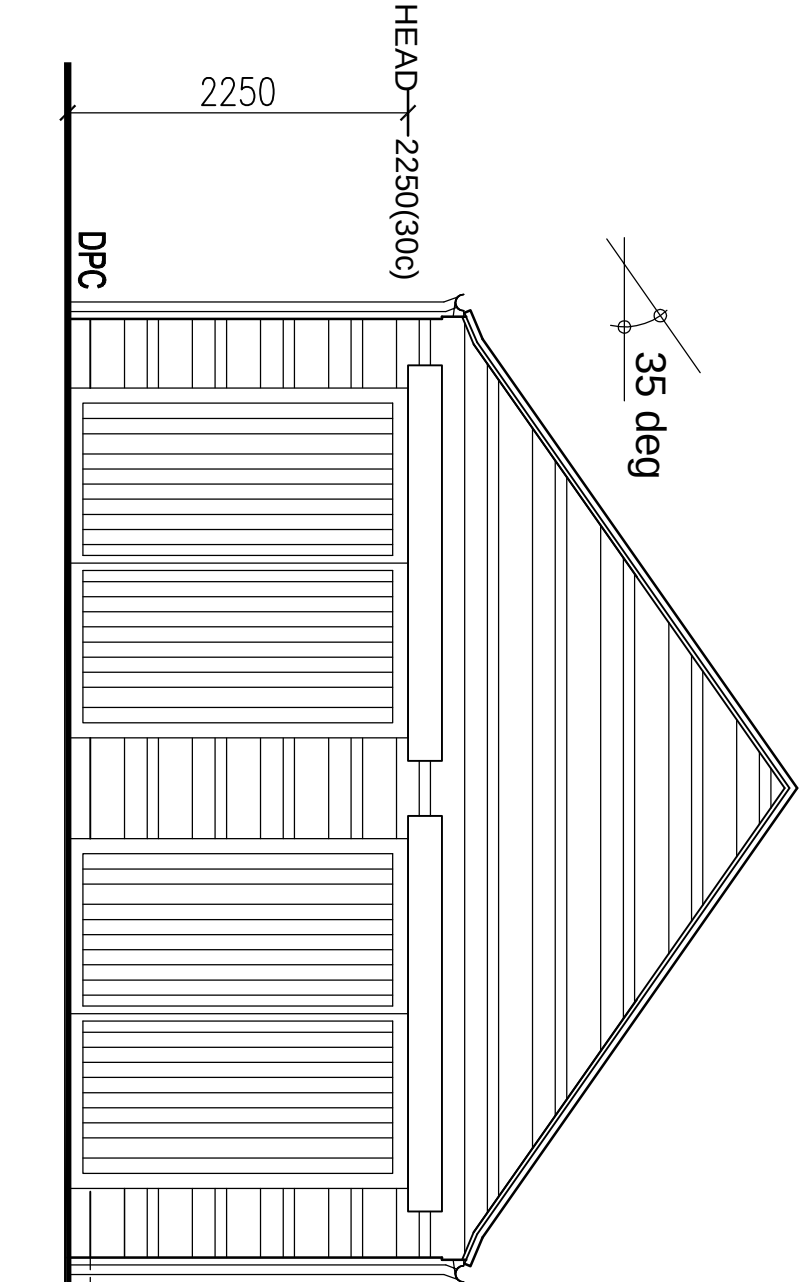


FRONT ELEVATION  
1.50

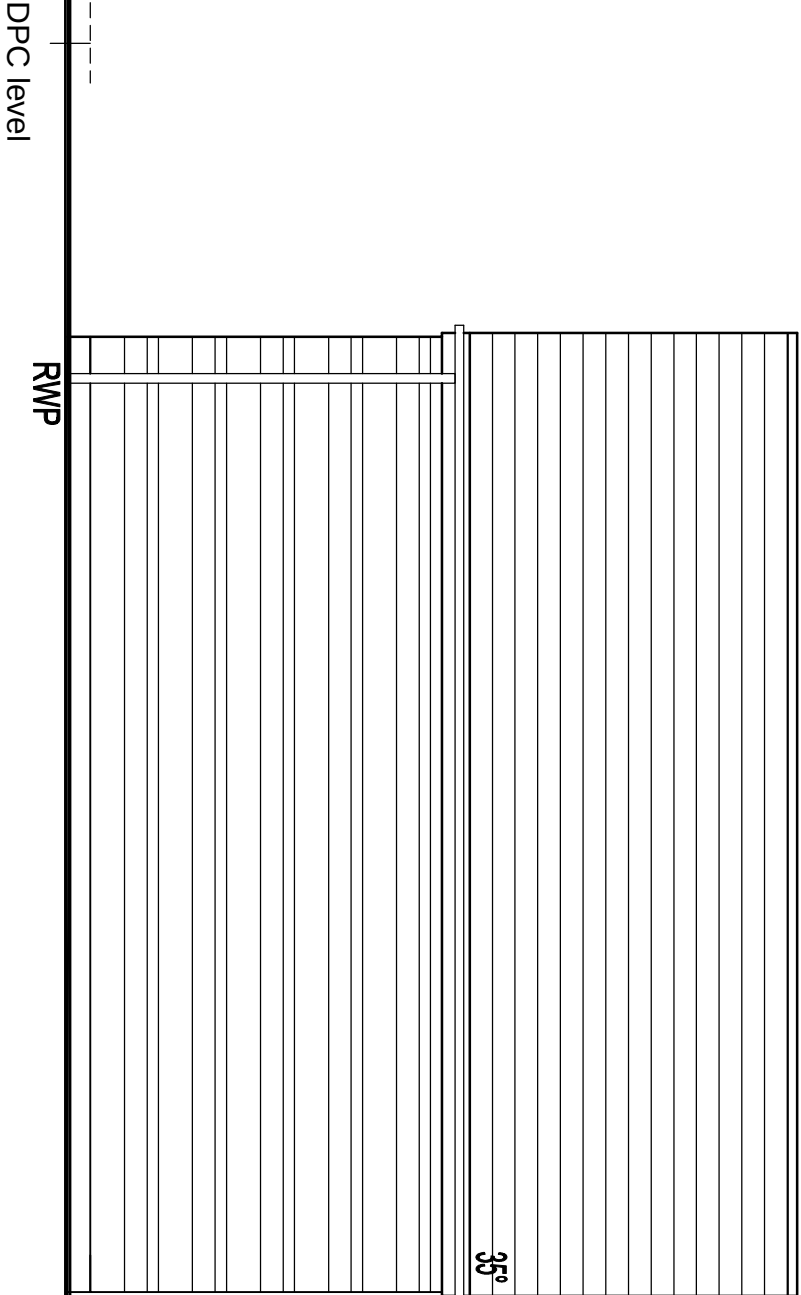

SIDE ELEVATION  
1.50

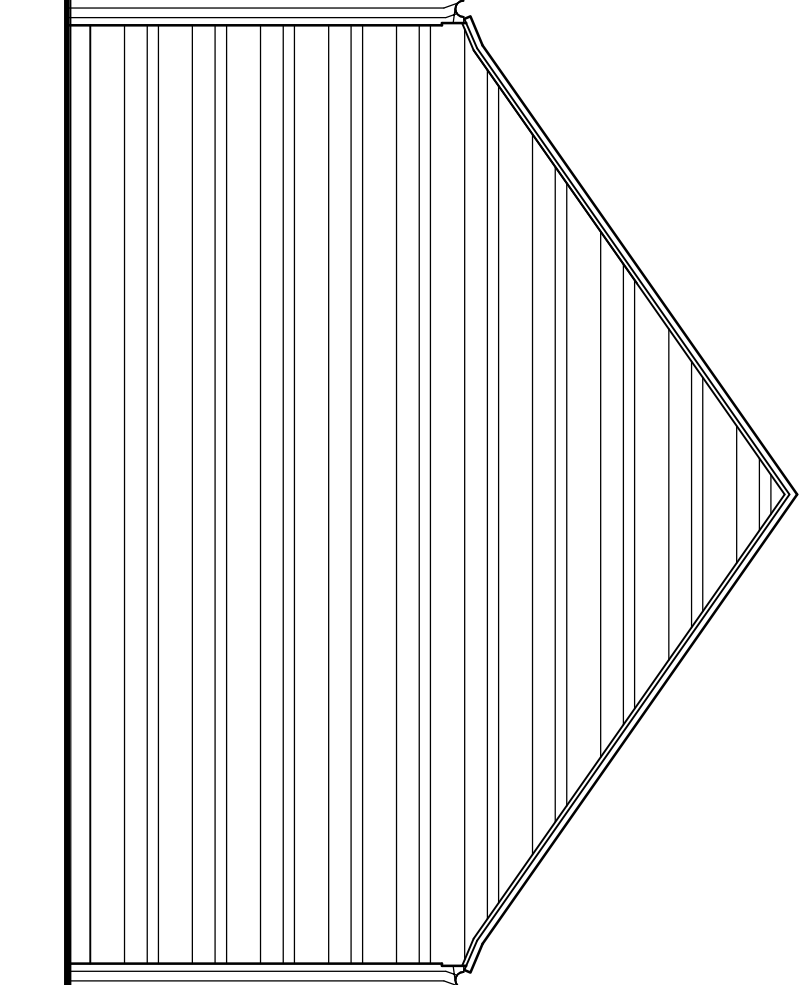


REAR ELEVATION  
1.50

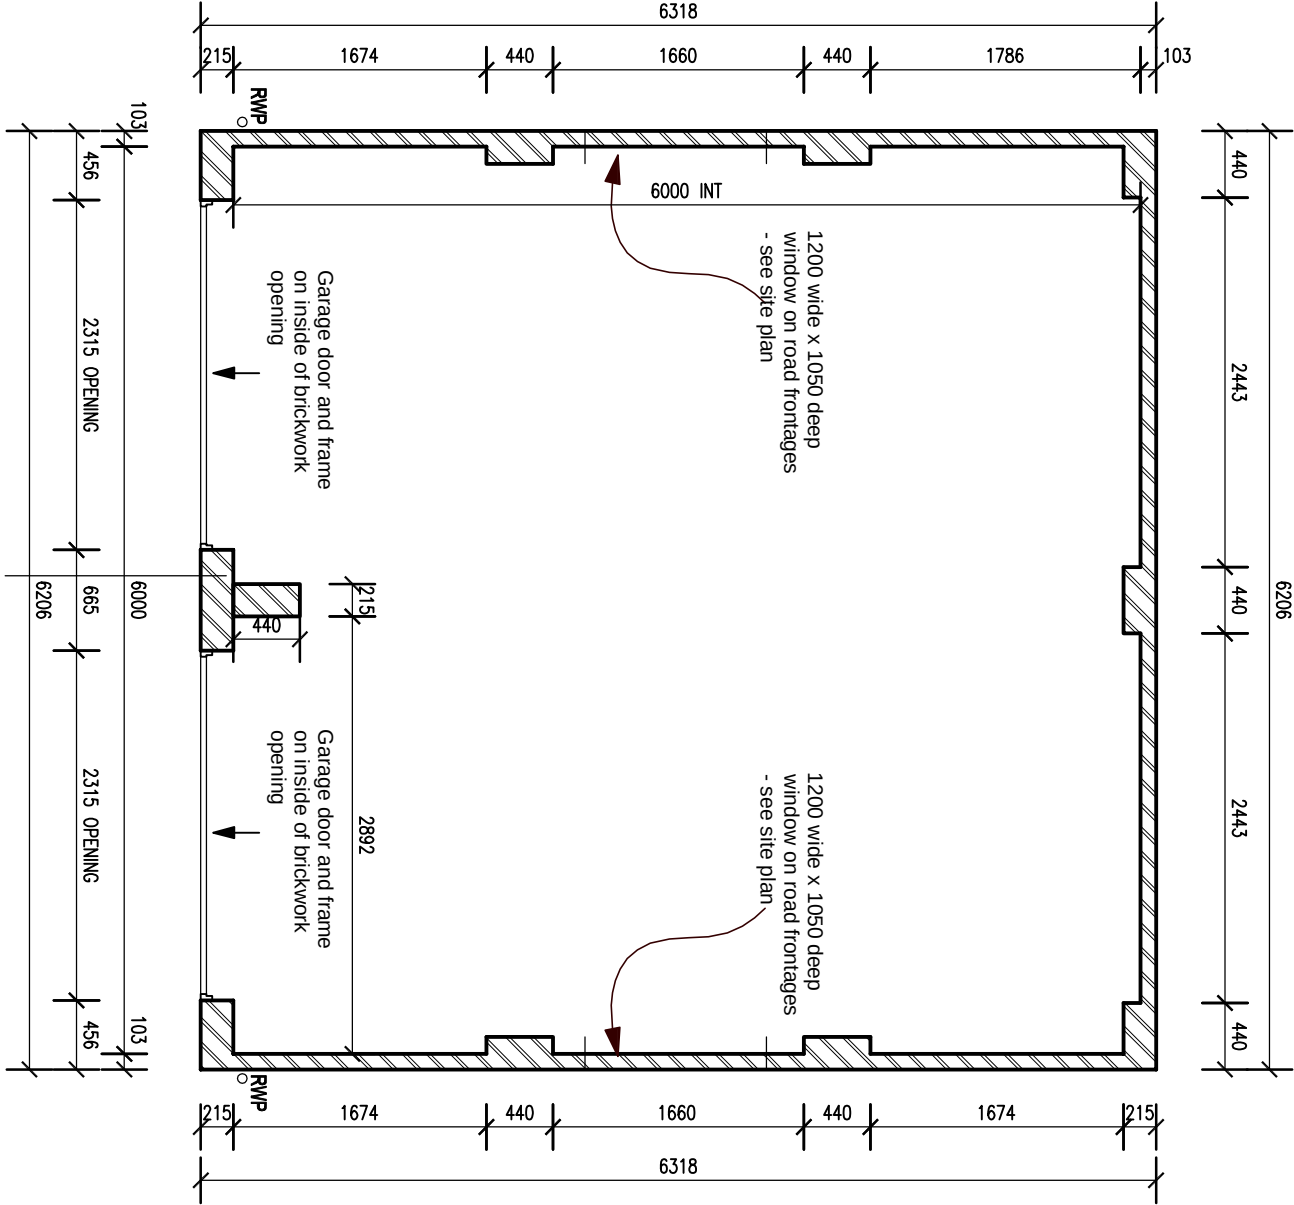

PLAN 1.50

Wall plate on outer skin of wall.  
See 'Roof' section of General  
Notes on this drawing

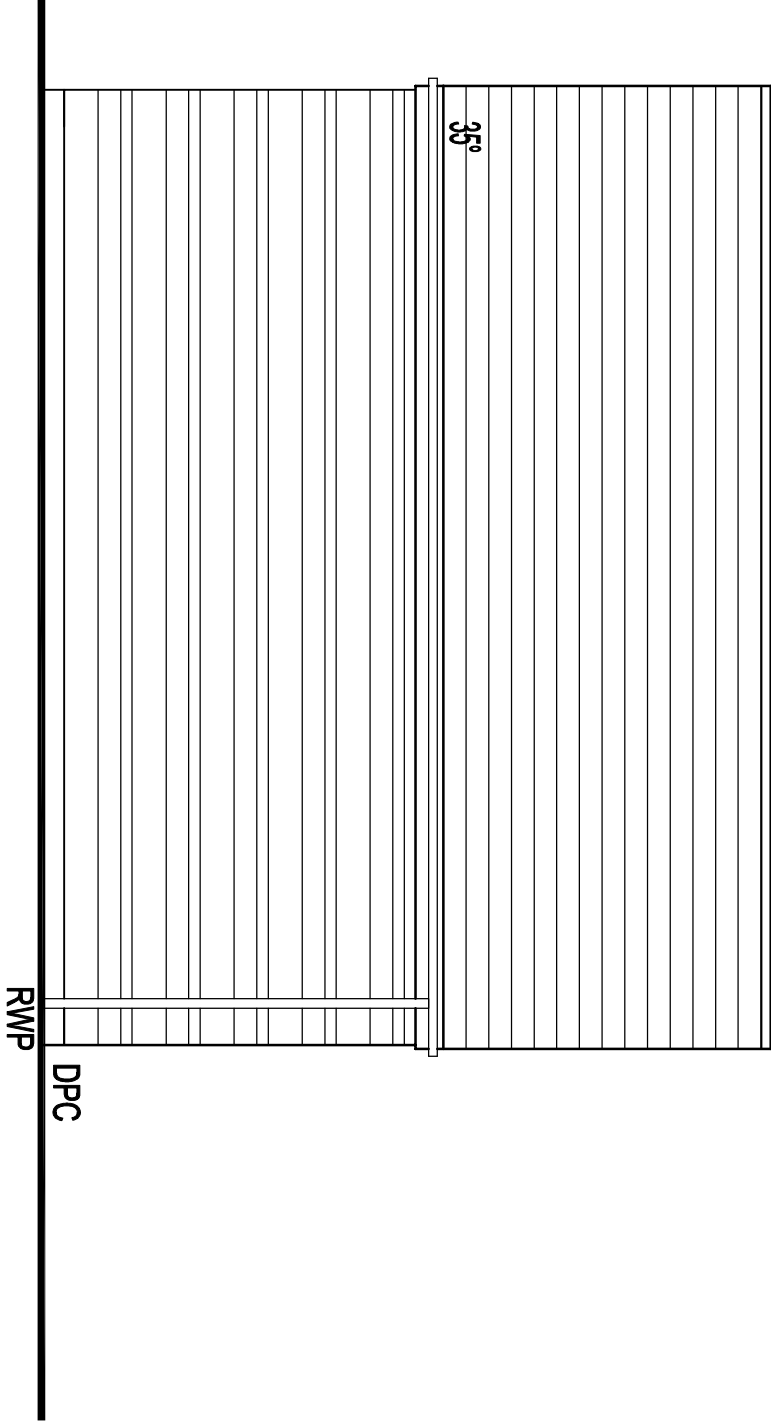

SIDE ELEVATION  
1.50

| Rev. | Date. | Description. |
|------|-------|--------------|
|      |       |              |



**RIPPON HOMES**  
Leeming Lane South, Mansfield Woodhouse  
Nottinghamshire, NG19 9AQ  
Tel: 01623 659000 Fax: 01623 420807

CLAYTON LANE,  
THURNSCOE.

DOUBLE GARAGE

|         |            |           |          |
|---------|------------|-----------|----------|
| Scale.  | 1:50       | Date.     | Dec 2015 |
| Dwg No. | RH/TH/DG/1 | Revision. | -        |

**Carlton Design**  
Architectural Consultants  
7 The Old Dairy, 81-83, Mansfield Woodhouse,  
Nottingham, NG19 9AQ  
Tel: 01623 636333 Fax: 01623 636123  
E MAIL: carlton.design@virgin.net