



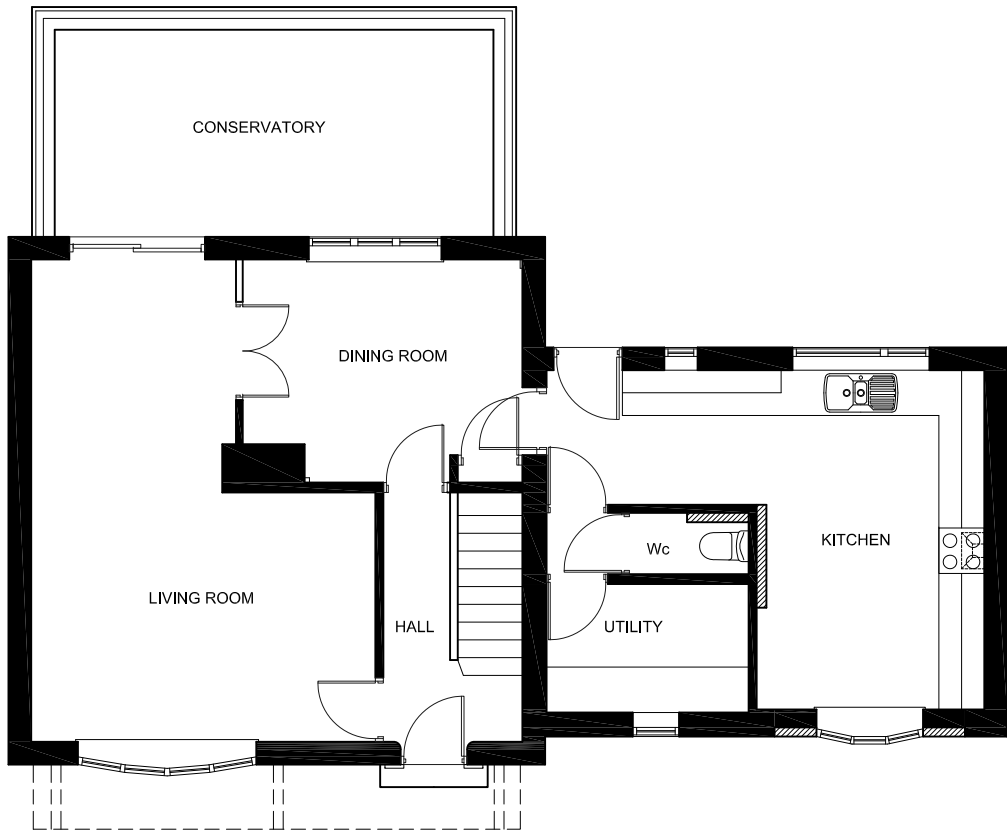

Ground Floor Plan

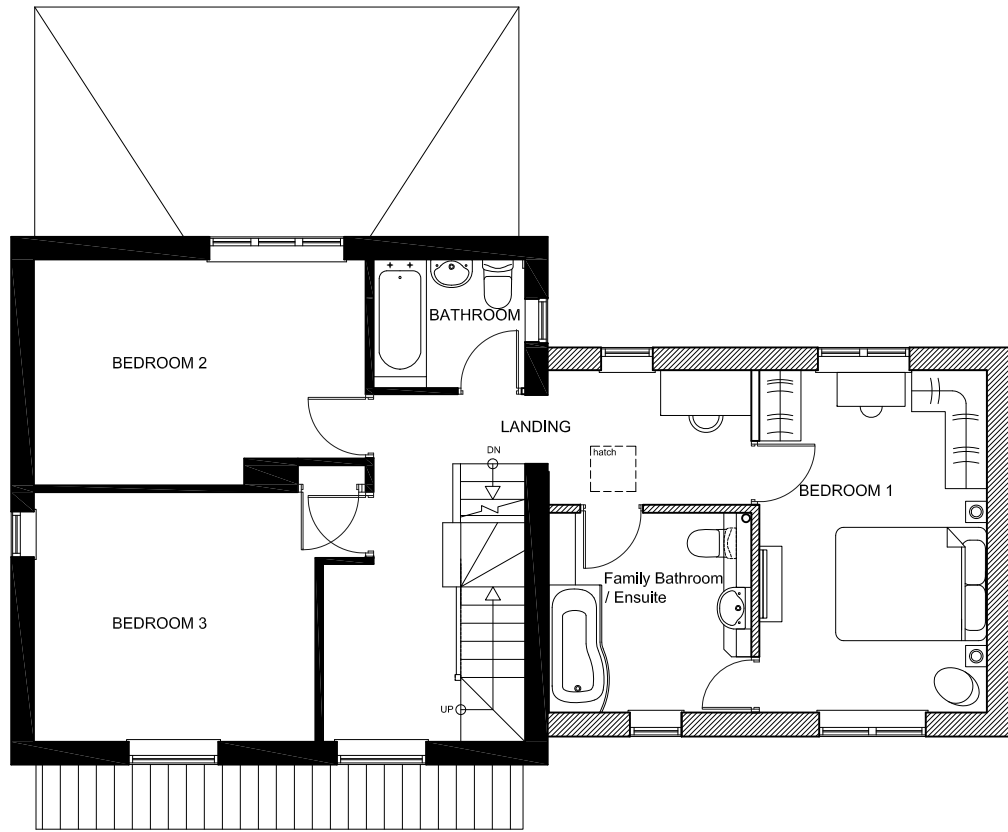


First Floor Plan




Loft Floor Plan

PROPOSED

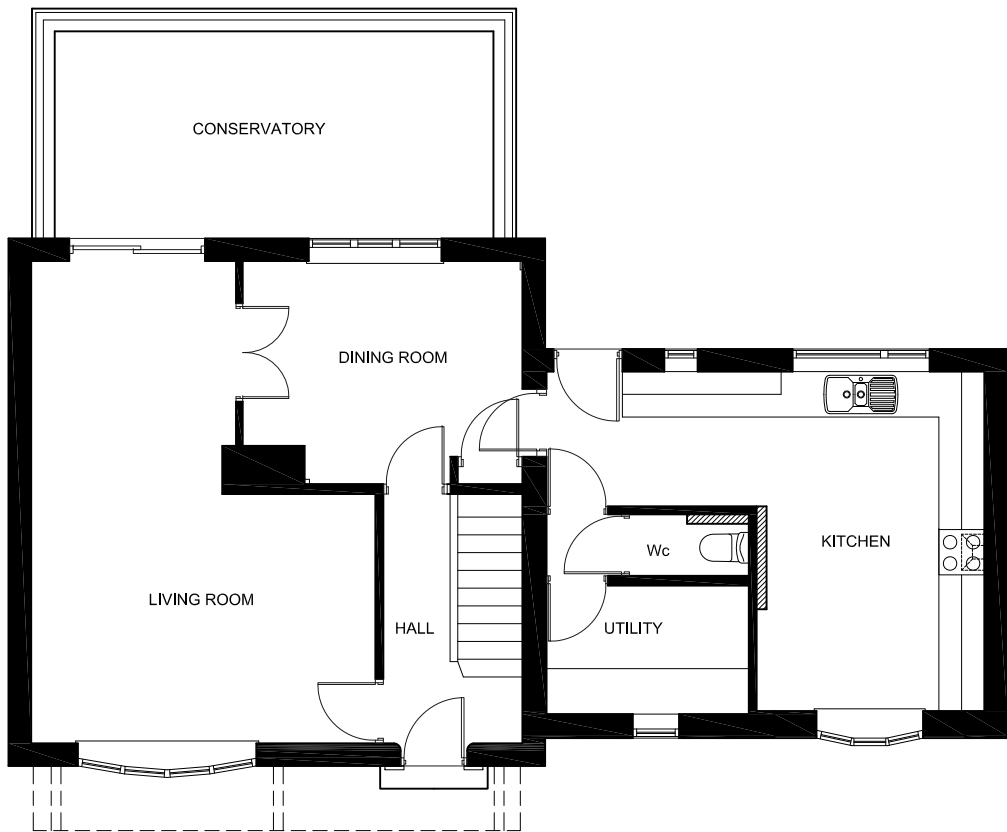

Ground Floor Plan

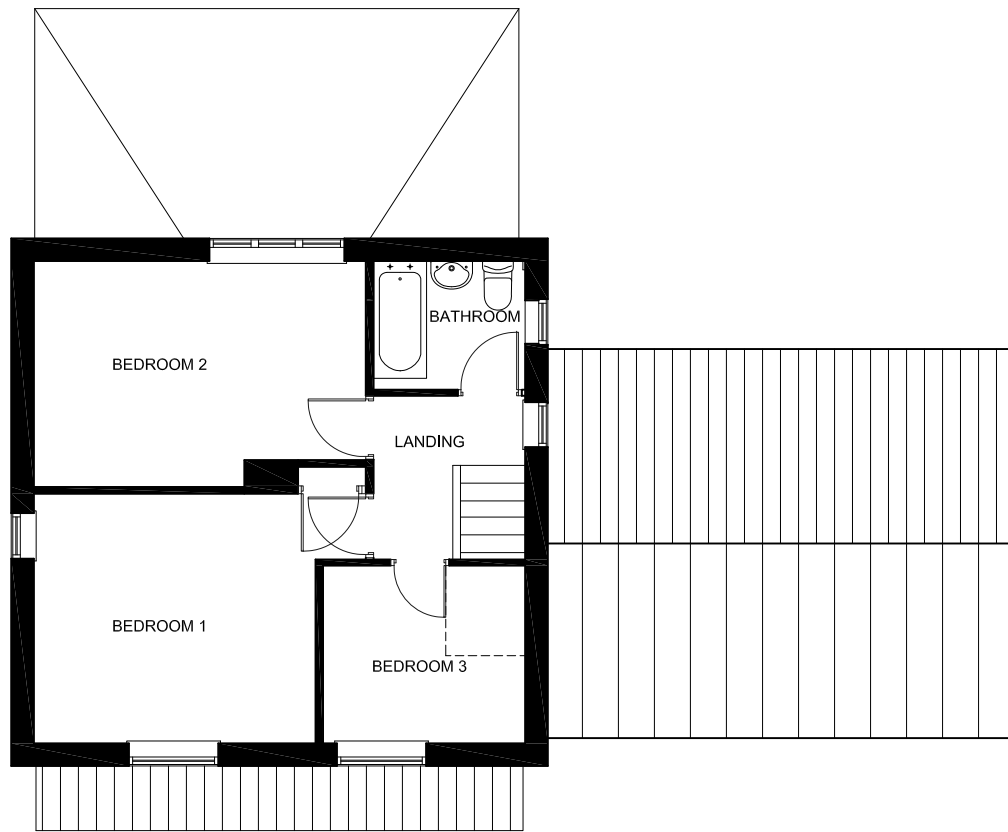


First Floor Plan

EXISTING

- Walls
Metric size Brickwork wire cut and dragfaced, colour and type to be agreed by planning
- Roof :
Roof tiles to match existing in style and colour
- Windows/Doors:
Upvc white / glazing on all windows and doors
- Gutter/Downpipes:
To be white plastic and all to match existing in style (ogee guttering)

Important notice: Do not scale off this drawing. Critical dimensions should be checked on site prior to works commencing. Dimensional conflicts should be brought to Draw It's attention as soon as they become apparent. Failure to do so could render the contractor liable for subsequent losses. Copyright in this drawing and any work executed from this drawing remains the property of Draw It.

  ARCHITECTURAL & GRAPHIC DESIGN SERVICES	07762656187 steven@drawit.biz www.drawit.biz 15 Medway Close Barugh Green Barnsley S75 1NY	PRELIMINARY EXISTING/PROPOSED	CLIENT: Mr & Mrs Wootton	SITE ADDRESS: 14 Church Drive Brierley, Barnsley S72 9HZ	PROJECT: Proposed second storey extension including loft conversion.	Drawn by: SH Scale: 1:100 Date: 14/03/2011 Dwg No: 1101_102 Rev
				DWG OF: Floor Plans		

© Copyright Draw it 2010