



© 2010 Arqiva
All rights reserved. No part of this publication may be reproduced, stored in a retrieval system or transmitted in any form or by any means (Electronic, Mechanical, Photocopying, Recording or otherwise), without the prior written consent of the Company.

NOTES

BASED UPON ORDNANCE
SURVEY DIGITAL DATA
WITH THE PERMISSION OF
THE CONTROLLER OF HER
MAJESTY'S STATIONARY
OFFICE, © CROWN
COPYRIGHT. LICENCE NO.
100022432

O.S. LANDRANGER MAP
No. 110

CELL No.	S018
PROJ No	
PROJ No	
PROJ No	
PROJ No	199844
1.A PLANNING	24/08/17 DAL
PROJ No	190832
1 PLANNING	20/10/16 DALCLA
ISS	REVISION
DATE	DRN APP

arqiva

Crawley Court, Winchester, Hampshire, SO21 2QA
Tel. 01962 823434, Fax. 01962 822378

SITE No 305287
CSP_S018
ELMHIRST LANE
BARNLEY
SOUTH YORKSHIRE
S75 4LS

NGR SE 30744 05739

OS GRID 430744 405739

TITLE
LOCATION PLAN

SCALE SEE DRAWING

DRAWN AT 03/10/16


APPROVED CLA 19/10/16

DRG No. Sheet 1 of 1 Rev

305287-00-004-ML001 1.A



LOCATION PLAN
SCALE 1:50,000

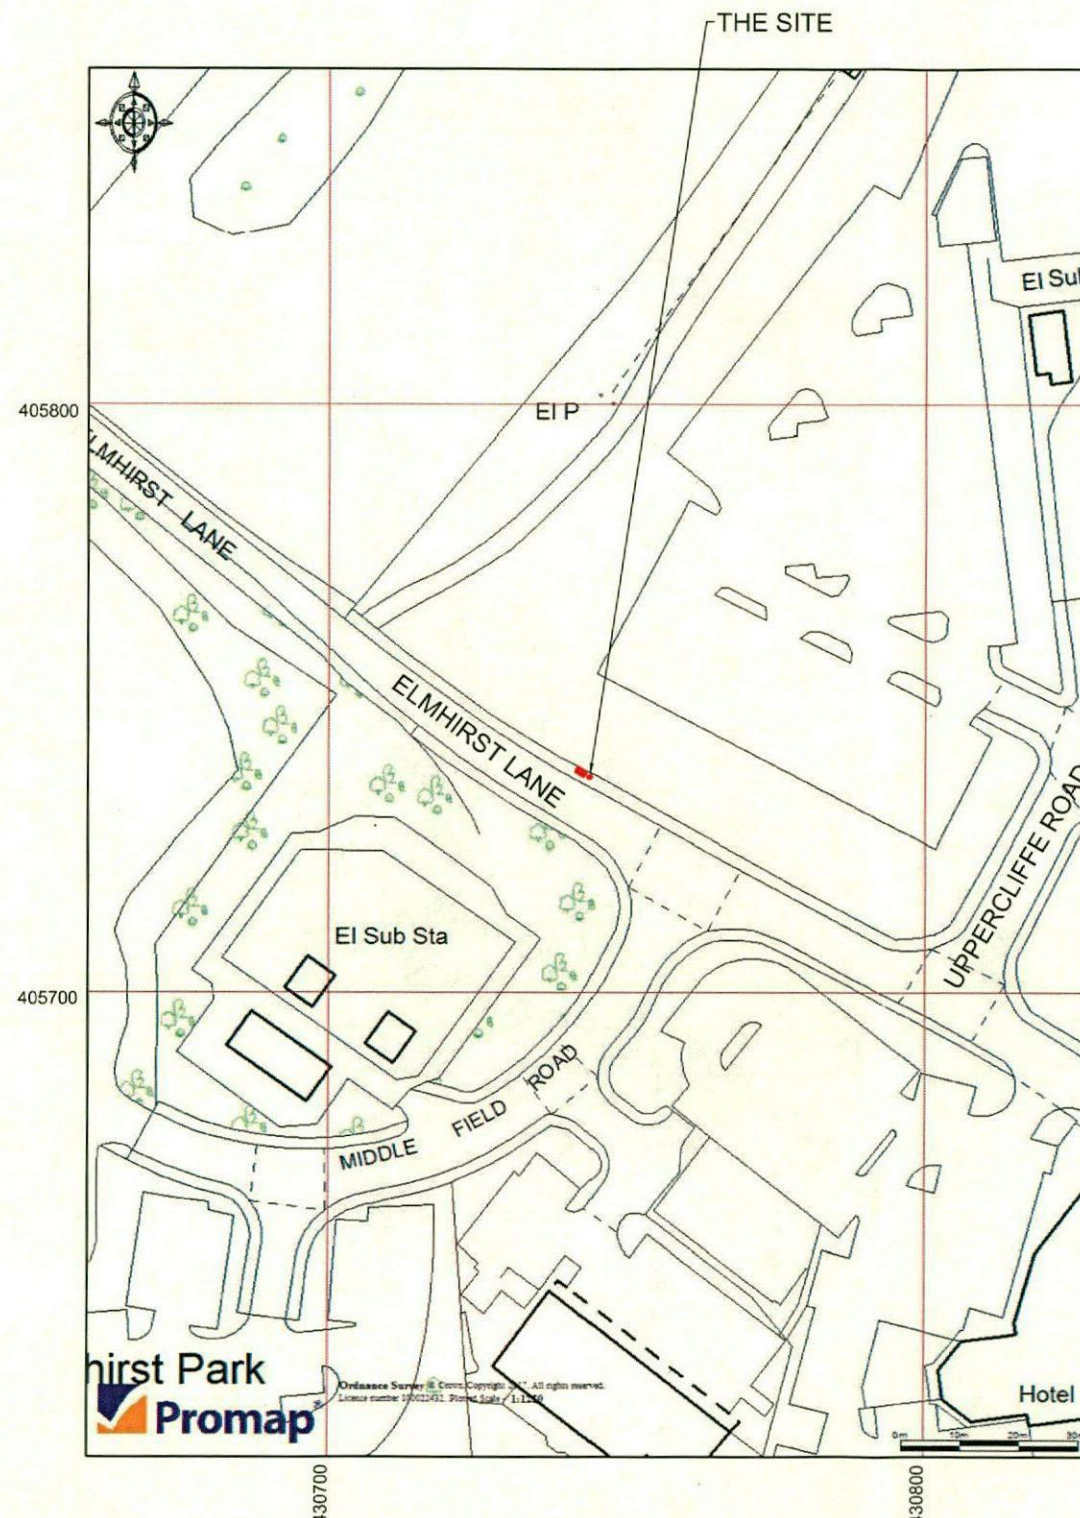


LOCATION PLAN
SCALE 1:1250



© 2010 Arqiva
All rights reserved. No part of this publication may be reproduced, stored in a retrieval system or transmitted in any form or by any means (Electronic, Mechanical, Photocopying, Recording or otherwise), without the prior written consent of the Company.

NOTES

BASED UPON ORDNANCE
SURVEY DIGITAL DATA
WITH THE PERMISSION OF
THE CONTROLLER OF HER
MAJESTY'S STATIONARY
OFFICE, © CROWN
COPYRIGHT. LICENCE NO.
100022432

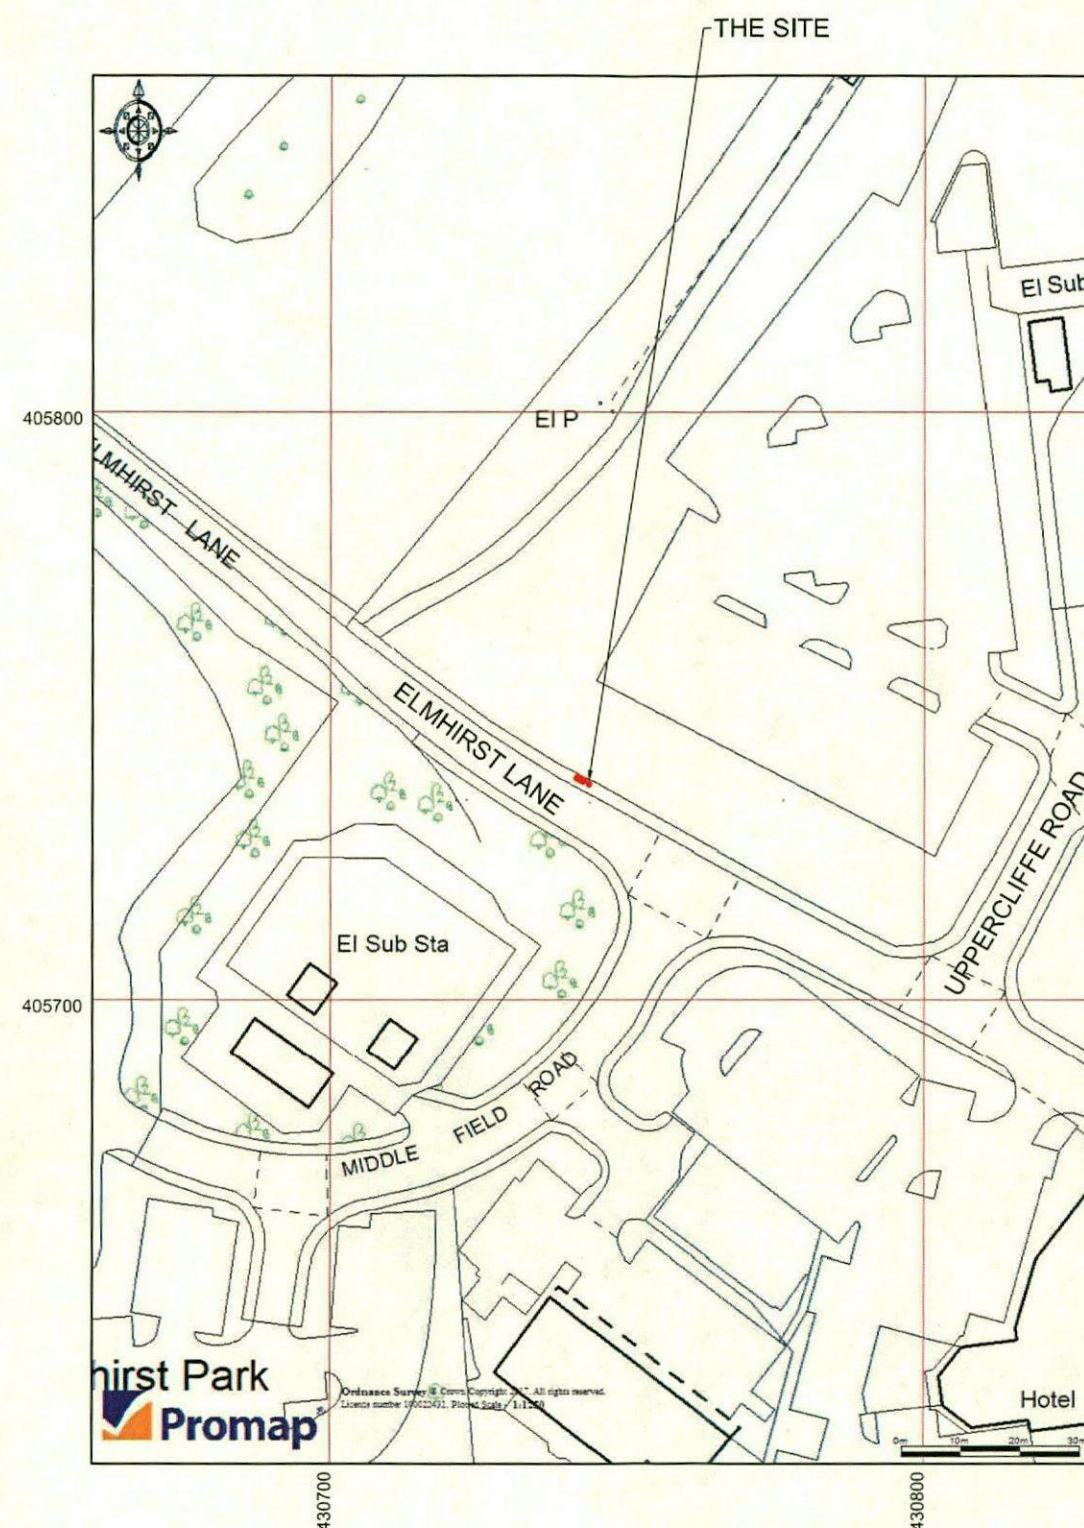

CELL No.		S018	
PROJ No			
PROJ No			
PROJ No			
PROJ No	199844		
1.A	PLANNING	24/08/17	DAL
1	PLANNING	20/10/16	DAL/CLA
ISS	REVISION	DATE	DRN/APP

arqiva

Crawley Court, Winchester, Hampshire, SO21 2QA
Tel. 01962 823434, Fax. 01962 822378

SITE No 305287
CSP_S018
ELMHIRST LANE
BARNSELY
SOUTH YORKSHIRE
S75 4LS

NGR SE 30744 05739

OS GRID 430744 405739


TITLE
LEGAL PLAN

SCALE 1:1250

DRAWN	AT	03/10/16
-------	----	----------

APPROVED	CLA	19/10/16
----------	-----	----------

DRG No.	Sheet 1 of 1	Rev
305287-00-010-ML001		1.A

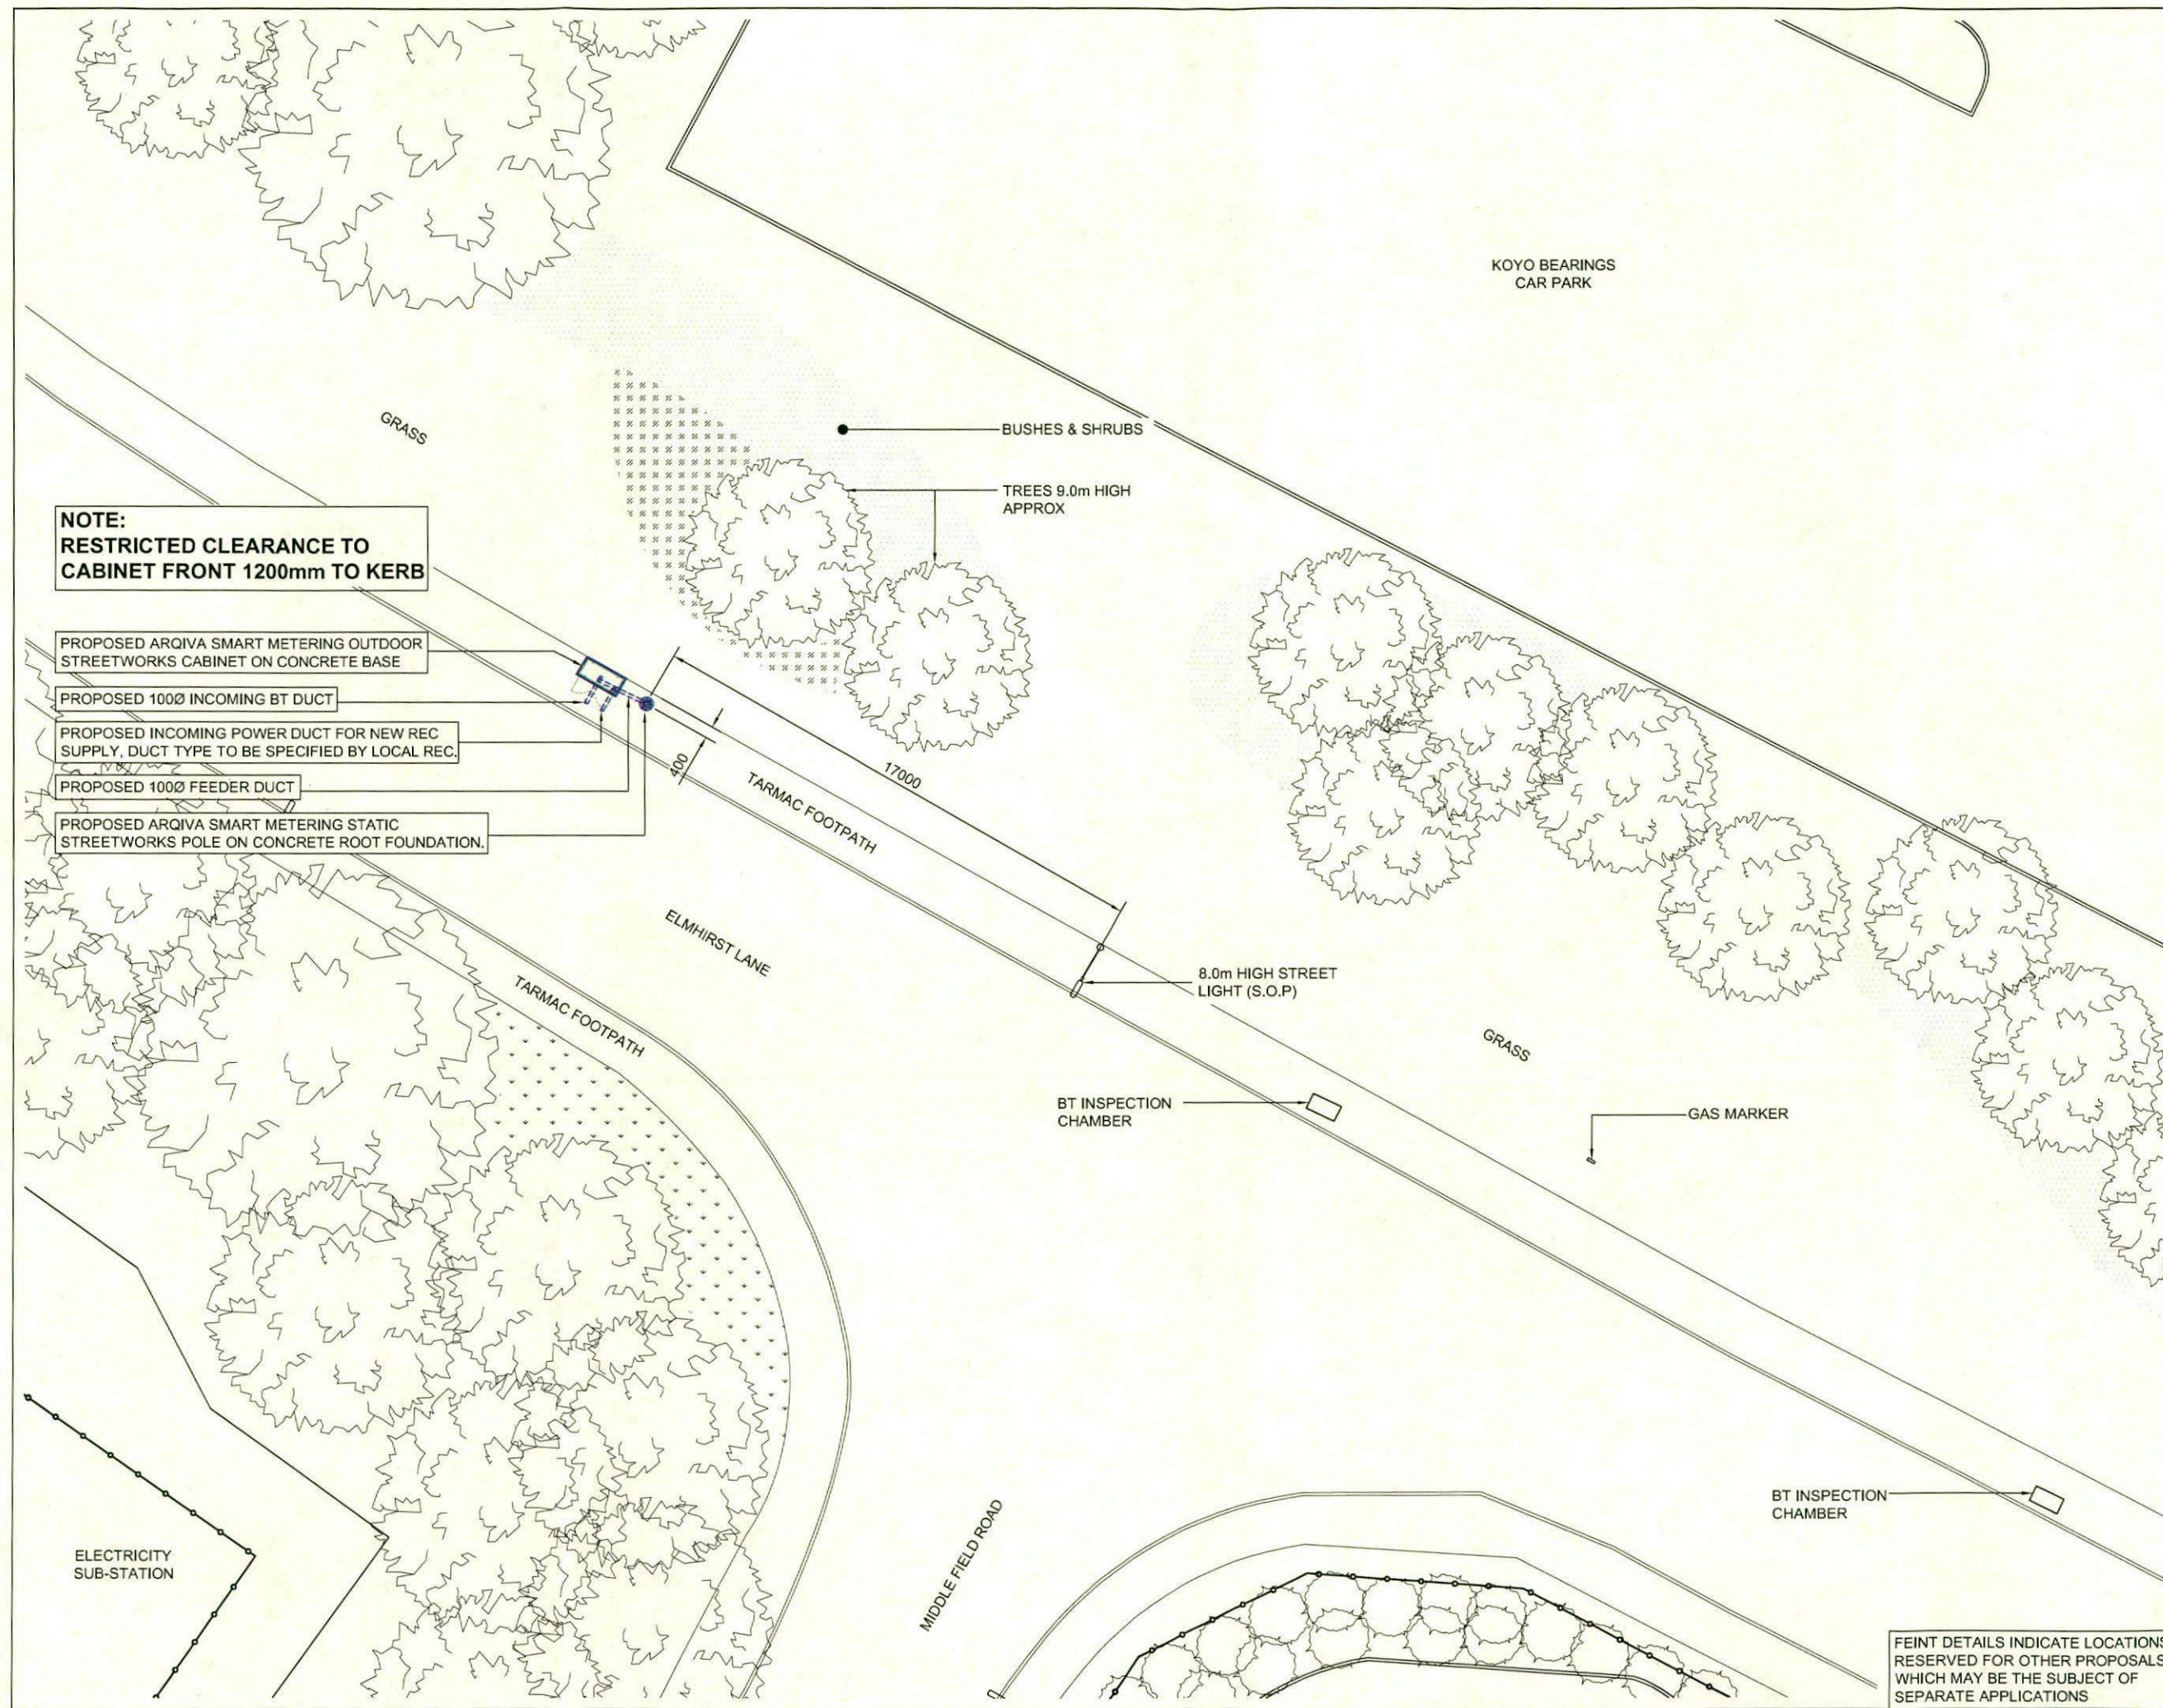

©2010 Arqiva
All rights reserved. No part of this publication may be reproduced, stored in a retrieval system or transmitted in any form or by any means (Electronic, Mechanical, Photocopying, Recording or otherwise), without the prior written consent of the Company.

NOTES

CELL No. S018

PROJ No			
PROJ No			
PROJ No			
PROJ No	199844	24/08/17	DAL
1.A	PLANNING		
PROJ No	190832	20/10/16	DAL CLA
1	PLANNING		
ISS	REVISION	DATE	DRN APP

arqiva

Crawley Court, Winchester, Hampshire, SO21 2QA
Tel. 01962 823434, Fax. 01962 822378

SITE No 305287
CSP_S018
ELMTHIRST LANE
BARNESLEY
SOUTH YORKSHIRE
S75 4LS

NGR SE 30744 05739
OS GRID 430744 405739

TITLE
SITE PLAN
PROPOSED
ARQIVA SMART METERING

SCALE 1:200

DRAWN	AT	03/10/16
APPROVED	CLA	19/10/16

DRG No. 305287-01-100-MD001 Sheet 1 of 1 Rev 1.A

FEINT DETAILS INDICATE LOCATIONS
RESERVED FOR OTHER PROPOSALS
WHICH MAY BE THE SUBJECT OF
SEPARATE APPLICATIONS

A3

PROPOSED ANTENNA DETAILS								
I.D. No.	ITEM	TYPE / SIZE	BEARING	MEAN HEIGHT	FEEDER LENGTH	FEEDER TYPE	No. OF FEEDERS	RET
TBC	A1	JAYBEAM 75867XX	OMNI	13.4m	15.0m	LDF4-50	1	N/A
TBC	A2	GPS UNIT	OMNI	12.25m	15.0m	CNT400	1	N/A

©2010 Arqiva
All rights reserved. No part of this publication may be reproduced, stored in a retrieval system or transmitted in any form or by any means (Electronic, Mechanical, Photocopying, Recording or otherwise), without the prior written consent of the Company.

NOTES

CELL No.	S018
PROJ No	
PROJ No	
PROJ No	
PROJ No	
1.A PROJ No 199844	24/08/17 DAL
1 PROJ No 190832	20/10/16 DAL CLA
ISS	REVISION
DATE	DRN APP

arqiva

Crawley Court, Winchester, Hampshire, SO21 2QA
Tel. 01962 823434, Fax. 01962 822378

SITE No 305287
CSP_S018
ELMHIRST LANE
BARNSELY
SOUTH YORKSHIRE
S75 4LS

NGR SE 30744 05739

OS GRID 430744 405739

TITLE
ELEVATION
PROPOSED
ARQIVA SMART METERING

SCALE 1:100 U.N.O

DRAWN AT 03/10/16


APPROVED CLA 19/10/16

DRG No. Sheet 1 of 1 Rev

305287-01-150-MD001 1.A

A3

PROPOSED OMNI ANTENNA ID No. TBC

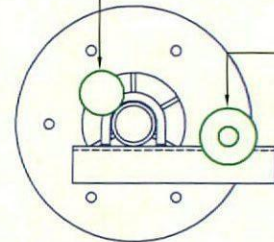

PROPOSED GPS UNIT ID No. TBC

TOWER PLAN AT 13.4m
SCALE 1:10

13.4m A.G.L

PROPOSED ARQIVA SMART METERING OMNI ANTENNA @13.4m A.G.L ID No. TBC

12.25m A.G.L

12.0m A.G.L

PROPOSED ARQIVA SMART METERING GPS UNIT @12.25m A.G.L ID No. TBC

TREES 9.0m HIGH APPROX

PROPOSED ARQIVA SMART METERING STATIC STREETWORKS POLE ON CONCRETE ROOT FOUNDATION.

8.0m HIGH STREET LIGHT

PROPOSED ARQIVA SMART METERING OUTDOOR STREETWORKS CABINET ON CONCRETE BASE

BUSHES & SHRUBS

GROUND LEVEL 0.0m A.G.L

NOTE:
RESTRICTED CLEARANCE TO
CABINET FRONT 1200mm TO KERB

SOUTH-WEST ELEVATION

FEINT DETAILS INDICATE LOCATIONS
RESERVED FOR OTHER PROPOSALS
WHICH MAY BE THE SUBJECT OF
SEPARATE APPLICATIONS