

Email: info@peopleandspace.co.uk
www.peopleandspace.co.uk

This drawing is for PLANNING only
NOT for Construction. Do Not Scale.
Copyright of People & Space Limited

Key:

— Tesco Ownership Boundary
— Application Site

Notes:

- This drawing is based on FUSE 3 drawing no. 2071pg1#.dgn dated 04.10.16
- This drawing should be read in conjunction with drawing no. B354_001 & B354_002

[illegible]

Client's Name	Tesco Stores Ltd.
---------------	-------------------

Project Name
Xpress Centre at
Tesco Extra, Womb Well Lane, Barnsley,
South Yorkshire, England
S70 3NS

Drawing Title
Proposed Site Plan

Purpose	For Planning
---------	--------------

Project number	B354
----------------	------


Date Feb 2017

Drawn by AK


Checked by	BAL
------------	-----

Drawing Number	B354 003
----------------	----------

Scale @ A3	1:200
------------	-------

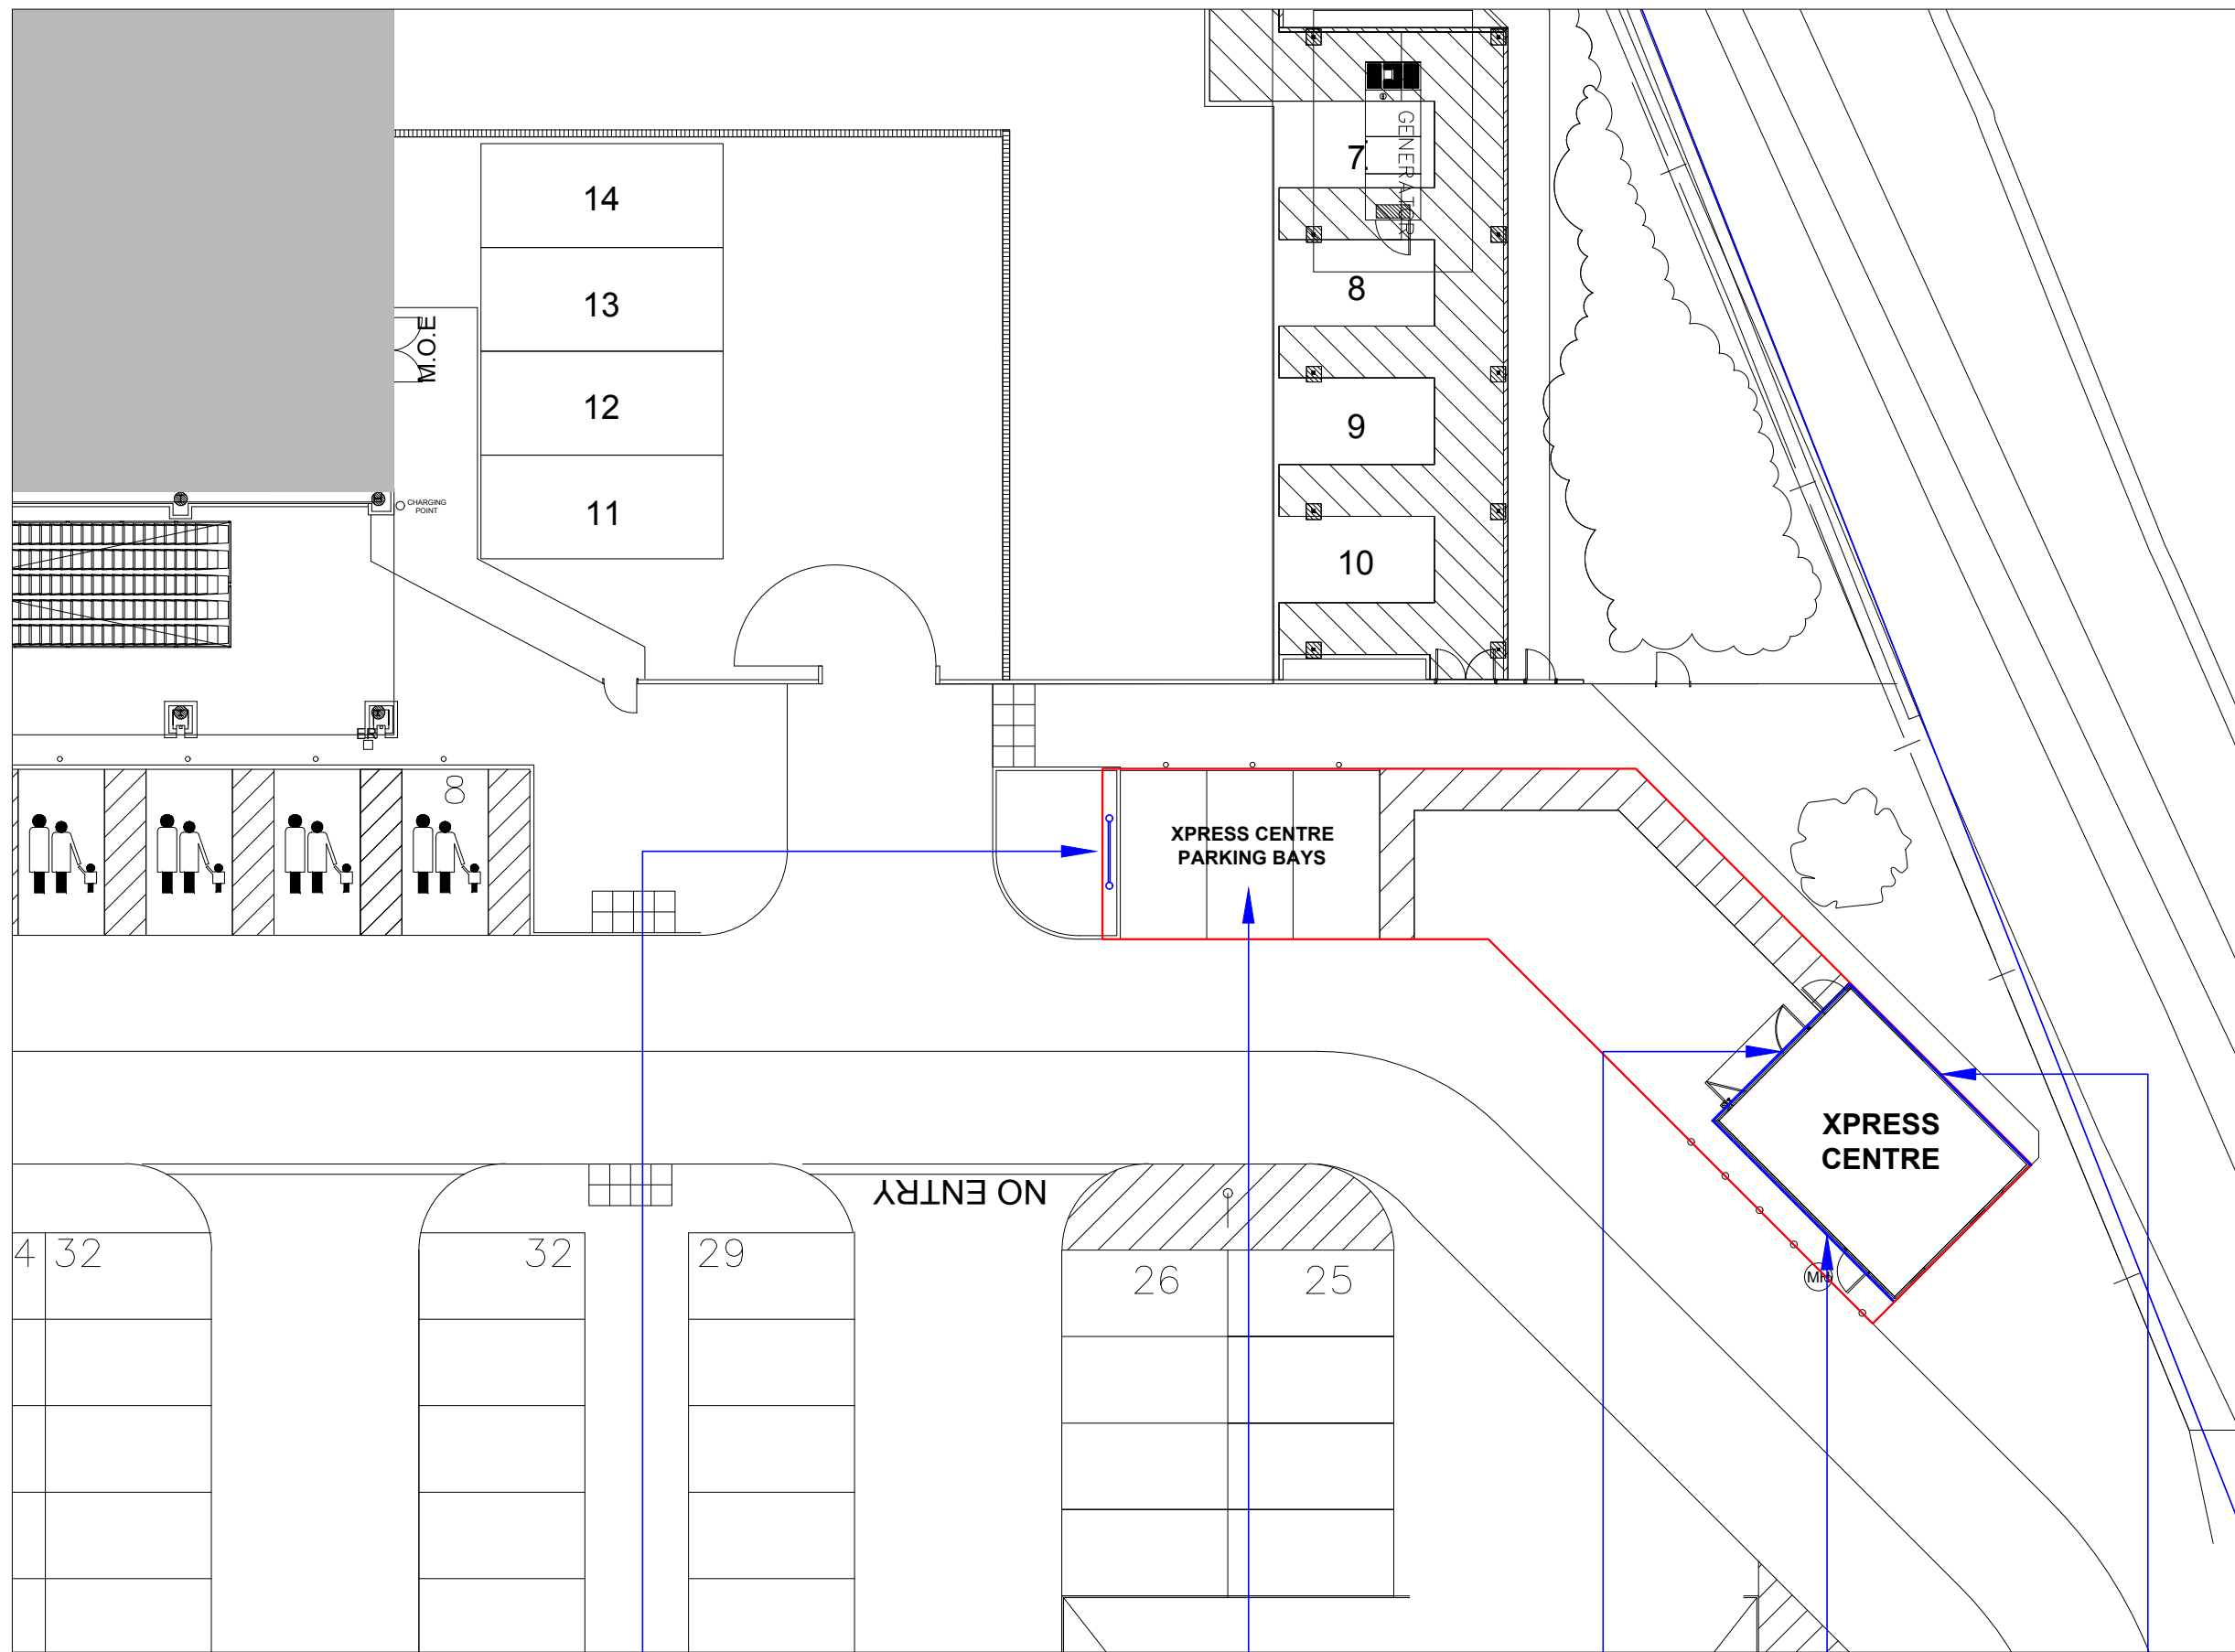

Proposed Site Plan Scale 1:200

 

**Sign 2-
Double Sided
Advertisement Panel
(Refer drawing no. B354_005)**

Car Parking Allocated for Xpress Centre

Sign 3&4
(Refer drawing no.
B354_005)

Sign 1 Sign 5
(Refer drawing no. B354_005)

Sign 5