


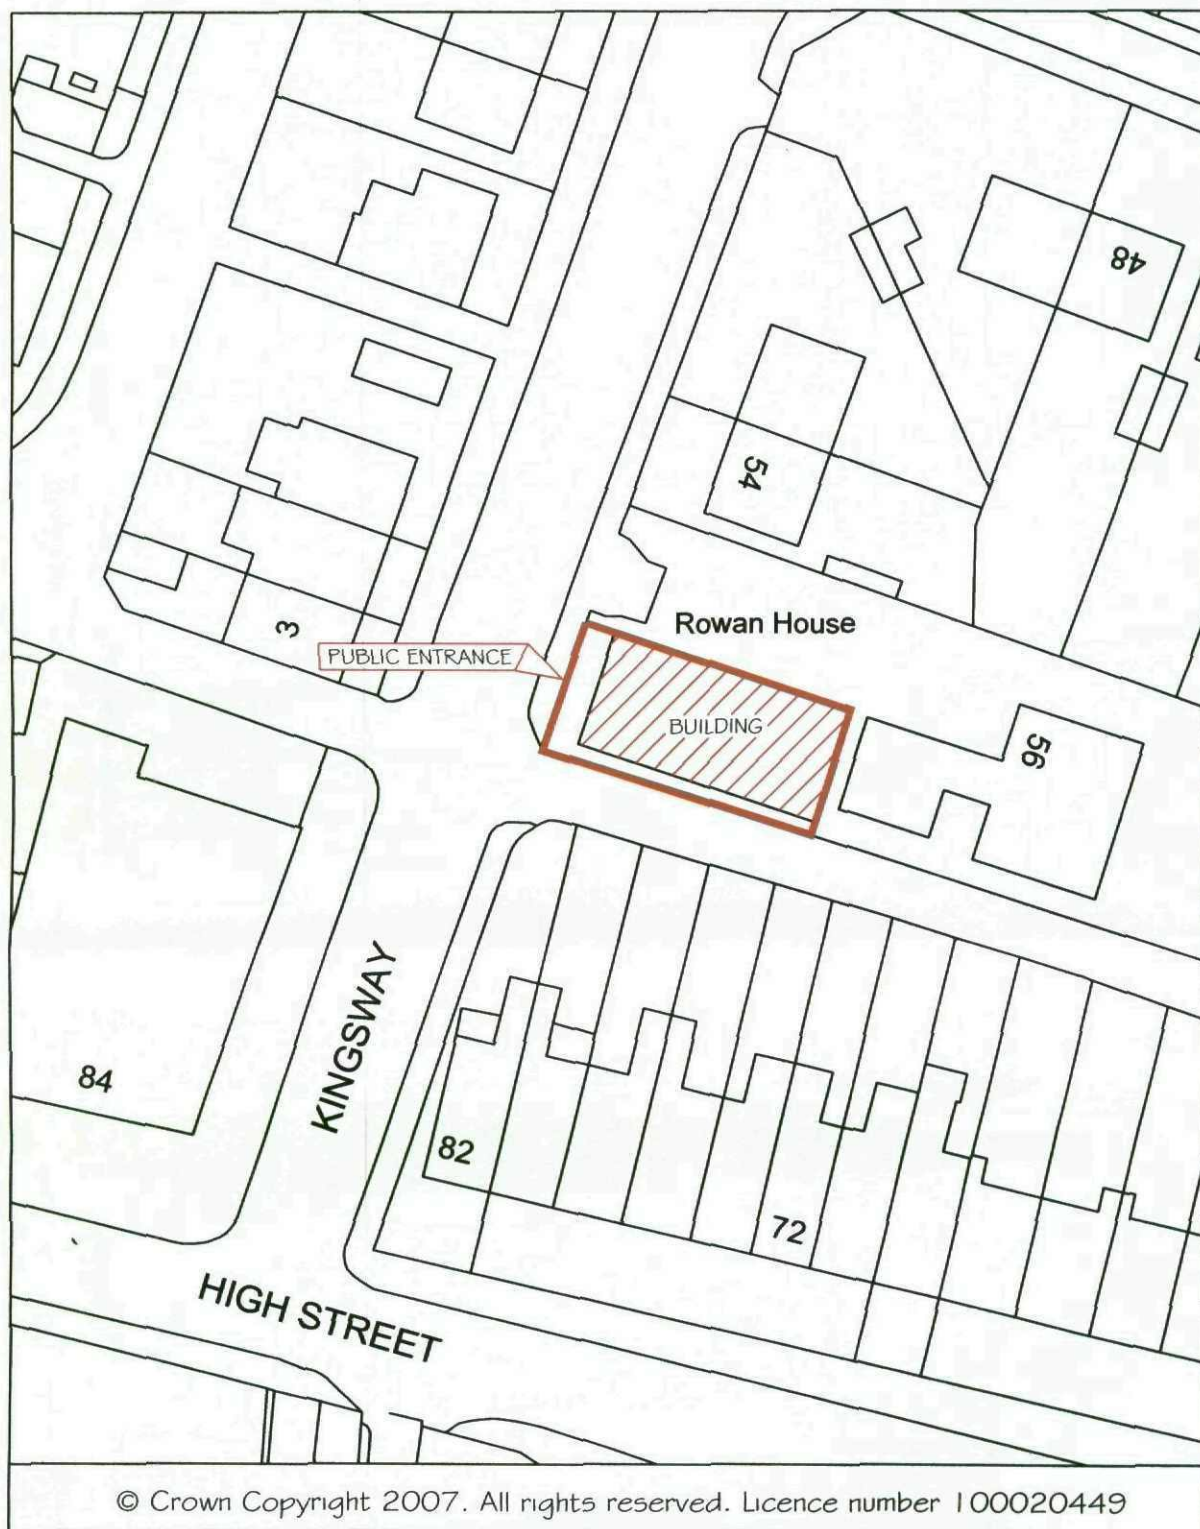

CLAYTON
SCHOOL OF DANCE
AND PERFORMING ARTS

Drawing No.2
SITE PLAN
Scale 1:500