


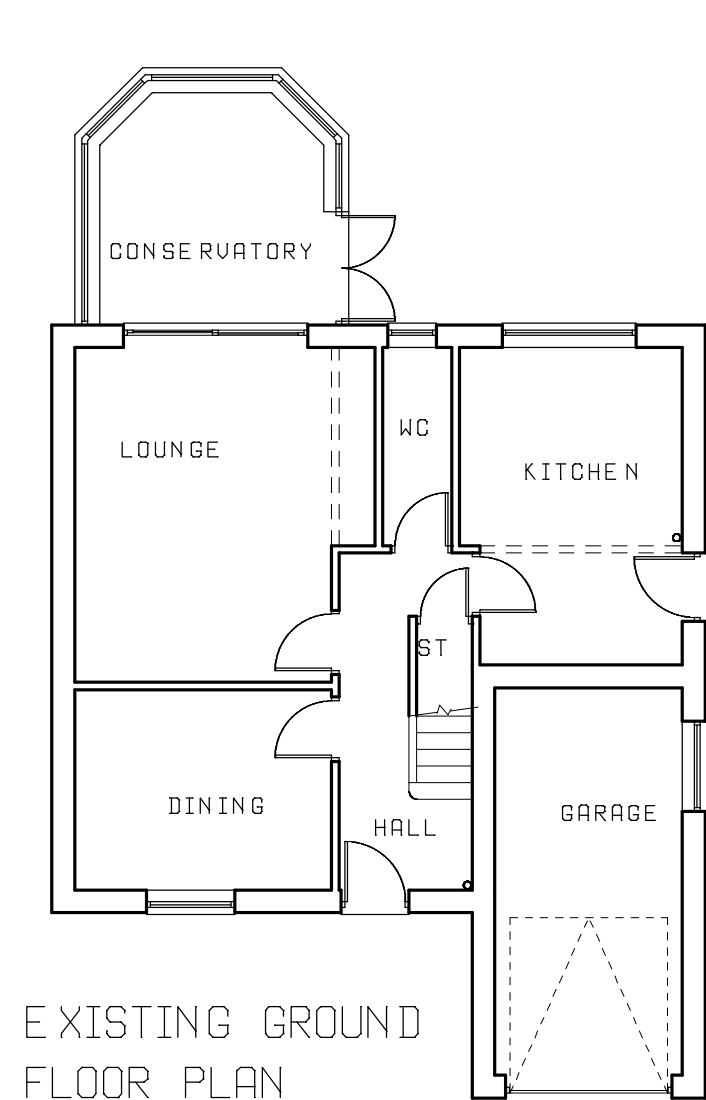
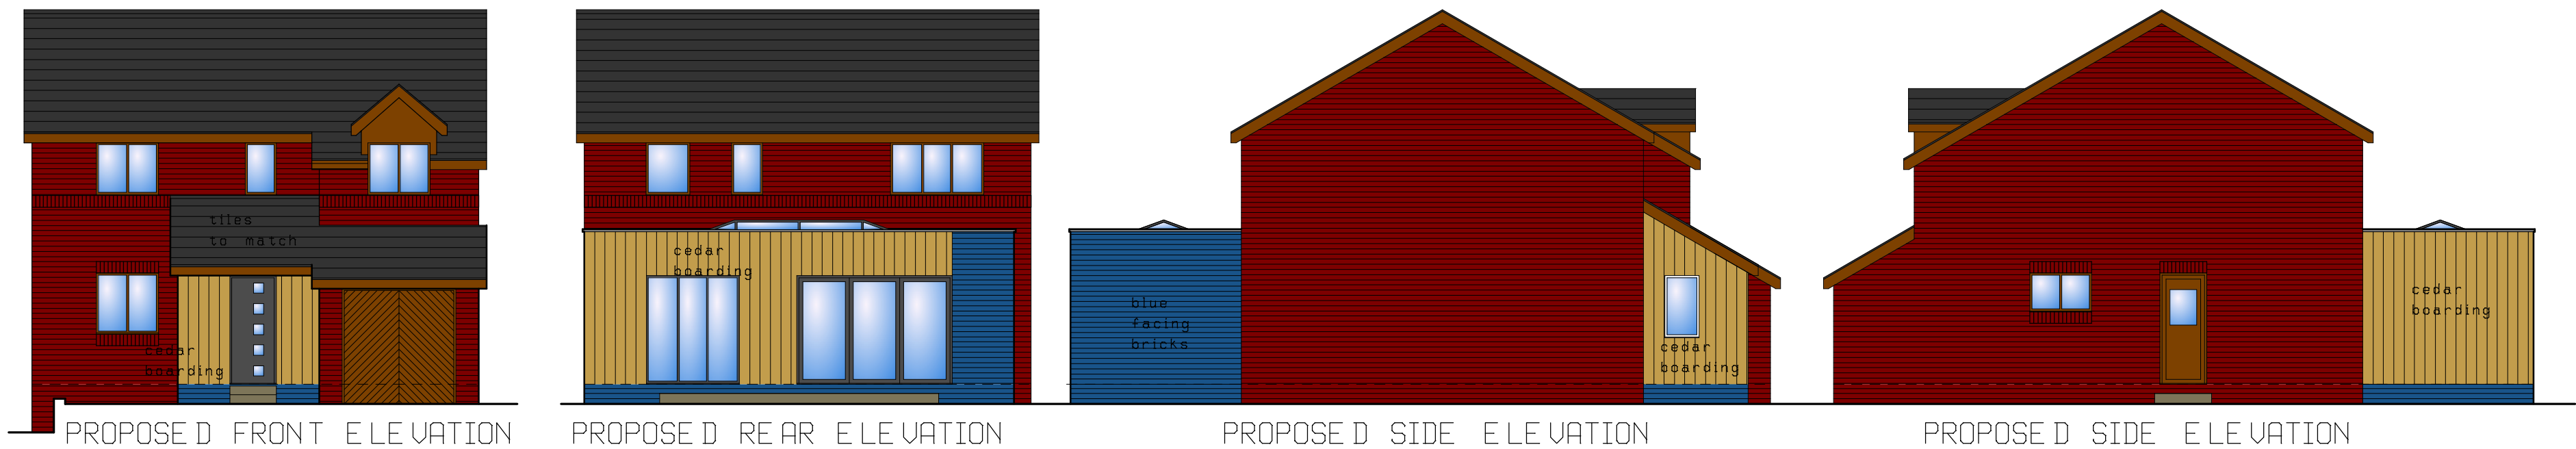


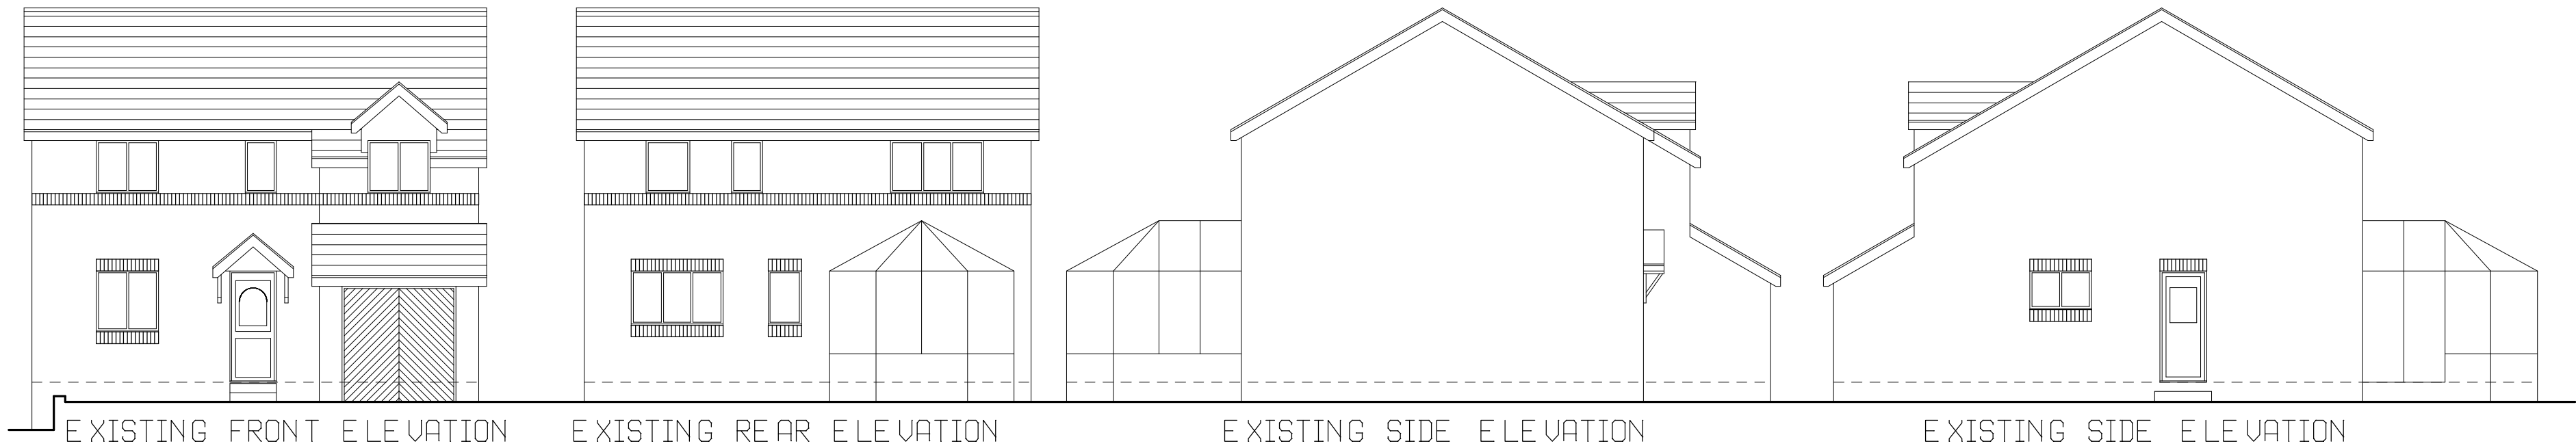


EXISTING GROUND FLOOR PLAN

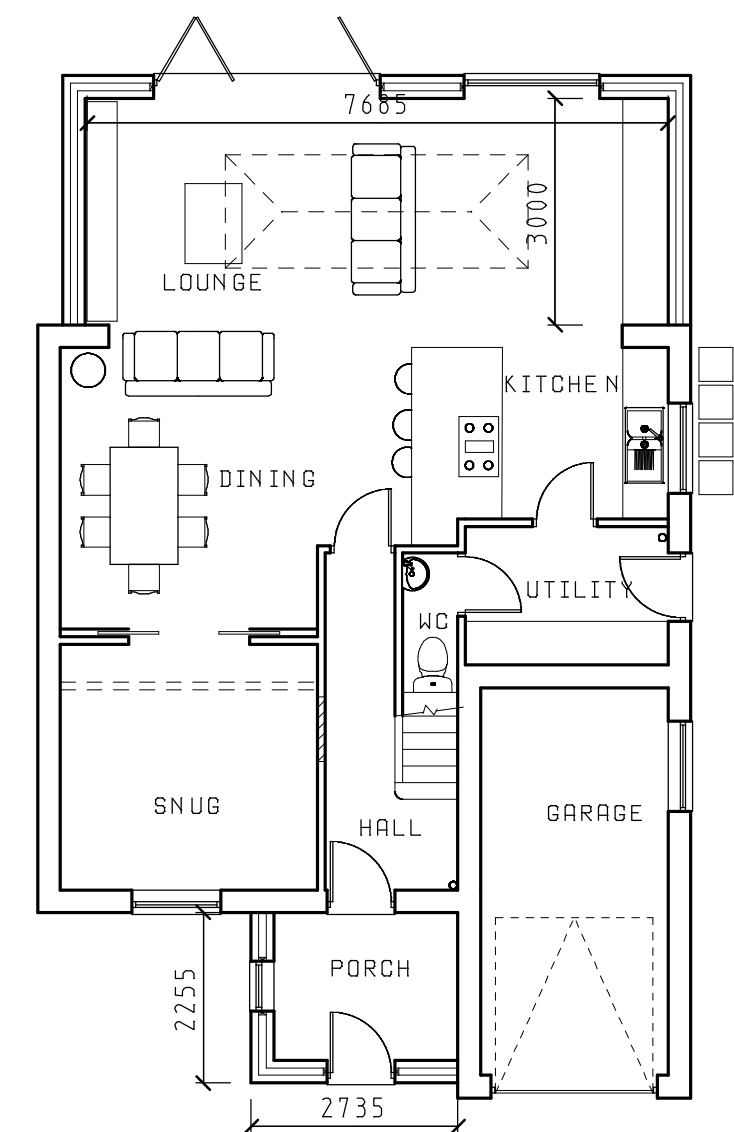


PROPOSED GROUND FLOOR PLAN

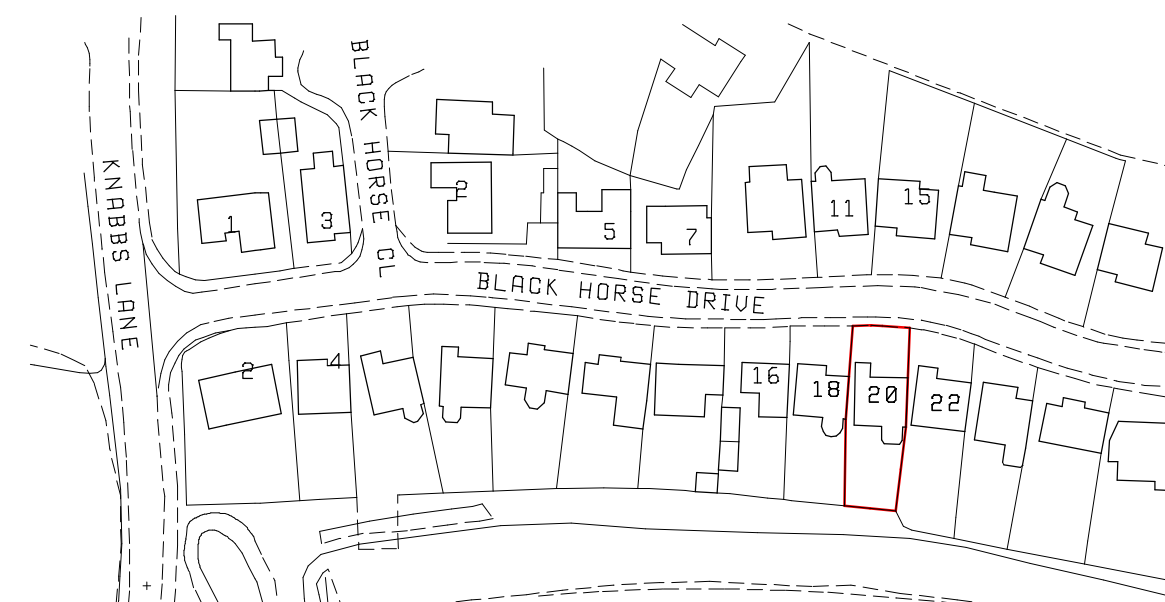

LOCATION PLAN
1:1250

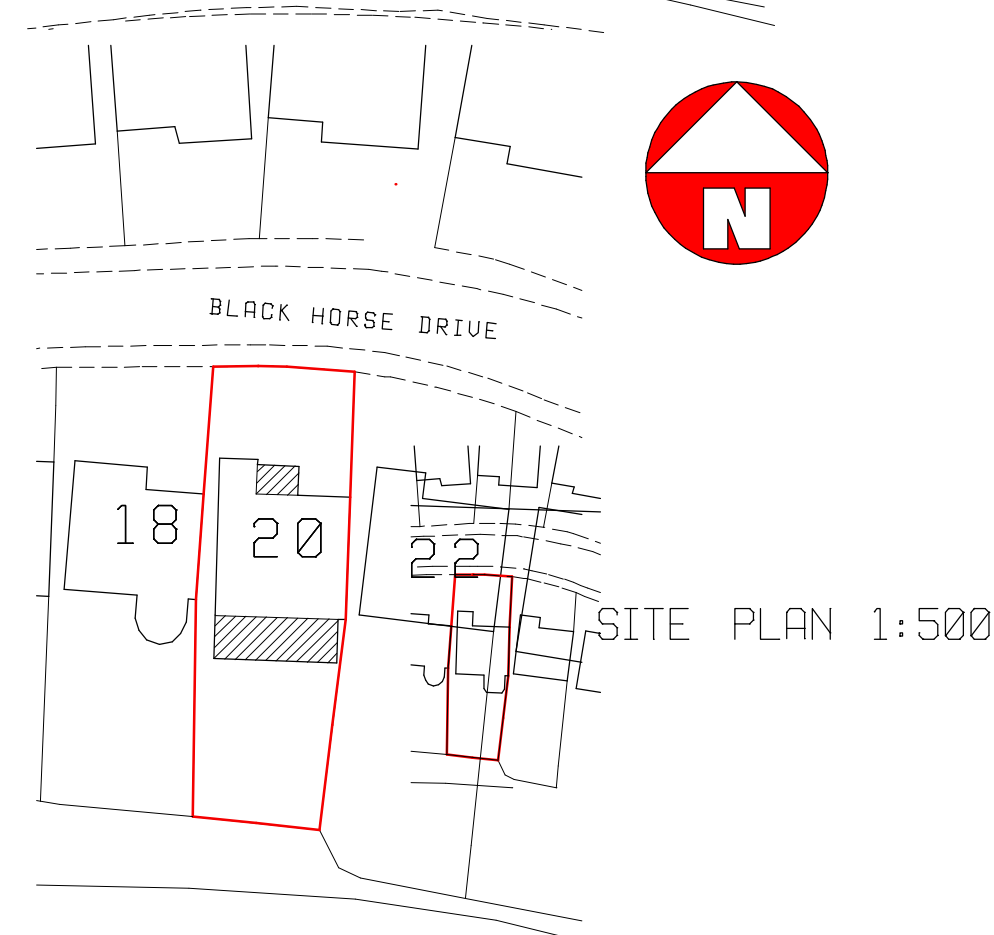

SITE PLAN 1:500

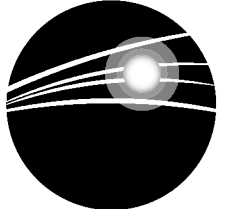CLIENT MR AND MRS KENT		
TITLE PROPOSED EXTENSION		
20 BLACK HORSE DRIVE		
SILKSTONE COMMON		
S75 4SD		
		
ANDY CUDWORTH ARCHITECTURE		
The Bungalow Dance Lane Crane Moor Sheffield S35 7AW 07931 365804 andycudworth@yahoo.com		
SCALE 1:100	DATE MAR 21	DRAWN AMC
DRWG No AKSC-321-1	A2	REV N/A
This drawing is the sole property of the author (A Cudworth) and will not be used, copied in whole or in part, by any other individual, company or organisation without the consent of the author. All dimensions to be checked on site & not scaled from any drawing.		