




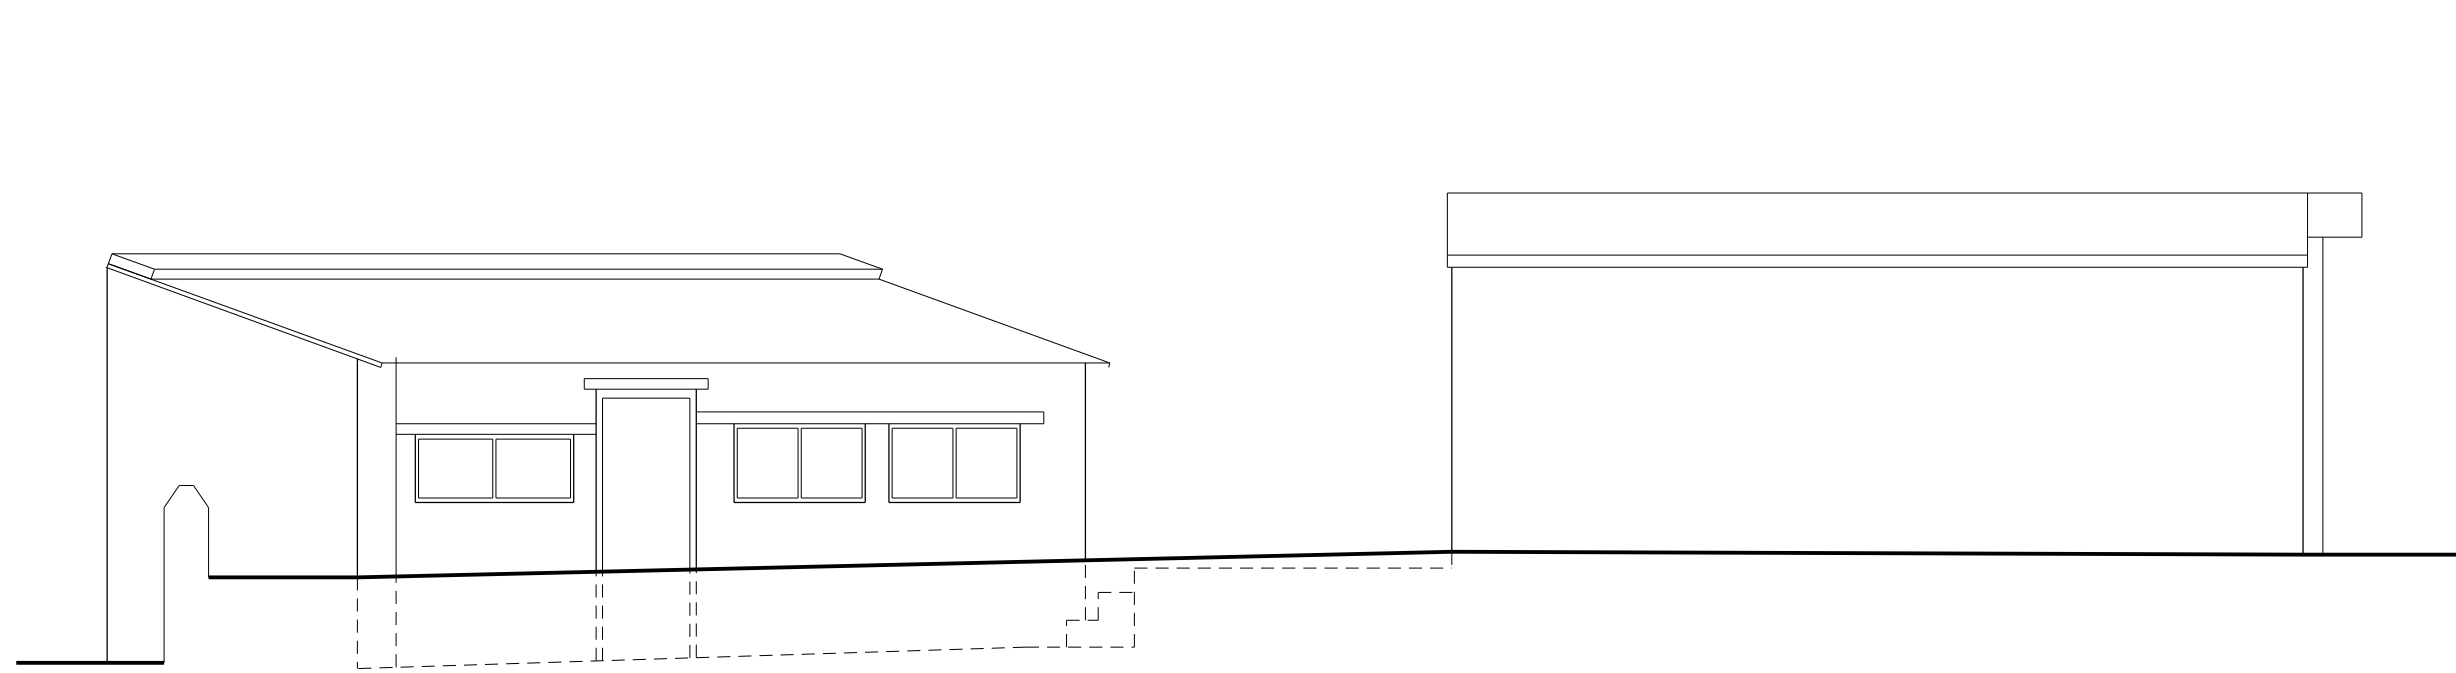


SECTIONAL ELEVATION A-A 1:50

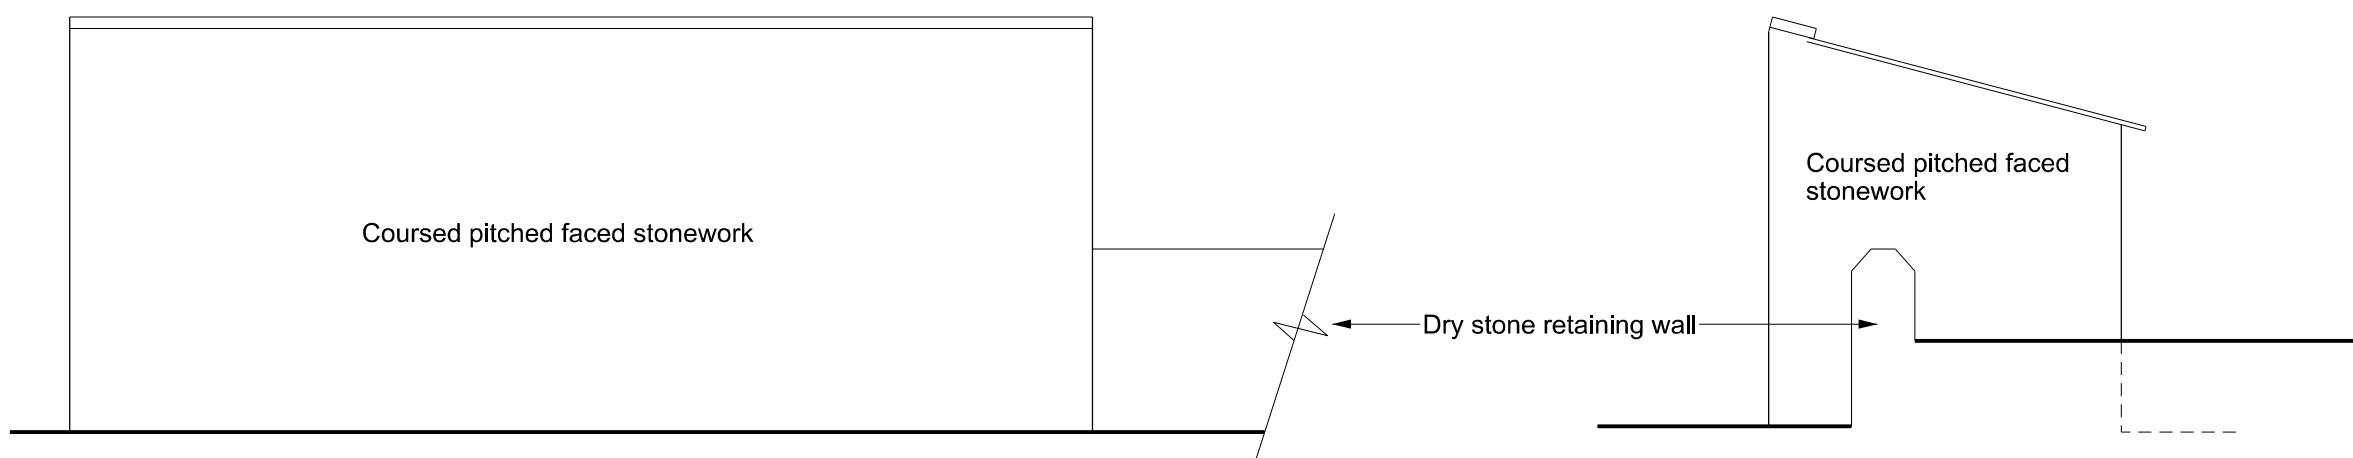


SOUTH EAST ELEVATION (REAR) 1:50

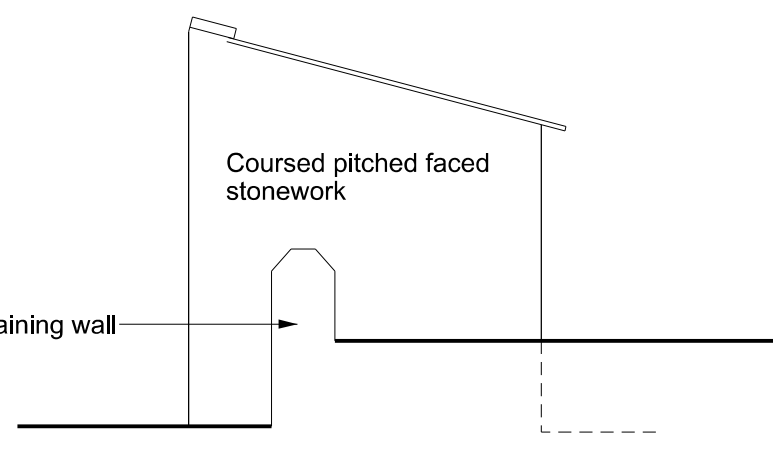

NORTH EAST ELEVATION (SIDE) 1:50

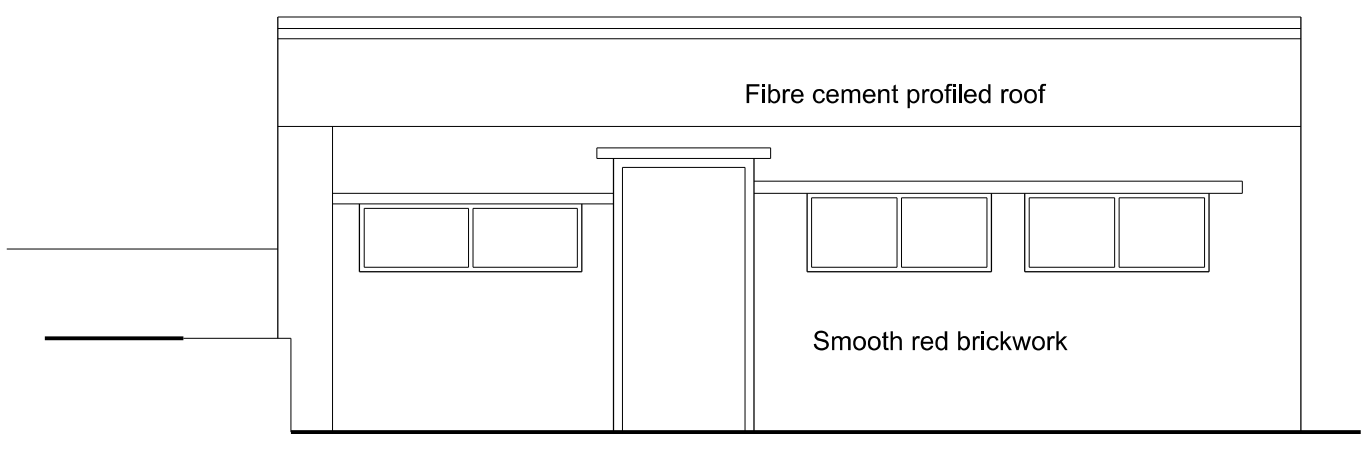


NORTH WST ELEVATION (FRONT) 1:50

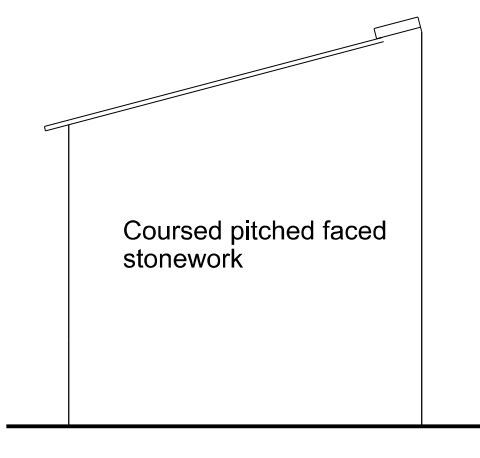


SOUTH WST ELEVATION (SIDE) 1:50


ELEVATIONS ON STONE OUTBUILDING

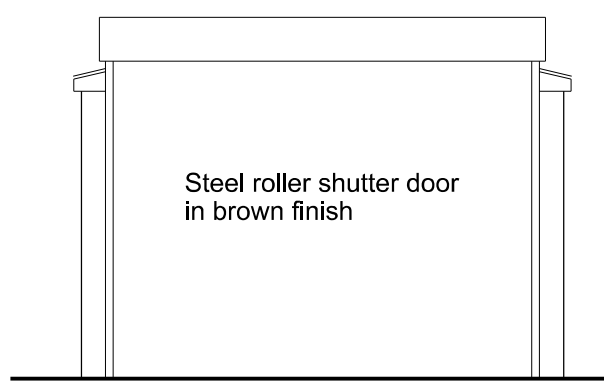


WEST ELEVATION (FRONT) 1:50

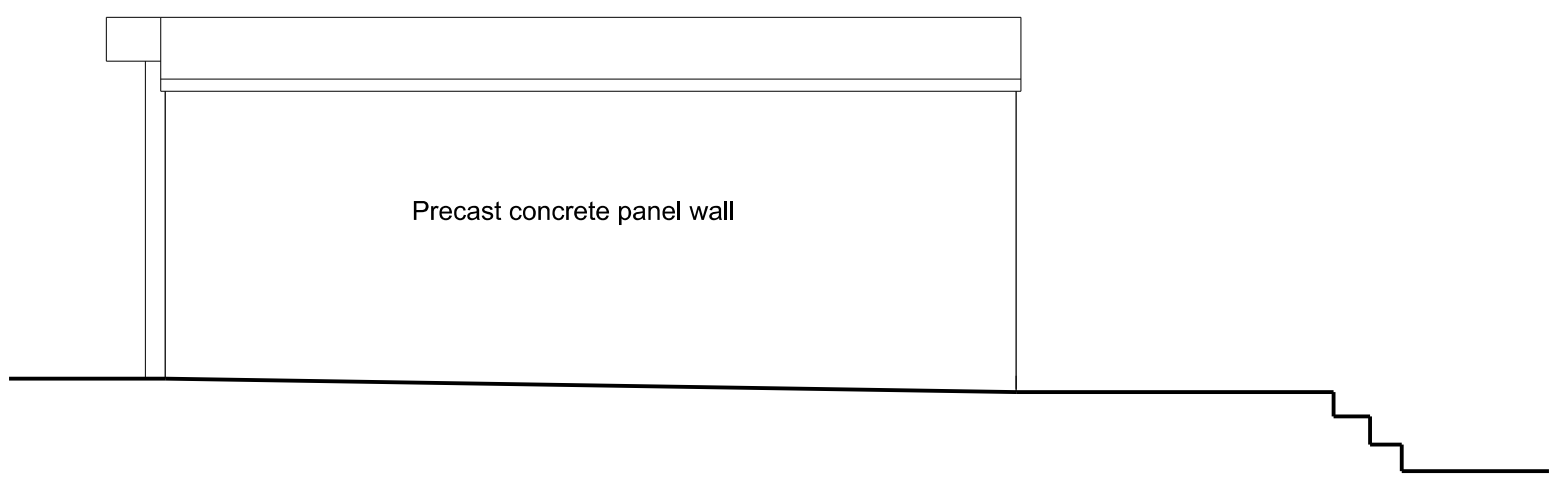

SOUTH ELEVATION (SIDE) 1:50

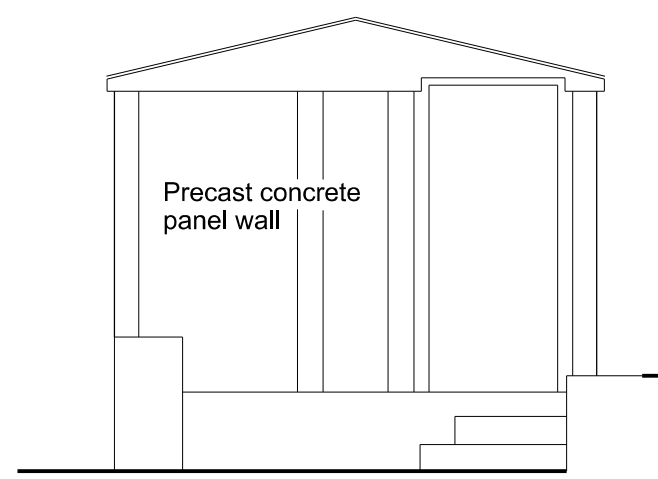


EAST ELEVATION (REAR) 1:50


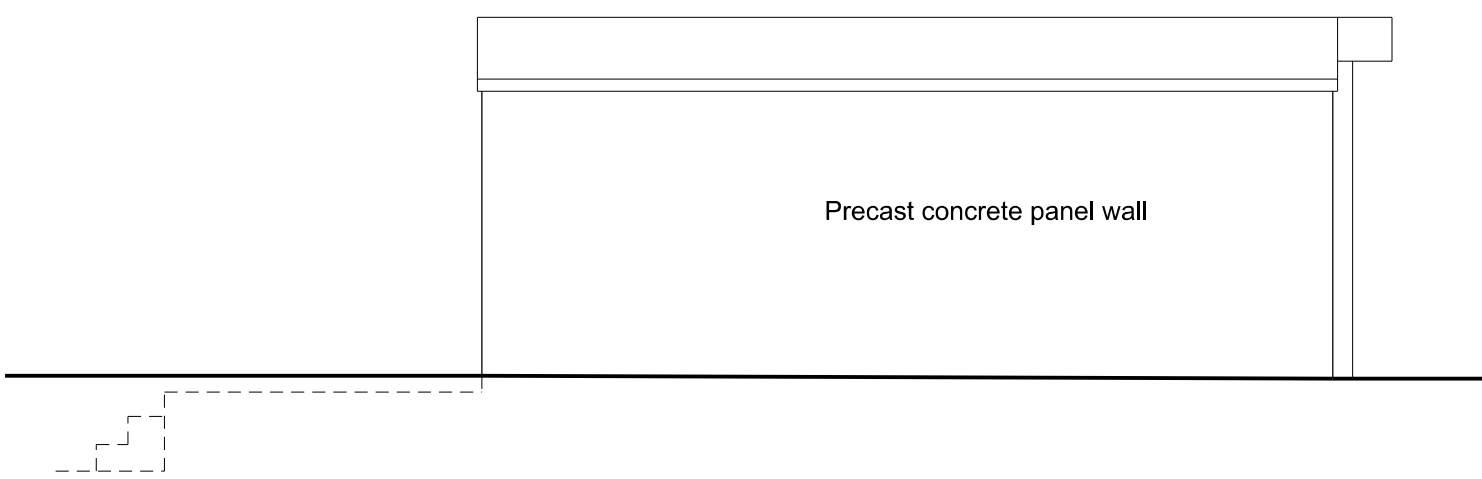


NORTH ELEVATION (SIDE) 1:50

ELEVATIONS ON CONCRETE GARAGE

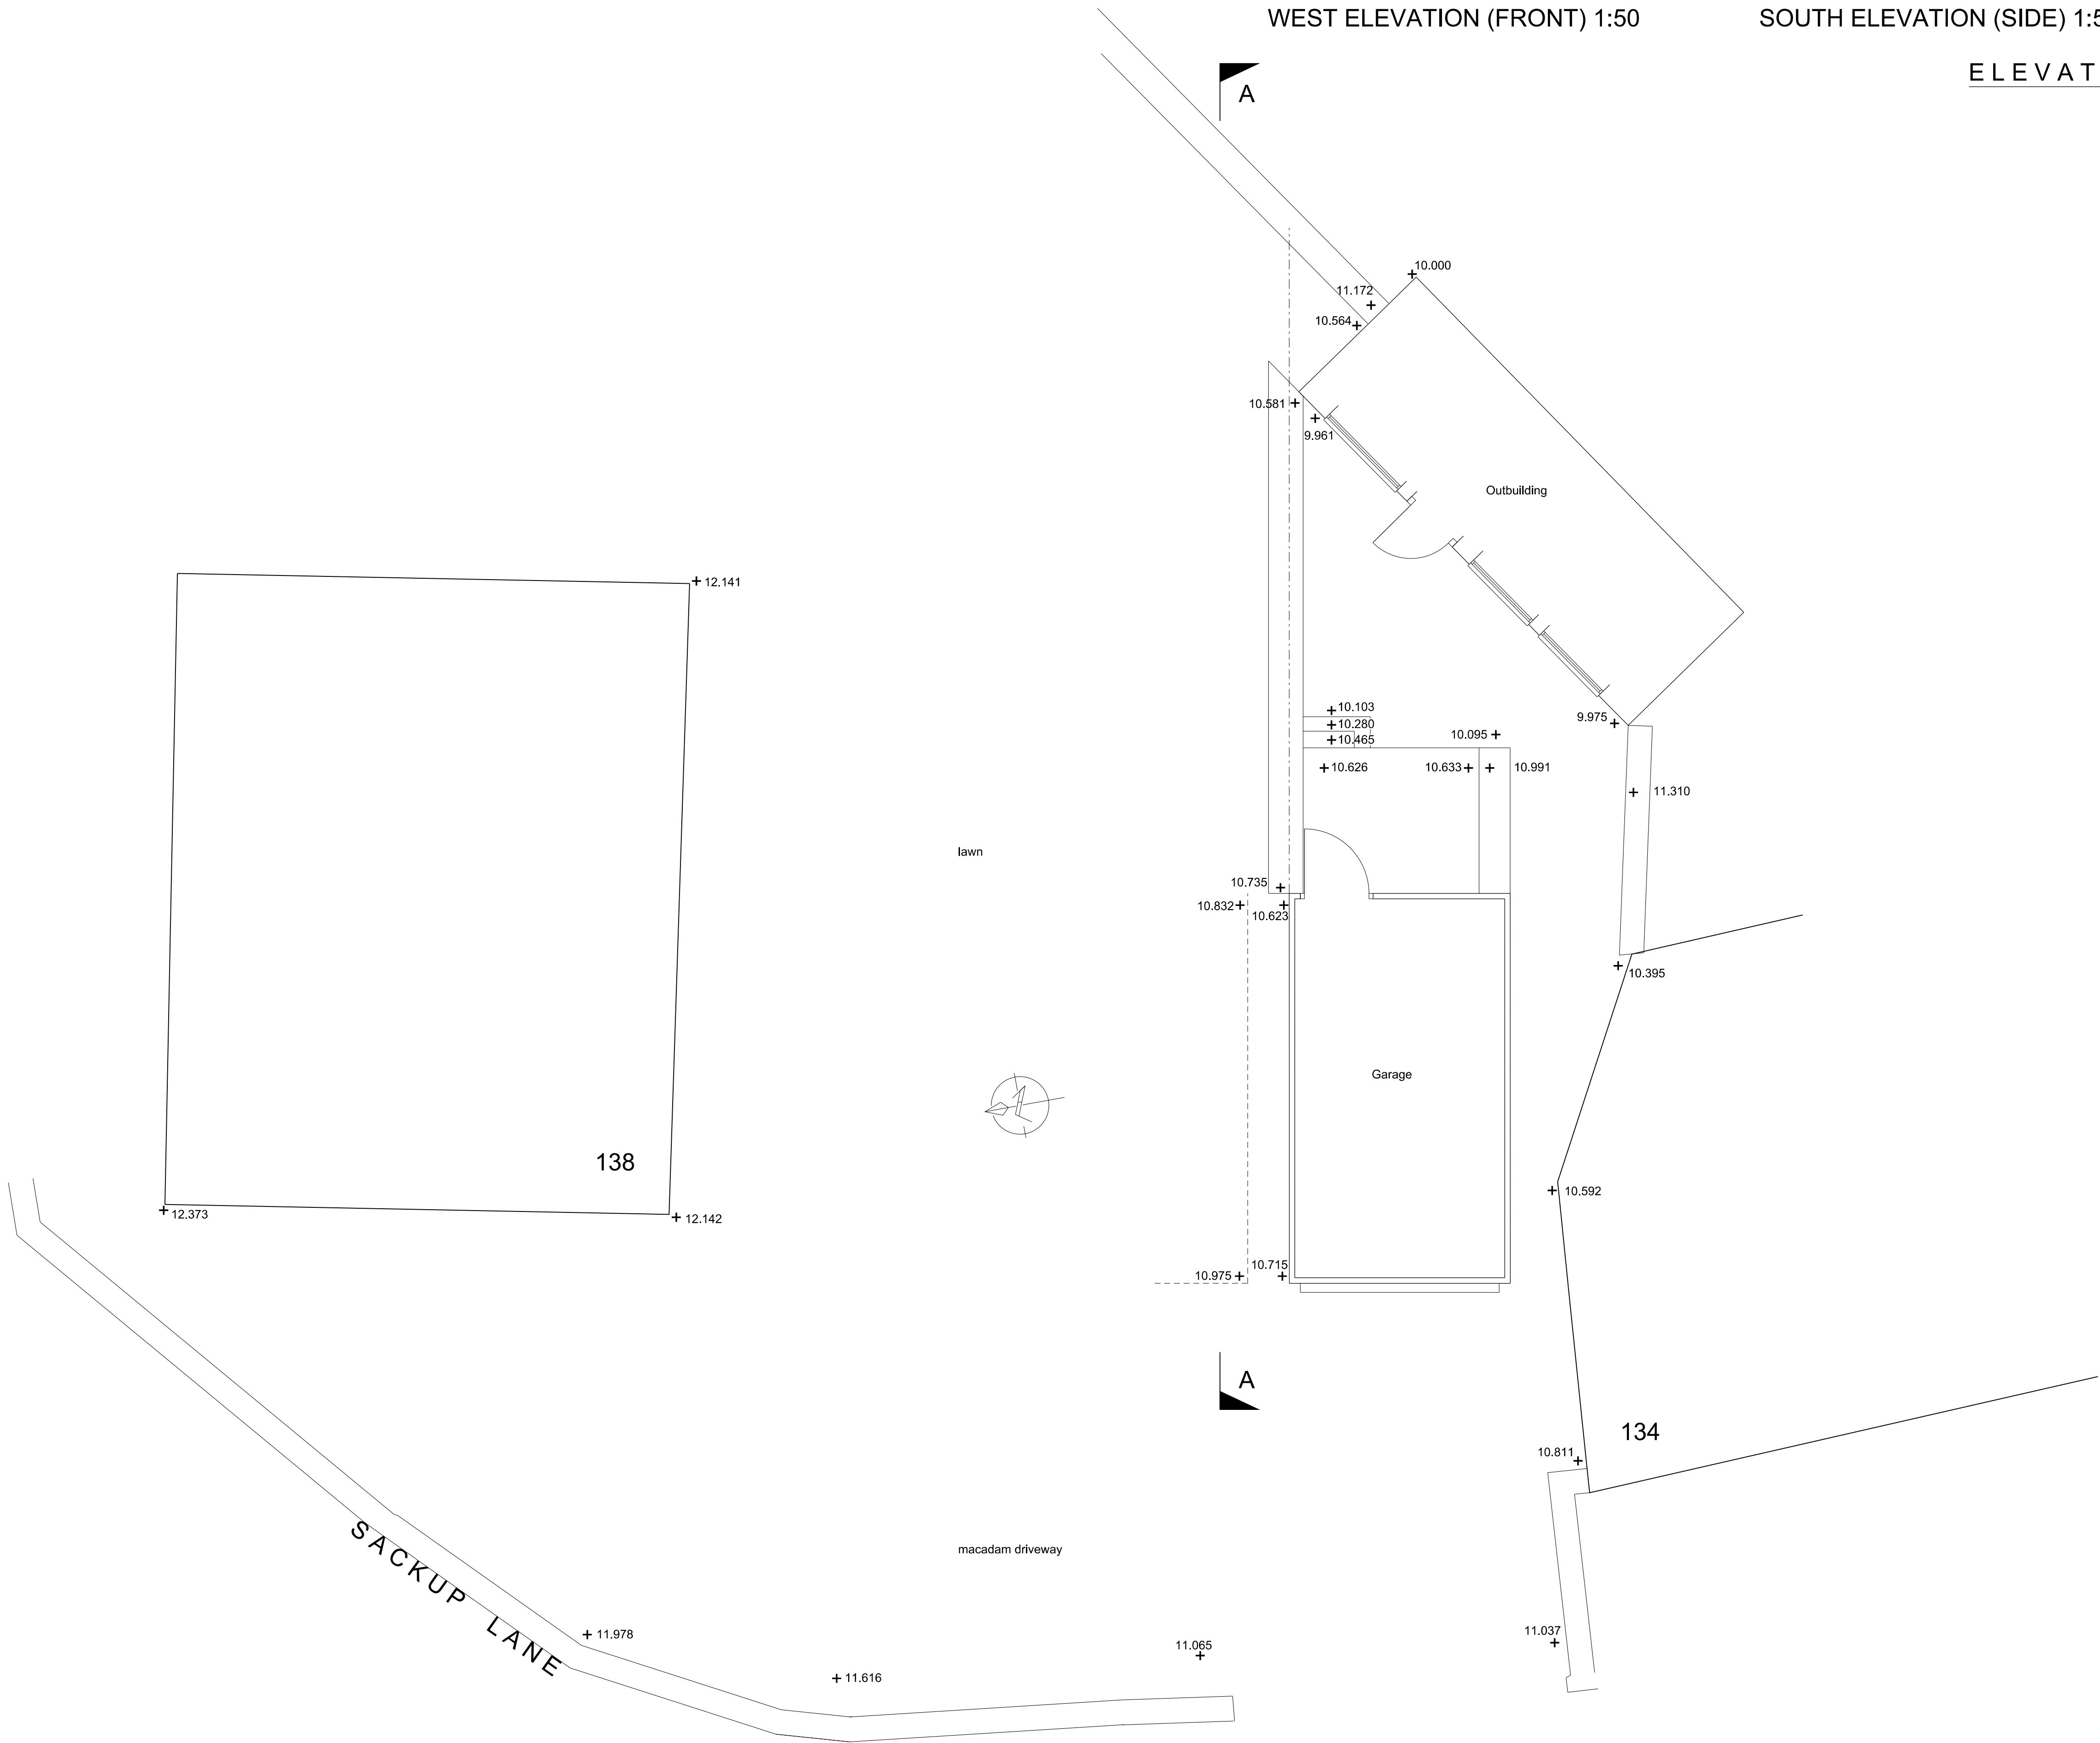

SITE PLAN 1:50

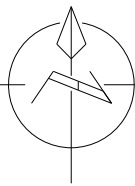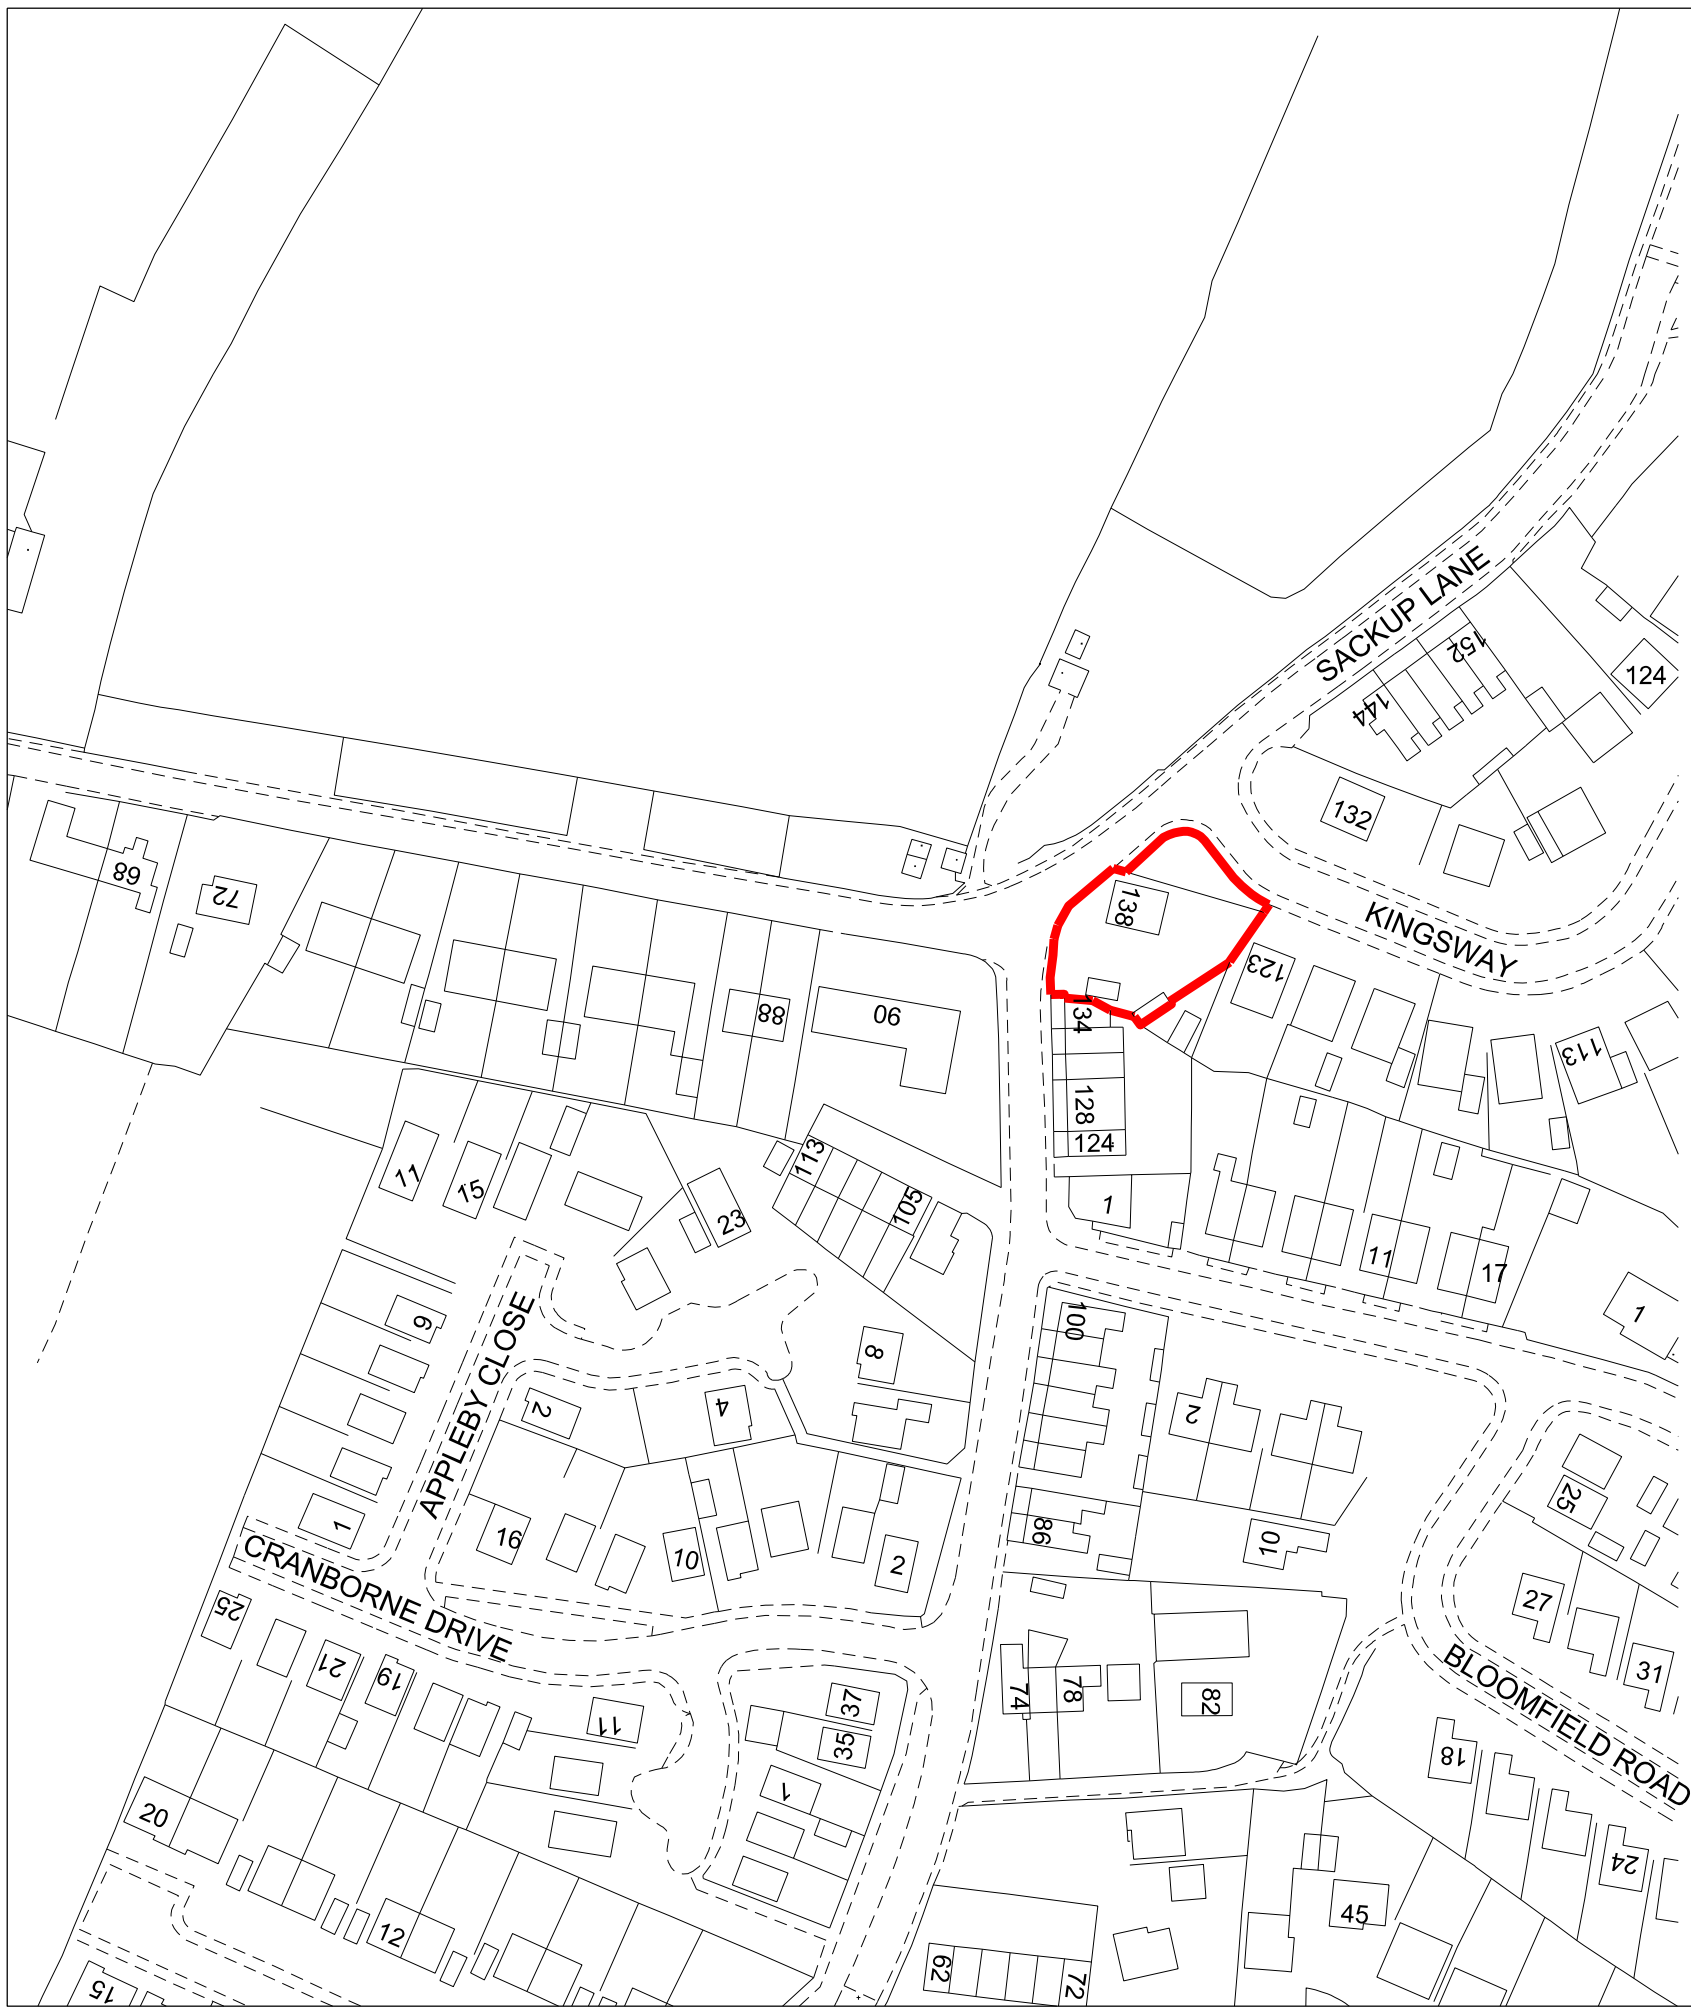

LOCATION PLAN 1:1250

Glen View
138 Sackup lane
Darton
Barnsley
S75 5AR

Client: K Hartley

Project :Proposed modifications to existing
garage and outbuilding

Title : Existing plans and elevations

S75 5AR - 1

Rev:

A		date:	drawn :	B		date:	drawn :	C		date:	drawn :	D		date:	drawn :	E		date:	drawn :	F		date:	drawn :	G		date:	drawn :	Scale :	Date :	Drawn :	Checked :	Approved :
		checked :	approved :			checked :	approved :			checked :	approved :			checked :	approved :			checked :	approved :			checked :	approved :			checked :	approved :					