


Drawing No.	Rev No.
MMM001 -005	

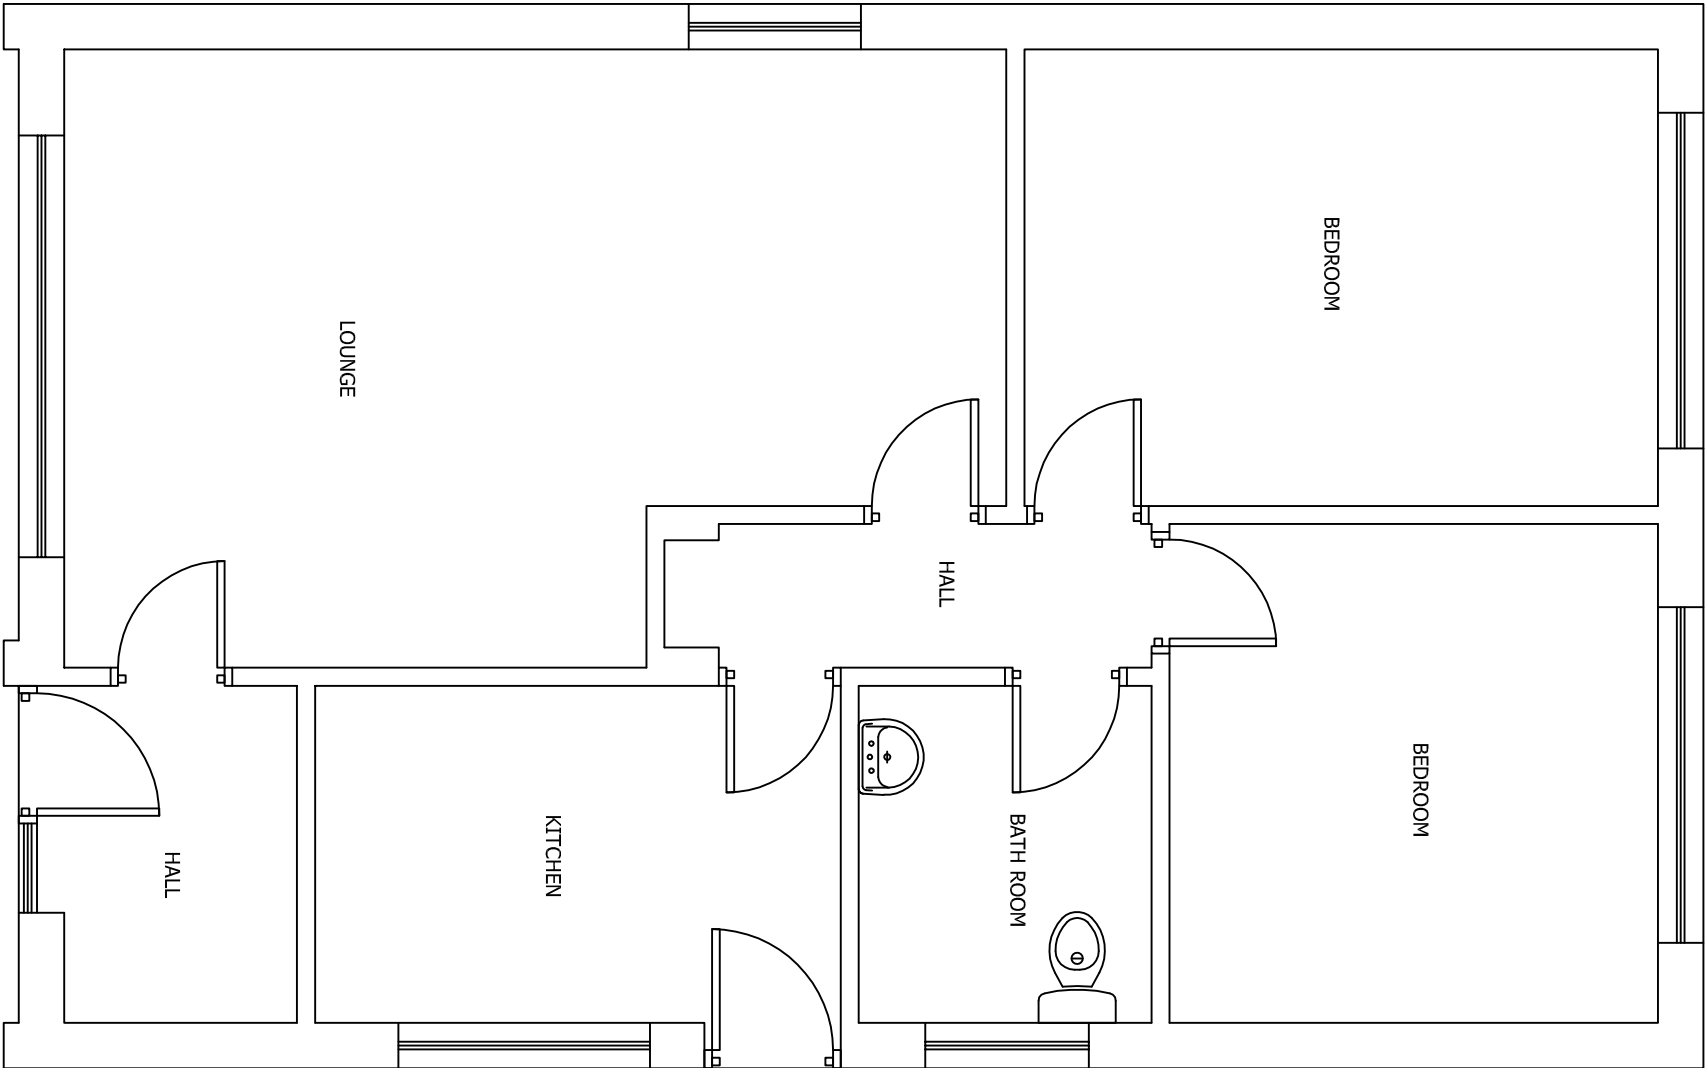

EXISTING GROUND FLOOR PLAN
SCALE 1:50 AT A3

DO NOT SCALE: Contractor to check all dimensions and report any omissions or errors

NOTES

Rev	Description	By	Chk	App	Date
-----	-------------	----	-----	-----	------

JRB DESIGNS Ltd
1 Saville Road
Cudworth
Barnsley
S72 8LT
Tel: 01226 383542
Fax: 01226 380078
Mob: 07970 541192
Email: joiner@jrbdesigns.co.uk

This drawing is copyright. © Jrbdesigns Ltd.

Client
MRS. MACK

Drawing Title
EXISTING PLAN

Address
**34 MILLHOUSE STREET
HOYLAND
BARNSELEY
S74 9LU**

Project Title:
**PROPOSED RAISING OF ROOF
WITH SIDE FACING DORMER**

Purpose of Issue:

PLANNING

Drawing Status
FIRST ISSUE

APPROVAL ☒ INFORMATION ☐ TENDER ☐ CONTRACT ☐ CONSTRUCTION ☐	Scale at A3	Drawn By	Date	
	AS SHOWN	JRB	29/08/2012	
	Checked By	Date	Approved By	Date
	MM	29/08/2012	MM	29/08/2012
	Project No.	Drawing No.	Revision	
MMM001		005	-	