




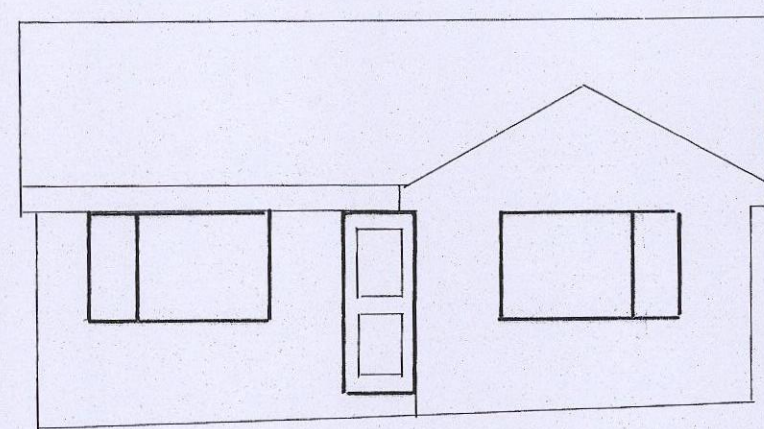


EXISTING FRONT ELEVATION

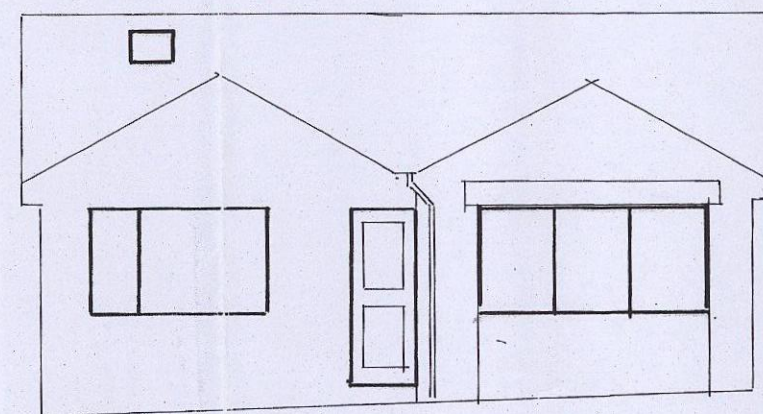

PROPOSED FRONT ELEVATION

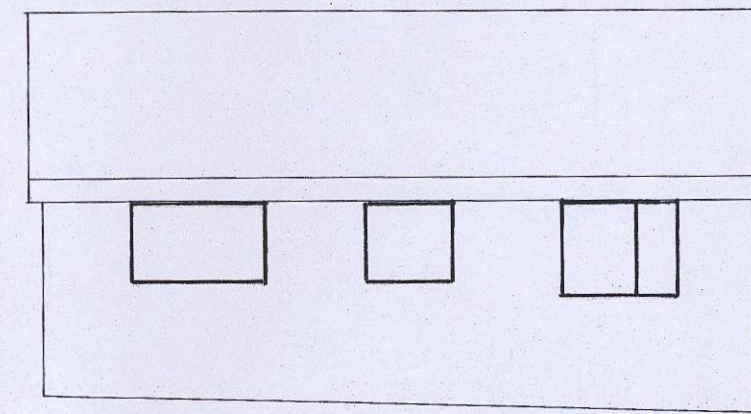


EXISTING REAR ELEVATION

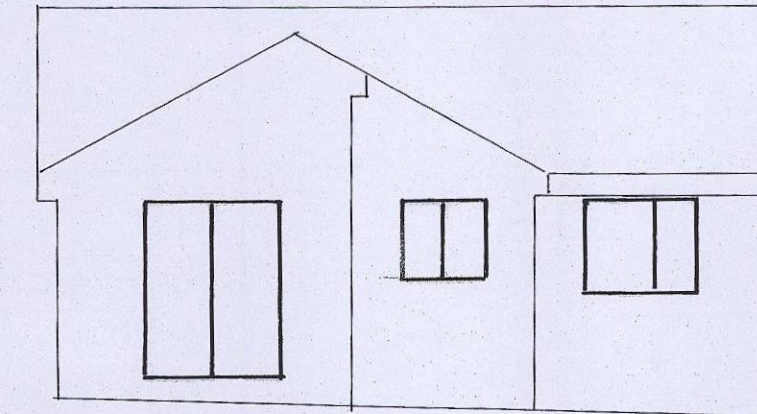


PROPOSED REAR ELEVATION

ELEVATIONS SCALE 1:100

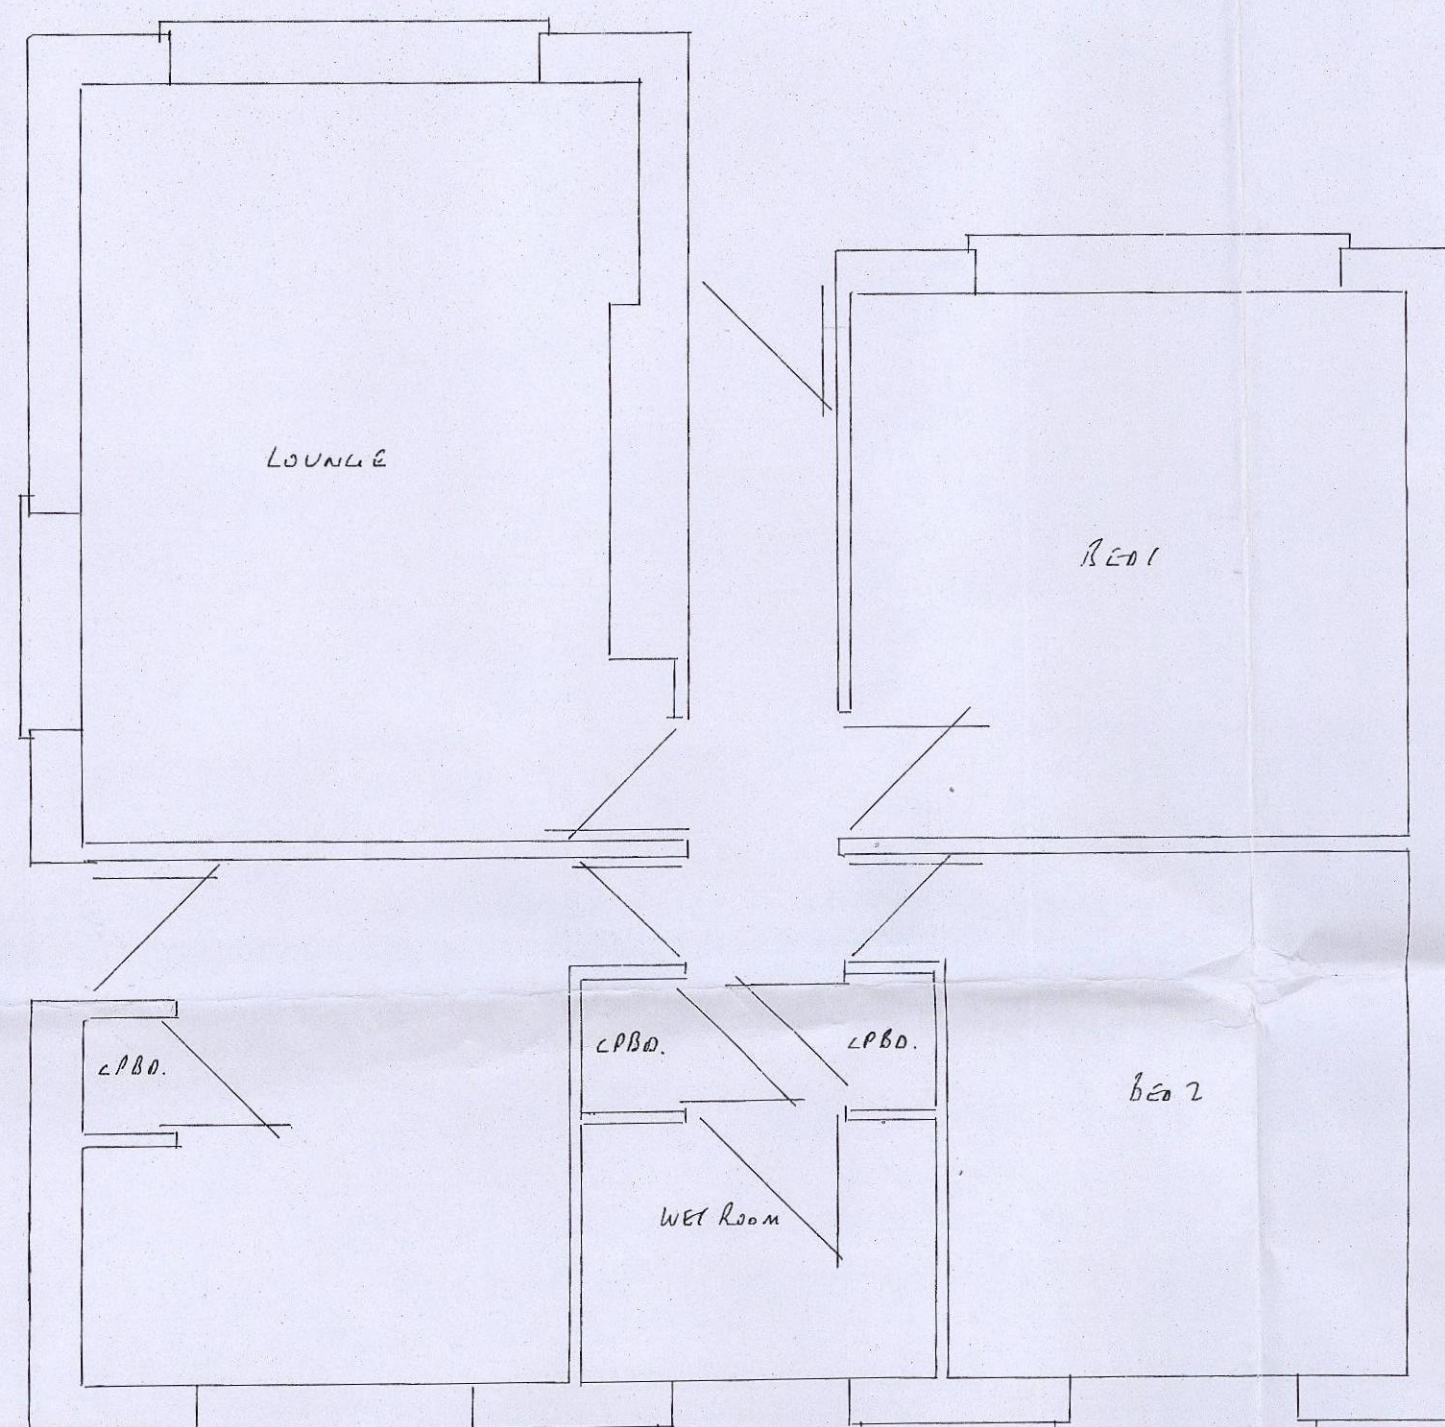


EXISTING GROUND FLOOR PLAN

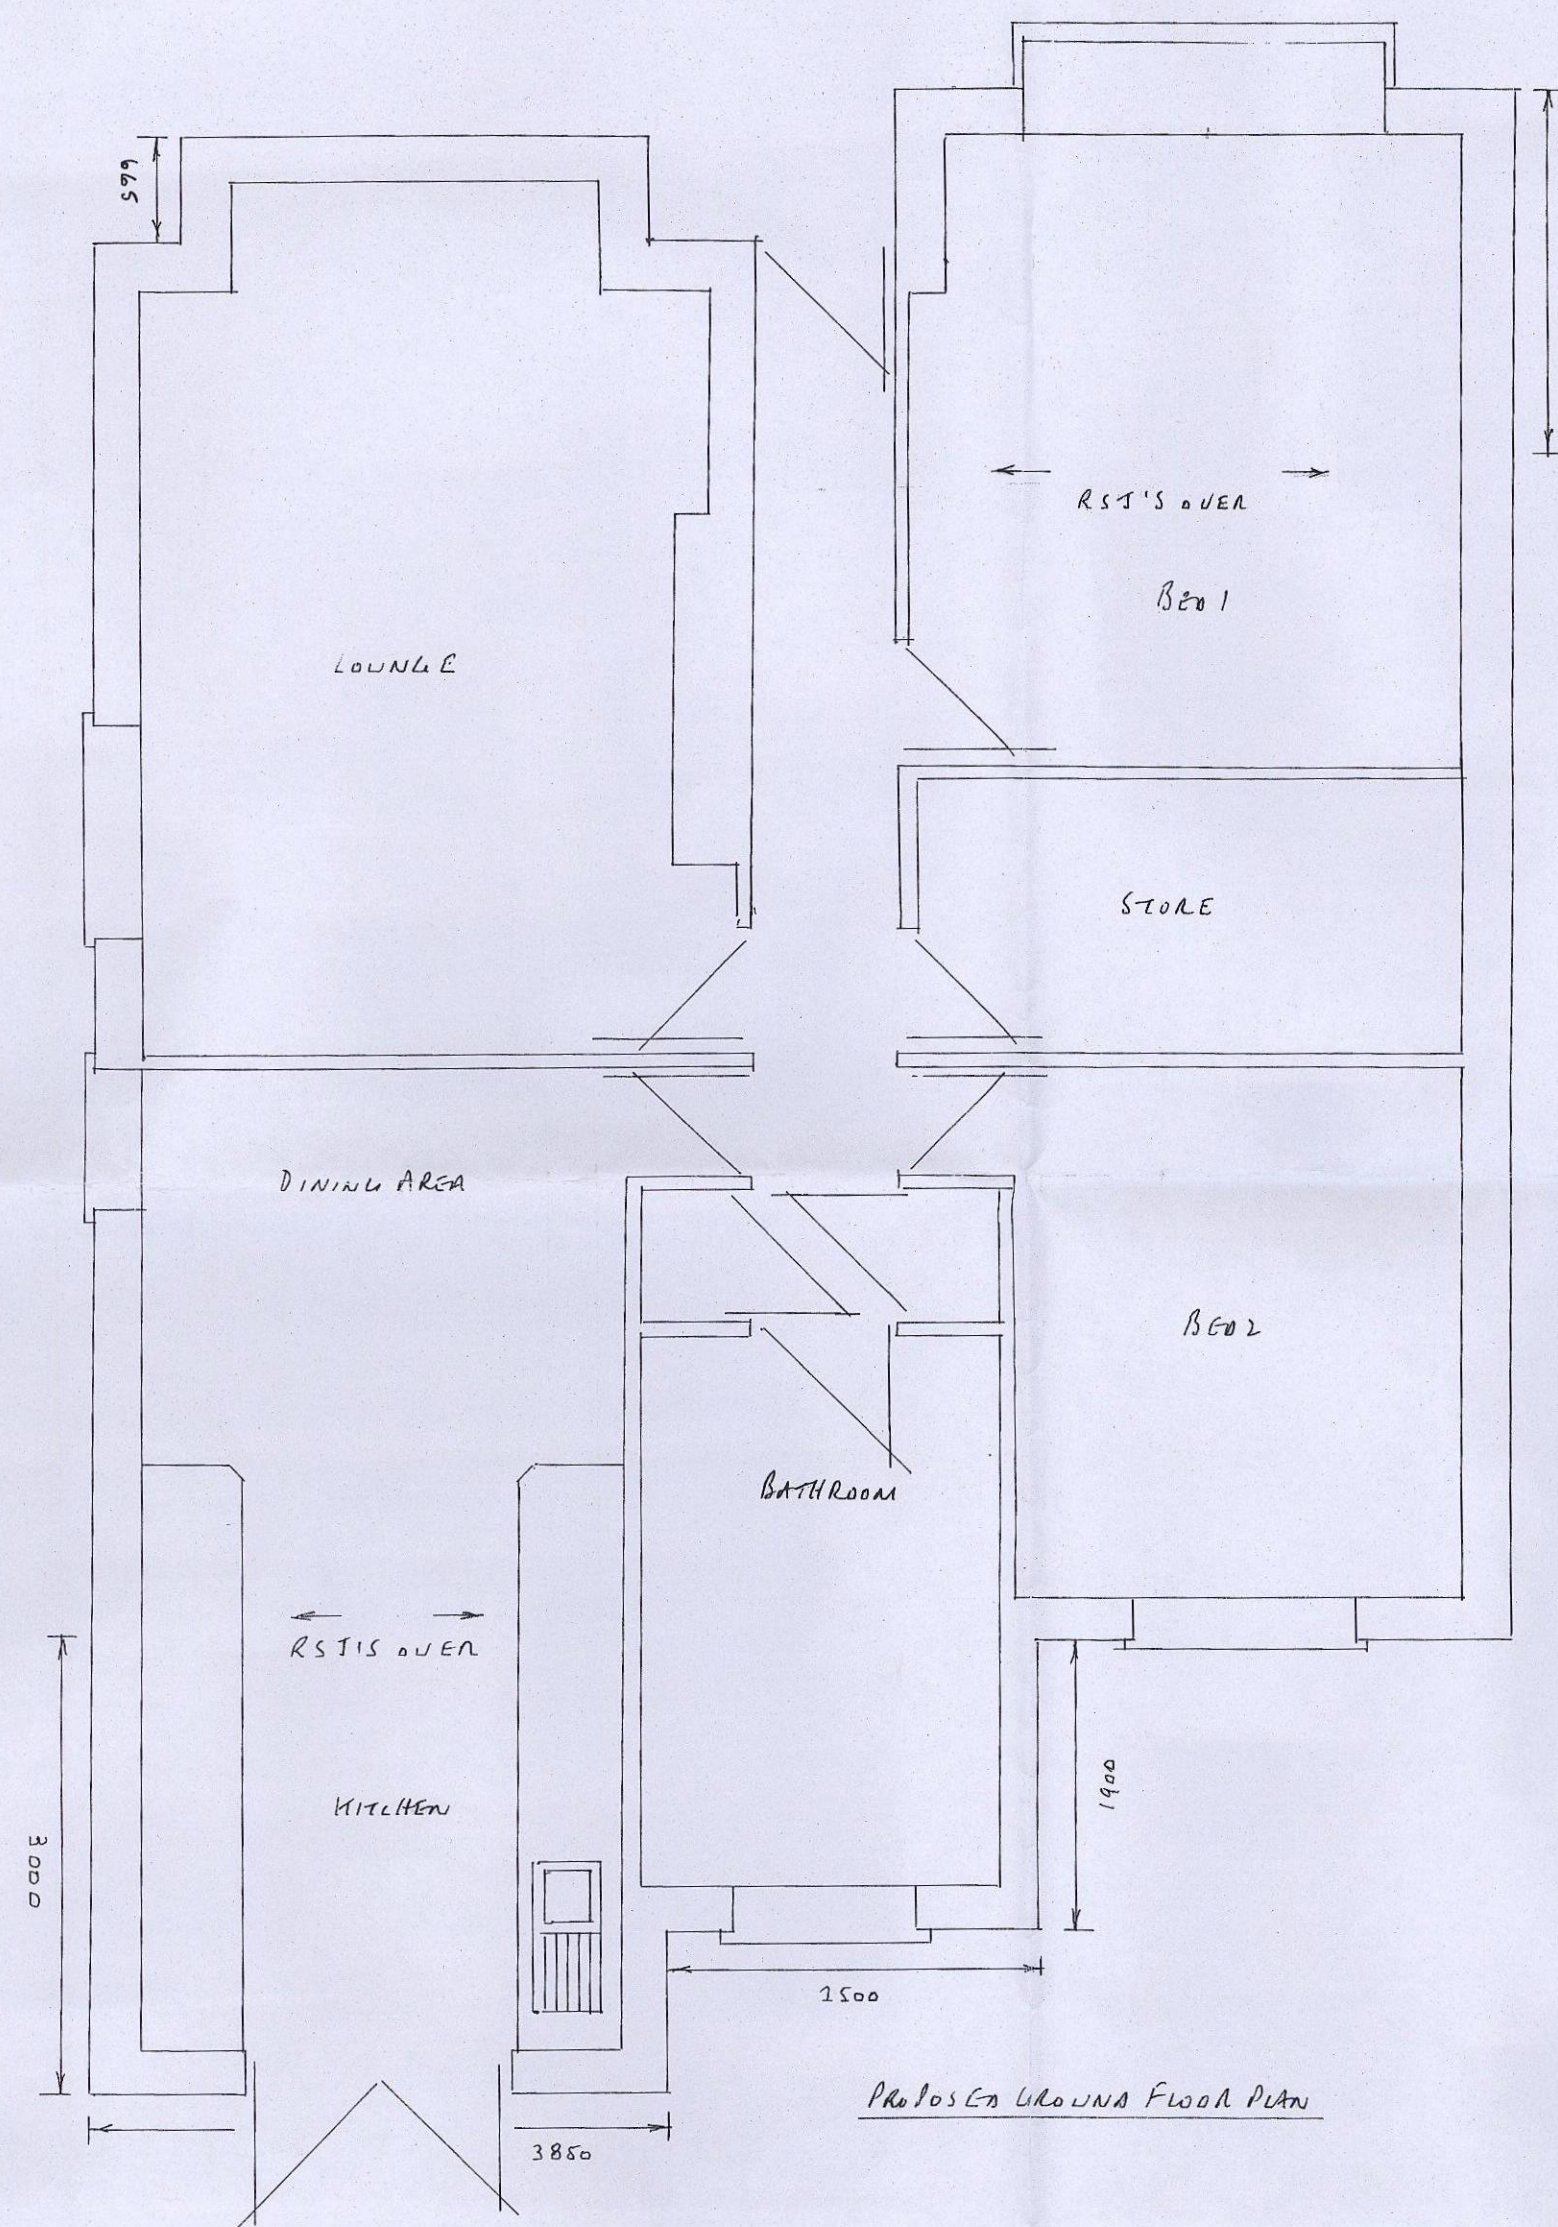


PROPOSED GROUND FLOOR PLAN


PLANS SCALE 1:50

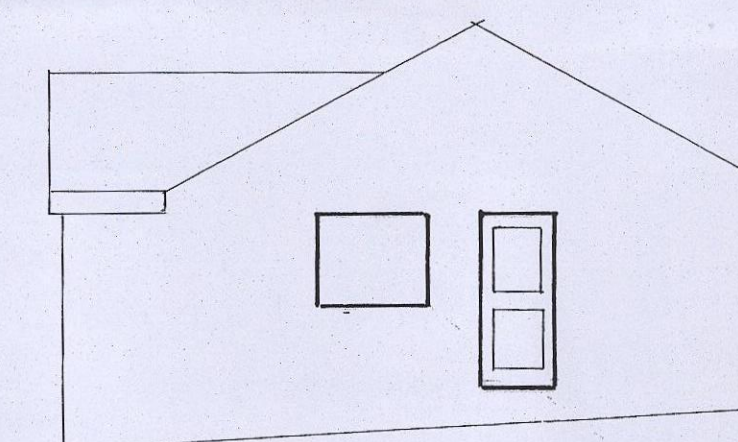


EXISTING SIDE ELEVATION

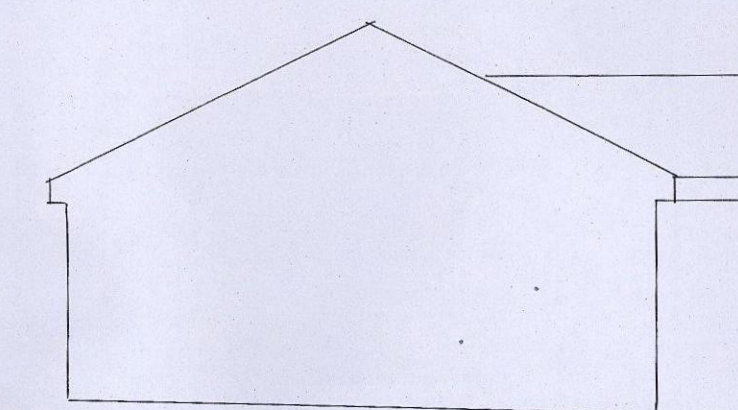


EXISTING SIDE ELEVATION

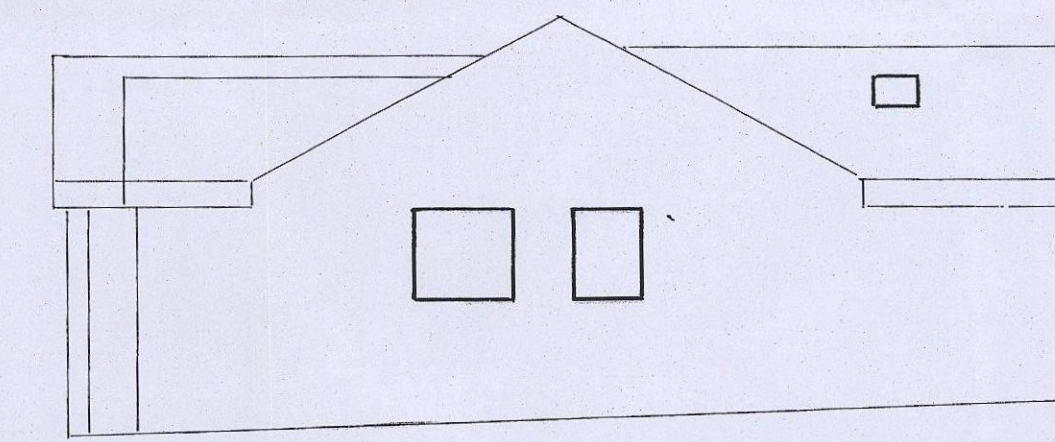


PROPOSED SIDE ELEVATION

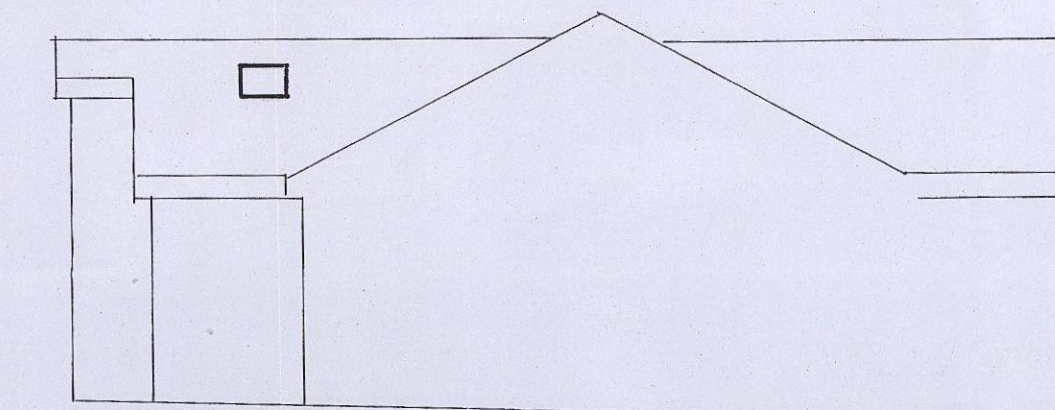

PROPOSED SIDE ELEVATION

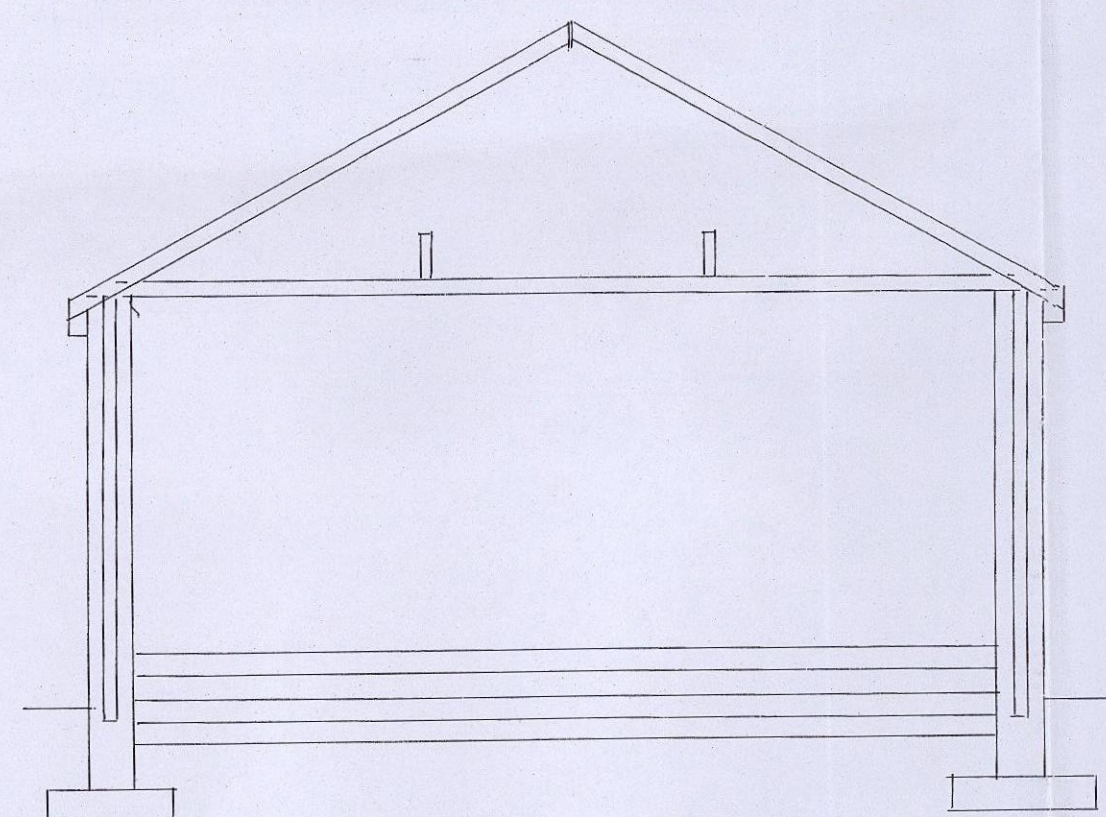

SECTION TITLE 'A-A' SCALE 1:50

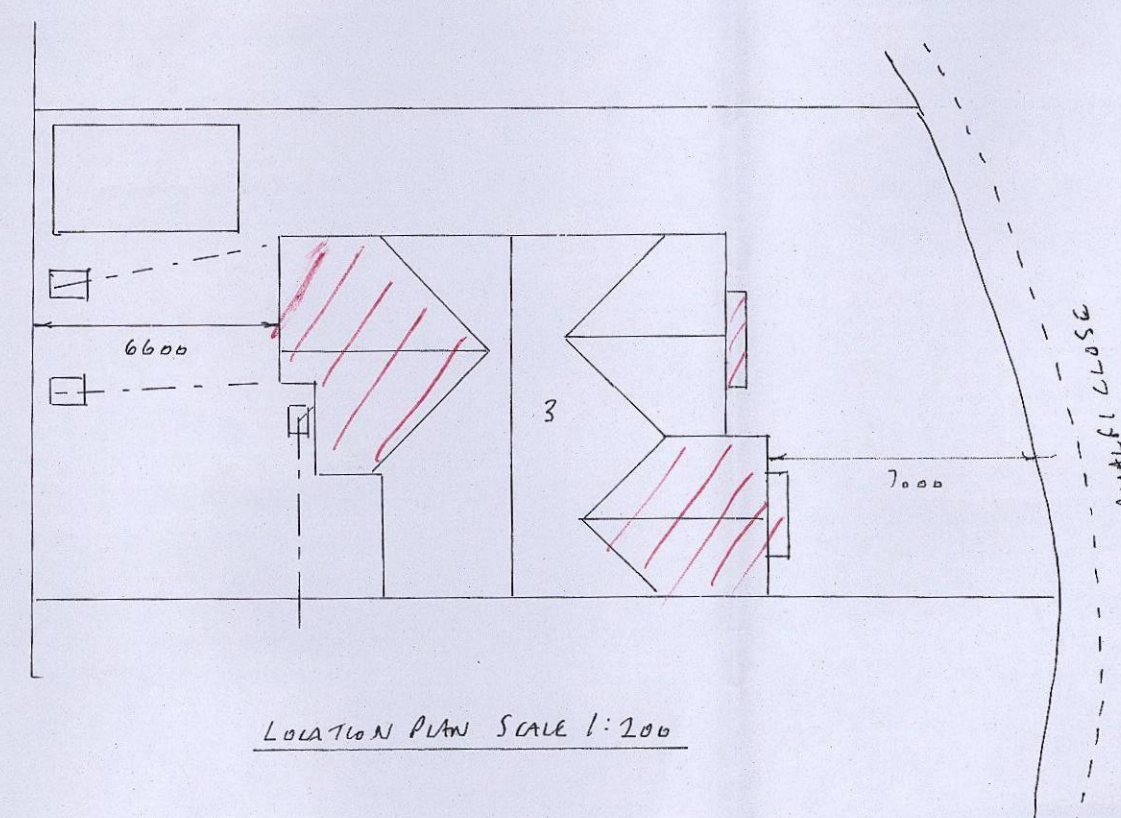

LOCATION PLAN SCALE 1:200

PROPOSED FRONT & REAR EXTENSION & BATH WINDOW EXTENSION AT
3 AMALFI CLOSE
BARFIELD
BARNSELY