






FRONT ELEVATION



SIDE ELEVATION



REAR ELEVATION

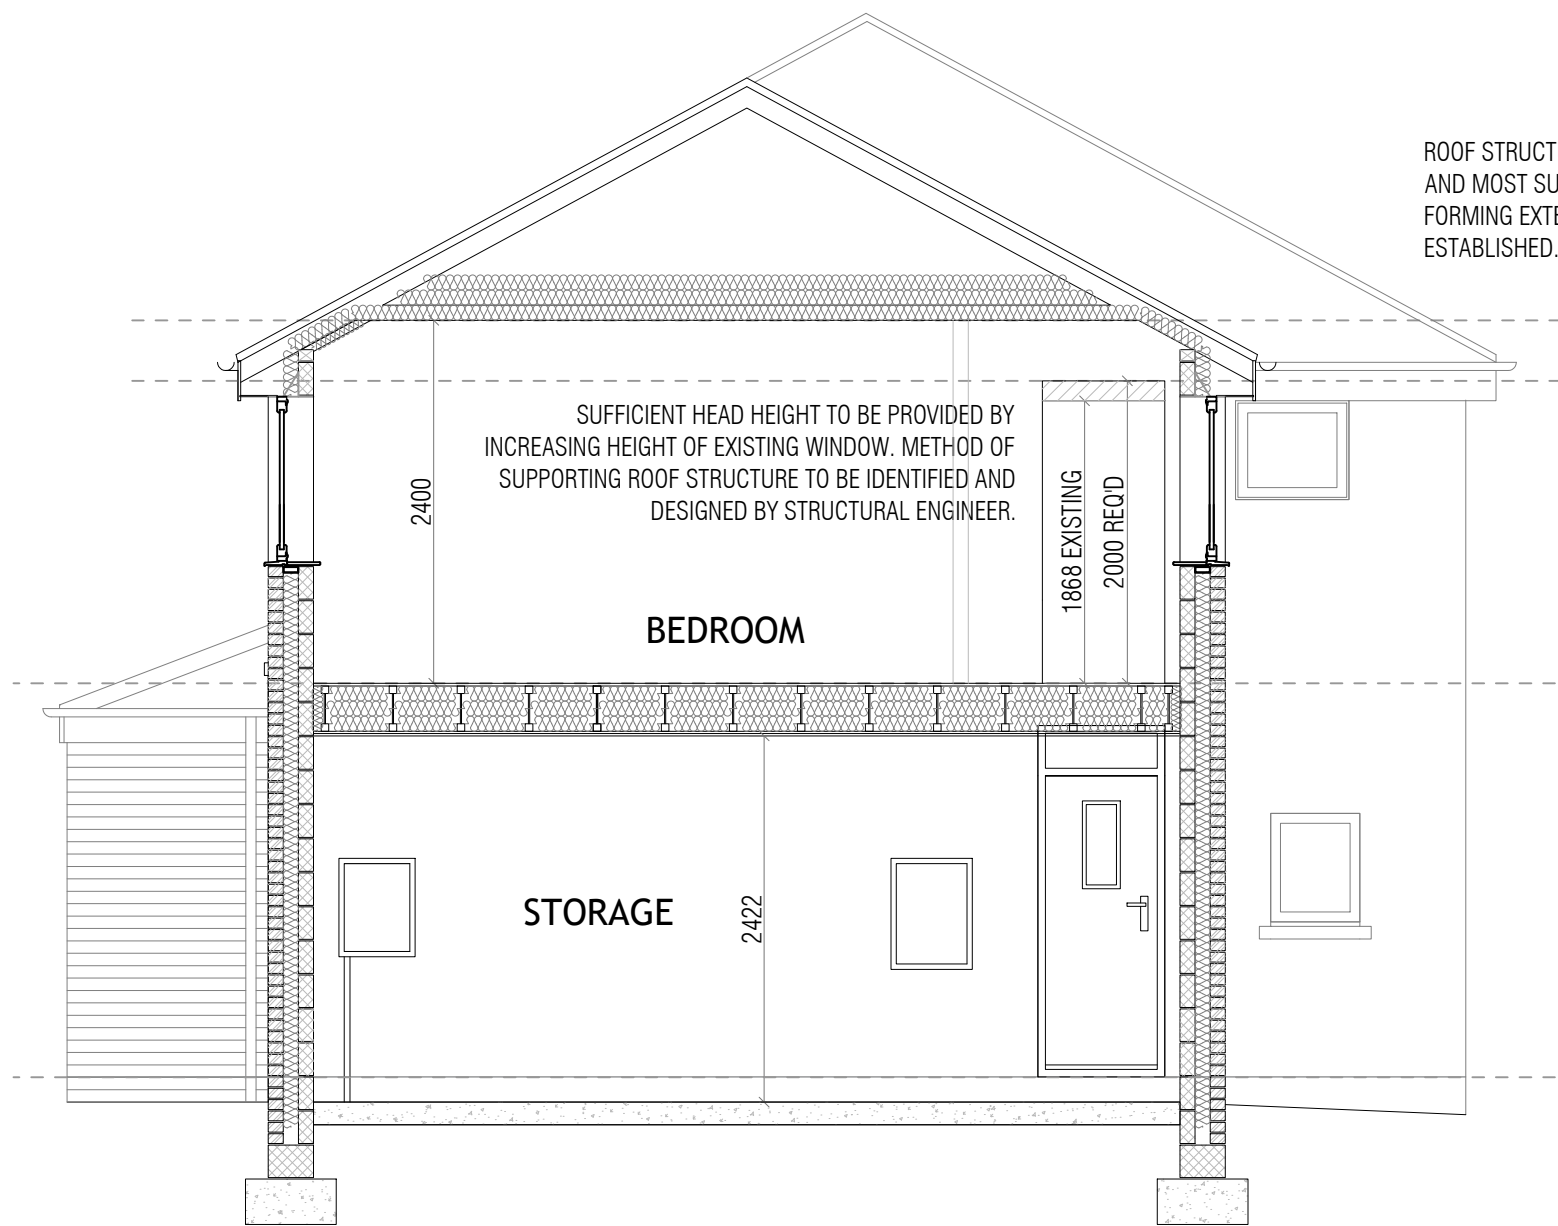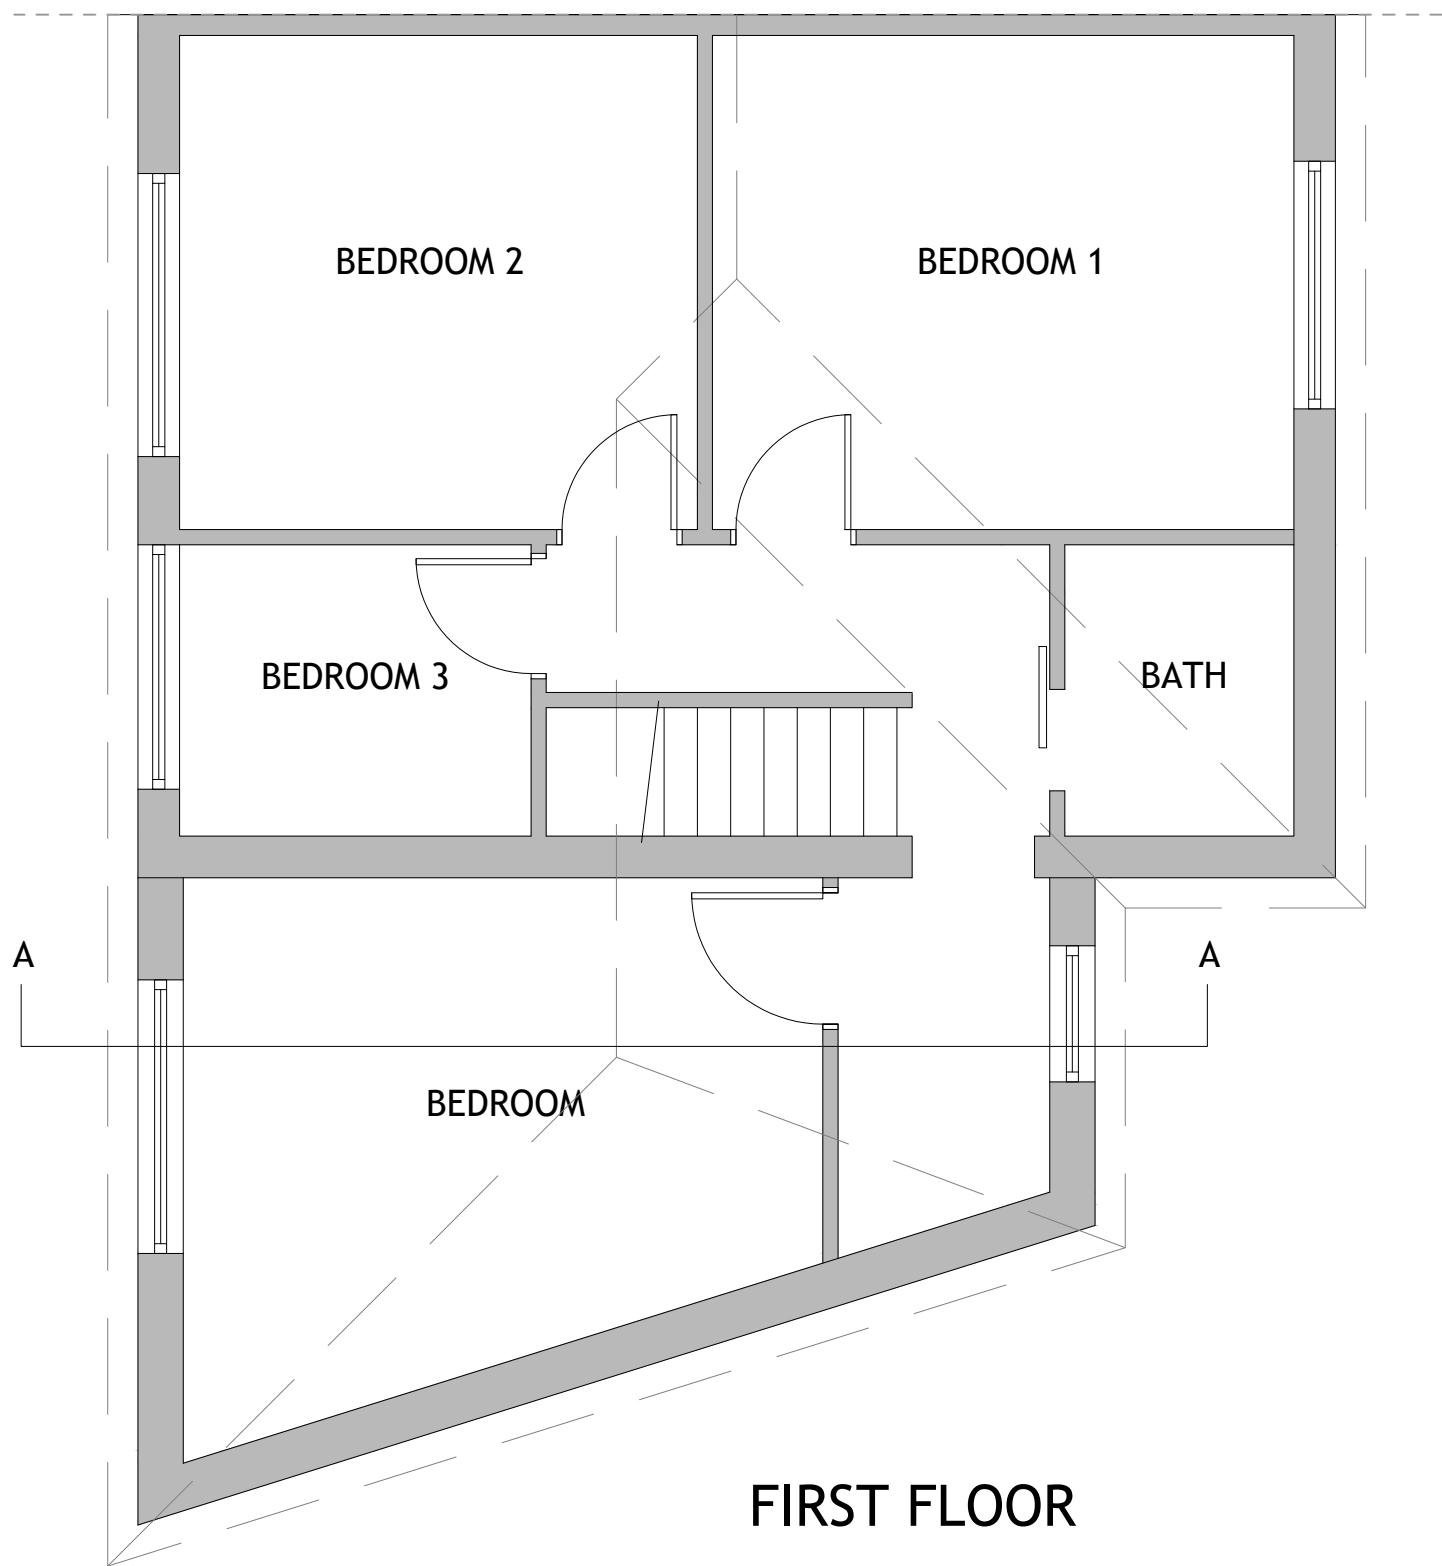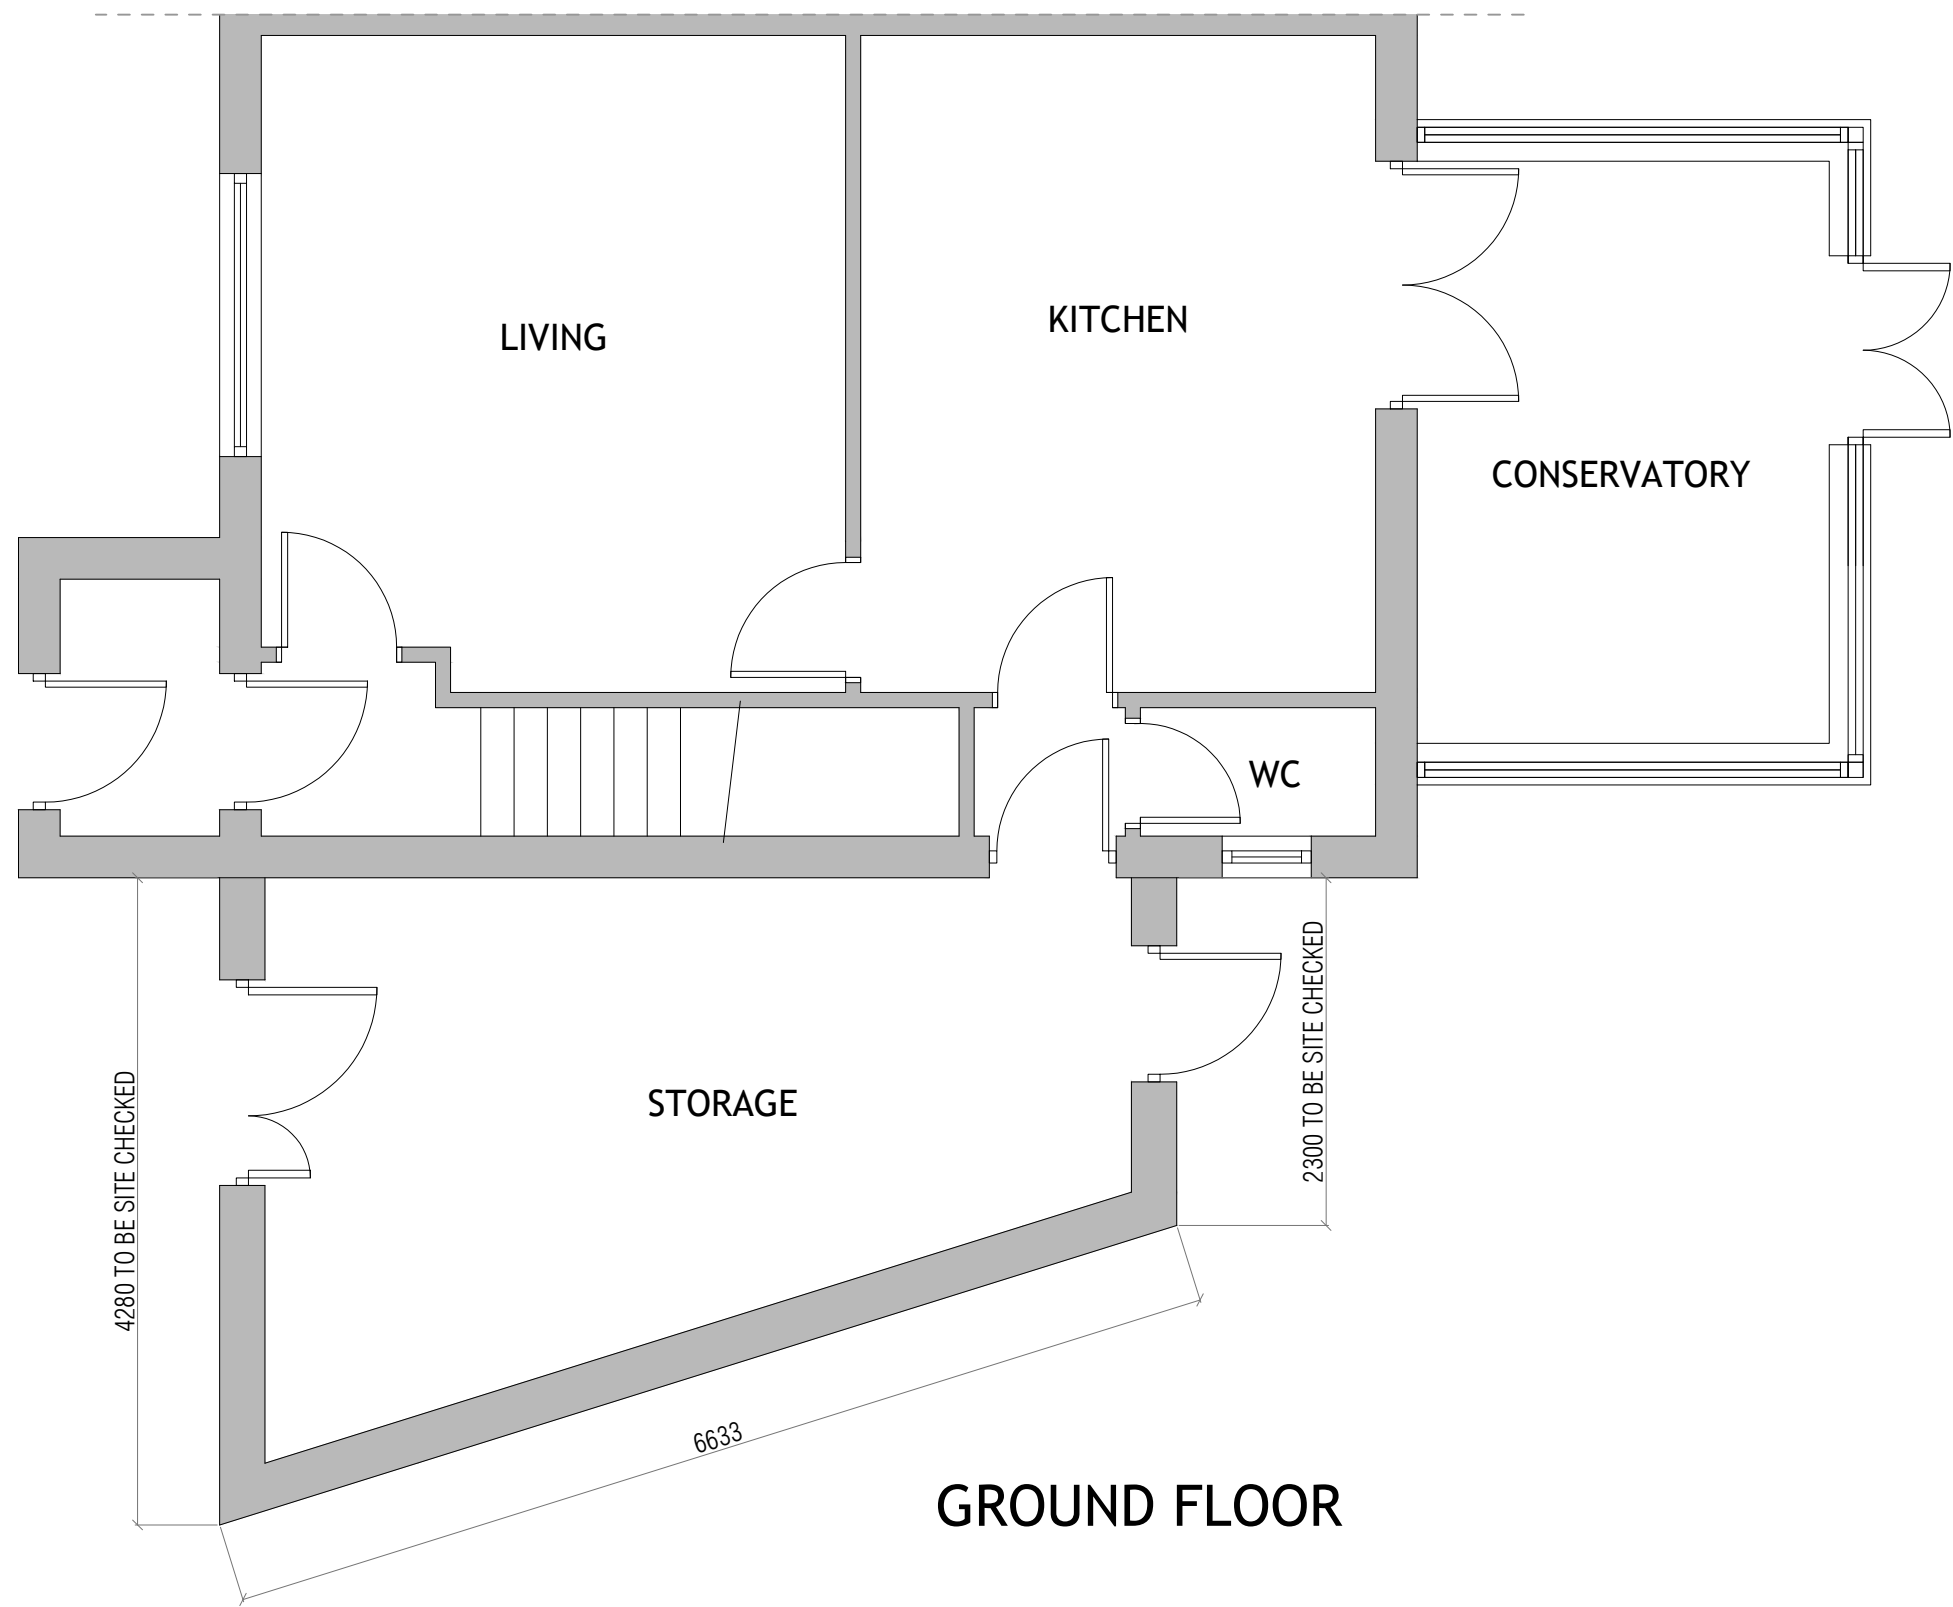

ROOF STRUCTURE TO BE SURVEYED
AND MOST SUITABLE METHOD OF
FORMING EXTENDED ROOF TO BE
ESTABLISHED.

Project			
PROPOSED TWO STOREY SIDE EXTENSION 18 BANK END AVENUE, BARNSELEY S70 4QR			
Title			
PROPOSED FLOOR PLANS, ELEVATIONS & SECTION			
Scale	Drawn	Checked	Date
1:50@A1	DG		APR '21
Contract No.	Dwg No.	Rev	
0002	18B.PL.02	A	

REV A - LIVING ROOM LAYOUT CORRECTED (APR 21)