




SITE LOCATION PLAN.
SCALE 1:1250

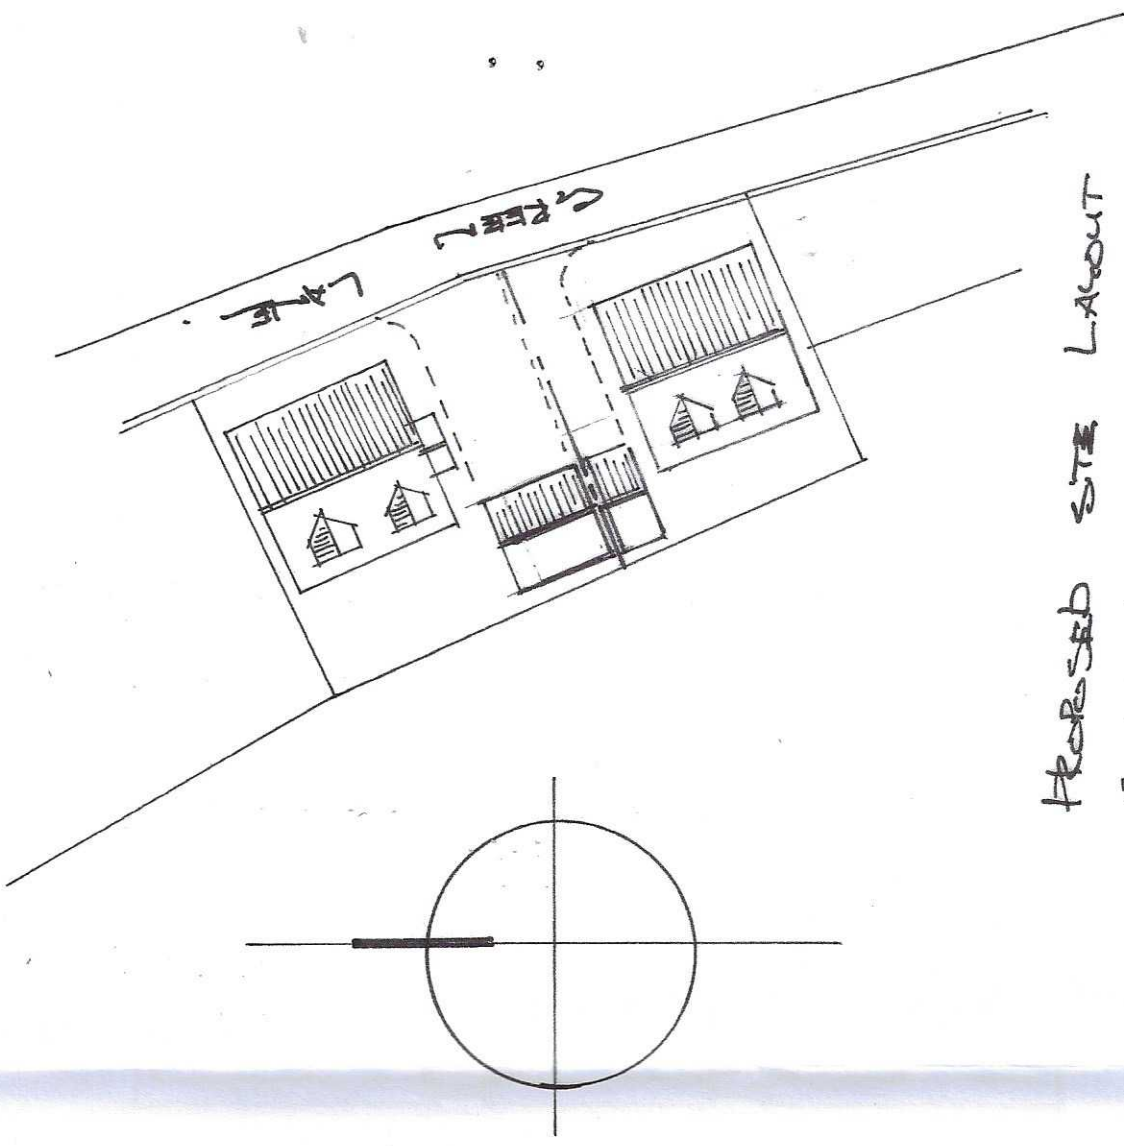

PROPOSED SITE LAYOUT
SCALE 1:500

Proposal: Erection of a detached dormer bungalow and garage
Location- Land adjacent to 31 Green Lane, off Tankersley Lane, Tankersley, Barnsley, S74 0DT
Scales: Existing site location plan 1:1250 and proposed site layout 1:500
DATE: November 2022
DRAWING NO: PB22/77 drawing no. 1 site plan and layout
Plan B Planning and Design Ass. - 01430 860632 (07814009227)